

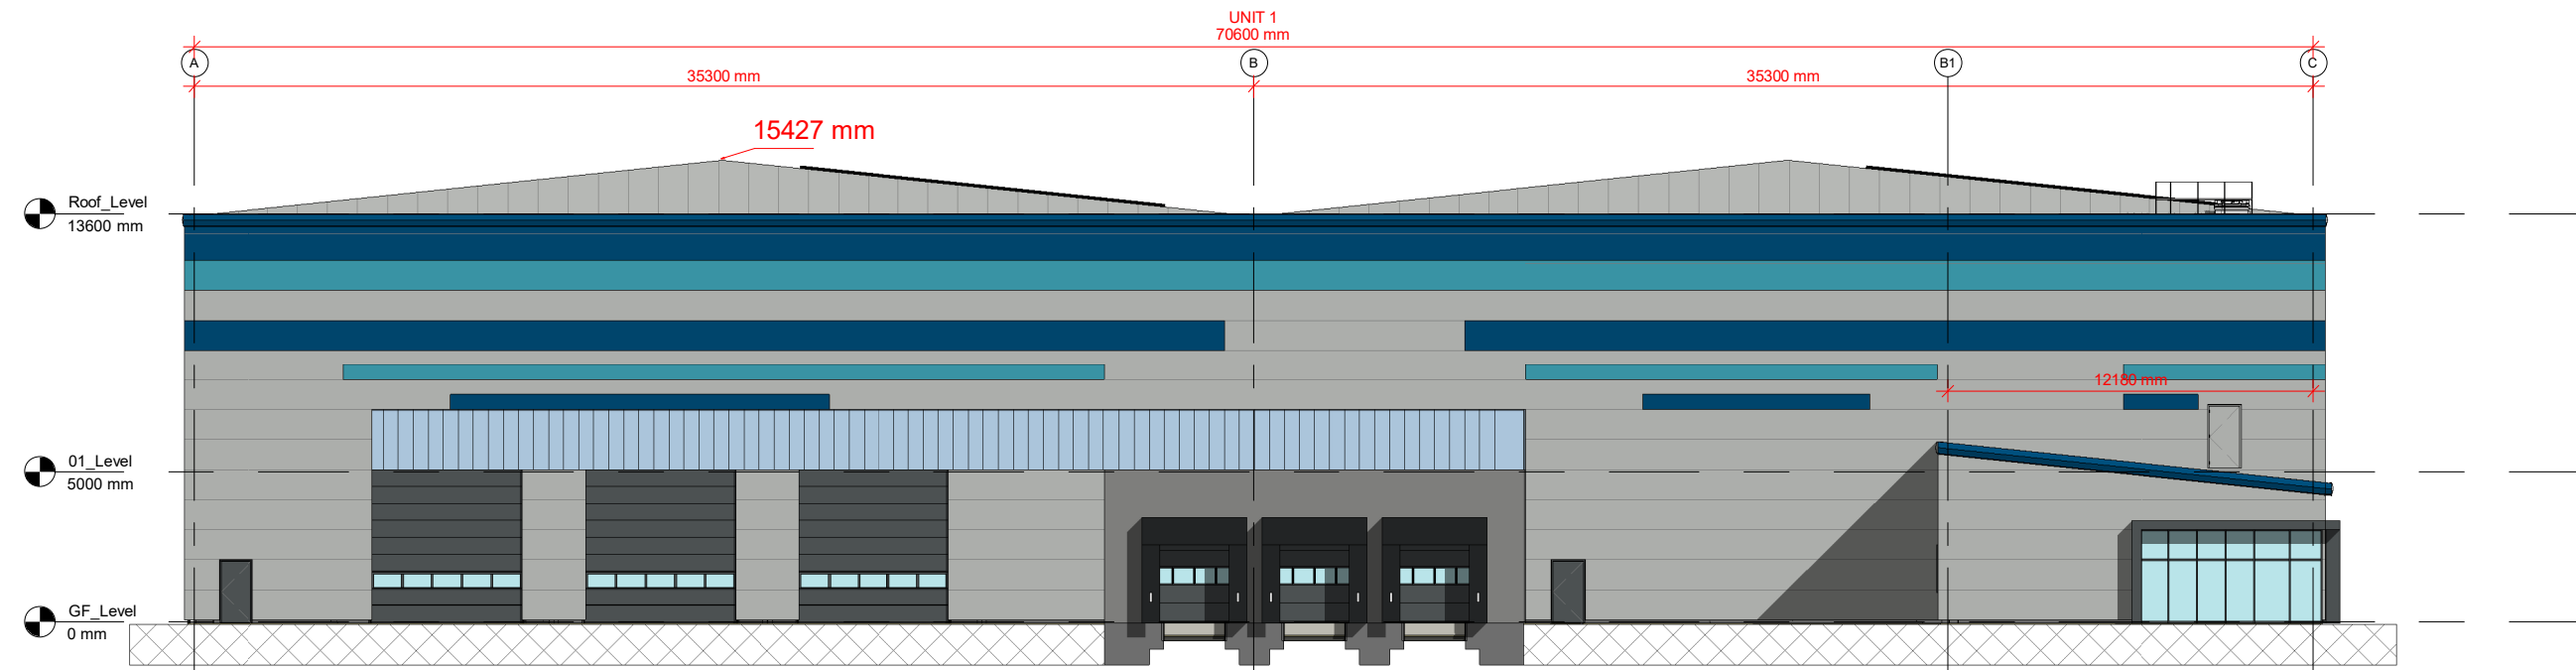
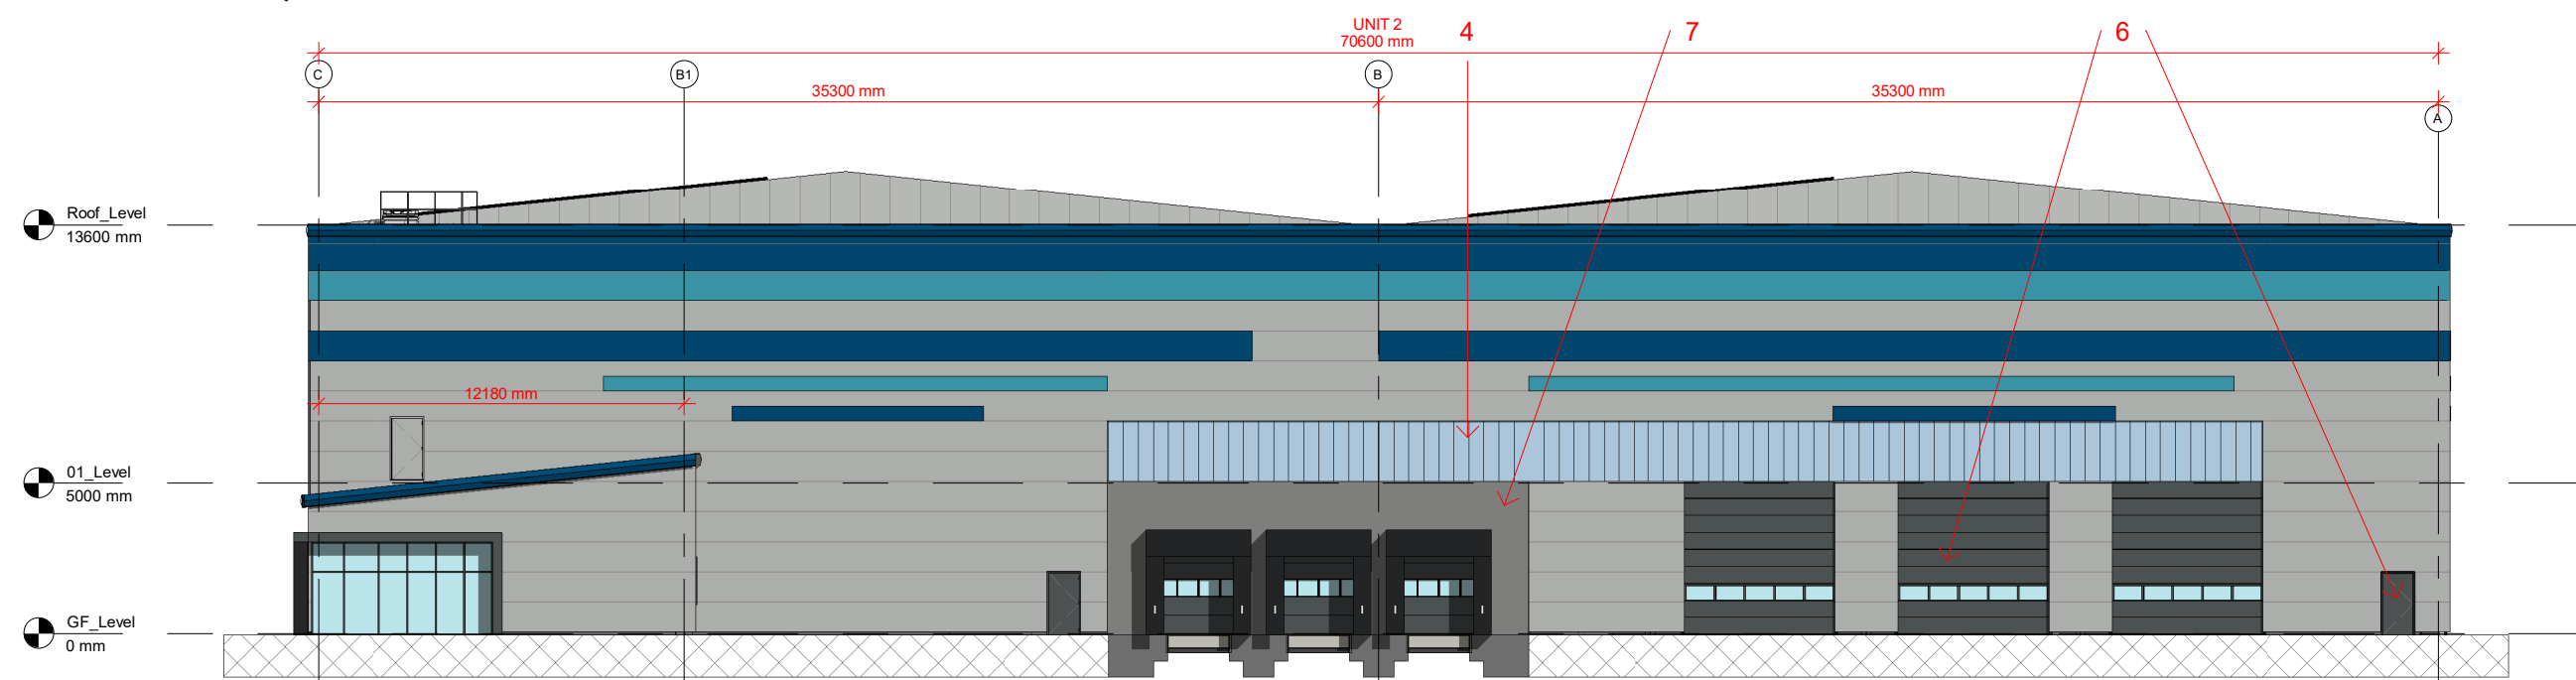


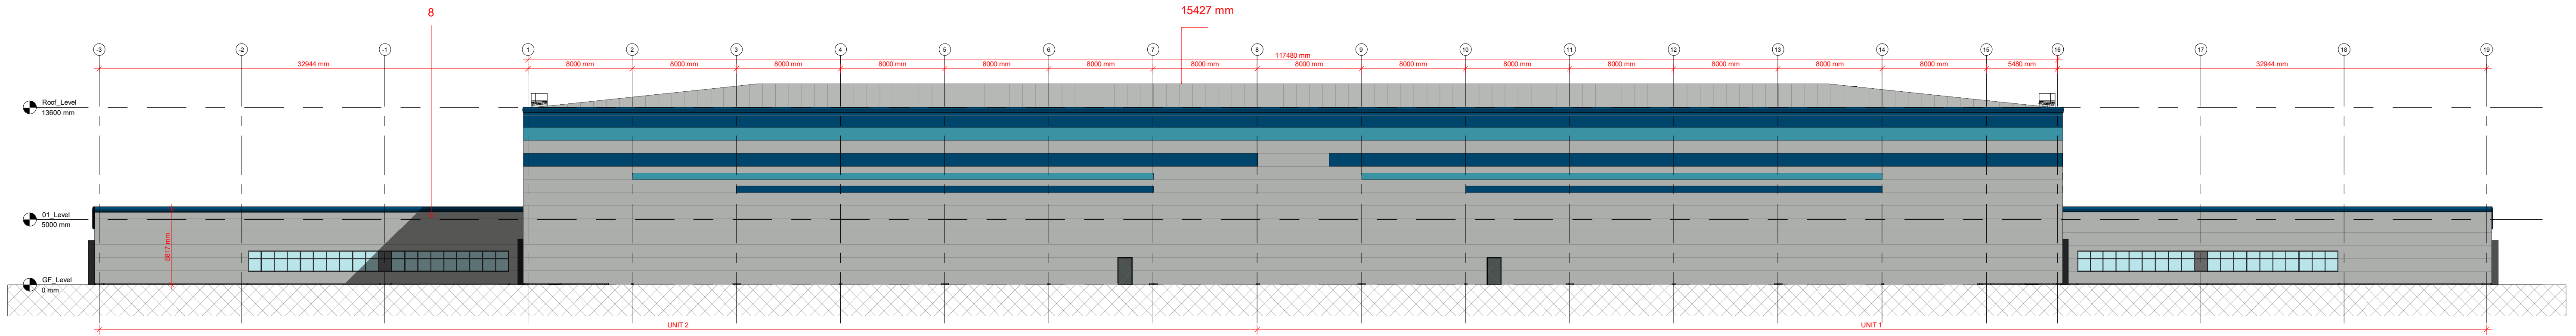

#### MATERIALS KEY

- COMPOSITE CLADDING PANELS (TBC) - KYANITE RAL 5010
- COMPOSITE CLADDING PANELS (TBC) - AZURITE BLUE GREEN
- COMPOSITE CLADDING PANELS (TBC) - MOONSTONE RAL 7035
- TRANSLUCENT POLYCARBONATE PANELS - OPAL WHITE
- ALUMINIUM FRAMED CLEAR GLAZED CURTAIN WALL AND RIBBON WINDOWS  
FRAME: BASALT GREY RAL 7012
- DOCK DOORS, LEVEL ACCESS DOORS AND EXTERNAL DOORS: RAL 7012
- PRECAST CONCRETE WALL
- CAPPING, FASCIA AND GUTTER - KYANITE RAL 5010

Do not scale this drawing  
ashton smith to be notified of discrepancies in figured dimensions  
Contractors must check all dimensions from site  
This drawing is copyright and is for use on this site only  
This drawing is to be used solely for information as entitled  
For other information refer to the latest revision of any cross referenced drawing

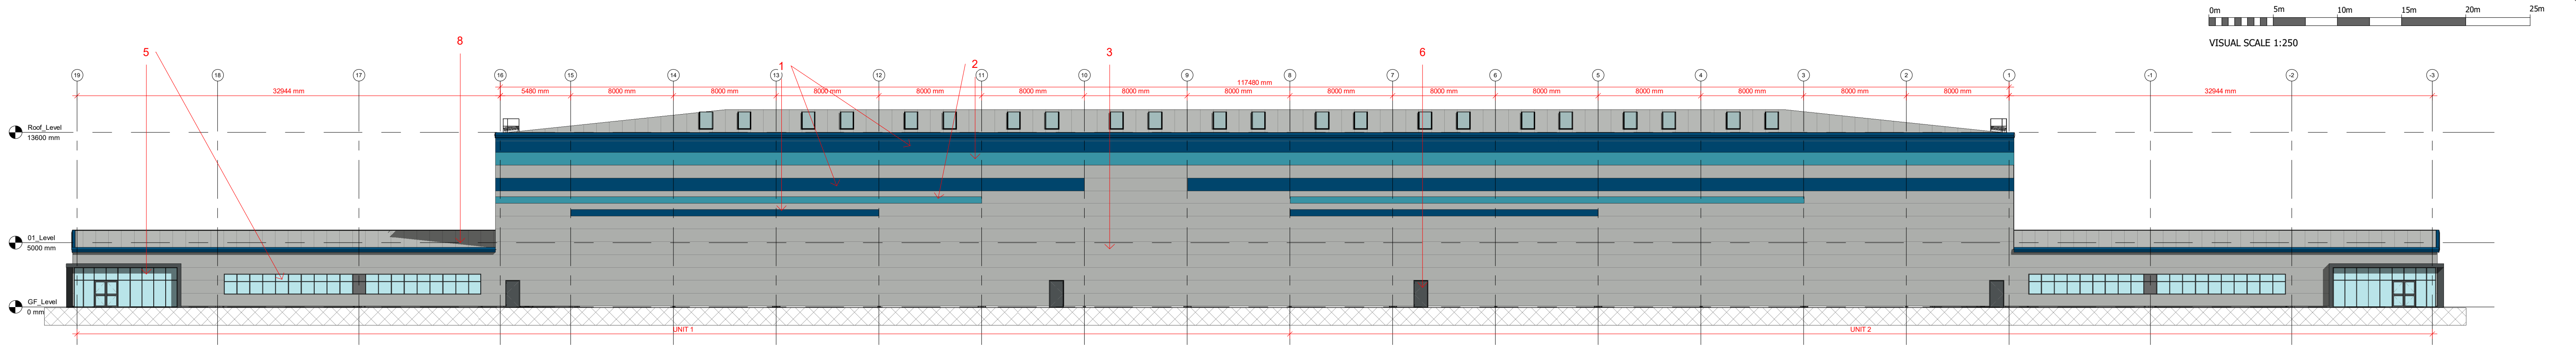

LOCATION PLAN:

NOTES:

|    |          |                                                  |
|----|----------|--------------------------------------------------|
| P5 | 24.10.22 | Office roof changed to trapezoidal panel at 6deg |
| P4 | 22.08.22 | Division between Units 1&2 relocated             |
| P3 | 18.08.22 | Offices and stairs arrangement revised           |
| P2 | 16.08.22 | Building width reduced by 2m                     |
| P1 |          | Initial Drawing Issue                            |

| REV       | DATE | DESCRIPTION |
|-----------|------|-------------|
| REVISIONS |      |             |

|                                                      |                       |                   |                  |
|------------------------------------------------------|-----------------------|-------------------|------------------|
| PROJECT TITLE<br>MANCHESTER ROAD, HEYWOOD            |                       |                   |                  |
| DRAWING TITLE<br>PROPOSED ELEVATIONS UNITS 1&2       |                       |                   |                  |
| RIBA STAGE                                           | STATUS                | DRAWN BY<br>JA    | CHECKED BY<br>RR |
| PLANNING                                             |                       | SUITABILITY<br>S3 | REVISION<br>P5   |
| SHEET<br>A1                                          | SCALE<br>As indicated | DATE<br>02/08/22  |                  |
| DRAWING NO.<br>21157-ASA-00-ELZZ-D-A-0013_(S3-P5)    |                       |                   |                  |
| BIM MODEL NUMBER: 21157-ASA-ZZ-ZZ-M3-A-0003_(S0-P01) |                       |                   |                  |

|   |  |
|---|--|
| CLIENT   |  |
| Trammell Crow Company   |  |
| Ashton Smith<br>Beyond Design   |  |
| Ashton Smith, Belvedere House, 2 Victoria Avenue, Harrogate, North Yorkshire, HG1 1EL<br>Tel: 01423 522882 Fax: 01423 565104<br>www.ashtonsmith.co.uk |  |

JOB NO. 21157