

Ref No: 6331/005



① Existing 3D View



① Proposed 3D View



② Proposed 3D View



③ Proposed 3D View




② Existing 3D View



④ Proposed 3D View




⑤ Proposed 3D View

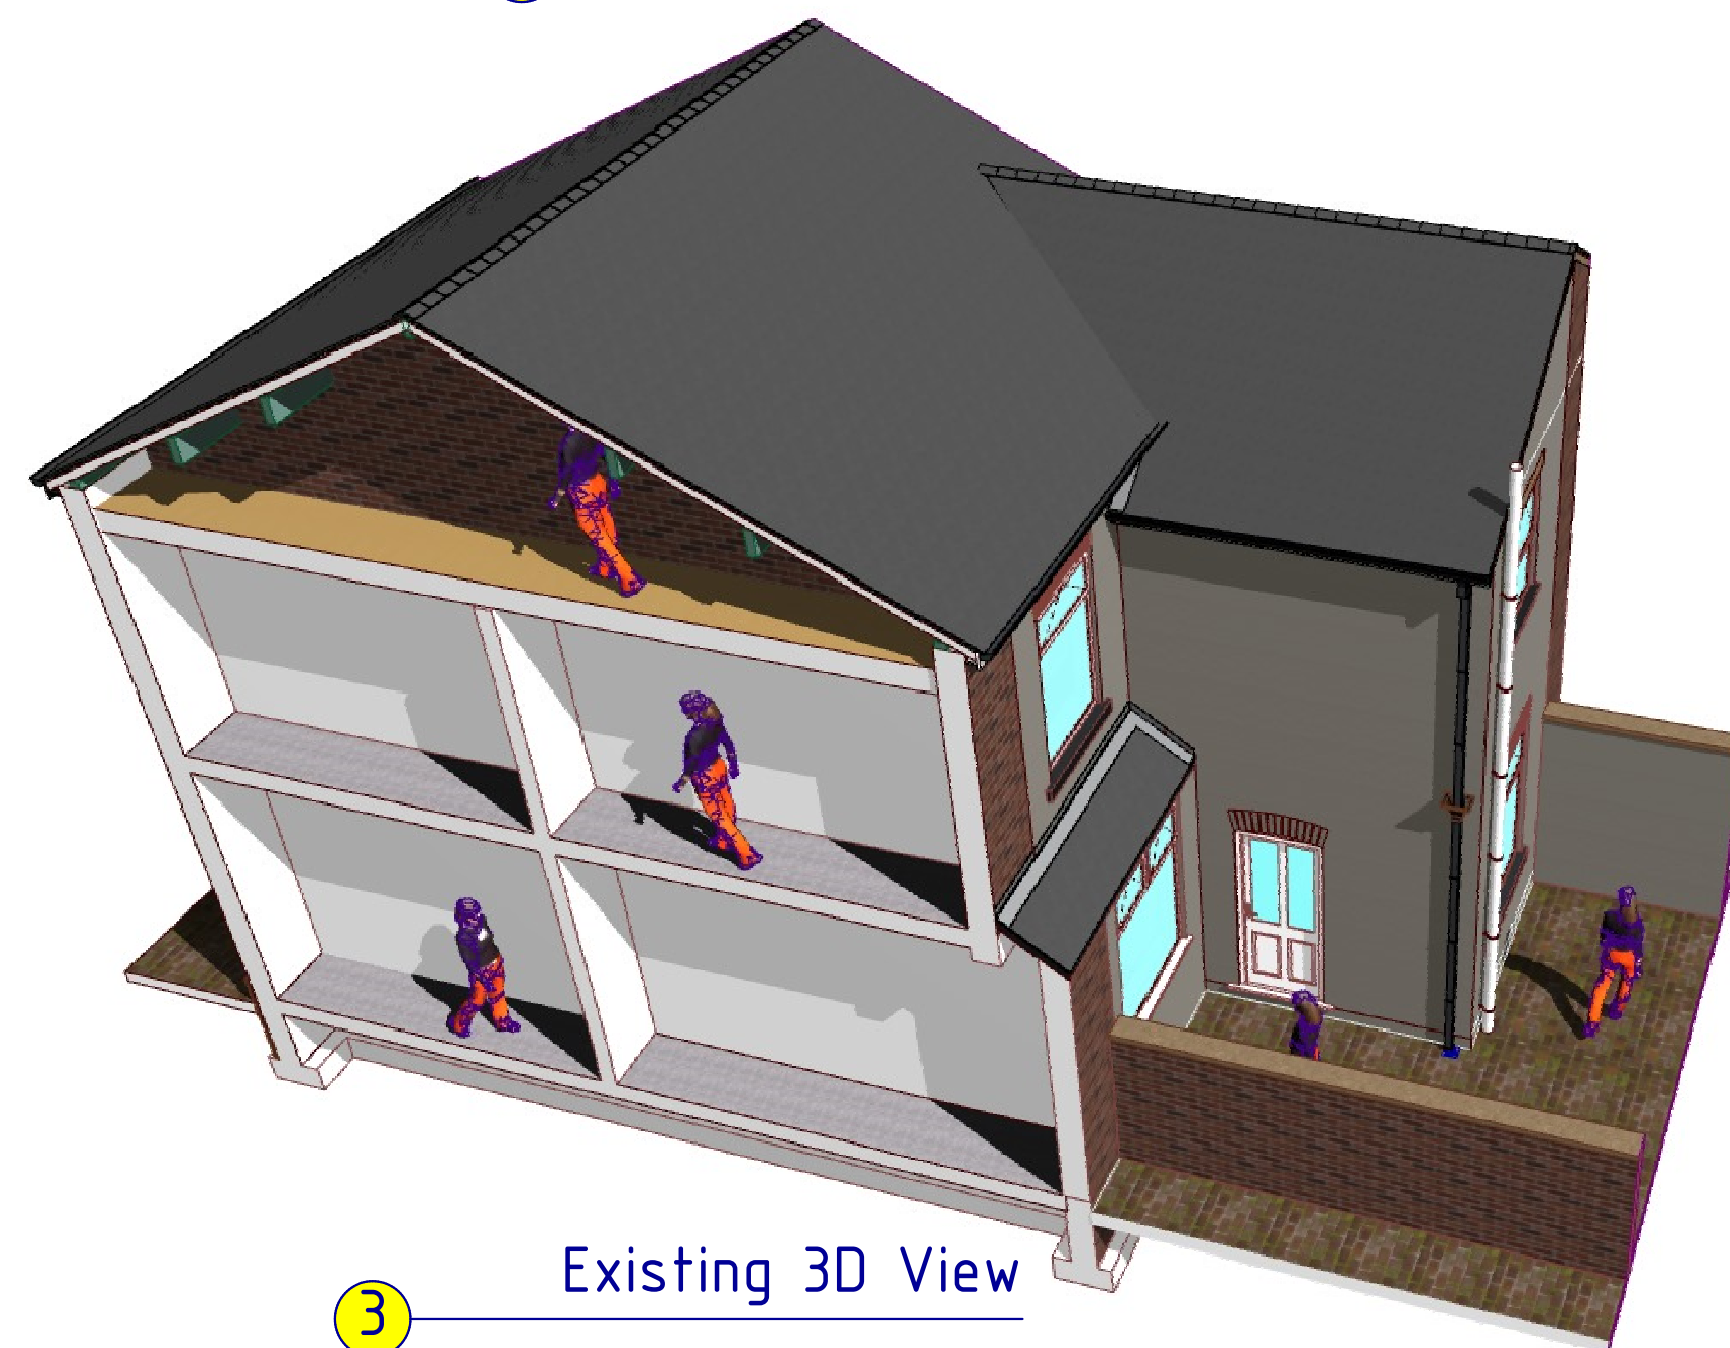


③ Existing 3D View



⑥ Proposed 3D View

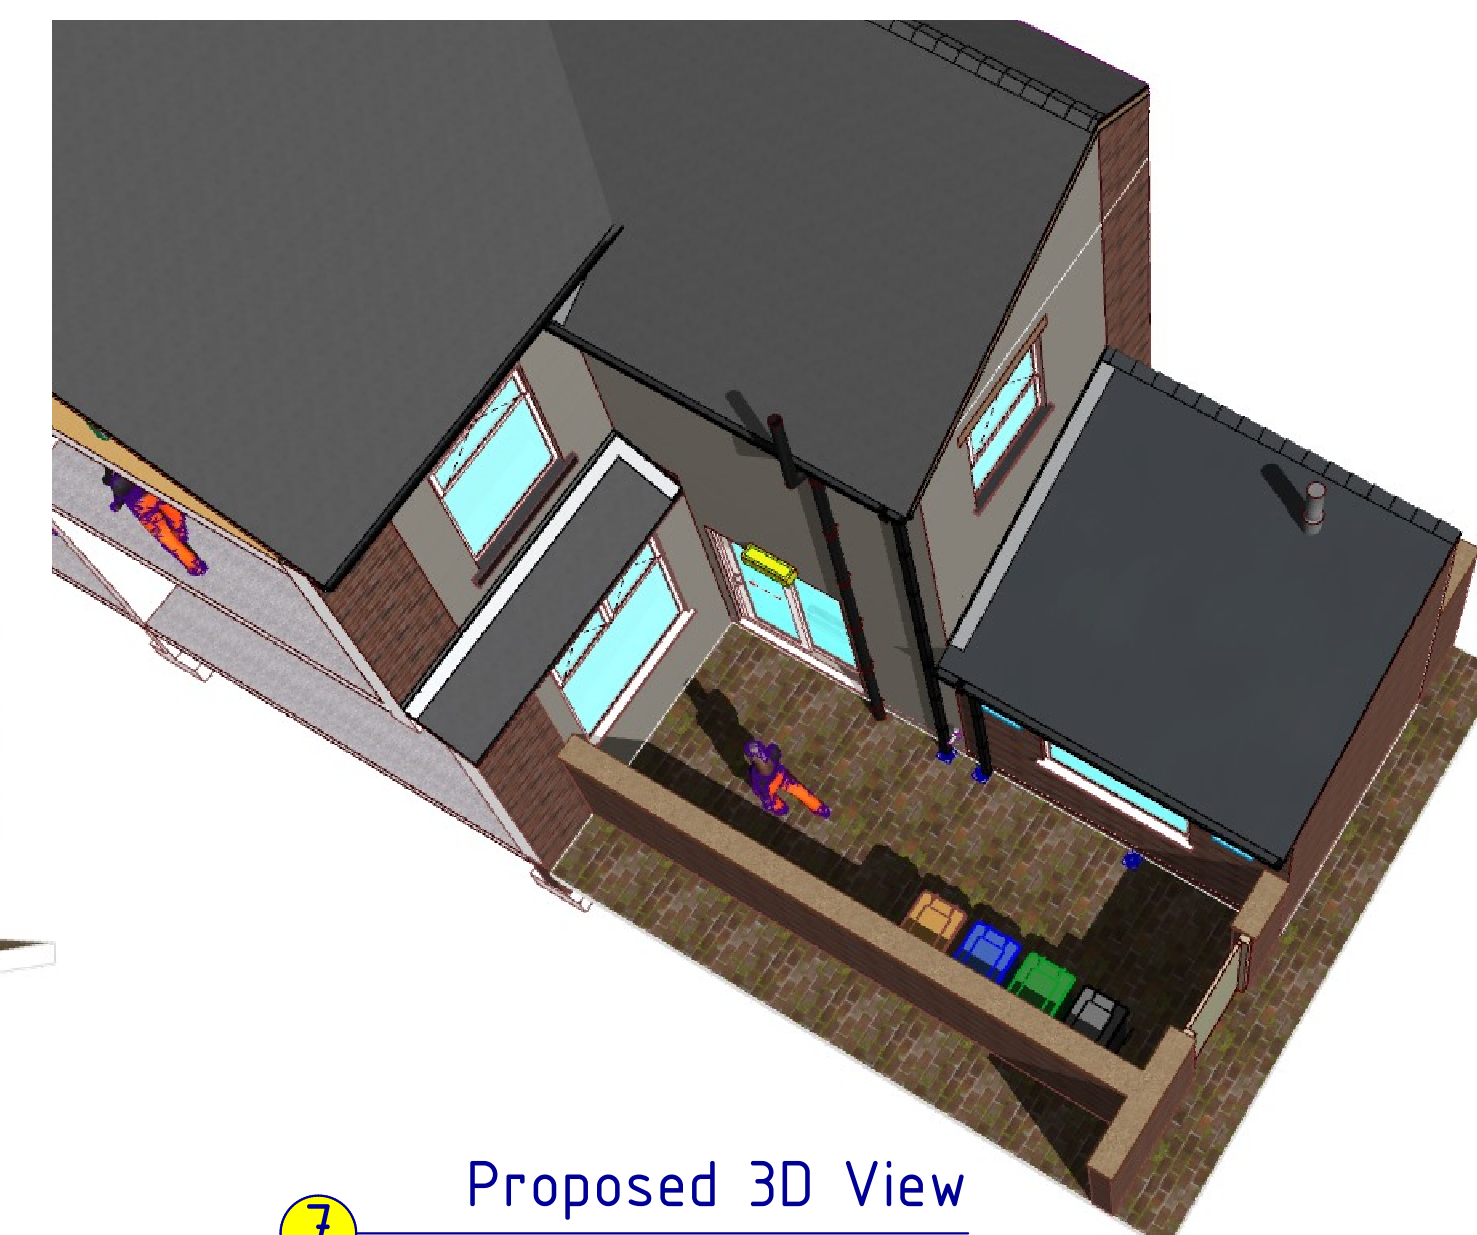

⑦ Proposed 3D View

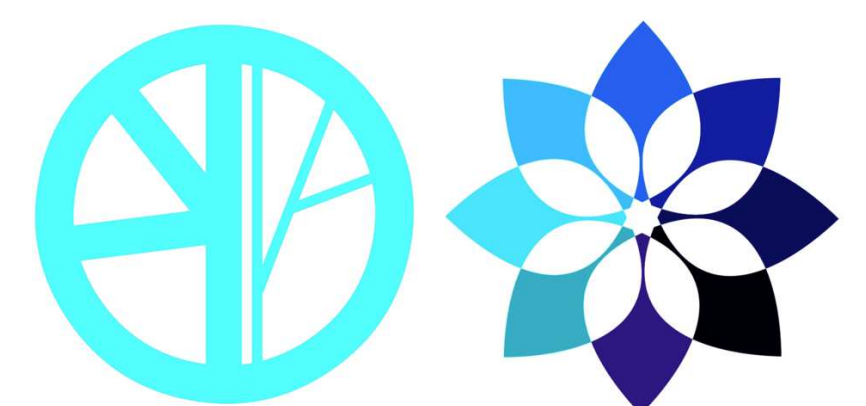

Blueprint CAD Ltd

3 Ridgeway Lowton Warrington WA3 2qL
07973 420 114 bpc12@blueyonder.co.uk

CLIENT: Mr P Klinicki
32 Sadler Street
Middleton, Manchester,
M24 5UJ.
THE CONSTRUCTION OF A
SINGLE STOREY AT THE
REAR OF THE EXISTING
DWELLING HOUSE +
INTERNAL & EXTERNAL
ALTERATIONS.