

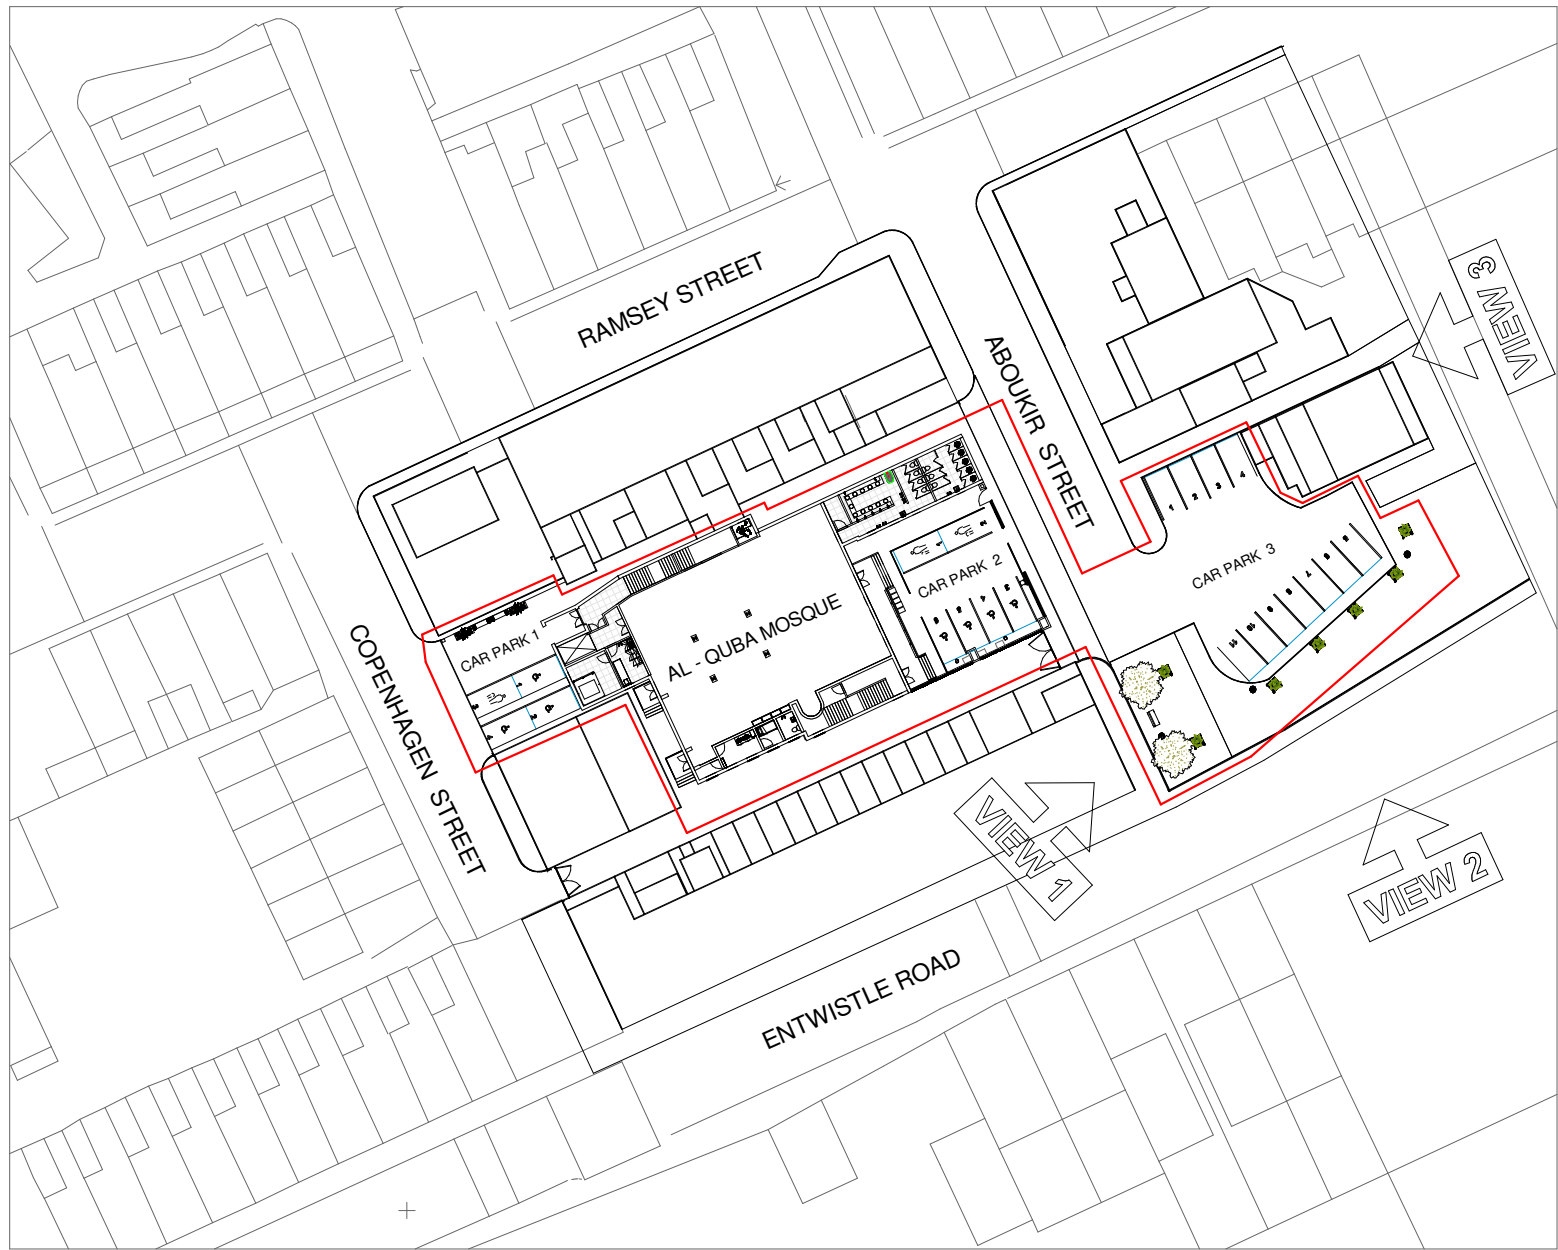


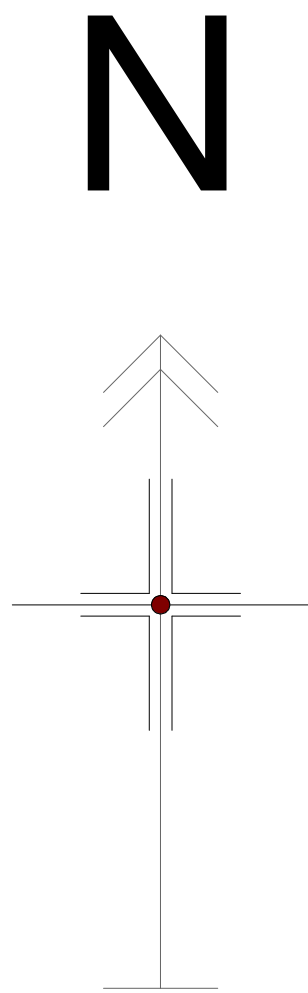

© Crown copyright 2019 Ordnance Survey 100053143
Reproduced with permission of HM Land Registry.

AS PROPOSED LOCATION PLAN

SCALE - N.T.S

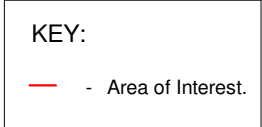


AS PROPOSED STREET BENCH



AS PROPOSED LITTER BIN



AS PROPOSED STREET PLANTER

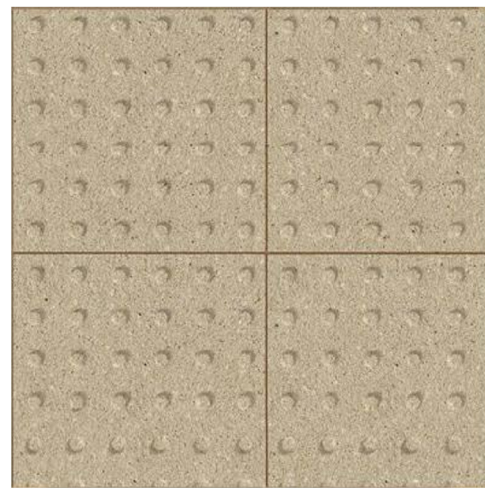


AS PROPOSED TACTILE PAVING


AS PROPOSED CAR PARK 3



AS PROPOSED VIEW 1

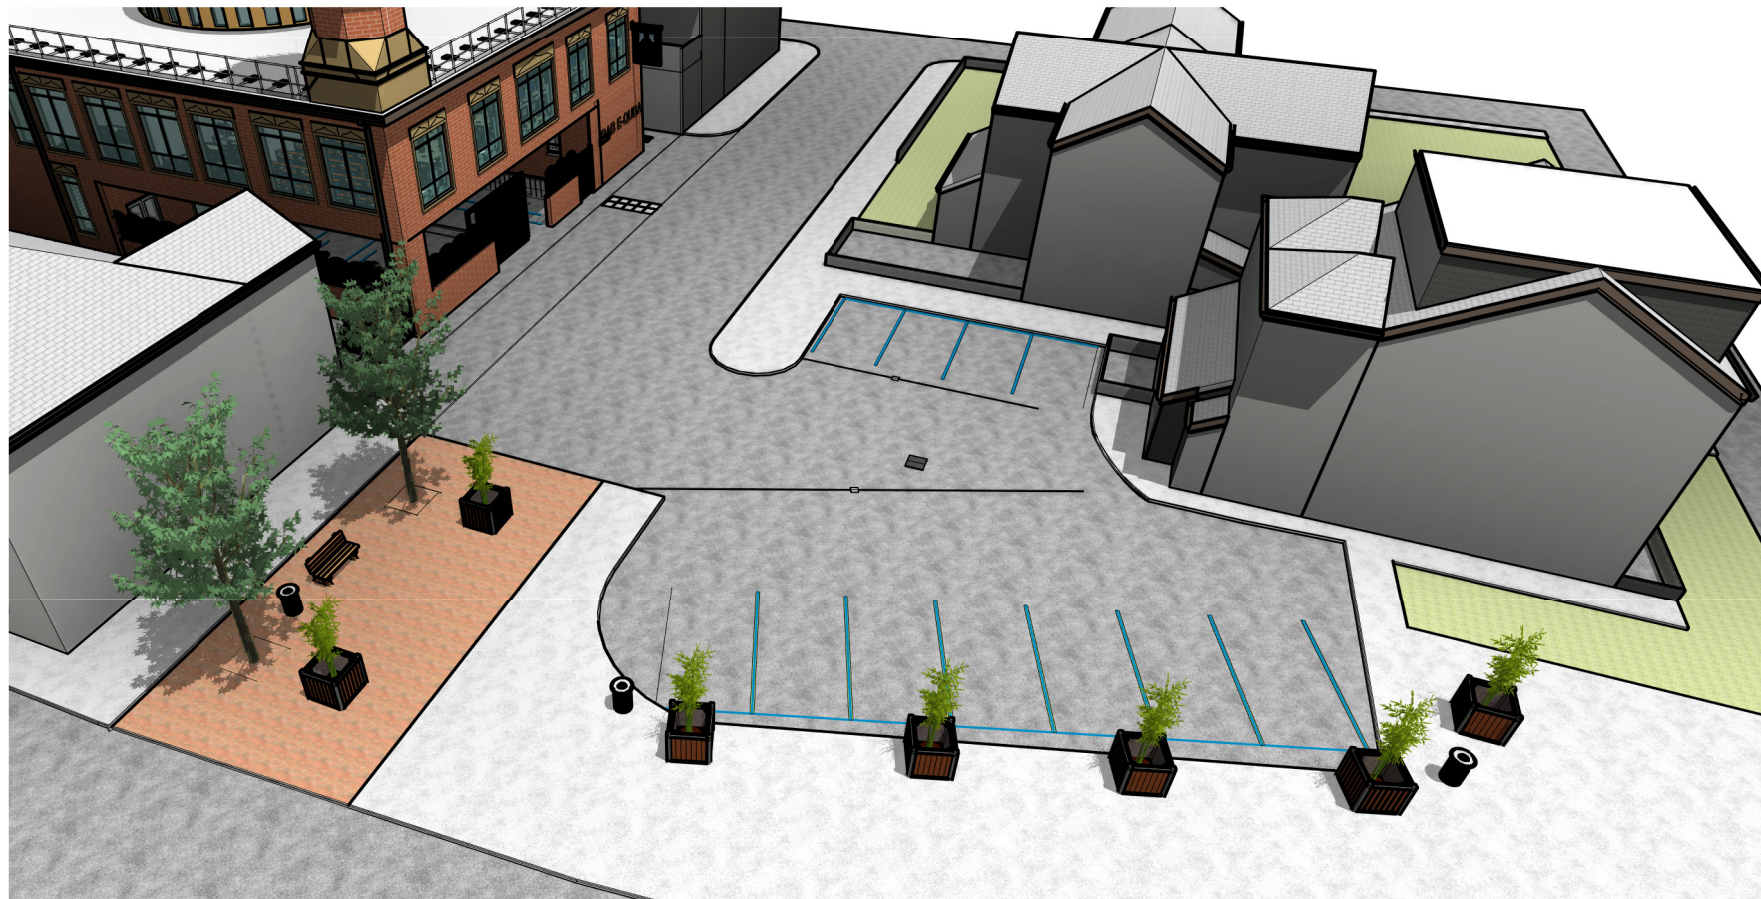

AS PROPOSED VIEW 2

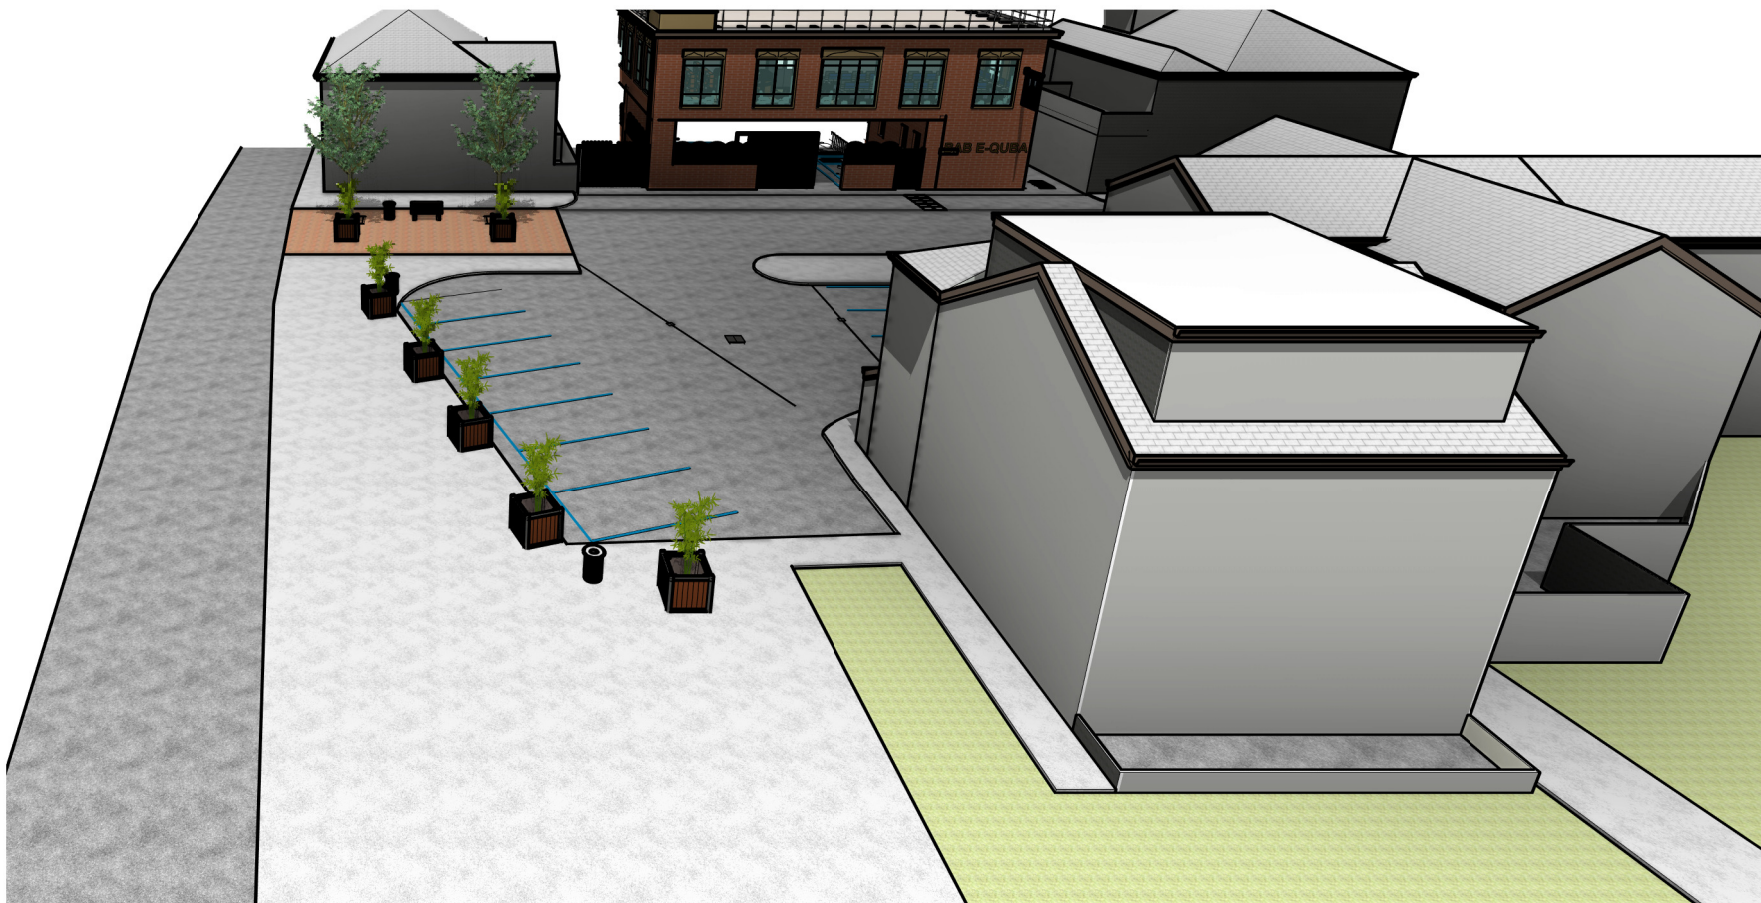

AS PROPOSED VIEW 3



Revision: