




GROUND FLOOR

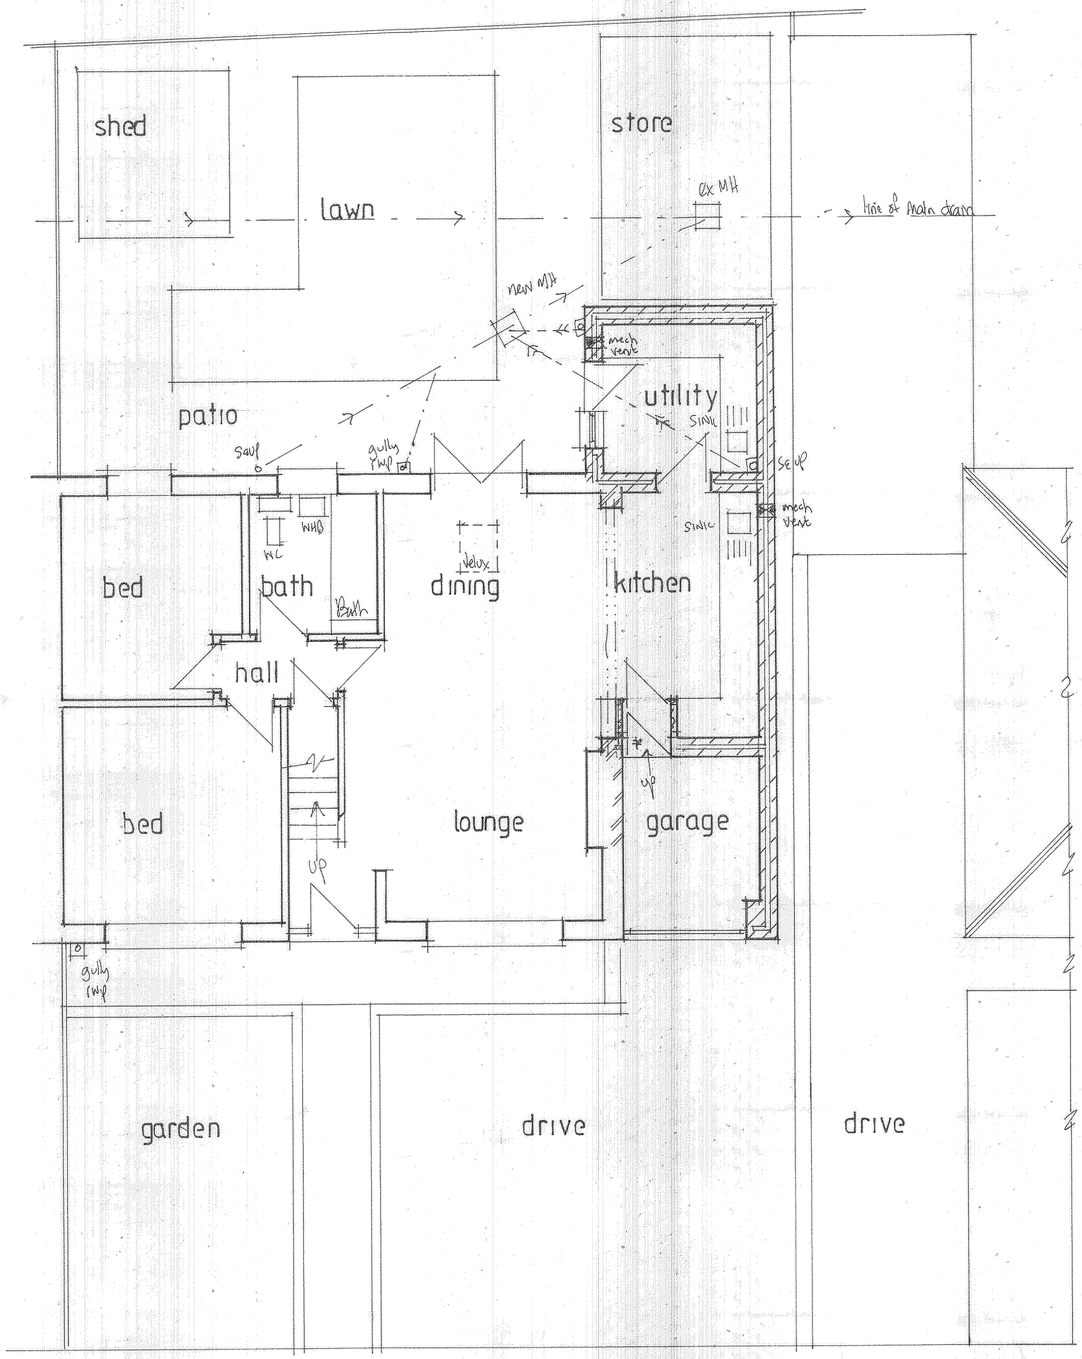


FIRST FLOOR

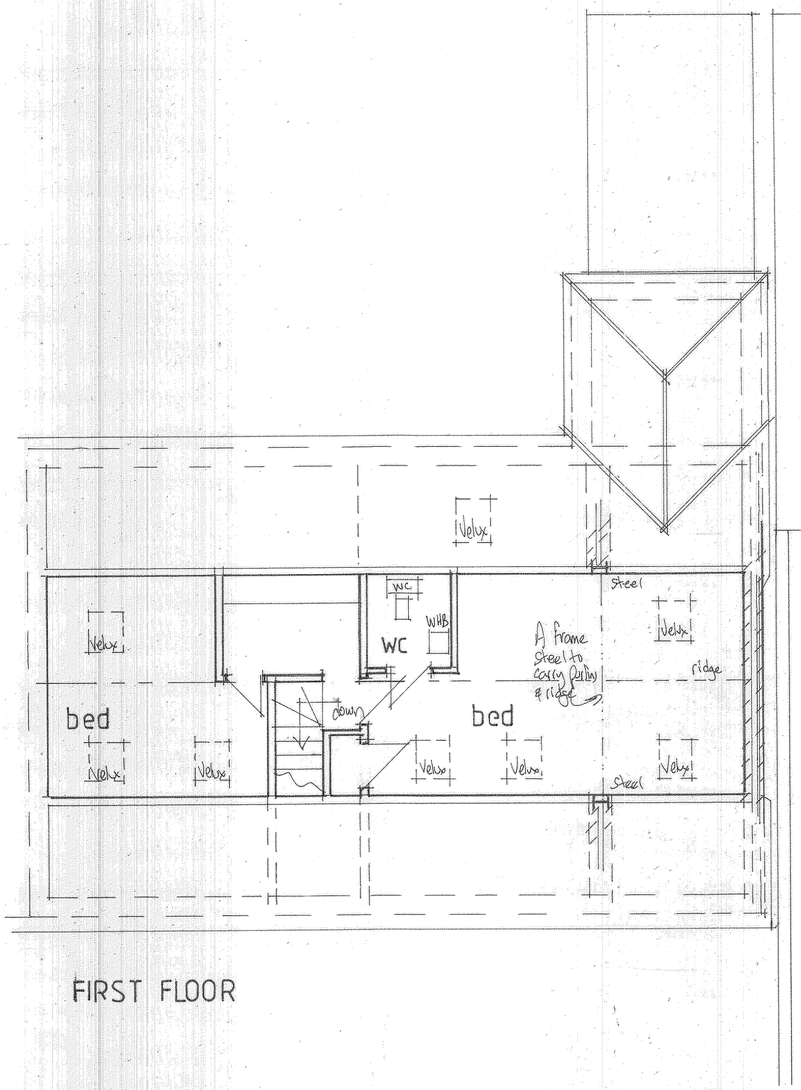


Scale Bar

PROJECT
PROPOSED SIDE EXTENSION.
DRAWING TITLE
PROPOSED LAYOUTS.
CLIENT
MR. & MRS VAUGHAN.
ADDRESS
10, CLIFFTONVILLE ROAD,
ROCHDALE, OL16 4SG.
SCALE
SCALE 1:50@A1
DATE
SEPT 2024.
DRAWING No
CL 09245909/3.