

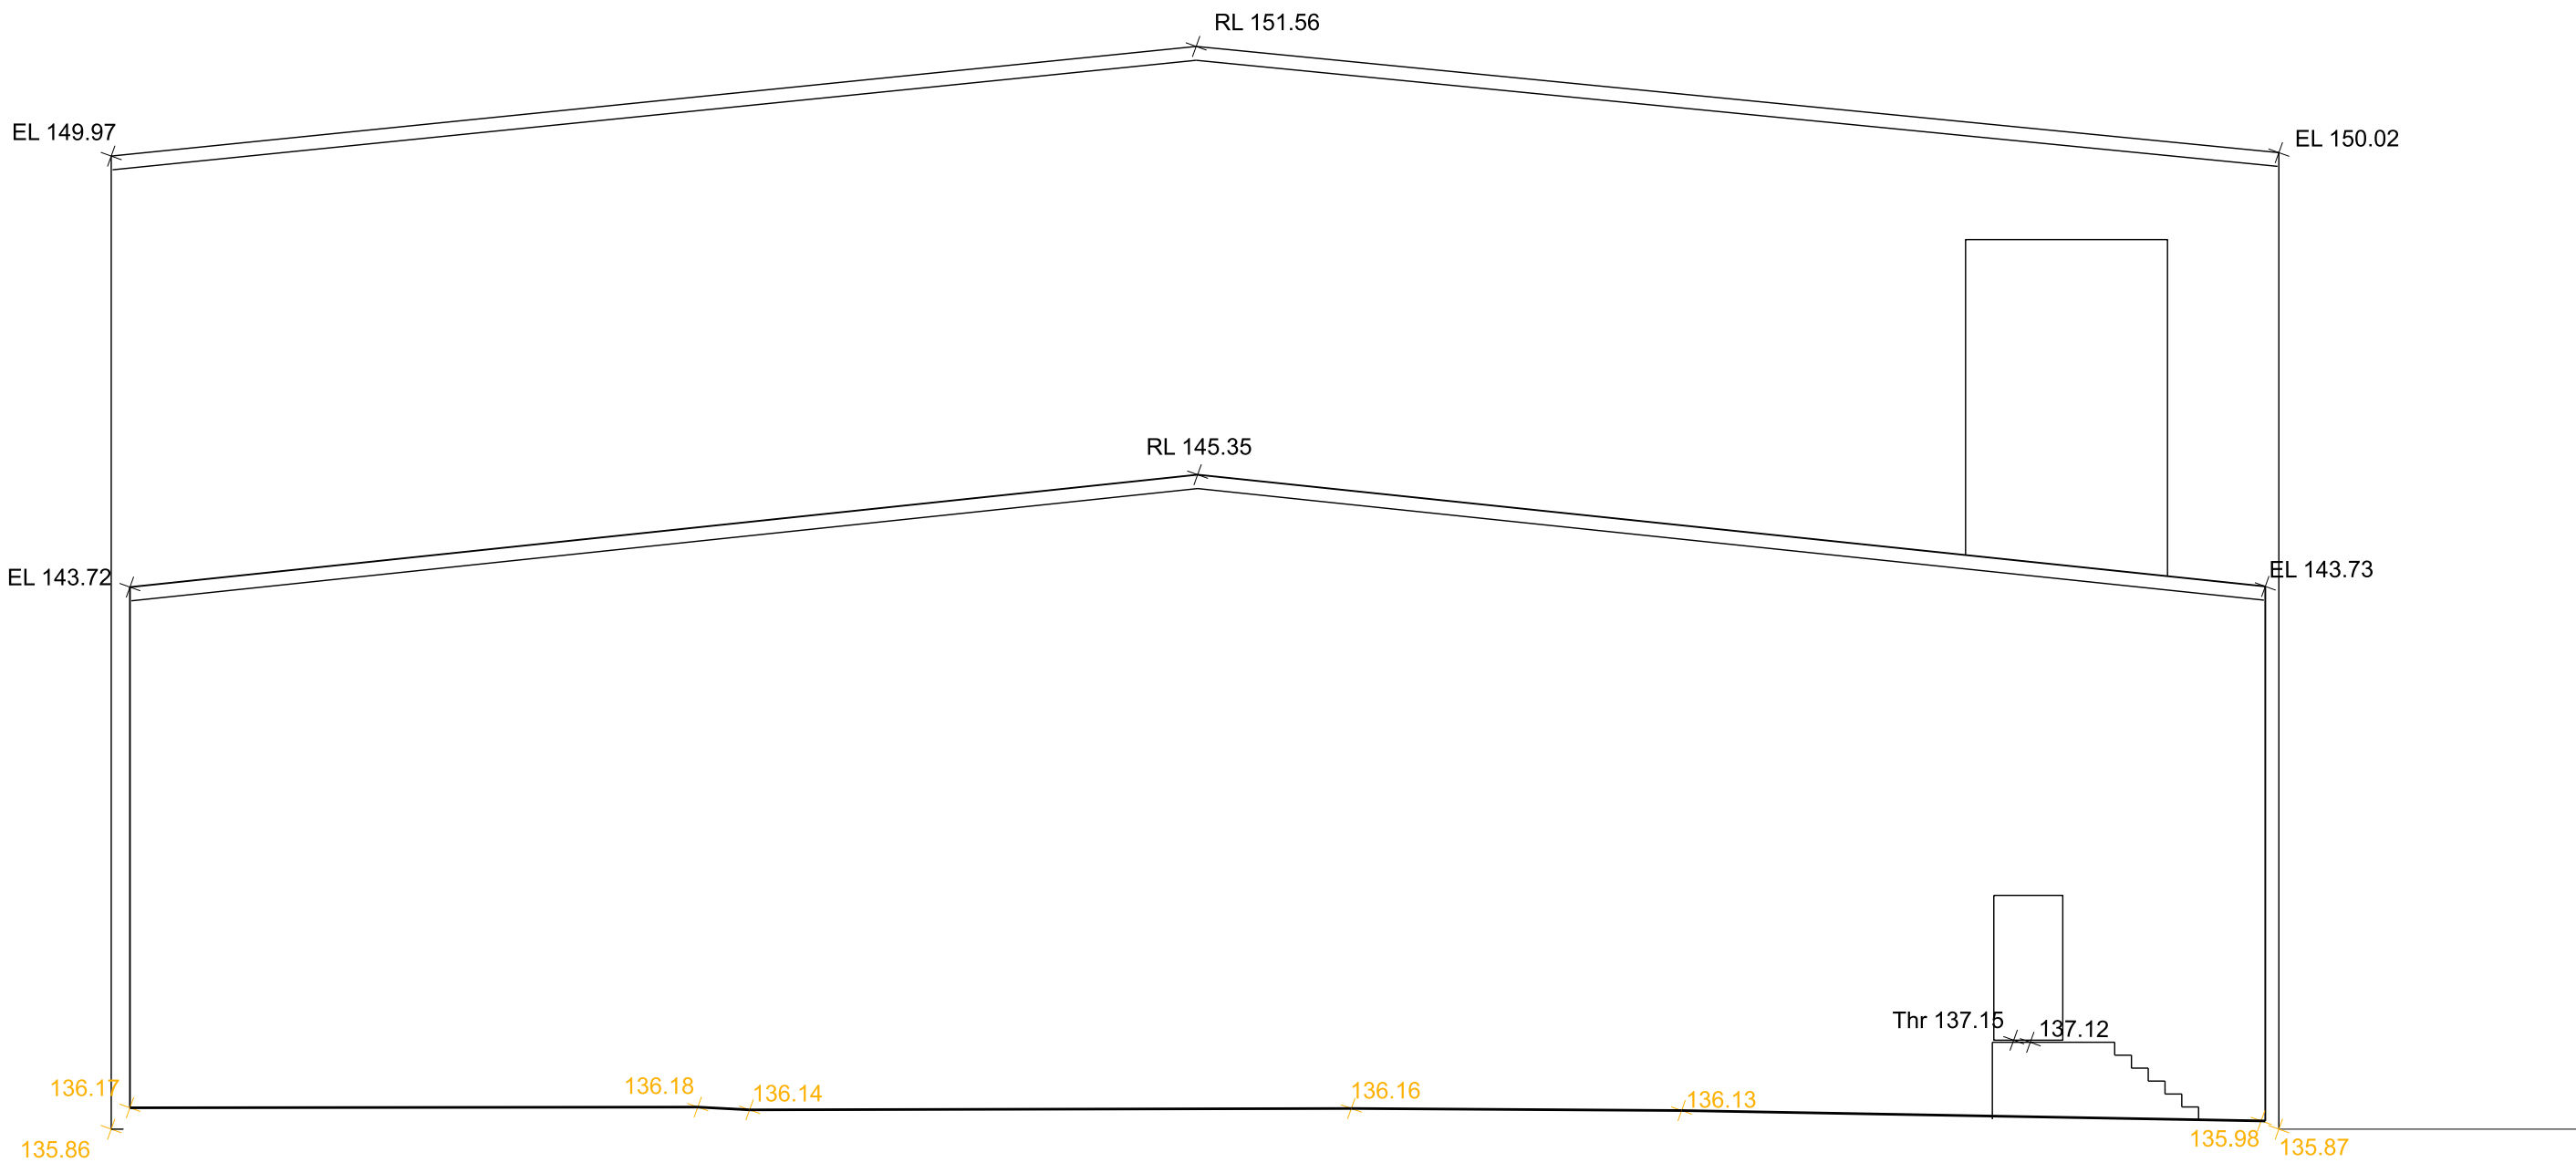


SITE SPECIFIC HAZARDS

IN ACCORDANCE WITH THE REQUIREMENTS OF THE CON REGULATIONS 2015 THE FOLLOWING SIGNIFICANT RESIDUAL HAZARDS HAVE NOT BEEN DESIGNED OUT OF THIS PROJECT AND MUST BE TAKEN INTO CONSIDERATION BY CONTRACTORS PLANNING TO UNDERTAKE THE WORKS SHOWN ON THIS DRAWING:

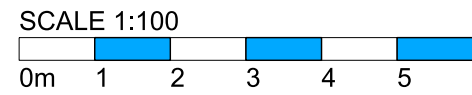

EXISTING

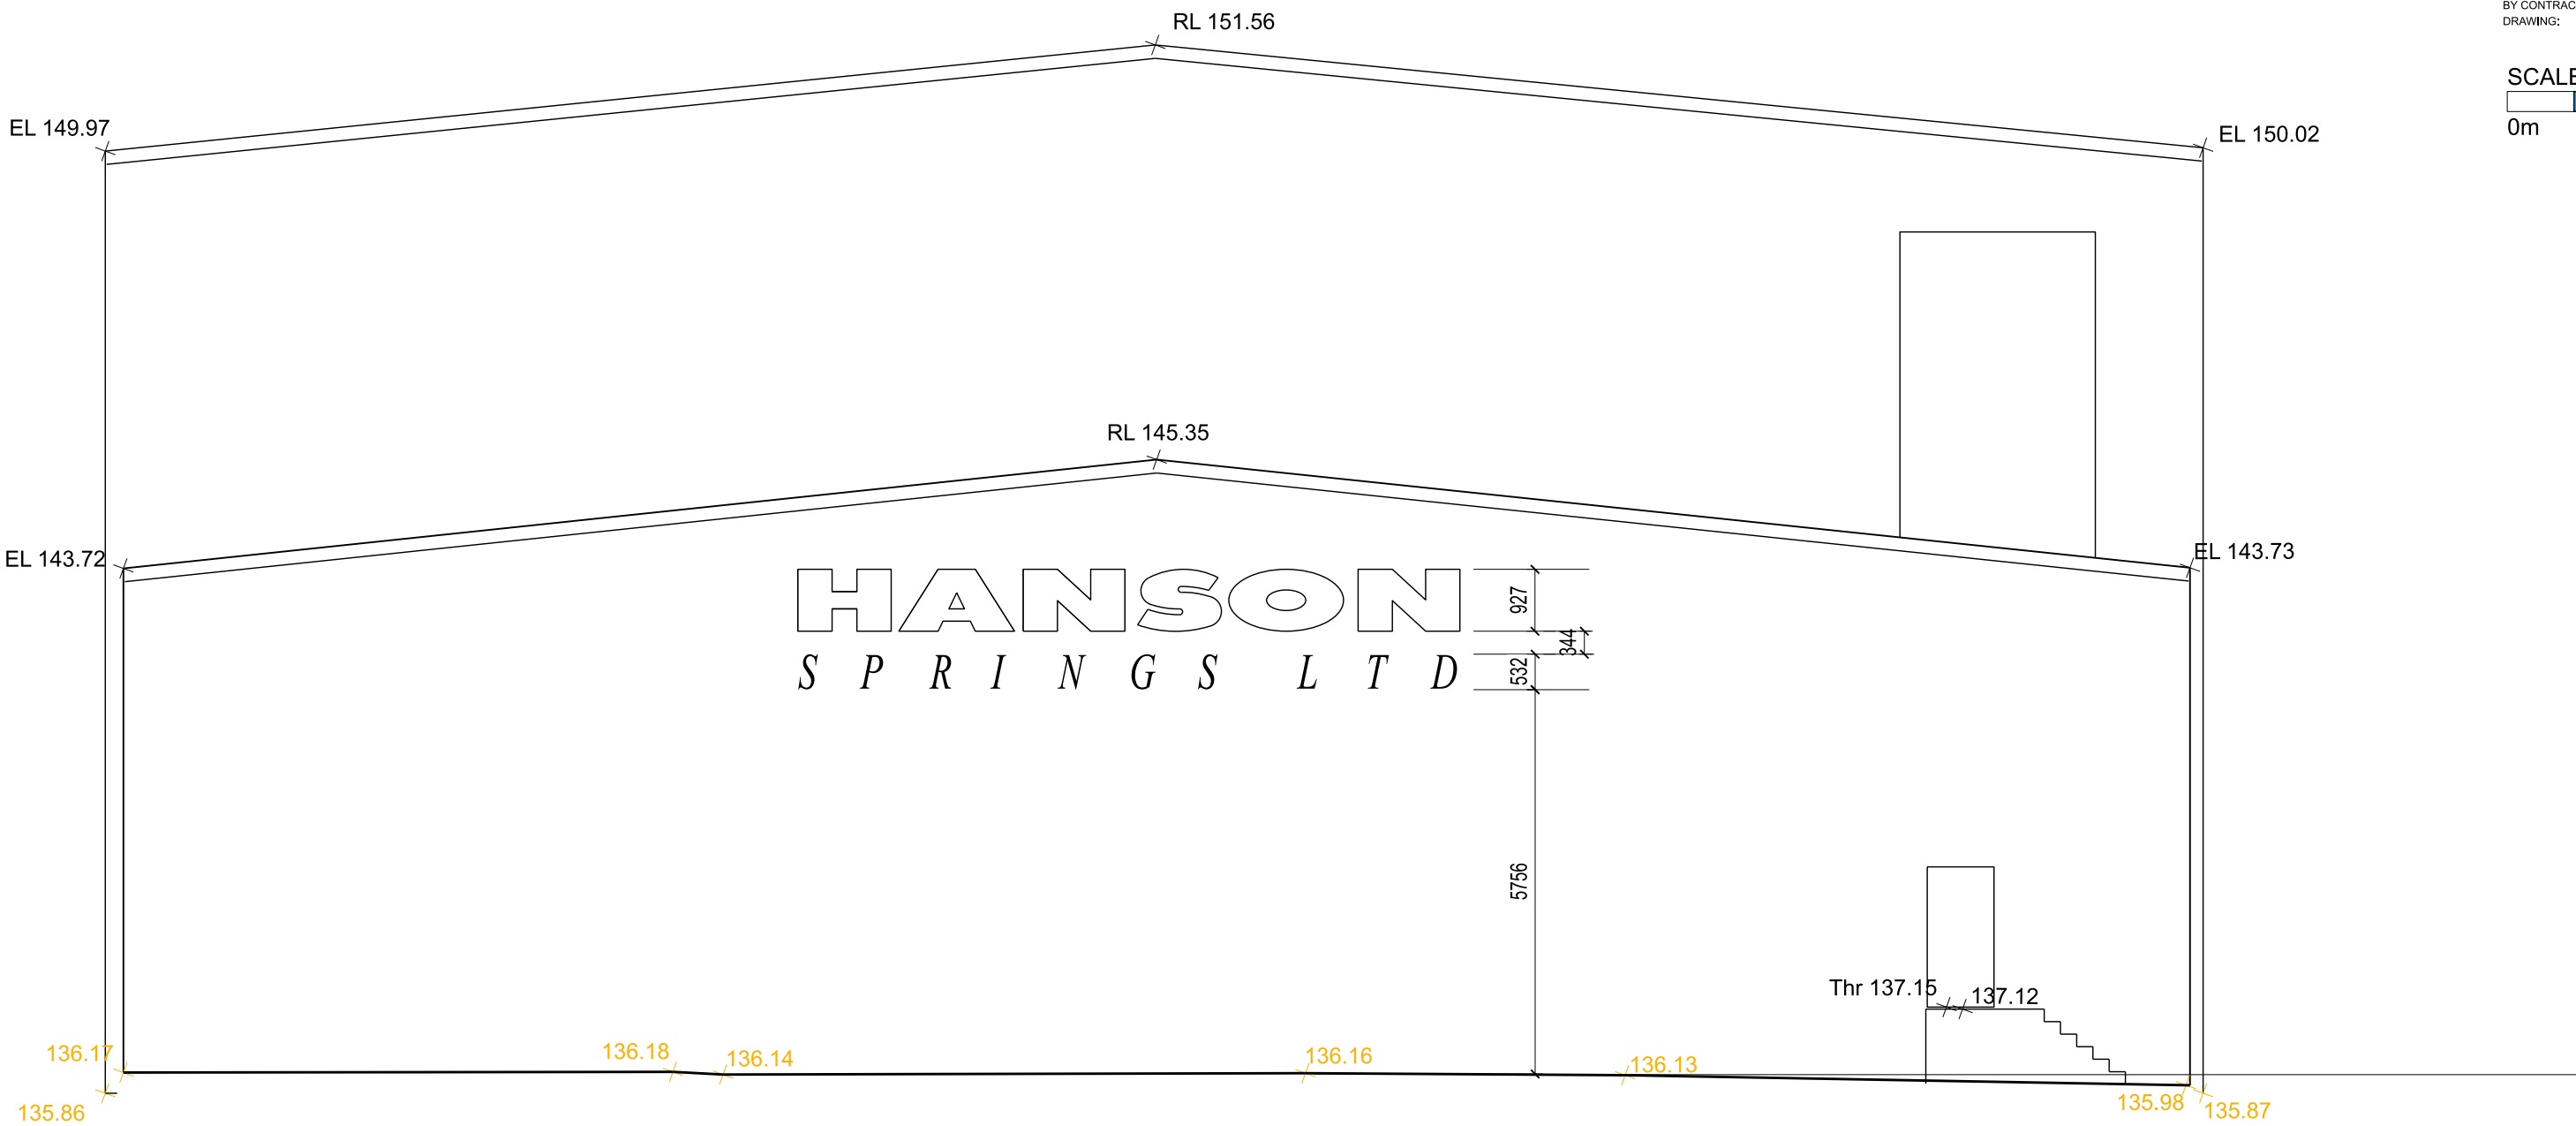

PROPOSED

SIGN 2

NORTH FACING GABLE




VISUAL OF SIGN 2



VISUAL OF SIGN 1


SIGNAGE LETTERING KEY

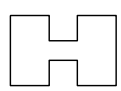


3MM NON-REFLECTIVE MATT SILVER COMPOSITE LETTER- 927 MM HIGH PROJECTING 5MM FROM EXISTING CLADDING- NOT ILLUMINATED



3MM NON-REFLECTIVE MATT SILVER COMPOSITE LETTER- 532 MM HIGH PROJECTING 5MM FROM EXISTING CLADDING- NOT ILLUMINATED

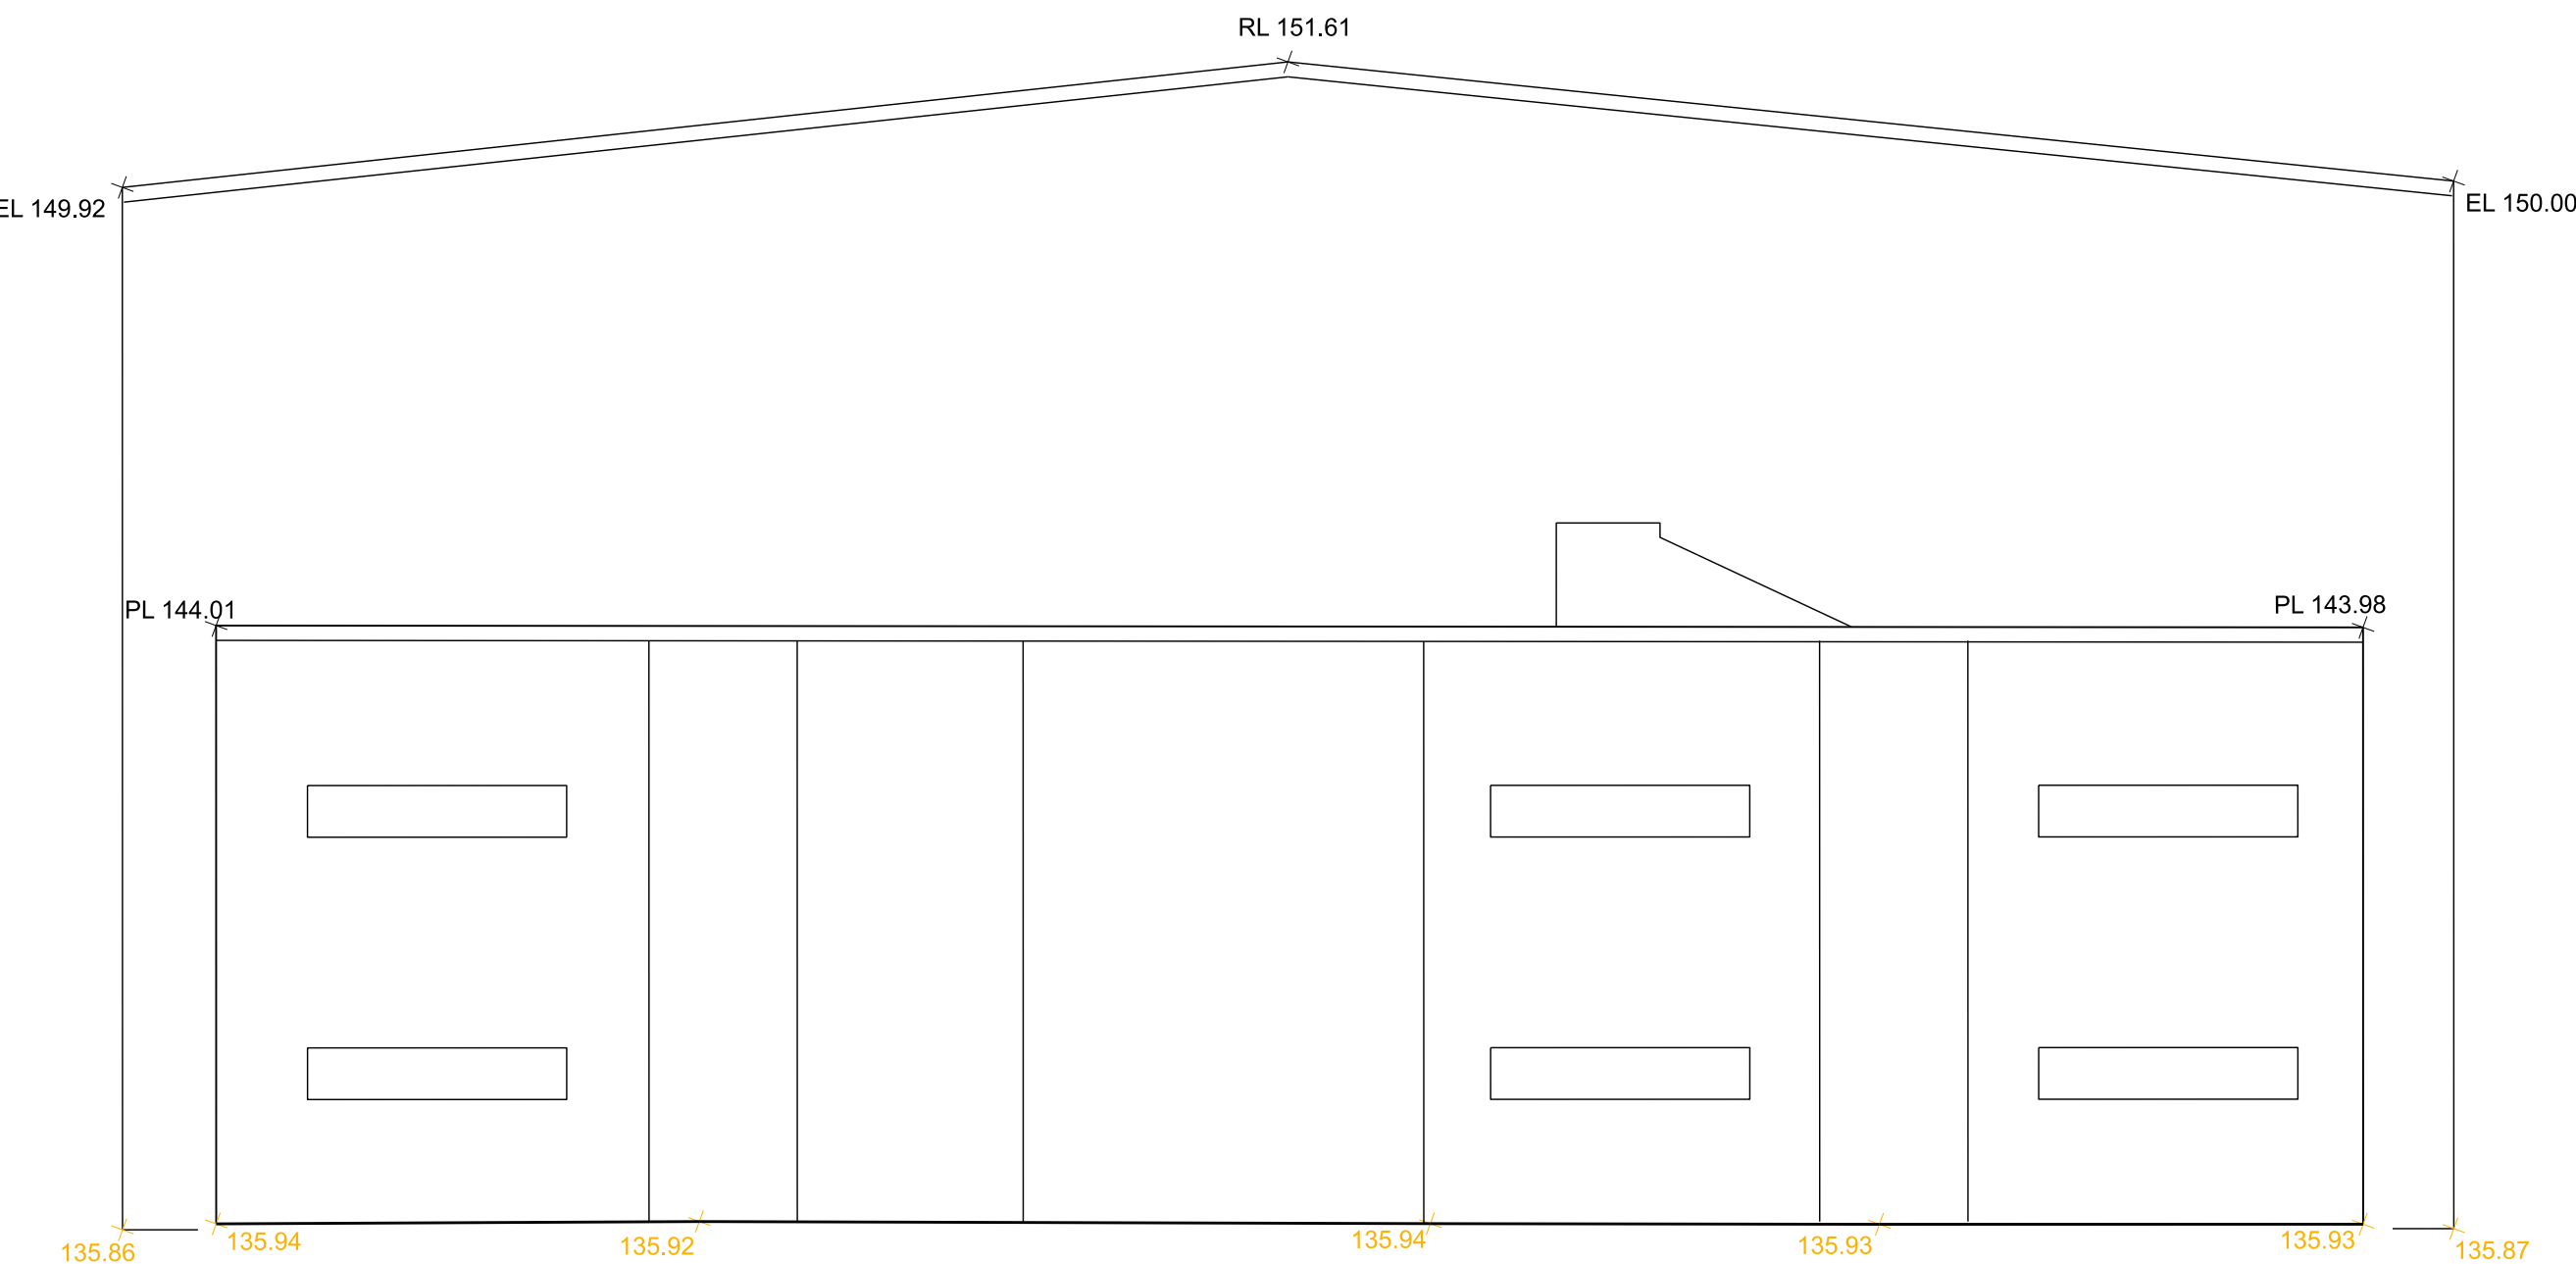

EXISTING

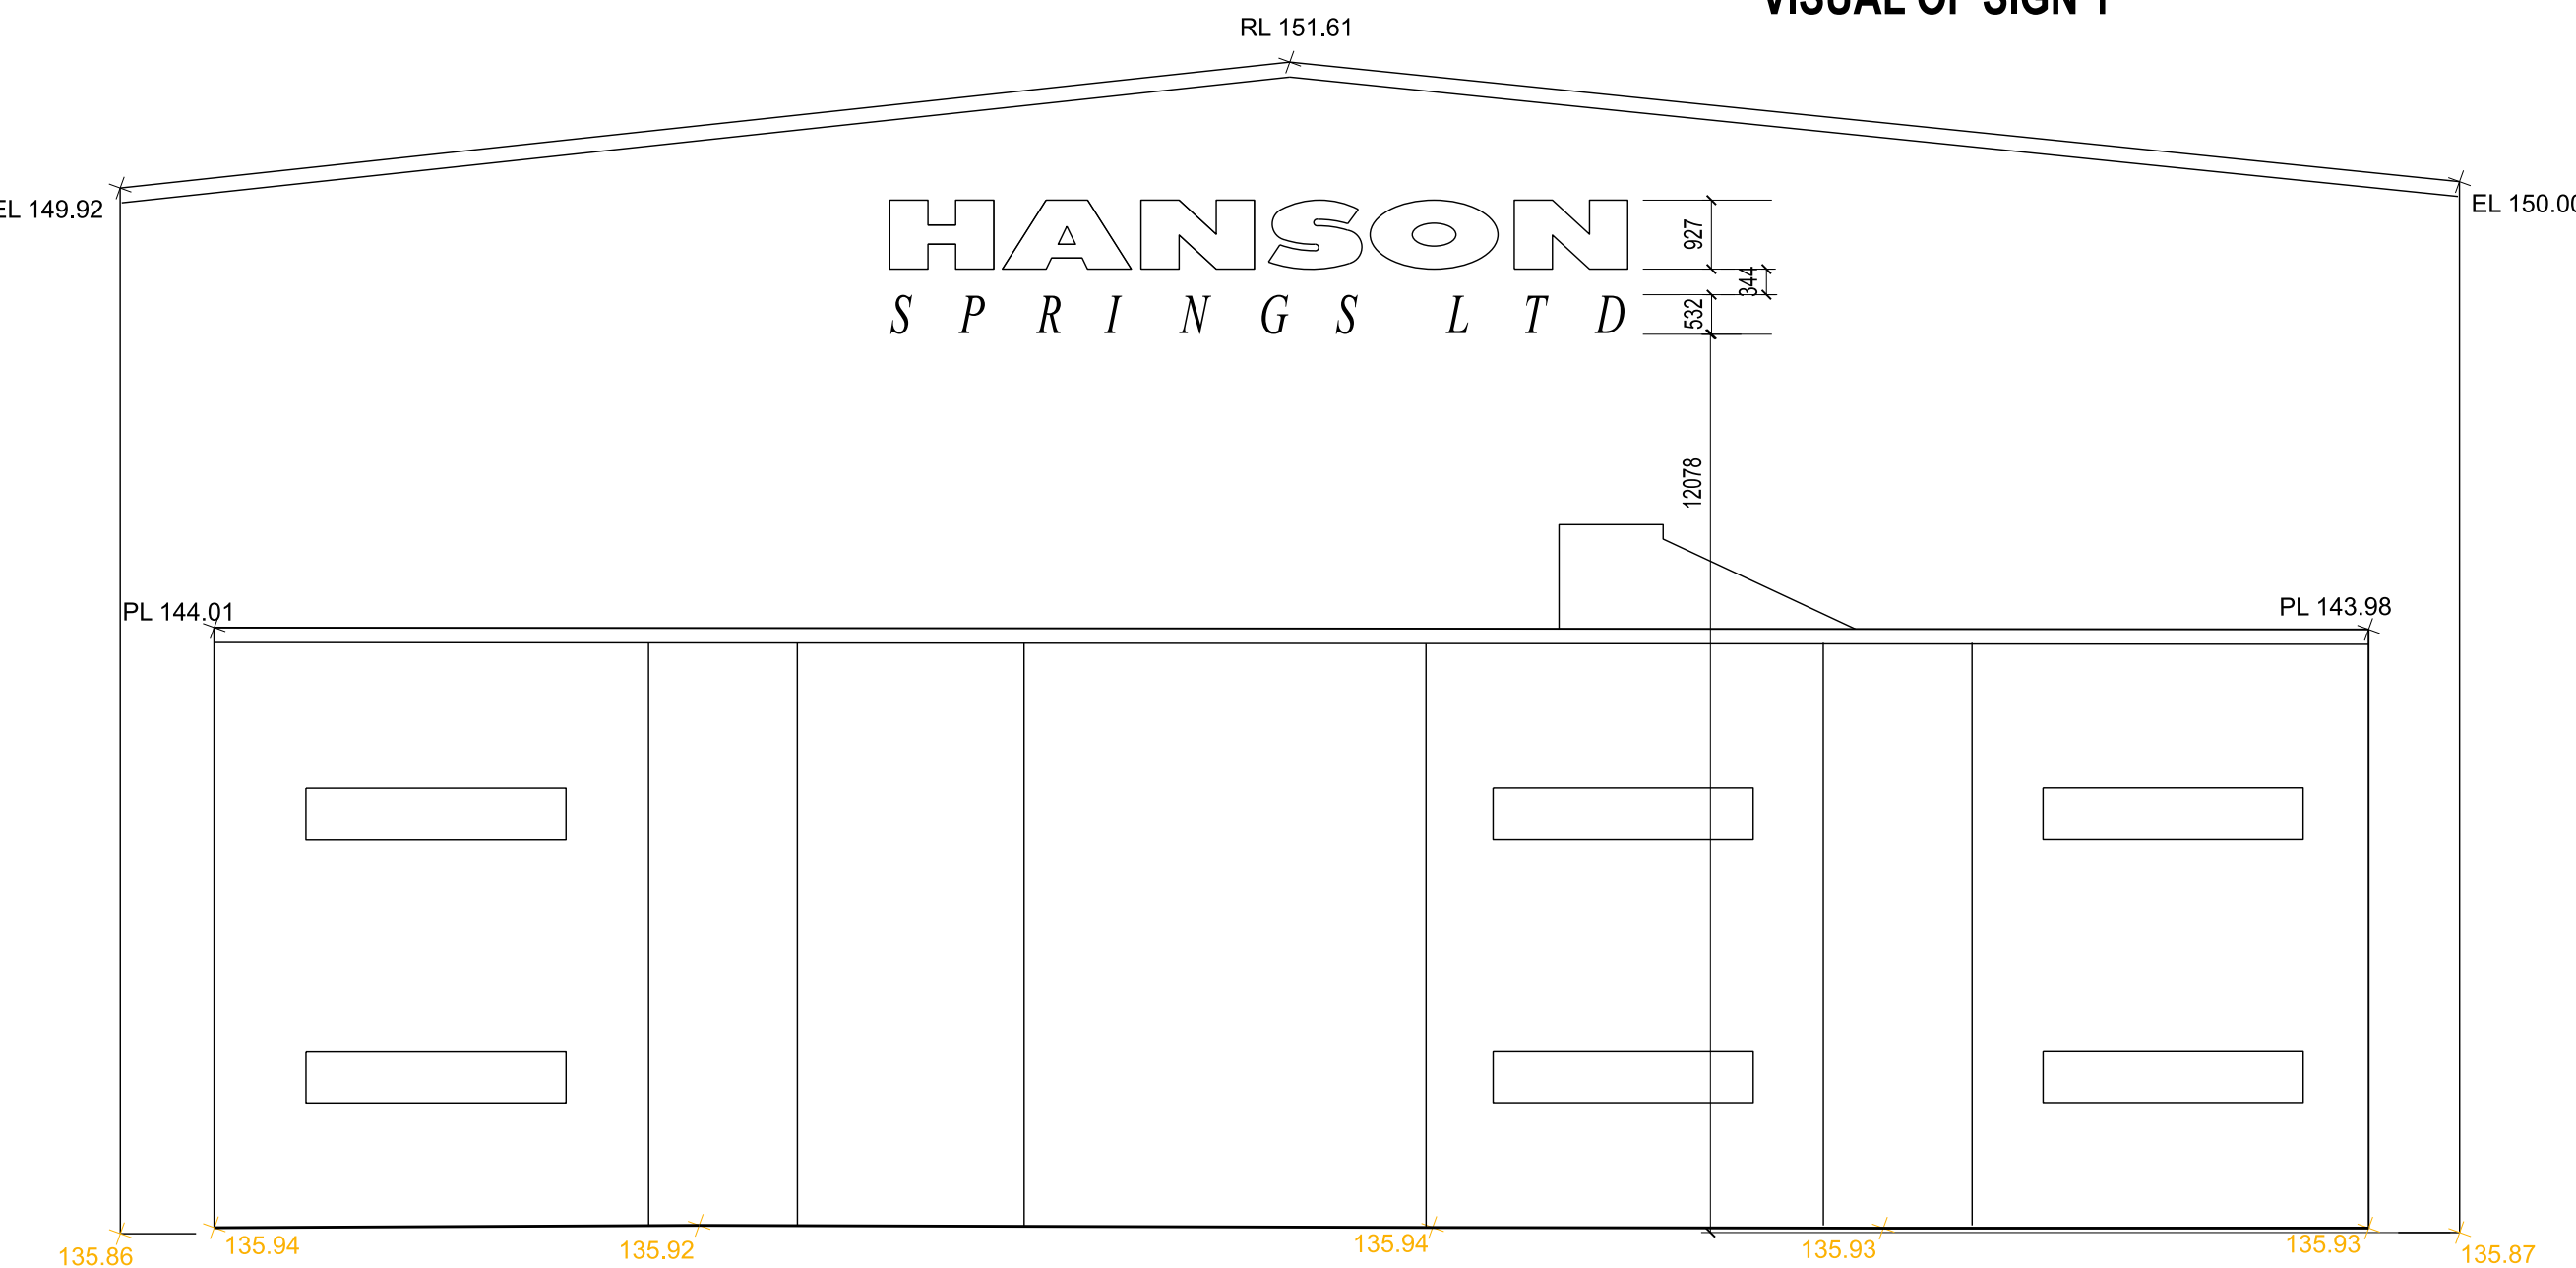

PROPOSED

SIGN 1

SOUTH FACING GABLE

REV. A 250219 UPDATED RSL
REV. DATE NOTES INT.

CLIENT / PROJECT
HANSON SPRINGS LTG
GORRELLS WAY
ROCHDALE OL11 2PX
DRAWING TITLE
PROPOSED ELEVATIONS

STATUS
PLANNING
DATE
FEB 25
DRAWN
RSL
SCALE @ A1
100

PROJECT NUMBER
PLAN / BUILD
TYPE
NUMBER
REVISION
LETTER

DRAWING NO.
188
PLN
E
05
A

Site Location Plans
Sections
L
S
GA Plans
Details
P
D
Revisions
Protic Colour
E
C

HAWTHORN DESIGN PARTNERSHIP

HAWTHORN ESTATES LTD
LUMB, ROSSENDALE, B84 9ND
T. 08453 900 444

E. design@hawthornestates.co.uk
www.hawthornestates.co.uk

