


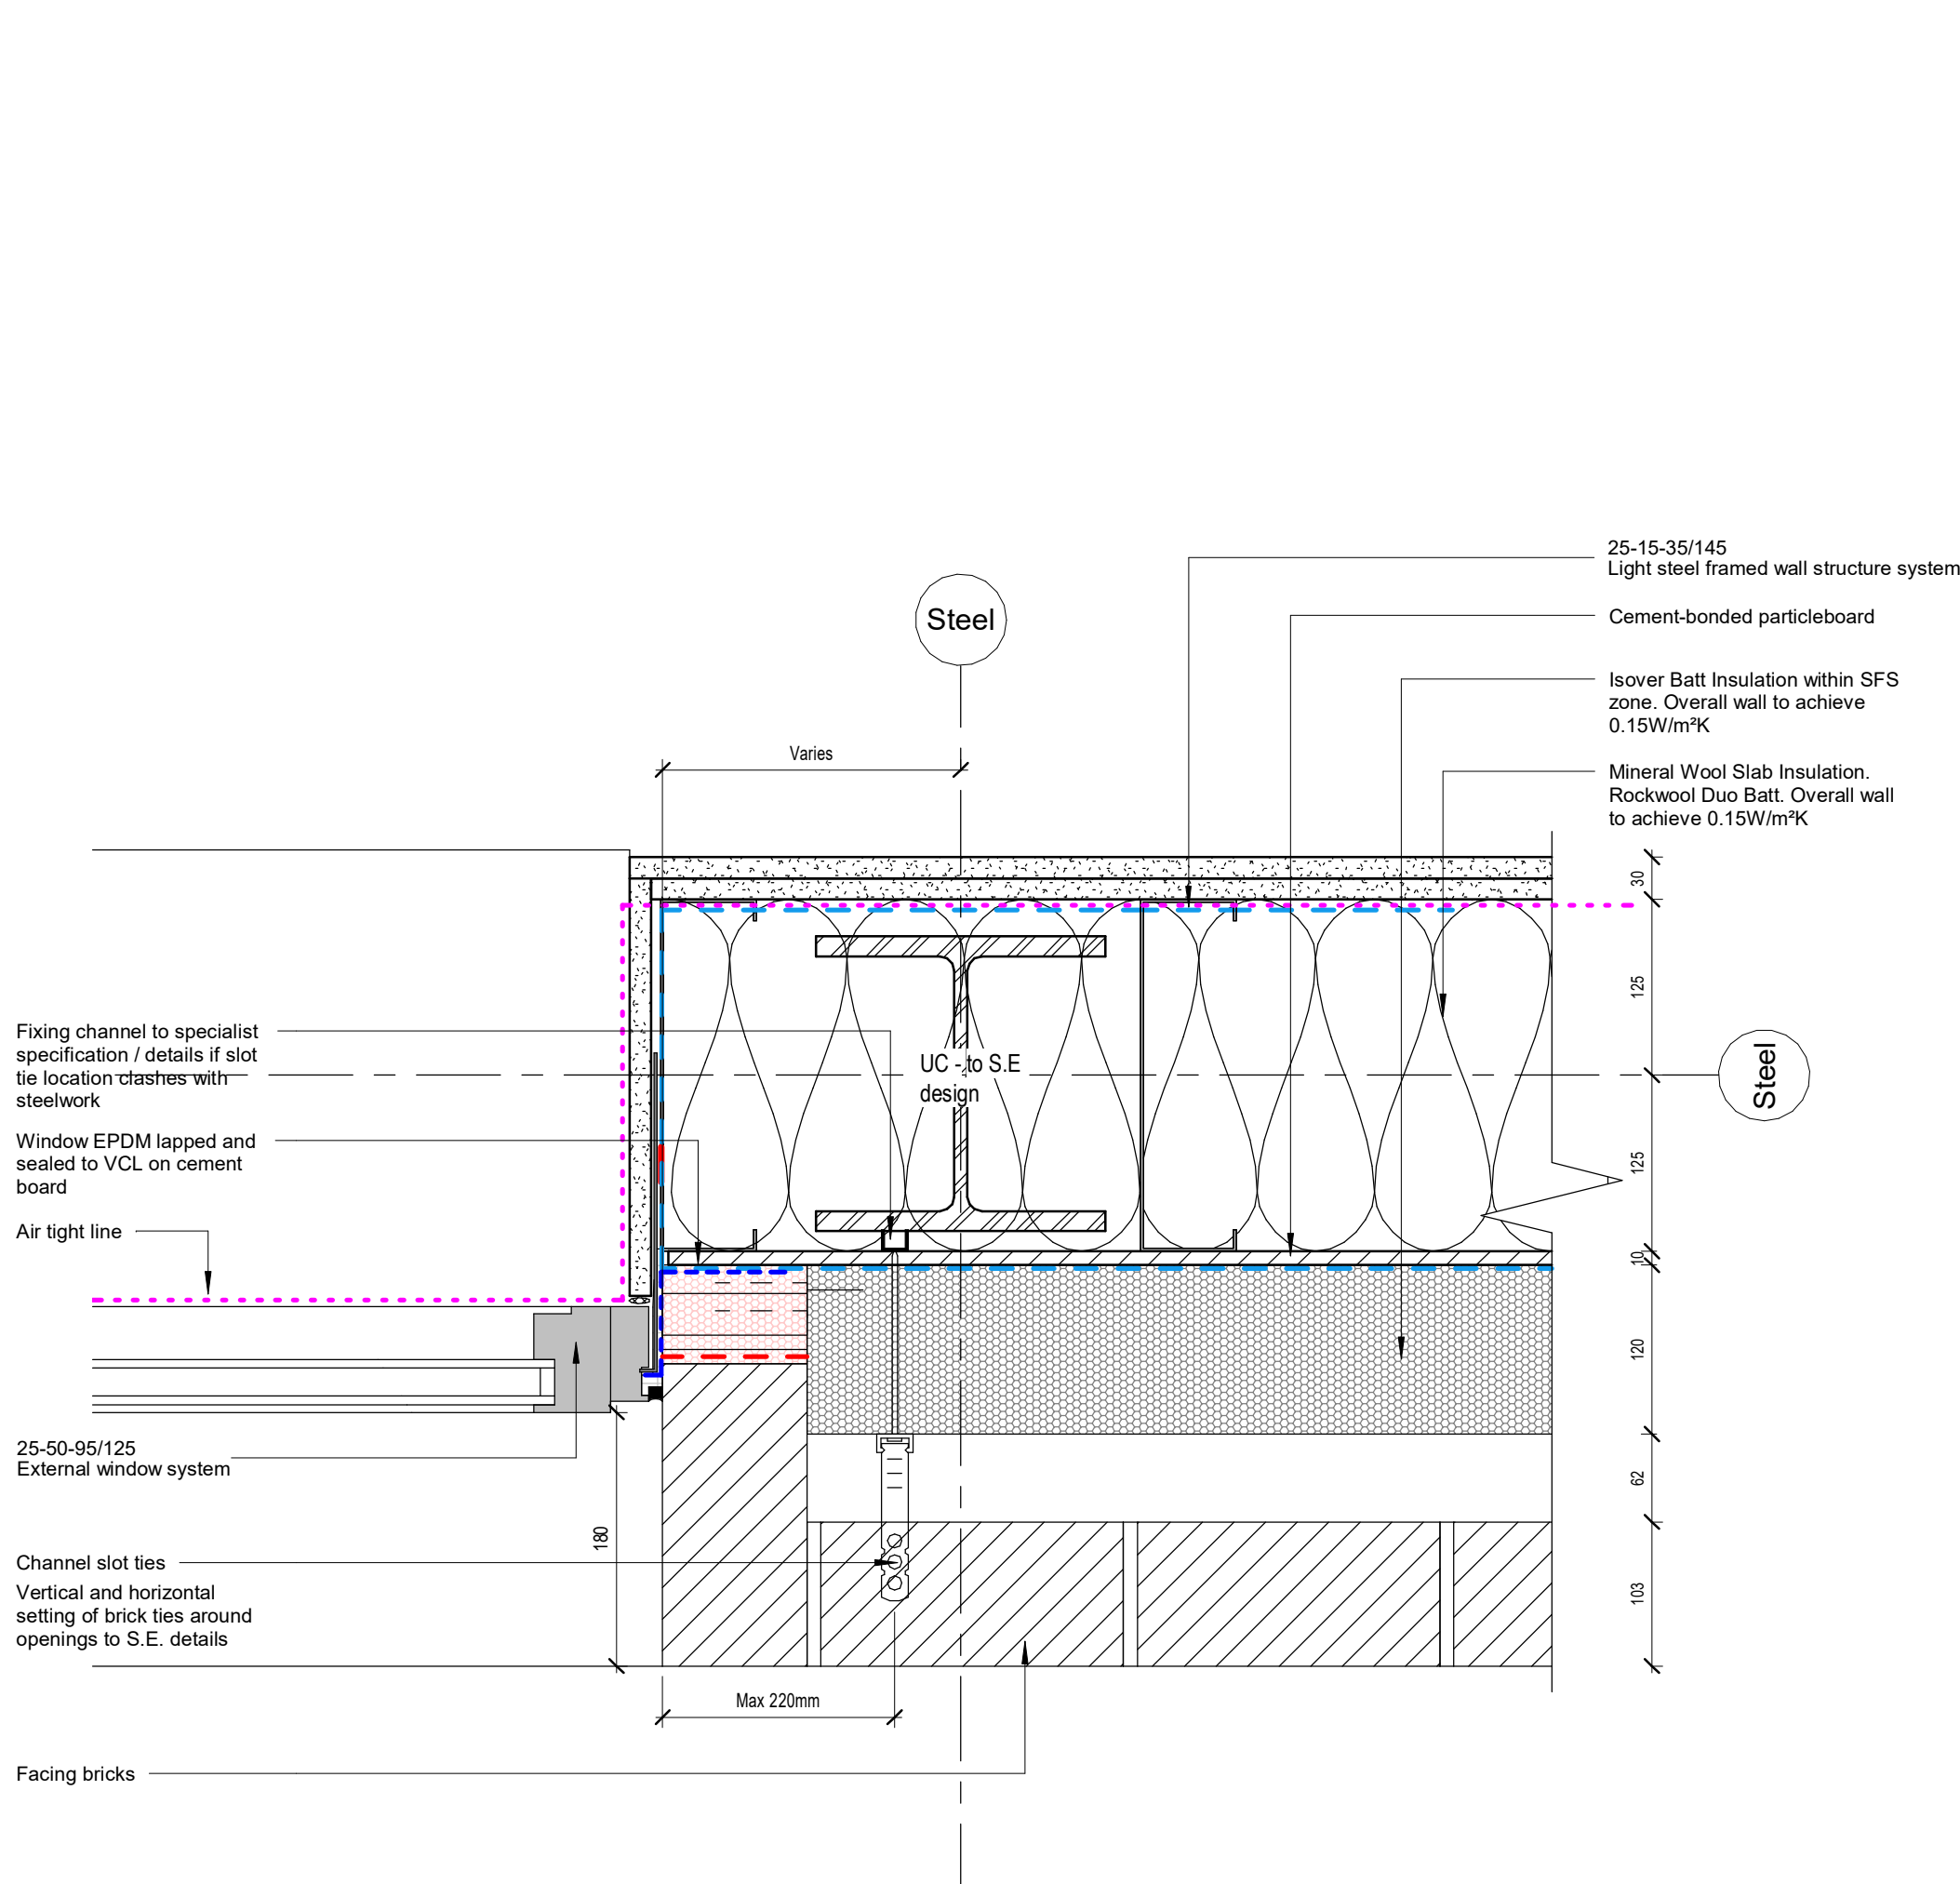

1 Detail - Plan - Window Jamb
1 : 5

- LINE TYPES:
- Notional line of Airtightness
 - Wall VCL
 - Roof VCL
 - EPDM
 - DPC/Cavity Tray
 - Butyl Strip
 - Single Ply Membrane
 - 1200 Gauge DPM
 - Enhanced Heavy Duty DPM System to manufacturers details
 - Breather Membrane
 - Underlayer (Bauder or similar)
 - Capping Sheet (Bauder or similar)
 - Vapour Control Layer (Bauder or similar)

Please refer to the following AHR drawing series in conjunction with this drawing:

- 06200 Series - Accommodation Schedule
- 05100 Series - Plans & Area Plans
- 06400 Series - GA Elevations
- 06300 Series - Sections
- 31200 Series - External Windows
- 31300 Series - External Doors
- 32300 Series - Internal Doors
- 35000 Series - Ceilings
- 38000 Series - Acoustic Strategy
- 40000 Series - Finishes
- 67000 Series - Fire Strategy
- 74000 Series - Sanitary Fittings

Please refer to the following consultant information in conjunction with this drawing:

- Refer to SE design and Specification
- Refer to MEP design and specification
- Refer to Landscape Architects design and specification

Target U-Values

External Walls	0.15 W/m2K
Roof	0.12 W/m2K
Windows	1.1 W/m2K
Doors	1.1 W/m2K
Slab	0.12 W/m2K
Rooflight	1.1 W/m2K
Air tightness	3m3/hr/m3

P01	Initial Issue	05.12.2022	TS	CP
Rev	Description	Date	Dr by	App by
original by	date created	Approved by		
DK	05.12.2022	CP		

Department for Education

CUNDALL

ONE FFE CONSULTING

AHR Architects Ltd
5th Floor
55 Princess Street
Manchester
M2 4EW
United Kingdom

T +44(0)161 8287900
E manchester@ahr.co.uk
www.ahr.co.uk

client name
Tilbury Douglas

project
Kingsway Park High School

drawing
Detail - Plan - Window Jamb

computer file C:\Users\lpm.sydney\REVIT LOCAL FILES\Building Model_Kingsway Park_tom.sydney.rvt	plot date 05.12.2022	
project number 2021.00673.000	scale As indicated@A2	
drawing number SRP1020-AHR-05-ZZ-DR-A-21410	rev P01	issue status S2

This drawing is to be read in conjunction with all related drawings. All dimensions must be checked and verified on site before commencing any work or producing shop drawings. The originator should be notified immediately of any discrepancy. This drawing is copyright and remains the property of AHR.