



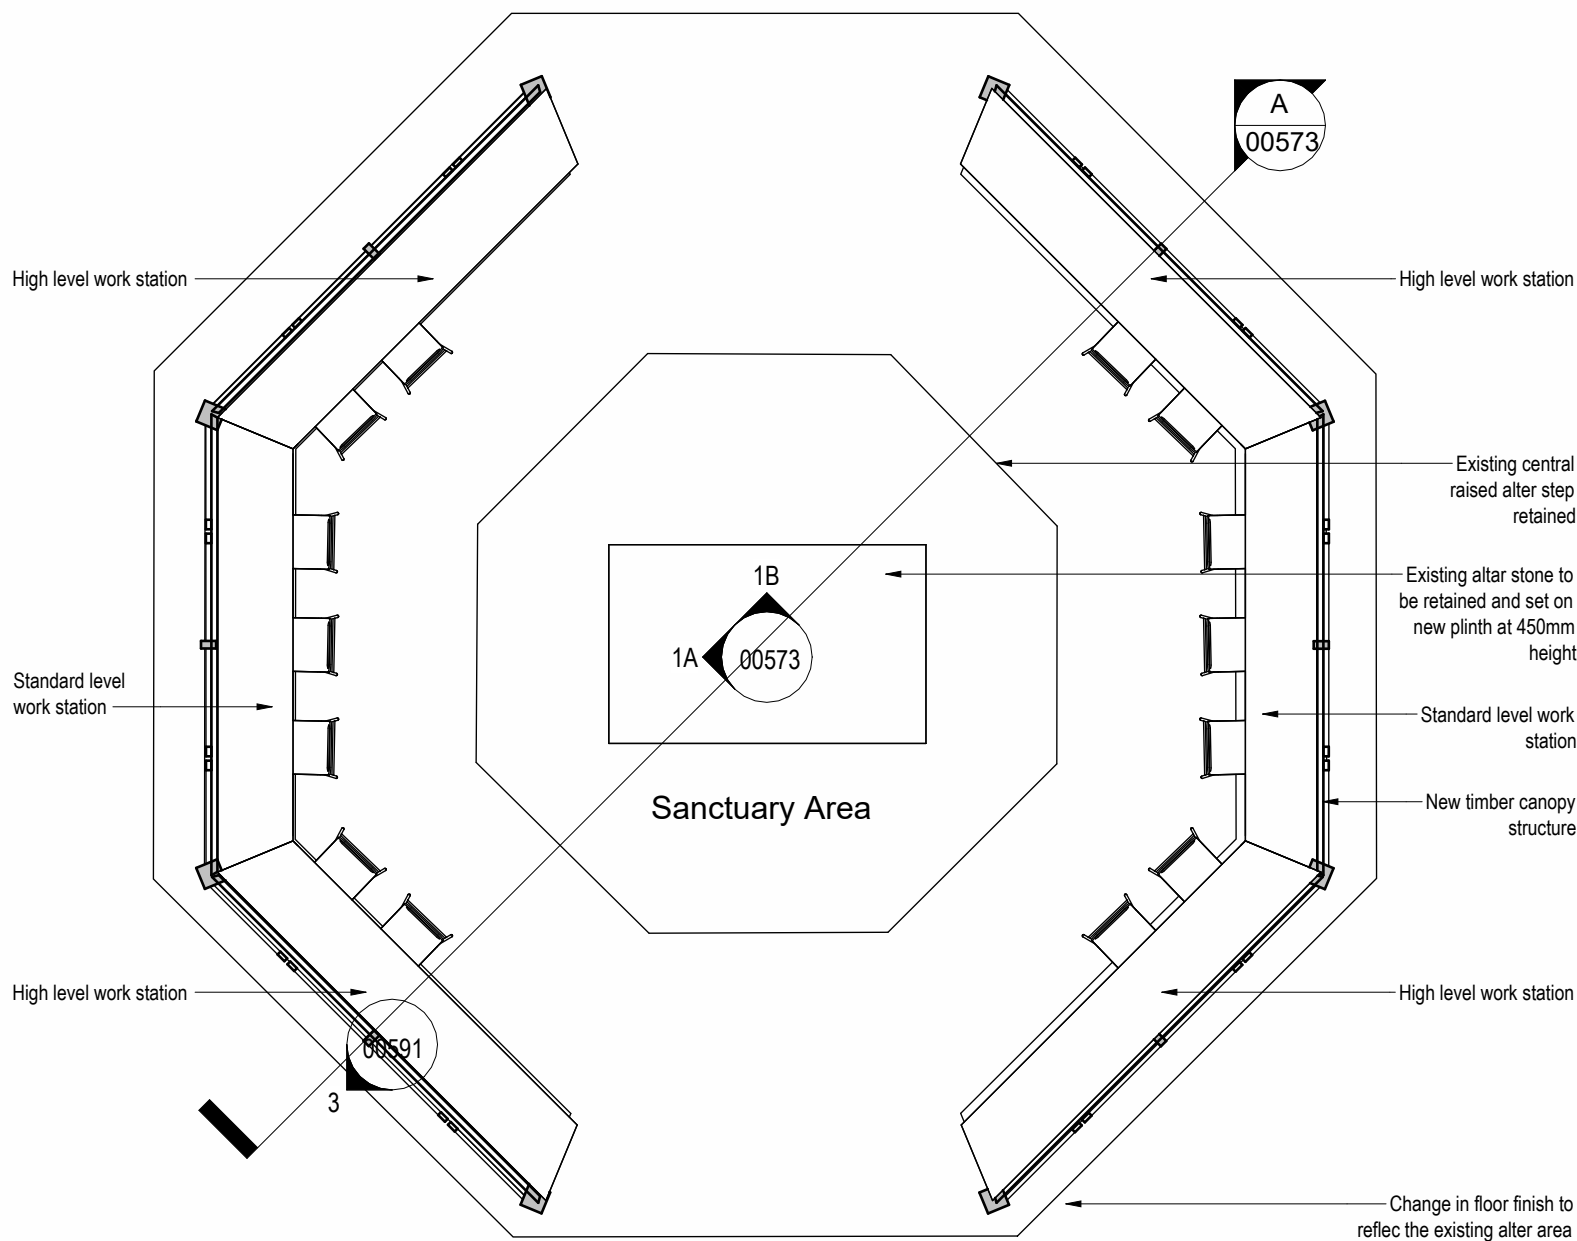


### Proposed Sanctuary Area

1 : 50

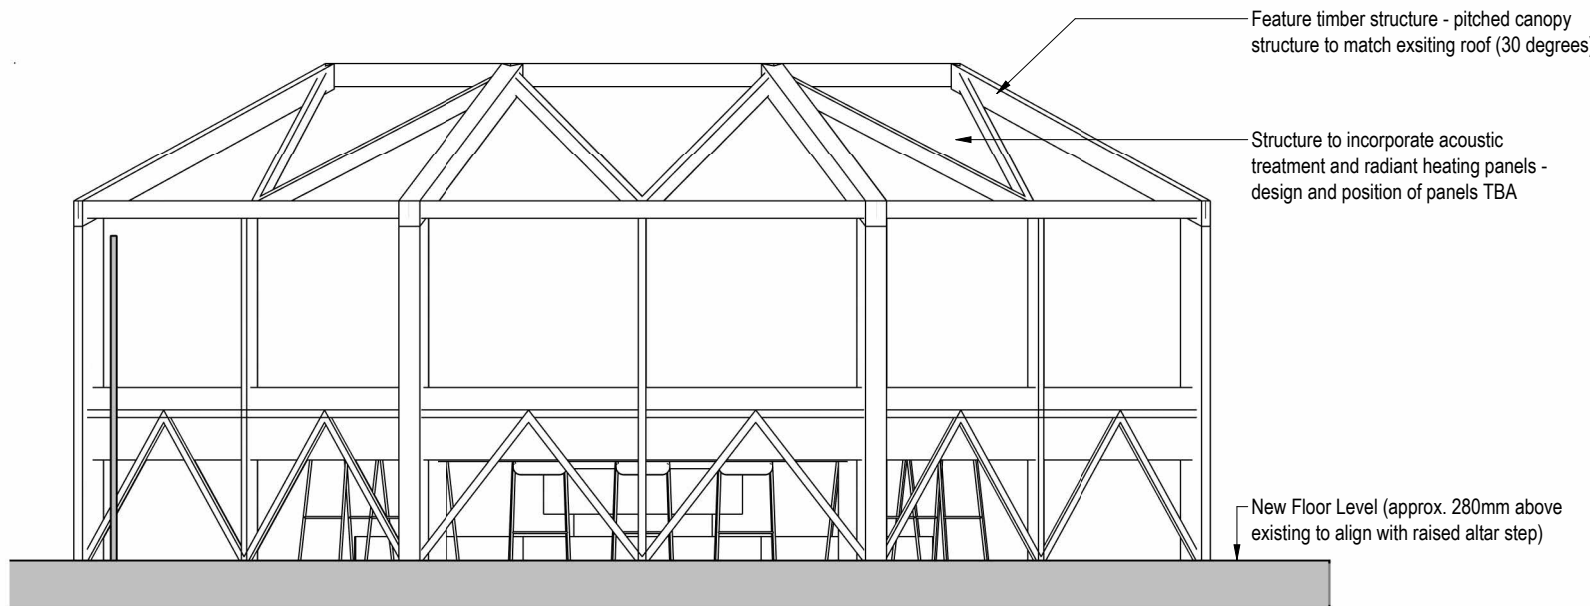


### Sanctuary Elevation 1A

1 : 50

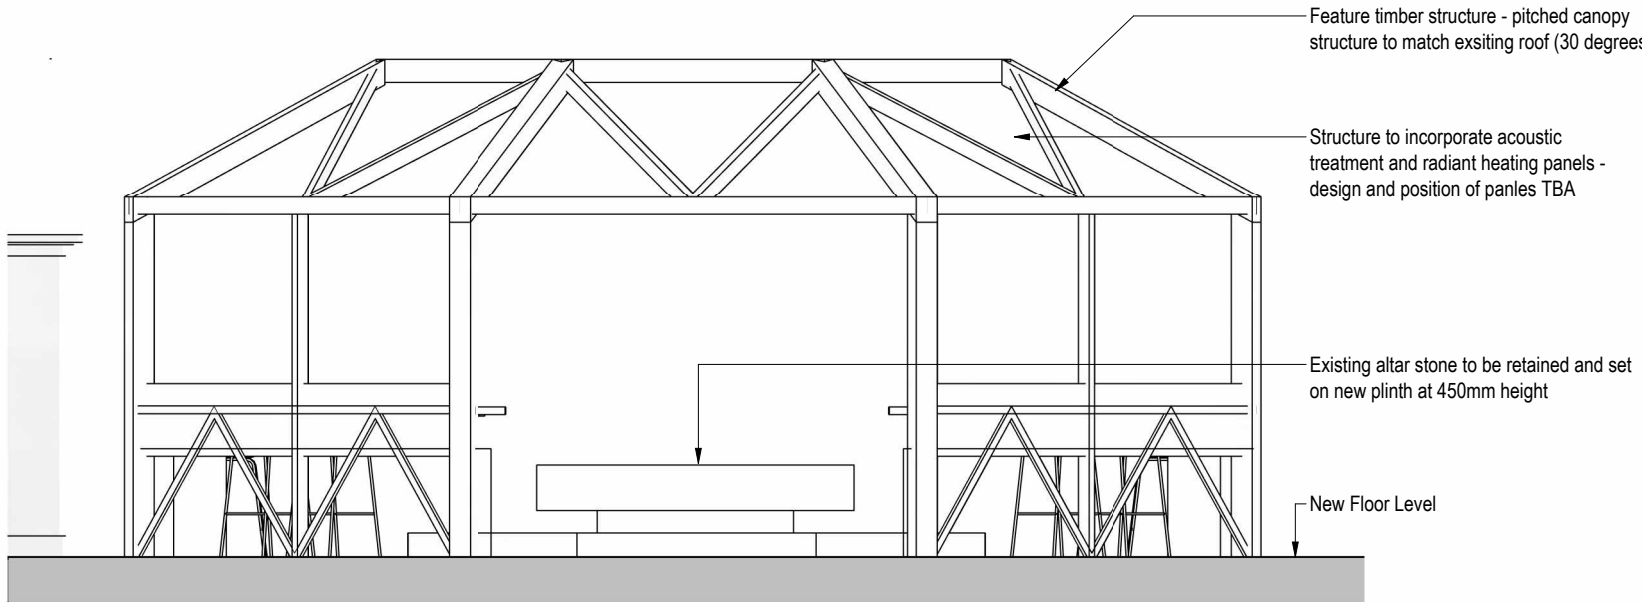

### Sanctuary Elevation 1B

1 : 50

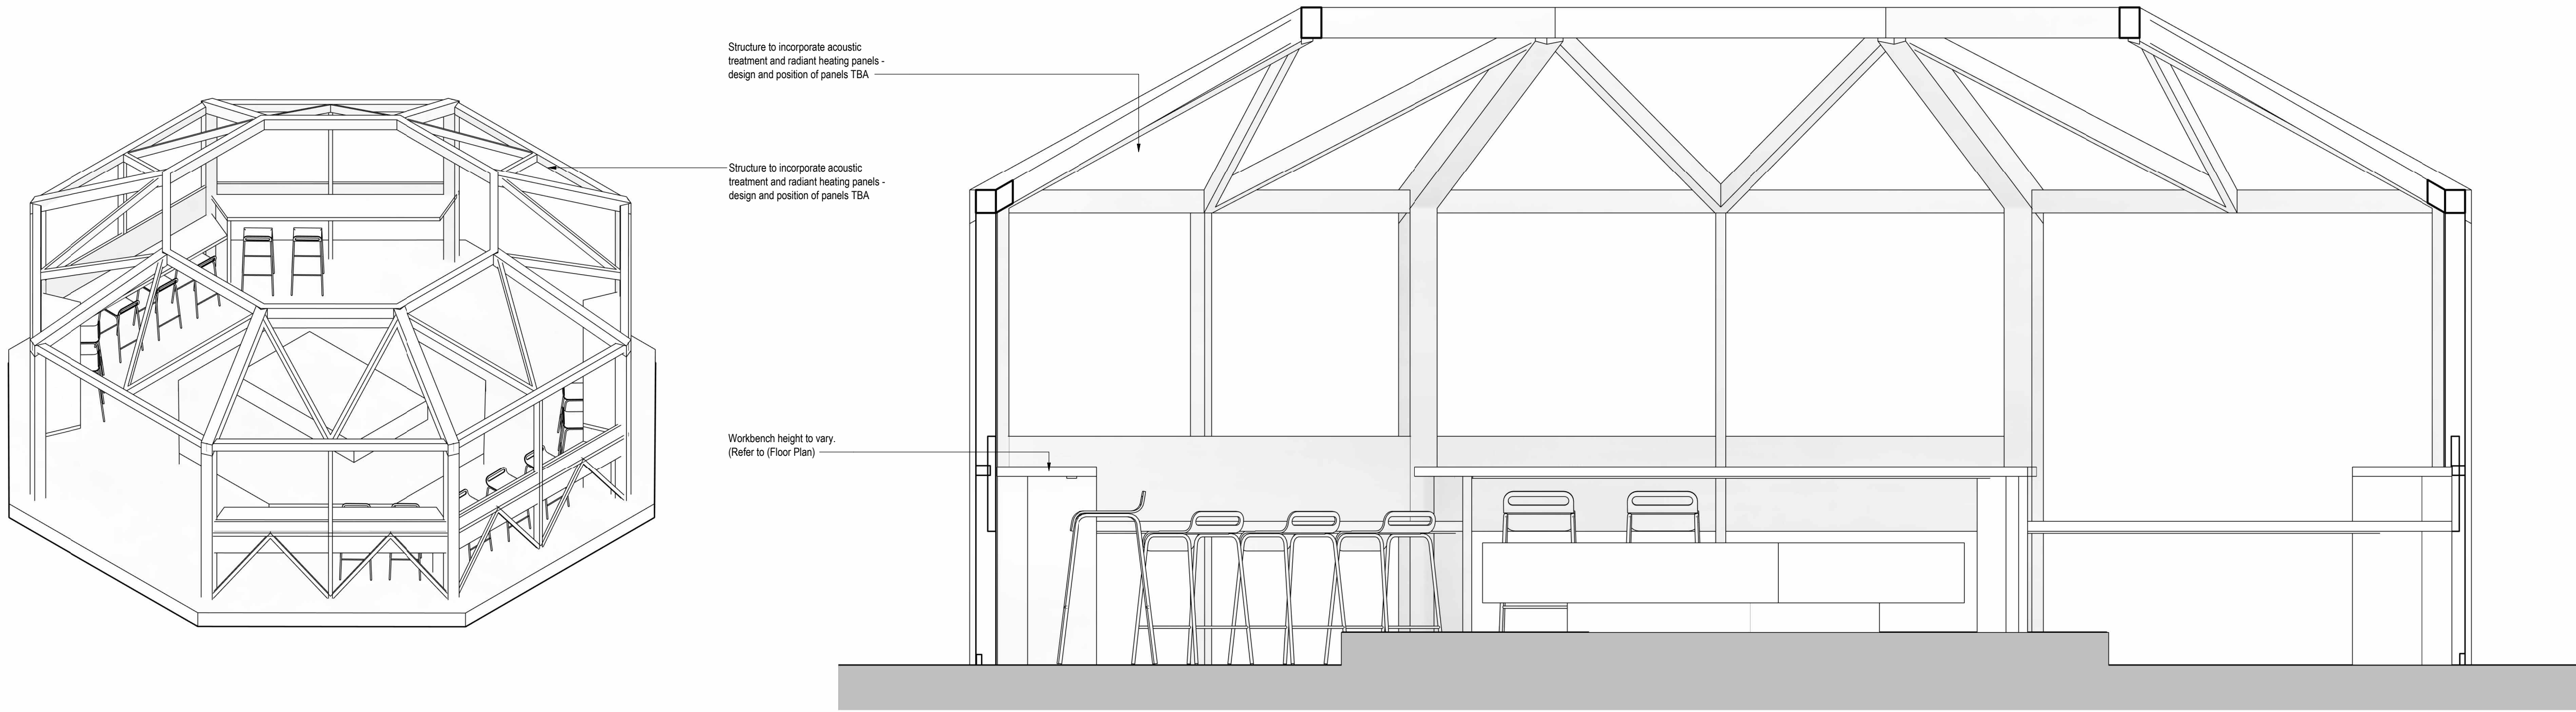

### Proposed Sanctuary Area 3D View

### Proposed Sanctuary Section A

1 : 20

#### NOTES.

**Sanctuary Structure:**  
Canopy to be a timber structure.  
Timber structure dimensions TBC.

Allow for acoustic panels, task lighting and radiant panels to be installed within the geometric roof structure to improve comfort within the open plan area (refer to MEP design). Canopy structure to allow natural daylight from the existing lantern to illuminate central study space.

#### Fixed benchworktop

Fixed work bench fitted to the perimeter of the structure as illustrated on drawing.

Work bench to be set at two different heights;

- High level standing desk to be used with high stools if necessary (approx. H1000xW500)

- Low level desk suitable for wheelchair users (approx. H720xW500)

#### Services Installation

For details of new services installation to sanctuary area please refer to MEP design

#### NOTE

All dimensions are shown indicative ONLY - final setting out of sanctuary area TBA based upon existing building.

**COPYRIGHT RESERVED:**  
The Copyrights to all designs and drawings are the property of Seven Architecture. Reproduction or use for any purpose other than that authorised by Seven Architecture is forbidden.

#### GENERAL NOTES:


1. All dimensions to be checked on site. The Contractor shall verify and be responsible for all dimensions.
2. DO NOT scale the drawing - The drawing must not be scaled for any purpose, refer to written dimensions only.
3. Any queries or doubts, drawing errors, omissions or divergences shall be reported to Seven Architecture without delay and prior to works being carried out.
4. This drawing is subject to statutory approvals.
5. All works are to be in accordance with the planning approval and my subsequent approved Local Authorities planning correspondence including drawings, documents and reports.
6. All works are to comply with the Building Regulations, British Standards, Code of Practice and any Local Statutory requirements.
7. All works are to comply with current Health & Safety Legislation, HSE recommendations / guidance and the current CDM regulations.
8. All architectural drawings are to be read in conjunction with the relevant architectural specifications and outline specification sheets.
9. All the details and setting-out drawings to be read in conjunction with the relevant consultants and subcontractor drawings.
10. All details and setting-out drawings are design intent only. Final arrangement is subject to design development and coordination with Design Team consultants and relevant subcontractors.

| REV. | DESCRIPTION    | DATE     | DRAWN | CHECK |
|------|----------------|----------|-------|-------|
| P01  | PLANNING ISSUE | 23/05/24 | WR    | RS    |

#### DRAWING SCALE:

As Indicated @ A1

#### KEY PLAN (NTS):

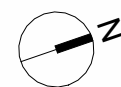

#### CLIENT:

Hopwood Hall College

#### PROJECT TITLE:

HCO Milnrow Chapel Conversion

#### PROJECT NO:

20765

#### DRAWING TITLE:

Proposed Sanctuary Area

#### DRAWING NO:

| PROJECT | ORIGIN | ZONE | LEVEL | TYPE | ROLE | NO.#  | REVISION |
|---------|--------|------|-------|------|------|-------|----------|
| HCO     | SEV    | ZZ   | 00    | DR   | A    | 00573 | P01      |

SUITABILITY DESCRIPTION (S3) Suitable For Comment

REVISION DESCRIPTION PLANNING

**seven.**

SEVENARCHITECTURE.CO.UK

Studios at :

Unit 1.3 Wauk Mill  
51 Bengal St  
MANCHESTER  
M4 6LN  
t: 0161 236 5655

Clarendon House  
Victoria Avenue  
HARROGATE  
HG1 1JD  
t: 01423 709 807

Y Neuadd Llyrd  
Dolwyddelan  
CONWY  
LL25 1BS  
t: 01286 875120