


Attached Garage

Proposed Ground floor layout

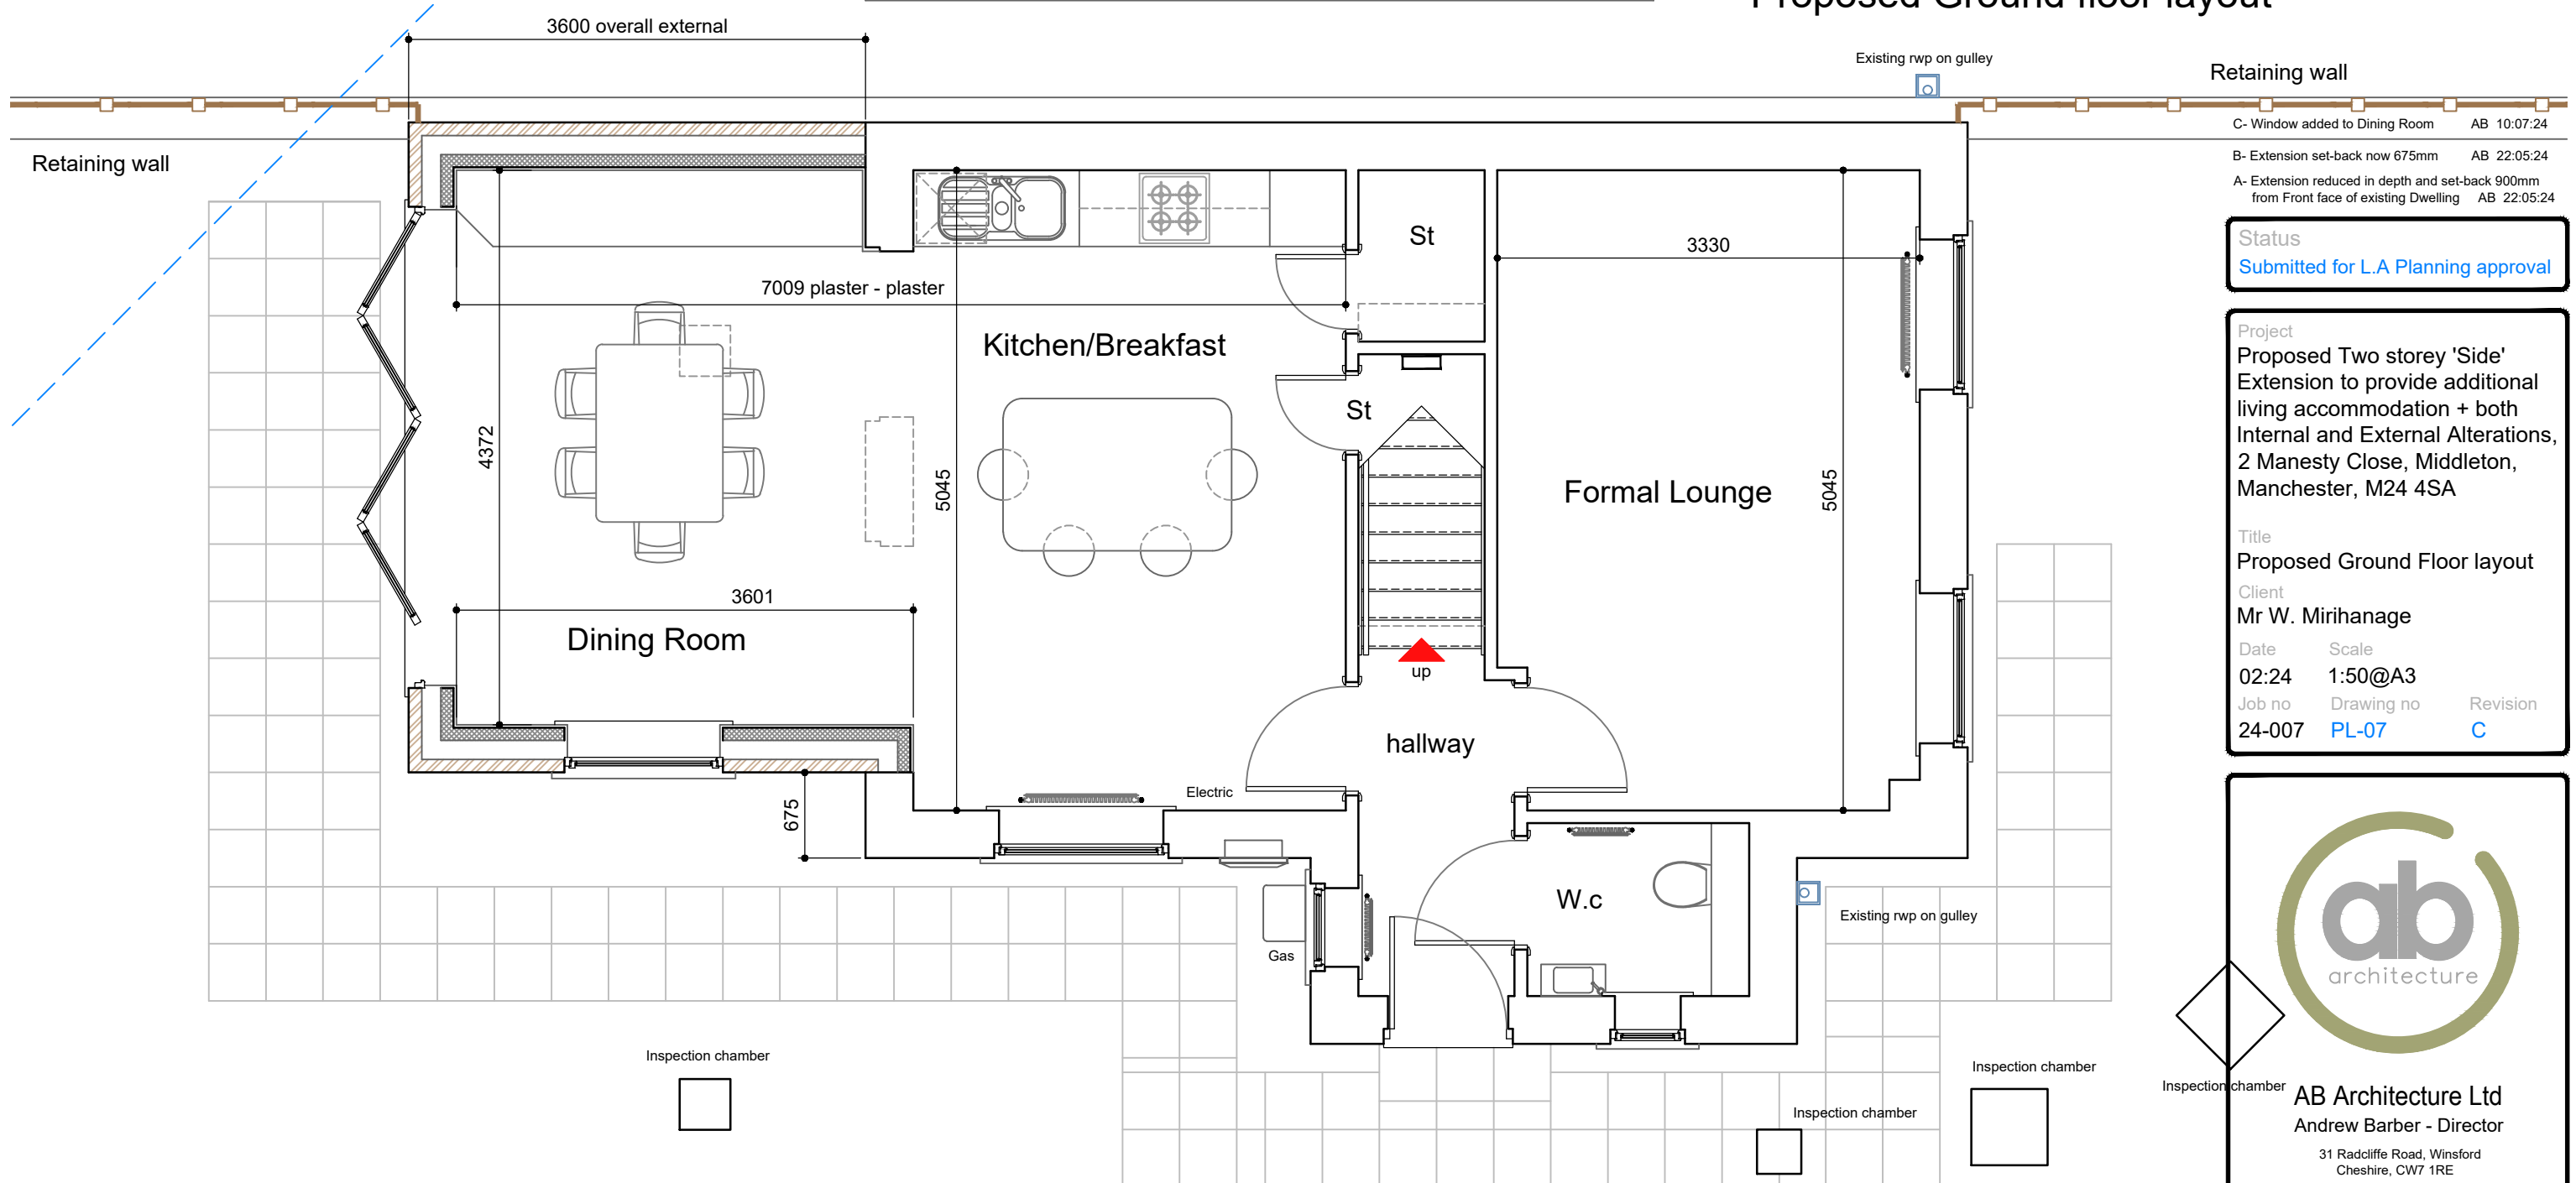

C- Window added to Dining Room	AB 10:07:24
B- Extension set-back now 675mm	AB 22:05:24
A- Extension reduced in depth and set-back 900mm from Front face of existing Dwelling	AB 22:05:24

Status
Submitted for L.A Planning approval

Project
Proposed Two storey 'Side'
Extension to provide additional
living accommodation + both
Internal and External Alterations,
2 Manesty Close, Middleton,
Manchester, M24 4SA

Title		
Proposed Ground Floor layout		
Client		
Mr W. Mirihanage		
Date	Scale	
02:24	1:50@A3	
Job no	Drawing no	Revision
24-007	PL-07	C



Inspection chamber

AB Architecture Ltd
Andrew Barber - Director

31 Radcliffe Road, Winsford
Cheshire, CW7 1RE

07739 795785
www.abarch.co.uk
andy@abarch.co.uk