

front elevation

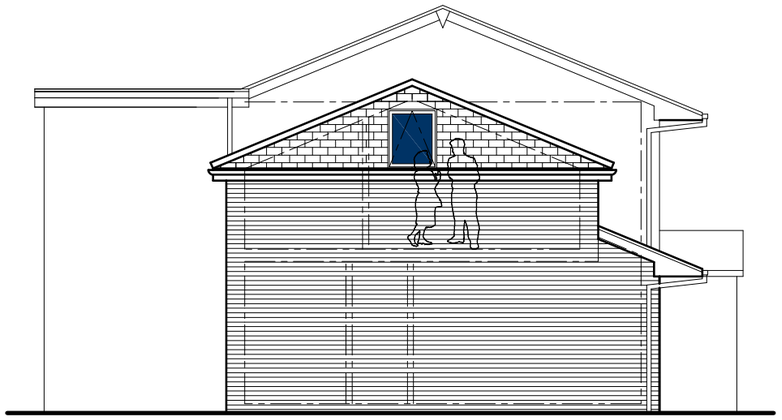

side elevation

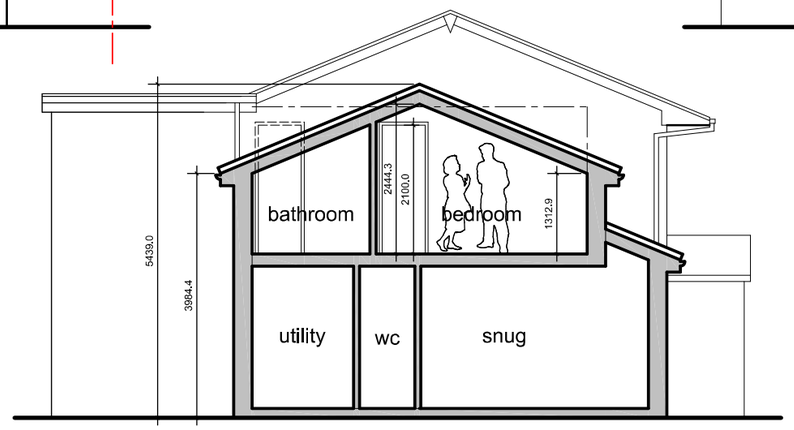

cross section

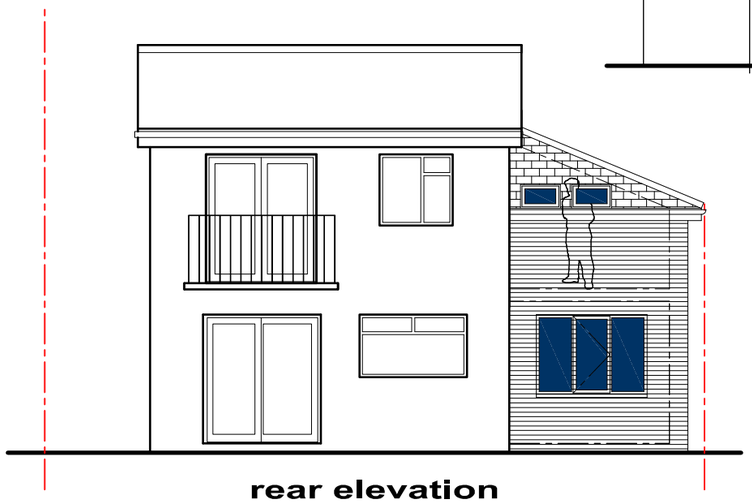

rear elevation

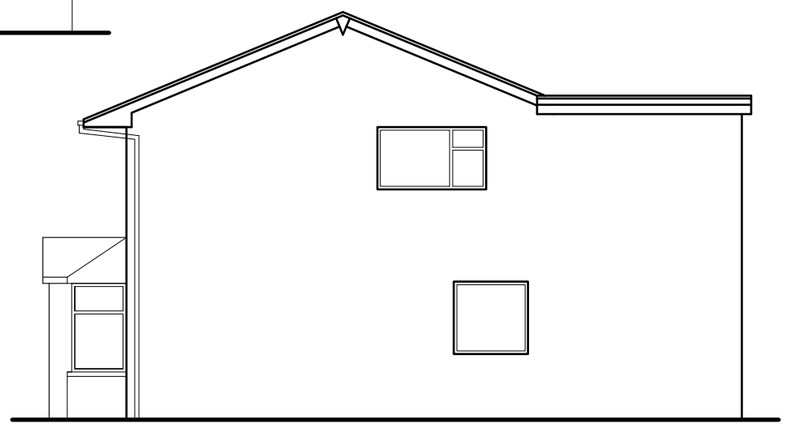

side elevation

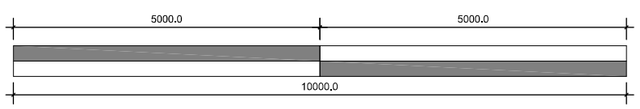

scale 1:100

Revision	Date	Details

Do not scale from this drawing. All dimensions must be checked and verified before preparing production drawings or commencing works.
This drawing and its design is copyright and may not be reproduced in any form whatsoever without prior express written consent.

clear Architectural Services
Mark Herring, Clear Architectural Services, 50 Rectory Street, Middleton, Manchester. M24 5TY.
T. 0161 653 7128 M. 07968 748606 E. mark@clear-architecture.co.uk W. www.clear-architecture.co.uk

Date	May 2018.	Drawn	MLH.	Client	Mr. and Mrs. Froggatt.	Drawing title	Proposed Elevations. PLANNING.
Scale	1:100 at A3.	Checked	MLH.	Job title	Proposed Extension and Alts. 24 Evesham Road, Middleton, Manchester. M24 1PZ.	Drawing No.	CM170 PL 02b.