



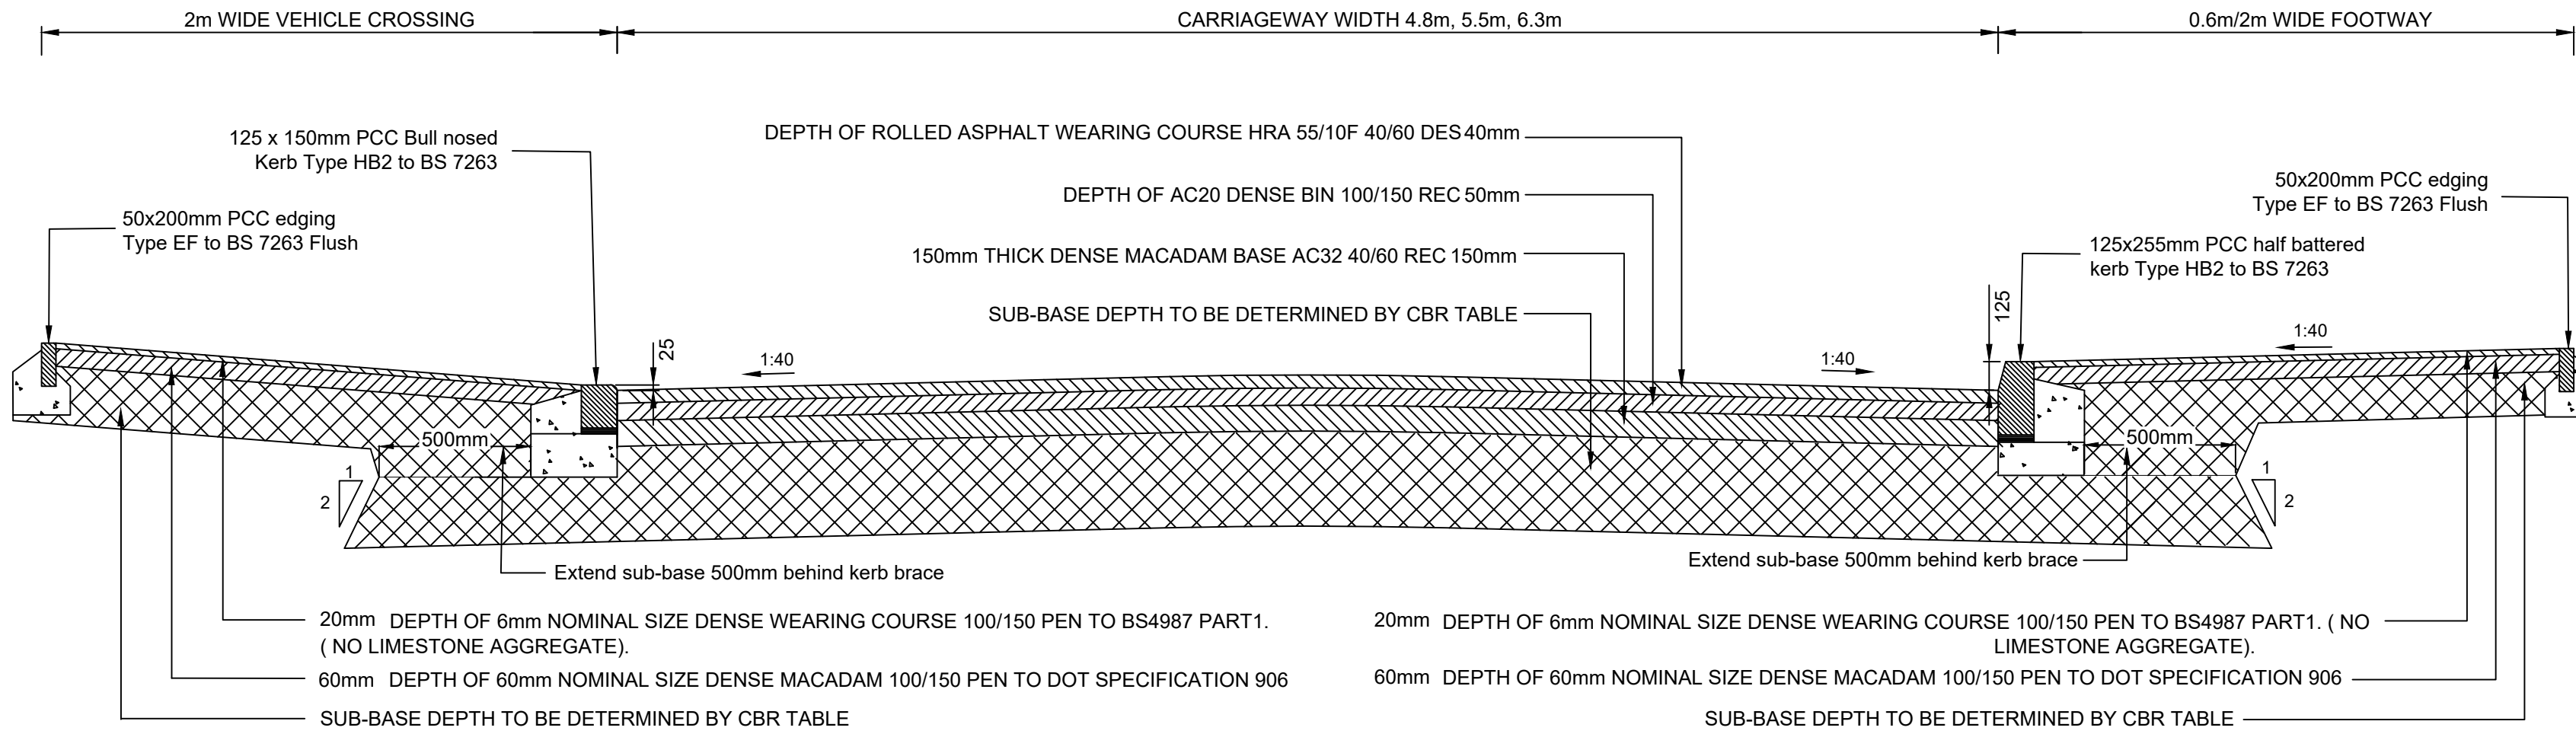


MAIN RESIDENTIAL ACCESS ROAD

SCALE 1:20

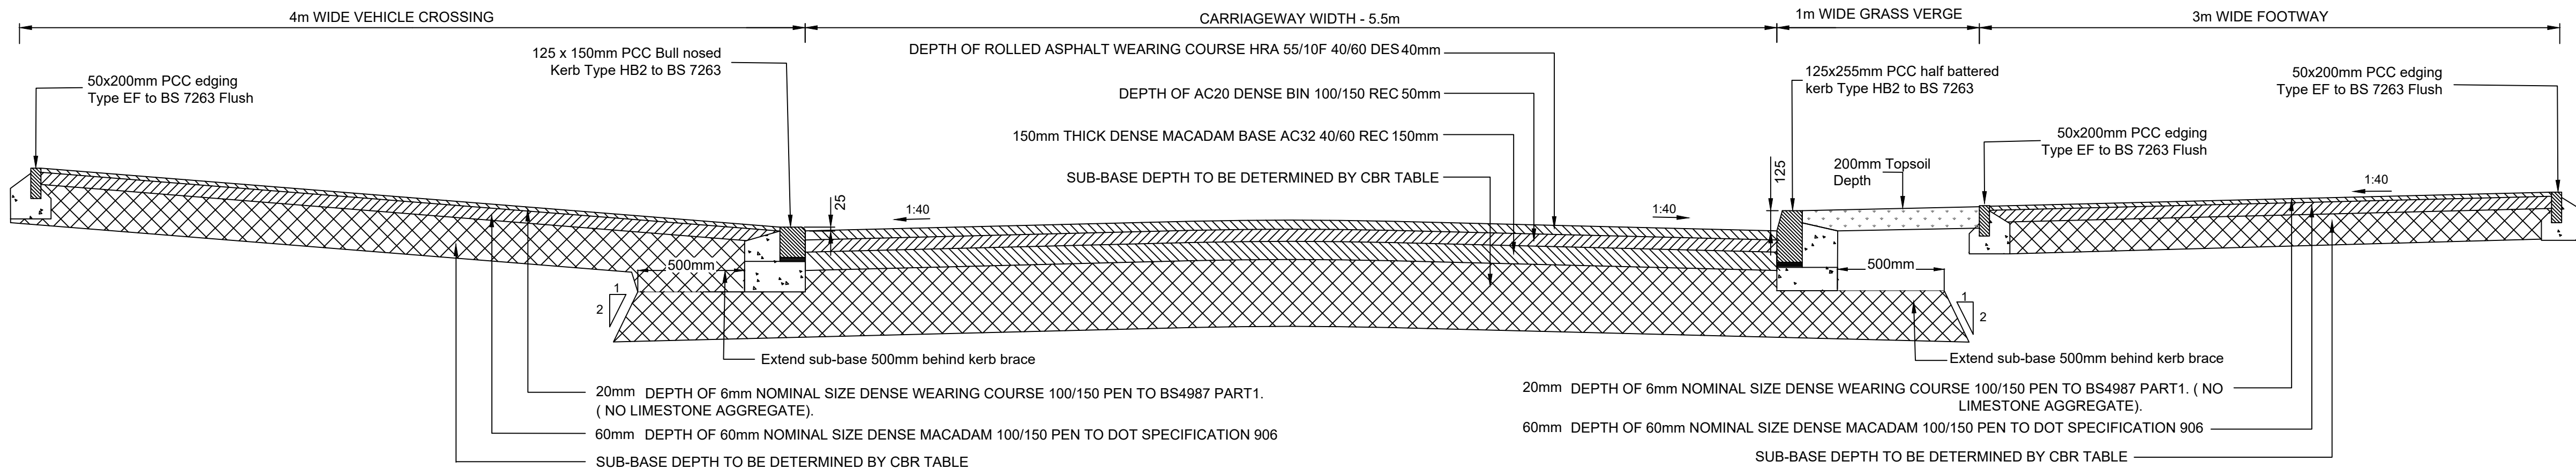


RESIDENTIAL ROAD (ROAD 3)


SCALE 1:20

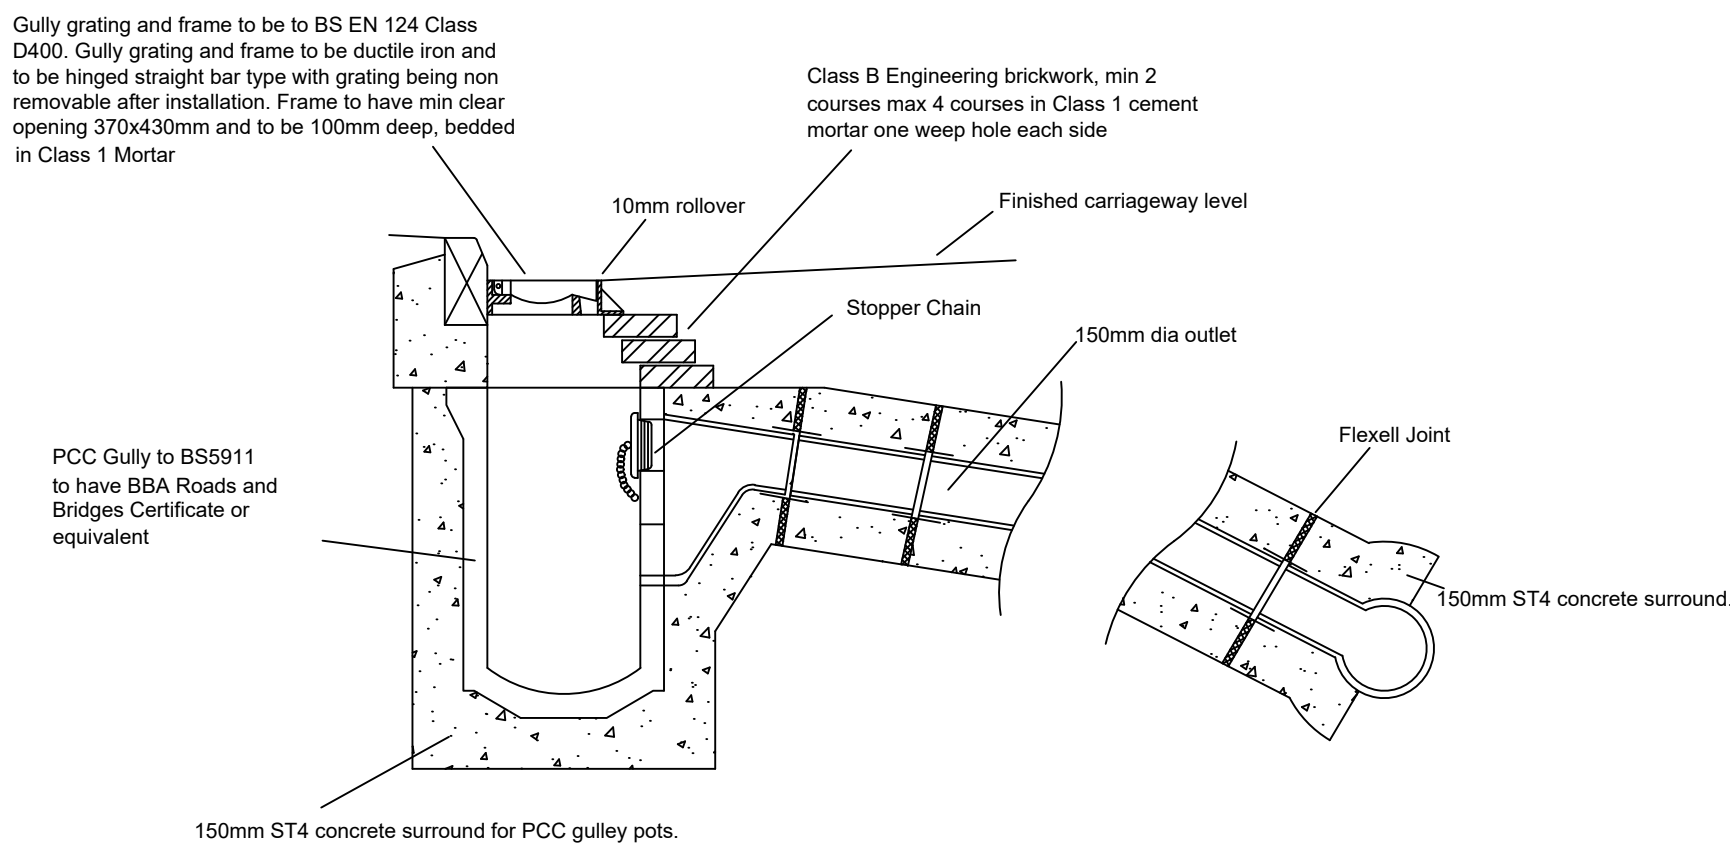

TYPICAL GULLY DETAIL AT KERB POSITION

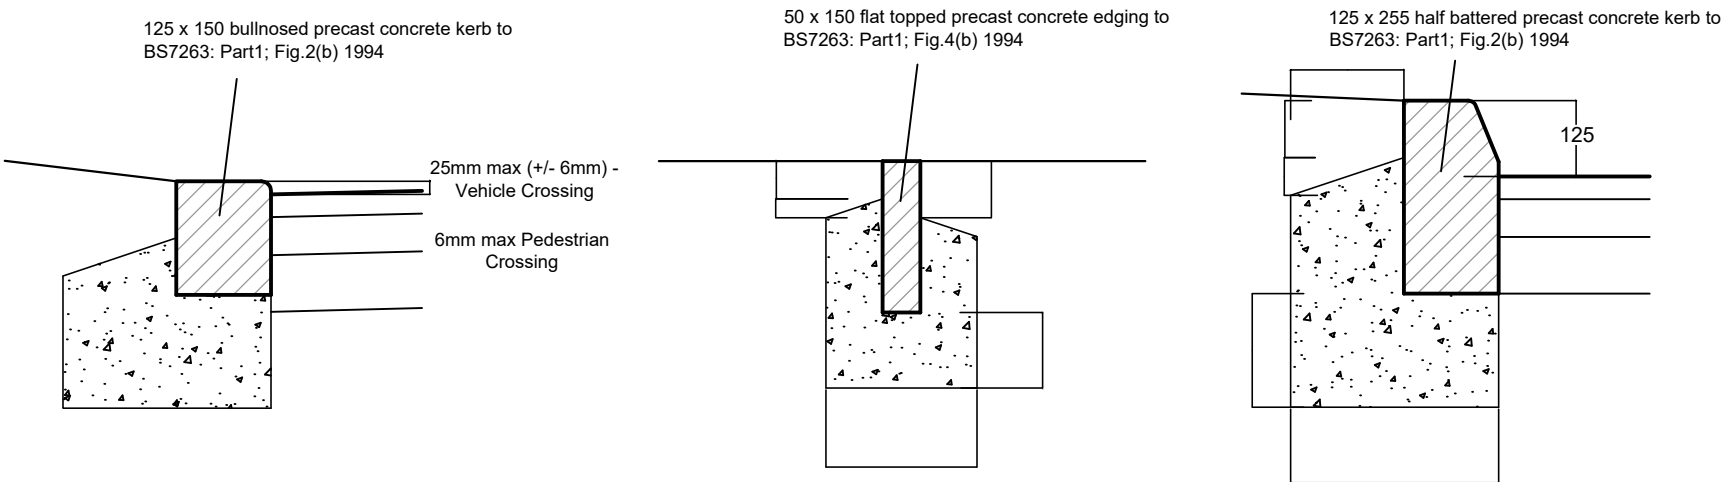


BULLNOSED KERB DETAIL EDGING DETAIL HALF BATTERED KERB DETAIL

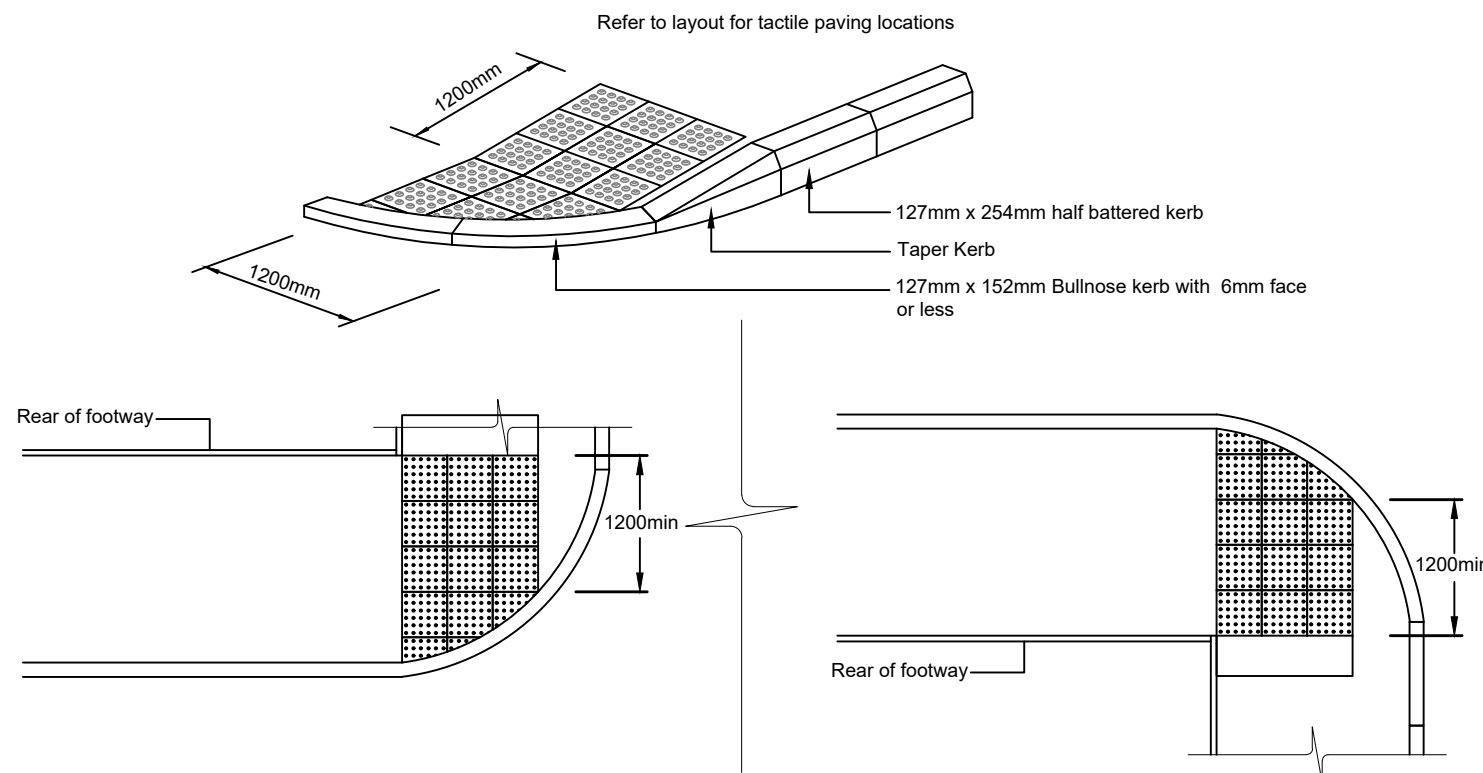


TACTILE DETAILS

- NOTES ON TACTILE PAVING:
- All dimensions in mm
 - Materials - Tactile surface to be constructed from any material suitable for paving footway surfaces.
 - Tactile crossing flags to be in accordance with BS 7263: Part 1:1994

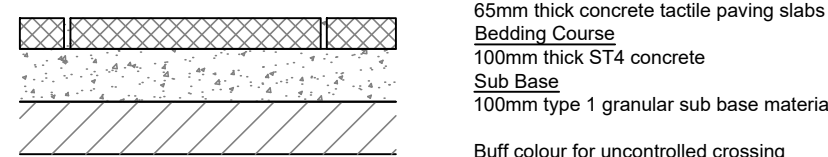

TACTILE DETAILS

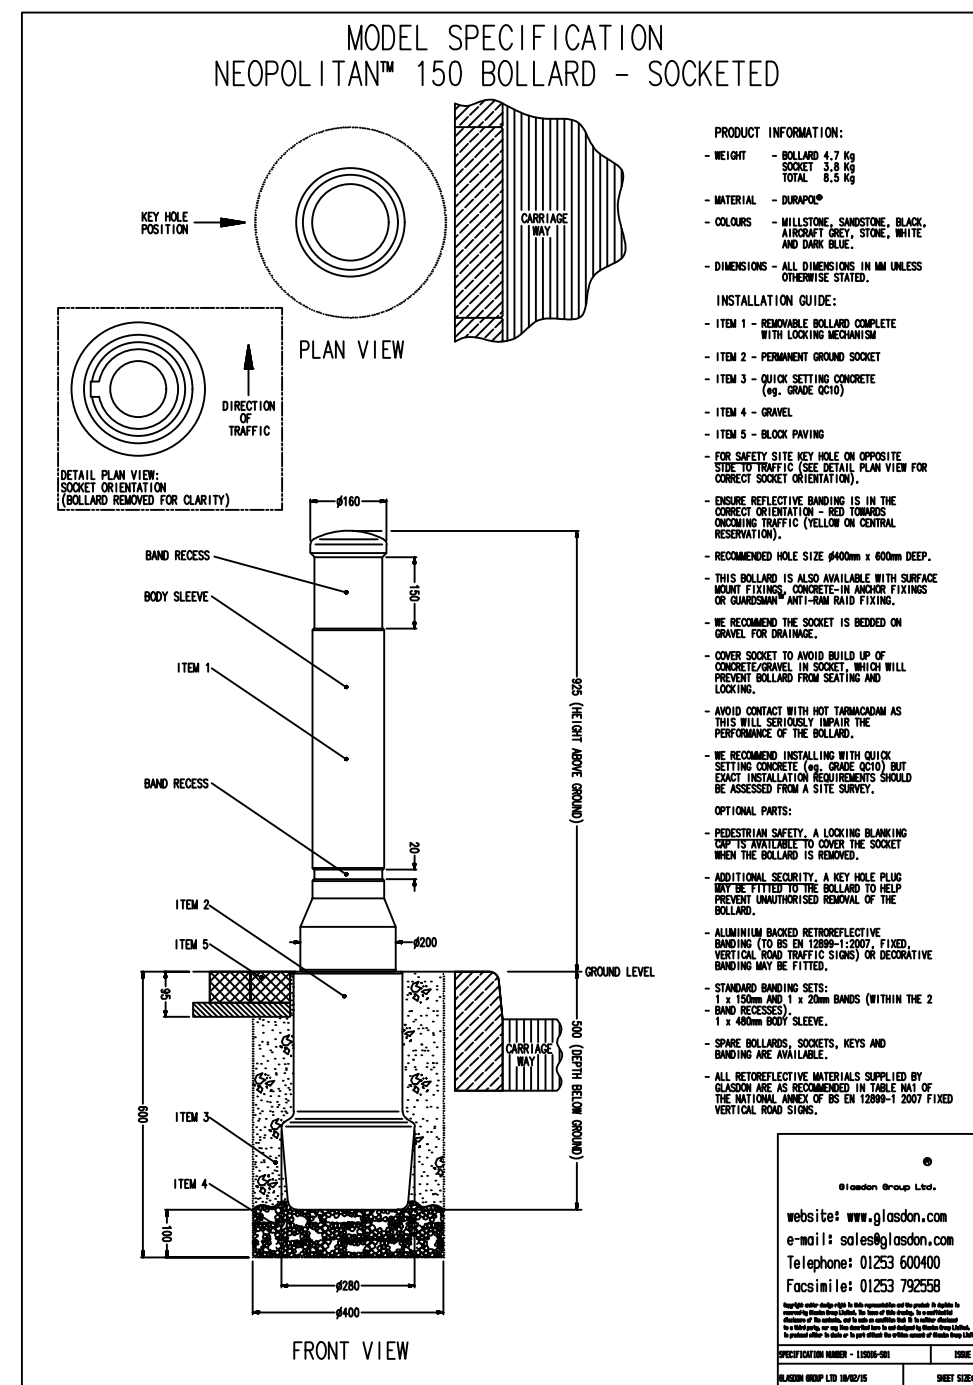

ADOPTABLE BOLLARD DETAIL COLOUR-WHITE

CIVIL / STRUCTURAL DESIGN RISK MANAGEMENT

Abnormal or unusual residual risks associated with the design outcomes shown on this drawing are:-

RSK LDE LTD has followed its Design Risk Management process for Hazard Elimination and Risk reduction in developing the designs shown on this drawing. Abnormal or unusual residual risks may be shown above where it is considered that such risk may not normally be expected by competent persons engaged on work of this nature or type.

SUBGRADE CBR (%)	CAPPING LAYER mm	SUB-BASE mm	OVERALL THICKNESS mm	SUB -BASE AS CAPPING mm
2	600	150	750	N/A
2.5	400	150	550	350
3	370	150	520	310
4	310	150	460	270
5	250	150	400	230
8	220	150	370	200
10	190	150	340	180
15	150	150	300	150

P4	06.02.23	Gully detail updated	DS	MS	
P3	27.01.22	Updated to layout Rev X	AP	MS	
P2	11.11.21	Updated to layout Rev S	LGS	MS	
P1	12.07.21	First Issue	JA	MS	
Rev.	Date	Amendment	Drawn	Chkd.	A

RSK

LAND & DEVELOPMENT ENGINEERING LTD

Spring Lodge
172 Chester Road
Helsby
Cheshire, WA6 0AR
United Kingdom

Tel: +44 (0) 1928 726006
Fax: +44 (0) 1928 725633
Email: lde@rsk.co.uk
Web: www.rsk.co.uk

Client	Kellen Homes
Project Title	Don Street Middleton
Status	Detailed Design
Drawing Title	Road Construction Details Sheet 1 of 2

Drawn	Date	Checked	Date	Approved	Date
JA	JULY '21	MS	JULY '21		
Scale	Orig Size A1	Dimensions			
Project No.	882333	Drawing File			
Drawing No.	40-14-01	Rev.	P4		