


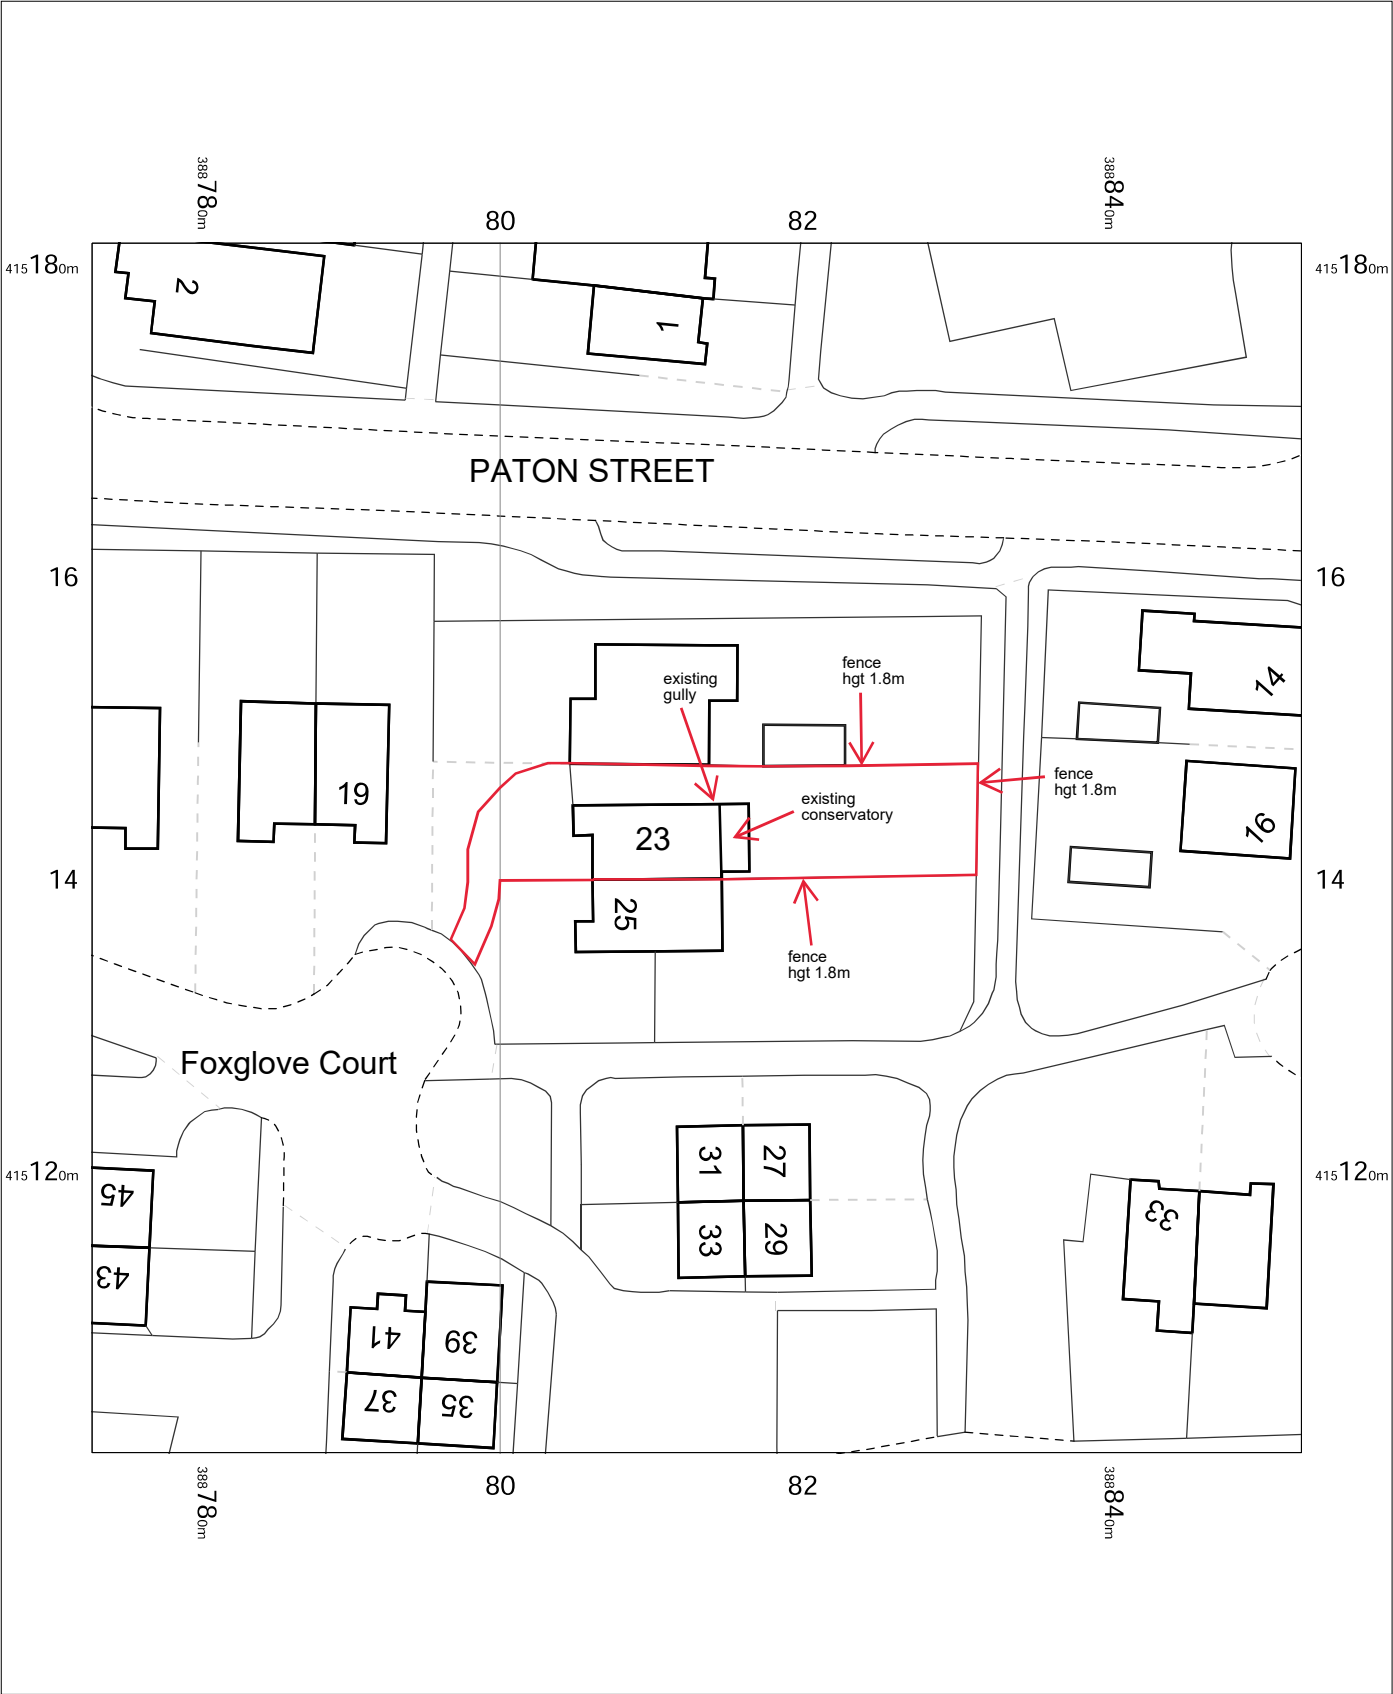

OS MasterMap 1250/2500/10000 scale
Monday, January 15, 2024, ID: CM-01143960
www.centremapslive.co.uk

1:500 scale print at A4, Centre: 388813 E, 415142 N

©Crown Copyright Ordnance Survey. Licence no.
AC0000849896

