


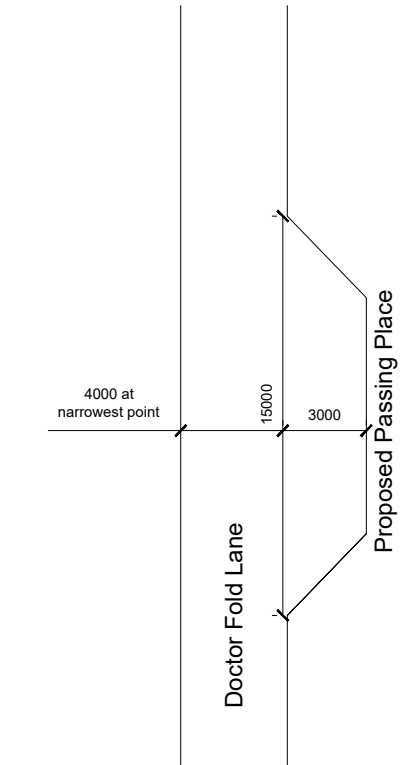

TYPICAL PASSING PLACE DETAIL

GENERAL NOTES

- ALL WORK TO BE CARRIED OUT IN STRICT ACCORDANCE WITH THE BUILDING REGULATIONS AND TO THE SATISFACTION OF THE LOCAL AUTHORITY TOWN / COUNTRY PLANNING, BUILDING CONTROL, AND DRAINAGE DEPARTMENTS.
 - APPOINTED CONTRACTOR RESPONSIBLE FOR NOTIFYING LOCAL AUTHORITY BUILDING CONTROL DEPARTMENT UPON COMMENCEMENT OF BUILDING WORKS ON SITE.
 - DIMENSIONS ALL TO SITE CHECK. DISCREPANCIES (IF ANY) TO BE BROUGHT TO THE IMMEDIATE ATTENTION OF THE DESIGNER.
 - THESE PLANS HAVE BEEN PREPARED FOR SUBMISSION TO THE LOCAL AUTHORITY FOR TOWN & COUNTRY PLANNING AND / OR BUILDING REGULATION PURPOSES ONLY AND DO NOT CONSTITUTE FULL WORKING DRAWINGS. INFORMATION NOTED ON THE PLANS OR ACCOMPANYING DOCUMENTS / DETAILS IS NOT EXHAUSTIVE, AND CONTRACTOR TO CHECK WITH CLIENT AS TO ANY ADDITIONAL WORK NOT SPECIFICALLY NOTED OR IMPLIED.
 - ALL MATERIALS ARE TO BE USED IN STRICT ACCORDANCE WITH THE RECOMMENDATIONS OF THE MANUFACTURERS.
 - ANY WORK COMMENCING ON SITE PRIOR TO BUILDING REGULATIONS APPROVAL IS NOT RECOMMENDED AND IS ENTIRELY THE RESPONSIBILITY OF THE CLIENT.
- | Rev. | Date | Notes |
|------|----------|-----------------------------------|
| A | 04/10/23 | Updated to suit planners comments |
| B | 19/12/23 | Vehicle turning area noted |
| C | 29/02/24 | Width of lane added |
| D | 19/03/24 | Blue line boundary added |



01535 630772
info@larkarchitects.co.uk www.larkarchitects.co.uk

client: K. Greenhalgh
project: Barn adjacent to Stock Nook House, Doctor Fold Lane, Heywood, Rochdale OL10 2QF

drawing: Passing Places

status: PLANNING

job no:	754	dwg no:	100	rev:	D
---------	-----	---------	-----	------	---

scale: 1:500 @ A1 drawn: D.D.B. check: L.A.
date: Mar 2022 © This drawing is copyright of LARK Architects Ltd

LARK Architects Ltd
Summit House, Riparian Way,
The Crossings, Cross Hills,
Keighley, West Yorkshire, BD20 7BW. Chartered Practice

