

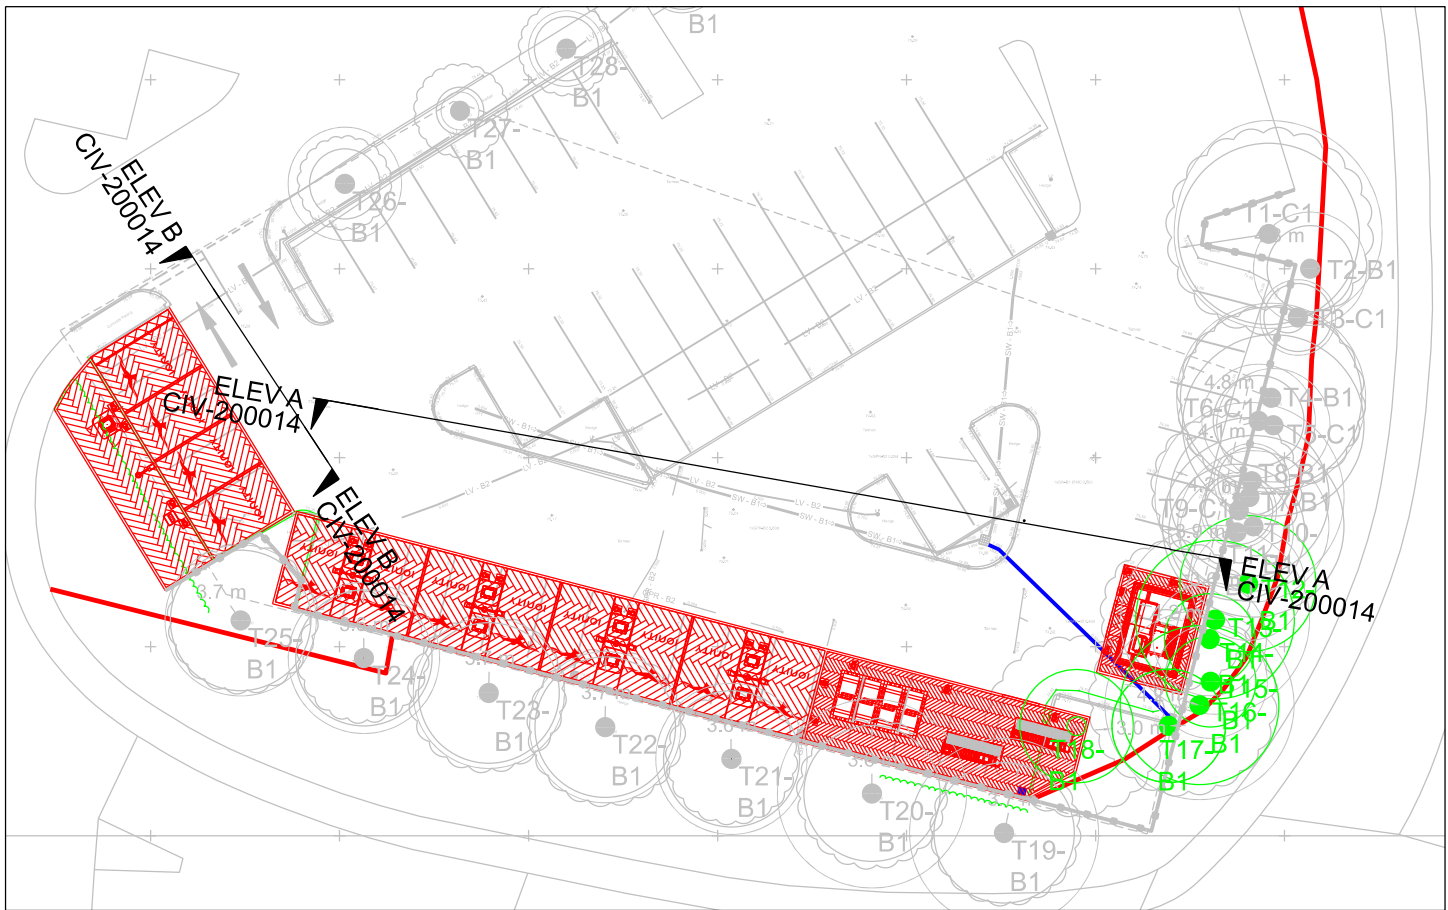



SITE AREA
SCALE 1:400

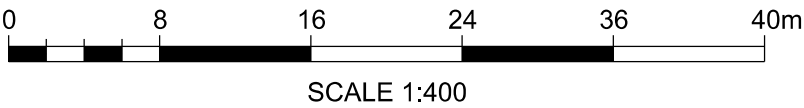



ELEV B
SCALE 1:100

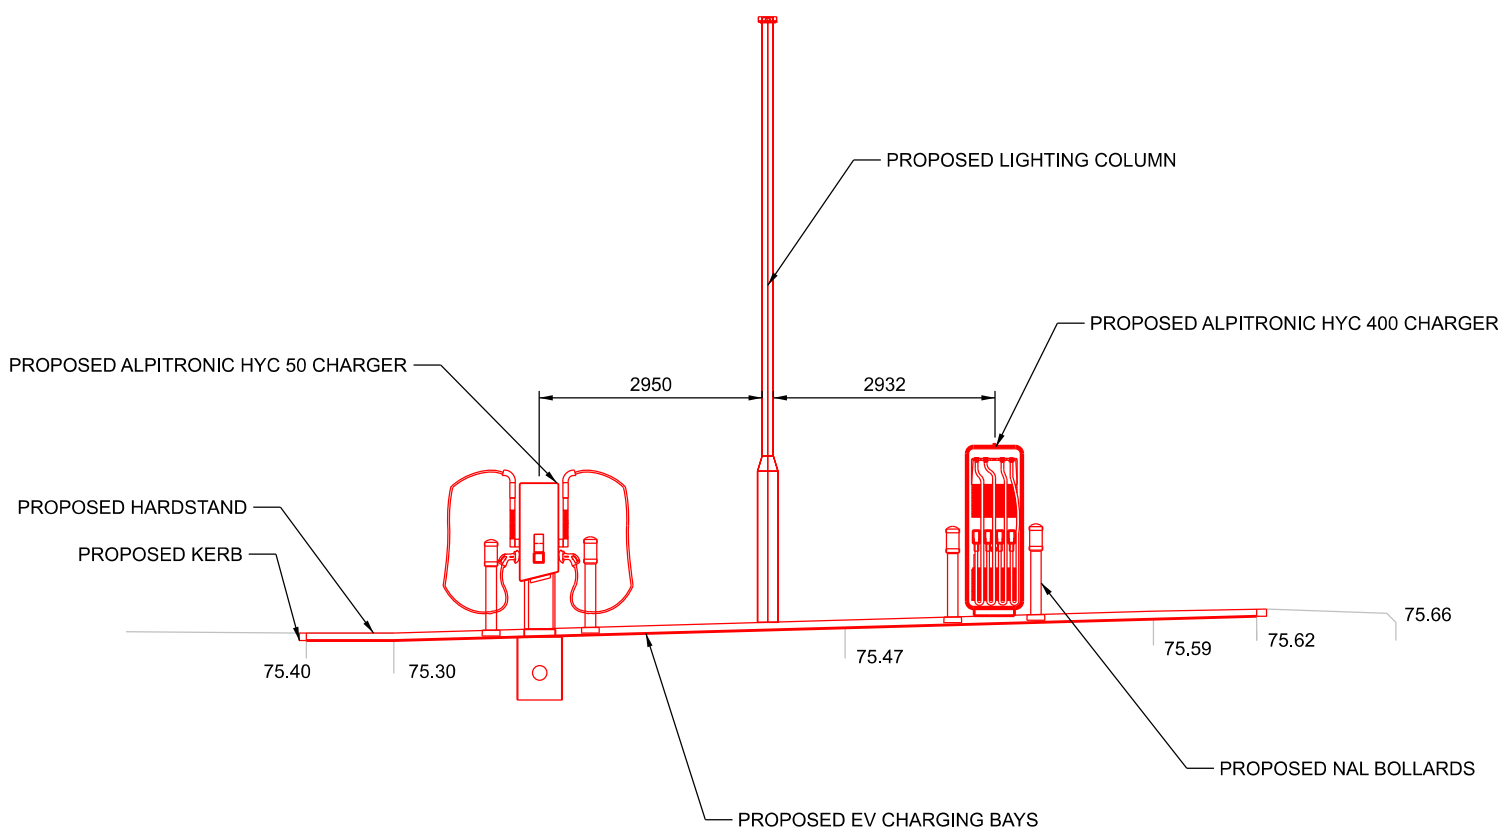

ELEV A
SCALE 1:100

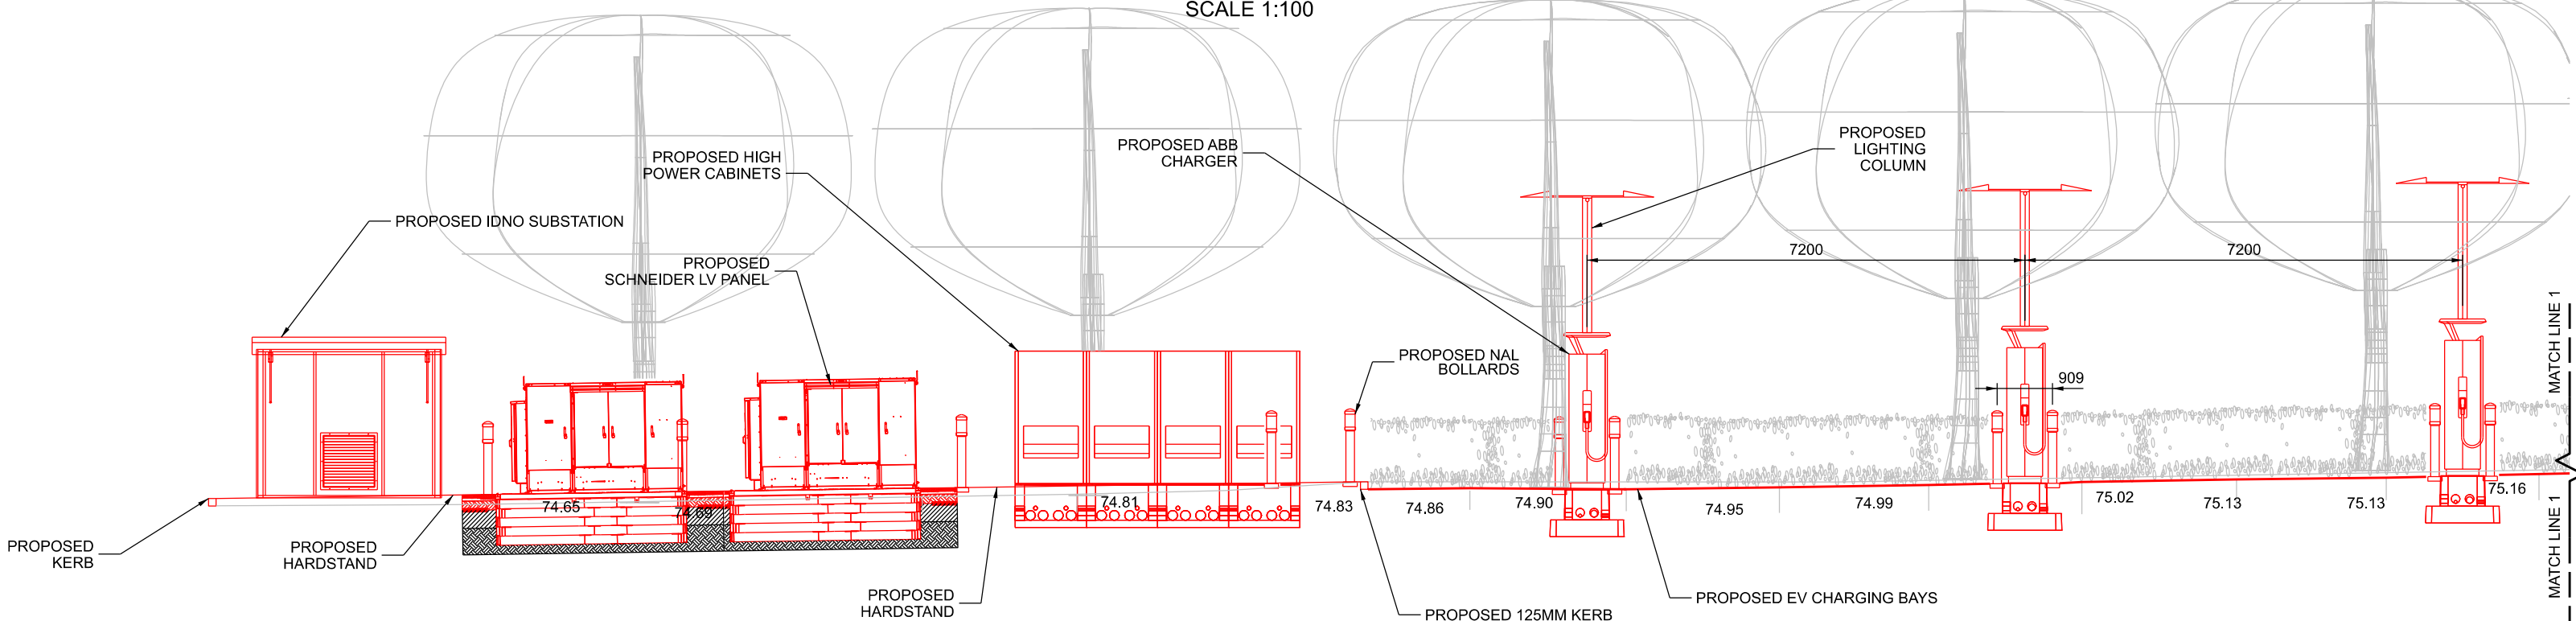

ELEV A
SCALE 1:100

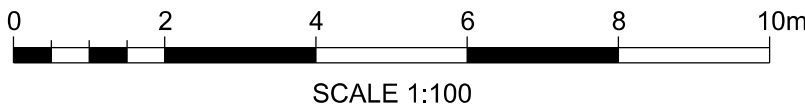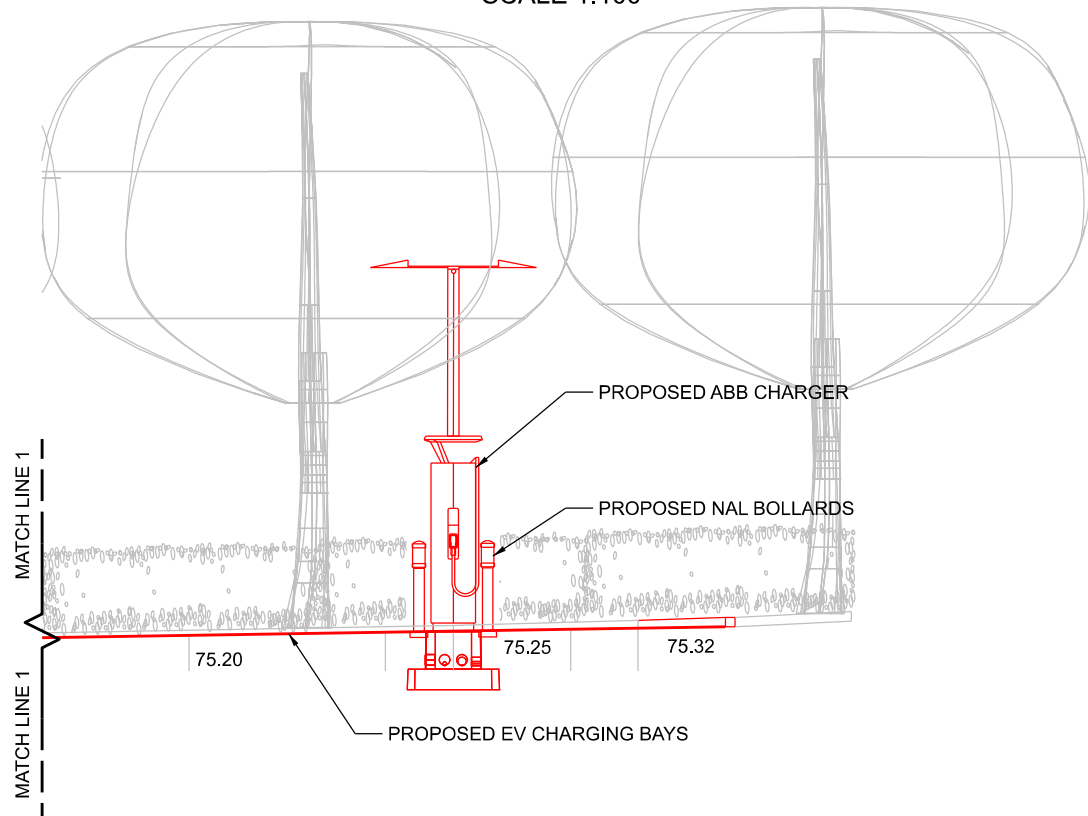

NOTES:
1. ALL DIMENSIONS ARE IN MILLIMETRES (mm) AND LEVELS ARE IN METRES (m) UNLESS STATED OTHERWISE.

COLOUR CONVENTIONS
BLACK - EXISTING OR UNCHANGED
BLUE - MODIFIED OR TO BE MOVED
GREEN - REDUNDANT OR TO BE REMOVED
RED - PROPOSED OR ADDITIONAL
PURPLE - WORKS FOR FUTURE

P04	16/07/24	ISSUED FOR REVIEW	MB	SV	VS
P03	31/05/24	ISSUED FOR REVIEW	ADI	Chk	App
P02	24/01/24	ISSUED FOR REVIEW	ADI	Chk	App
P01	10/11/23	ISSUED FOR REVIEW	ADI	Chk	App
Rev	Date	Description of Revisions	Drawn	Chkd	Appr

Suitability S0 - WORK IN PROGRESS

POISE
Poise Group Ltd
No 5, C - D Bear Lane
London
SE1 0UH

Contractor(s)
IONITY
Ionity GmbH
Moosacher Strasse 84,
D-80809 Munich
Germany

Project
8312-IONITY
VILLAGE HOTEL
MANCHESTER BURY

Drawing Title
PROPOSED SITE ELEVATIONS LAYOUT

Designed	ADITYA	Signed		Date	08/11/23
Drawn	ADITYA	Signed		Date	08/11/23
Checked	S VENKATESHA	Signed		Date	12/07/24
Approved	V K SHAH	Signed		Date	15/07/24
Scale(s)	RTD	ELR & Mileage	ELR&Mileage		
Alternative Reference				Sheet	01 of 01
Drawing Number	8312-POI-DRG-CIV-200015			Revision	P04