




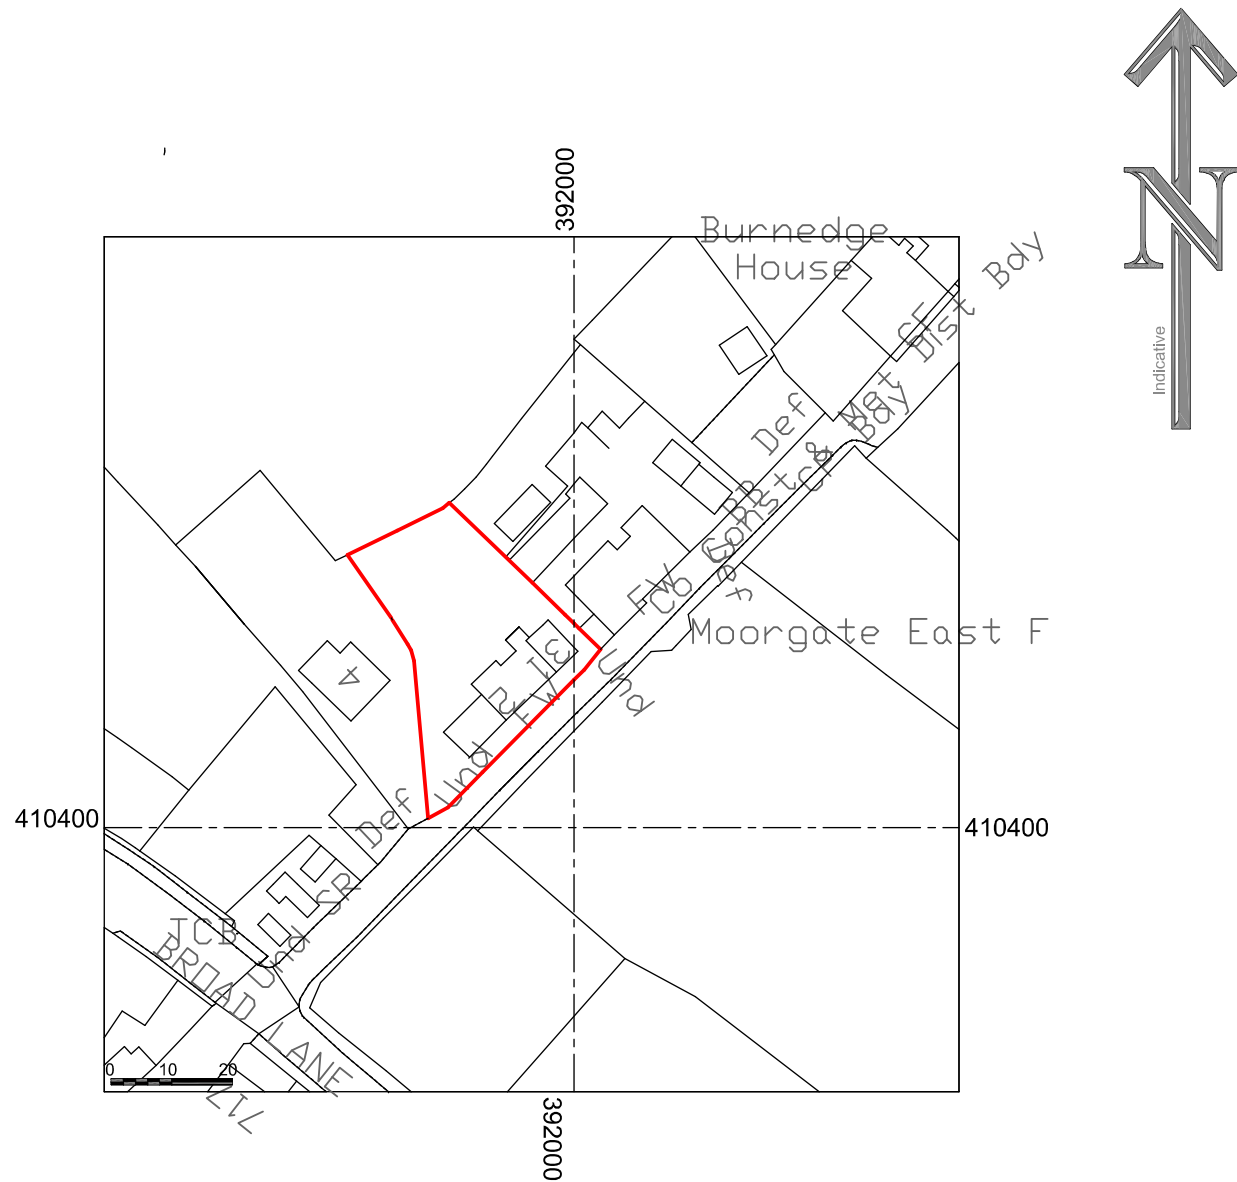


location plan 1:1250

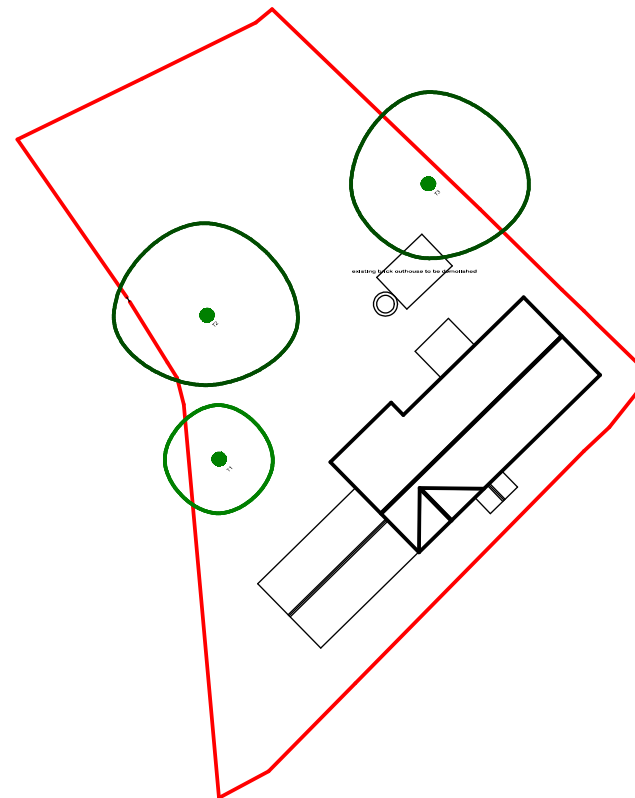


existing block plan 1:500

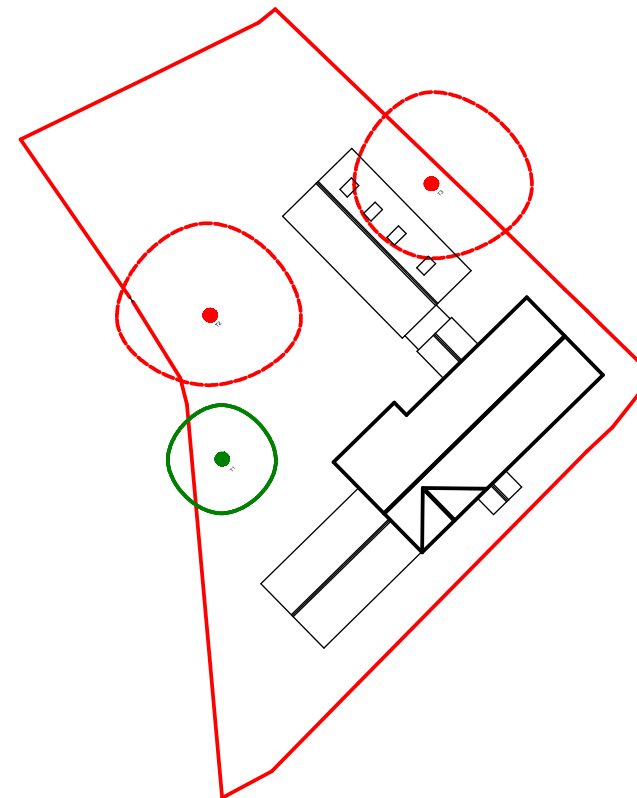


proposed block plan 1:500

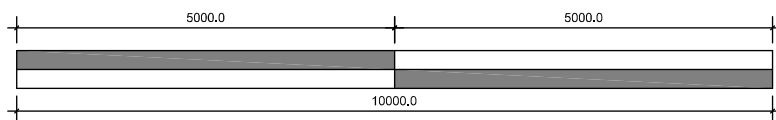

scale 1:100

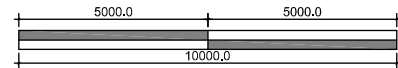

scale 1:200

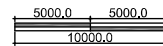

scale 1:500

Revision	Date	Details

Only Planning Officers may scale from this drawing.
All dimensions must be checked and verified before preparing production drawings or commencing works.
This drawing and its design is copyright and may not be reproduced in any form whatsoever without prior express written consent.

clear Architectural Services
Mark Herring, Clear Architectural Services, 50 Rectory Street, Middleton, Manchester. M24 5TY.
T. 0161 653 7128 M. 07968 748606 E. mark@clear-architecture.co.uk W. www.clear-architecture.co.uk



Date	July 2023.	Drawn	MLH.	Client	Mr. and Mrs. McBride.	Drawing title	Proposed Site and Location Plan. PLANNING.
Scale	As Indicated at A3.	Checked	MLH.	Job title	Proposed Extension. Moorgate East Farm, Burnedge, Rochdale OL16 4QL.	Drawing No.	CM336 PL 02c.