
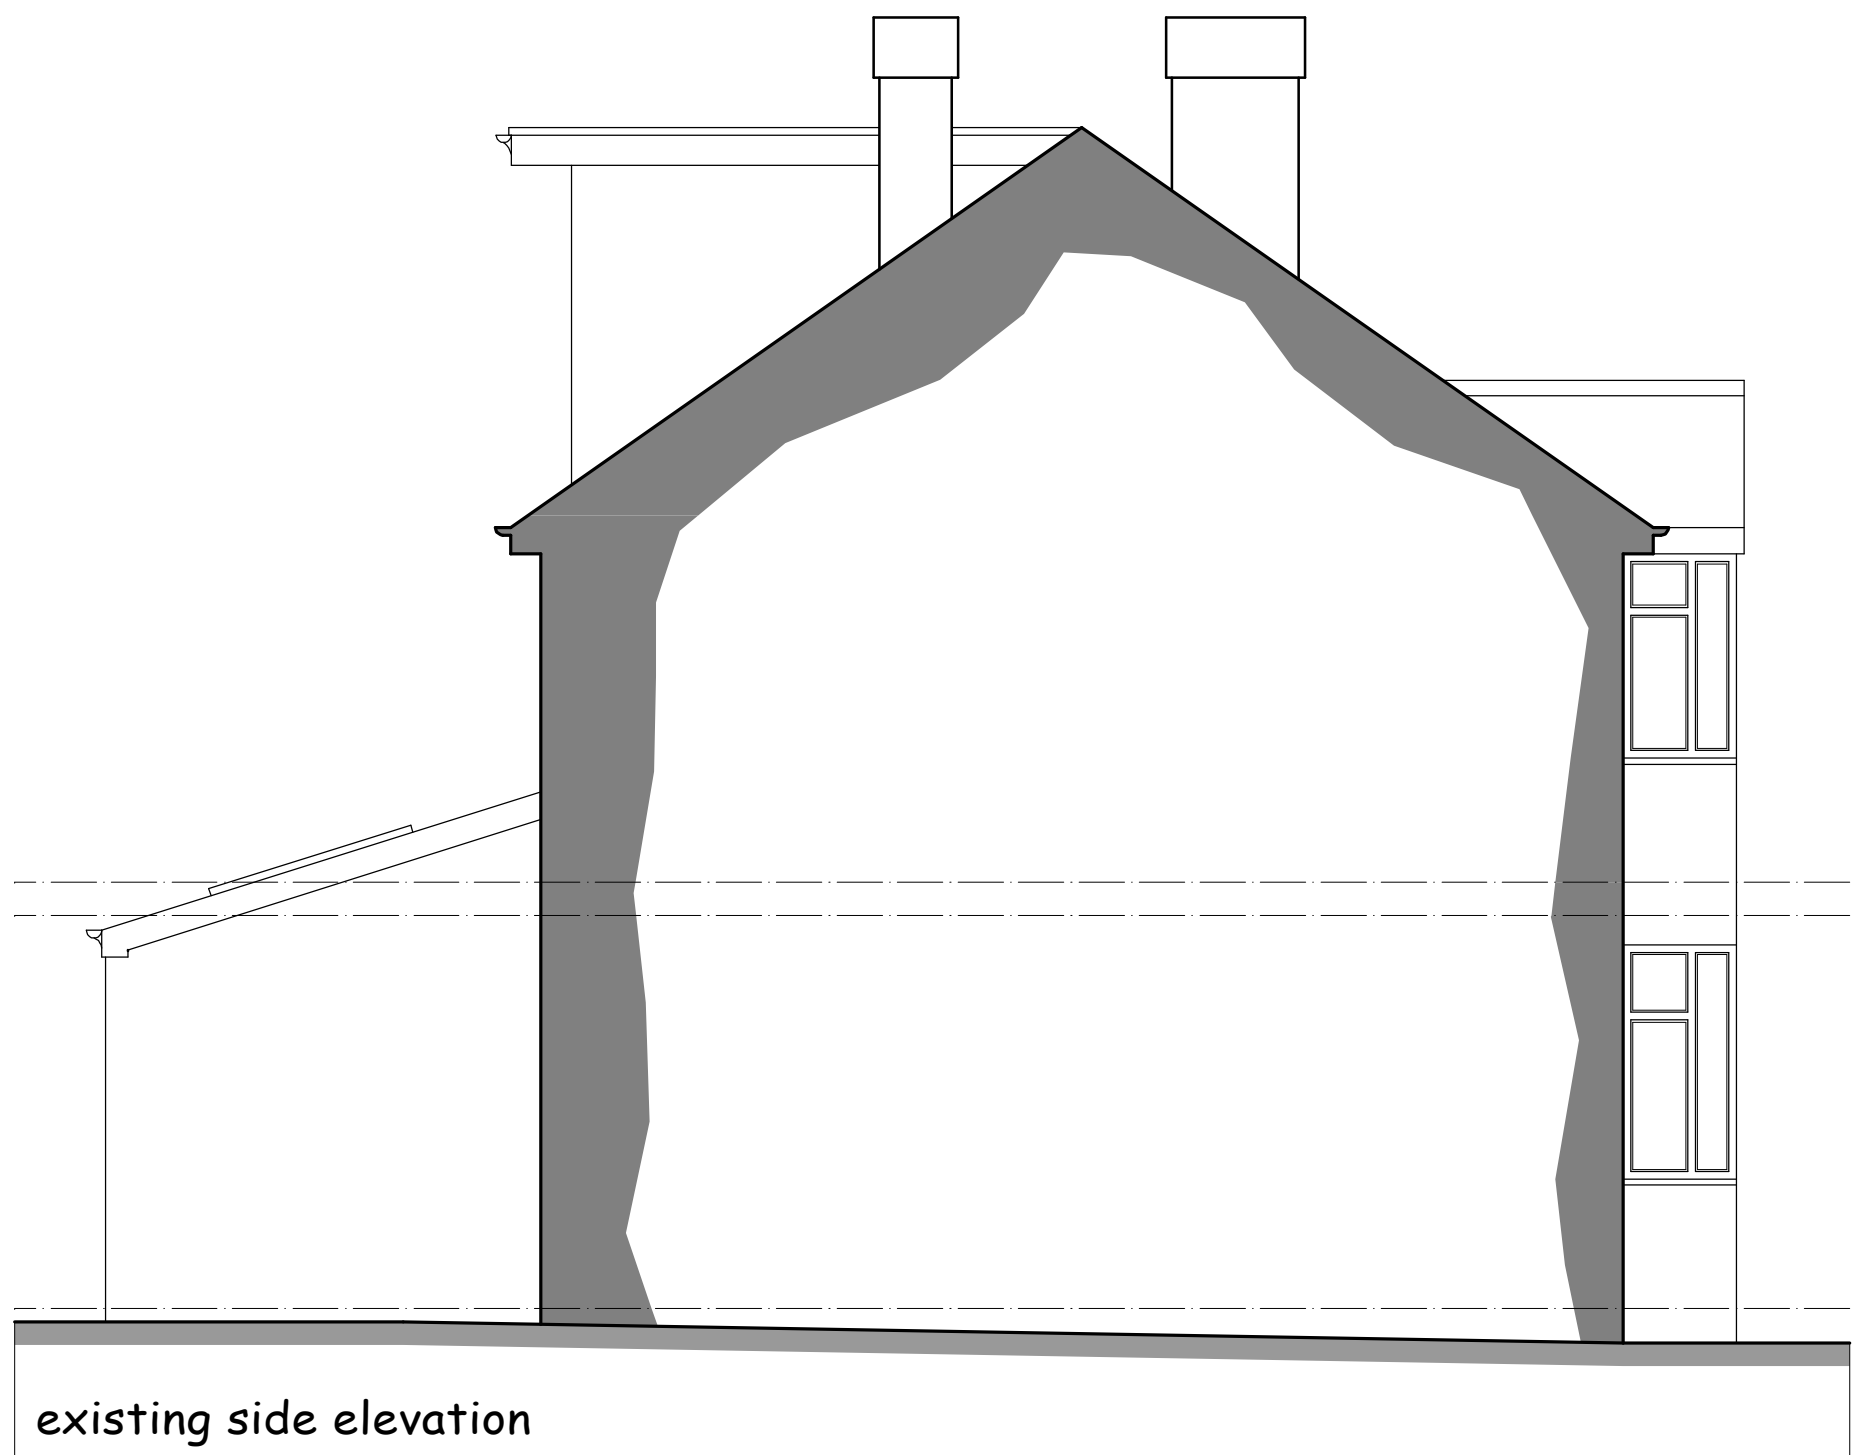
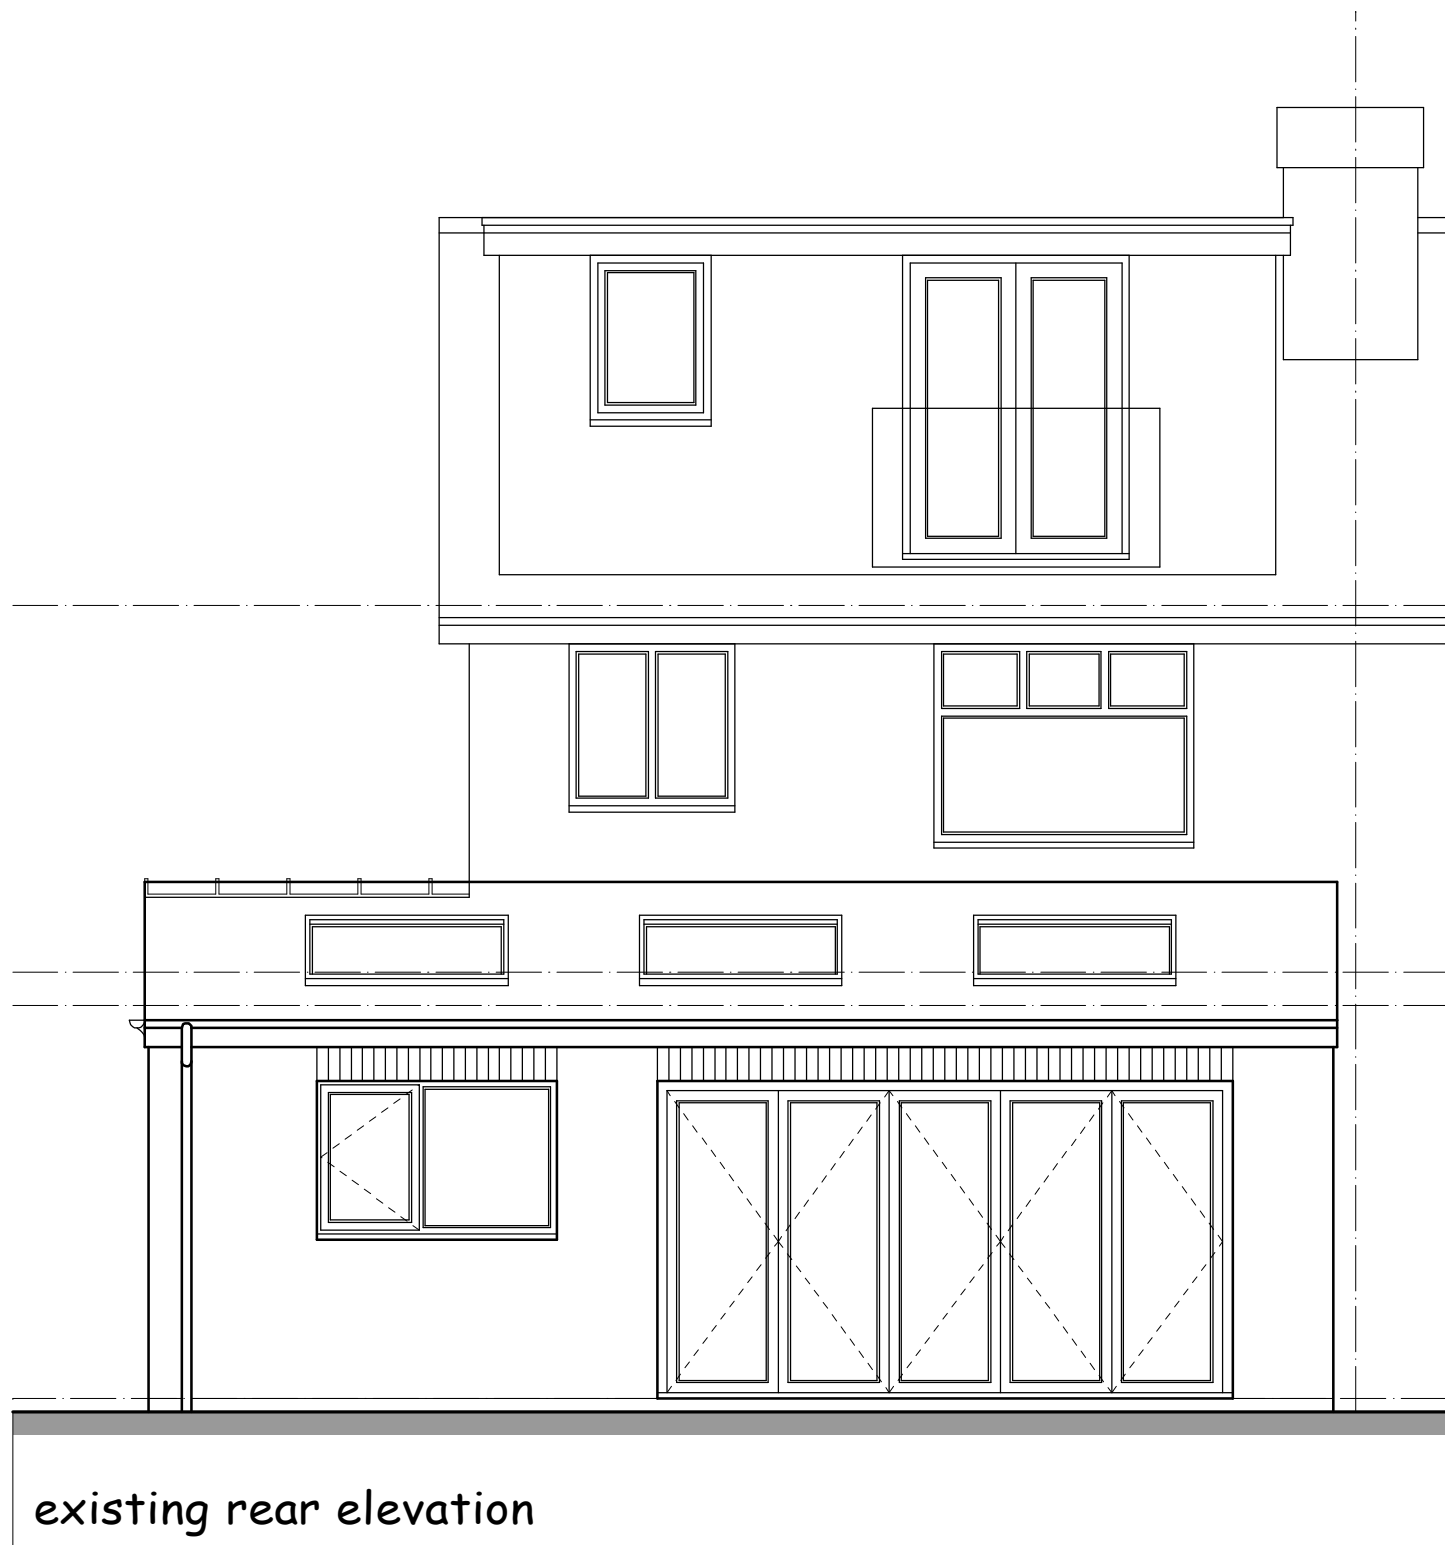
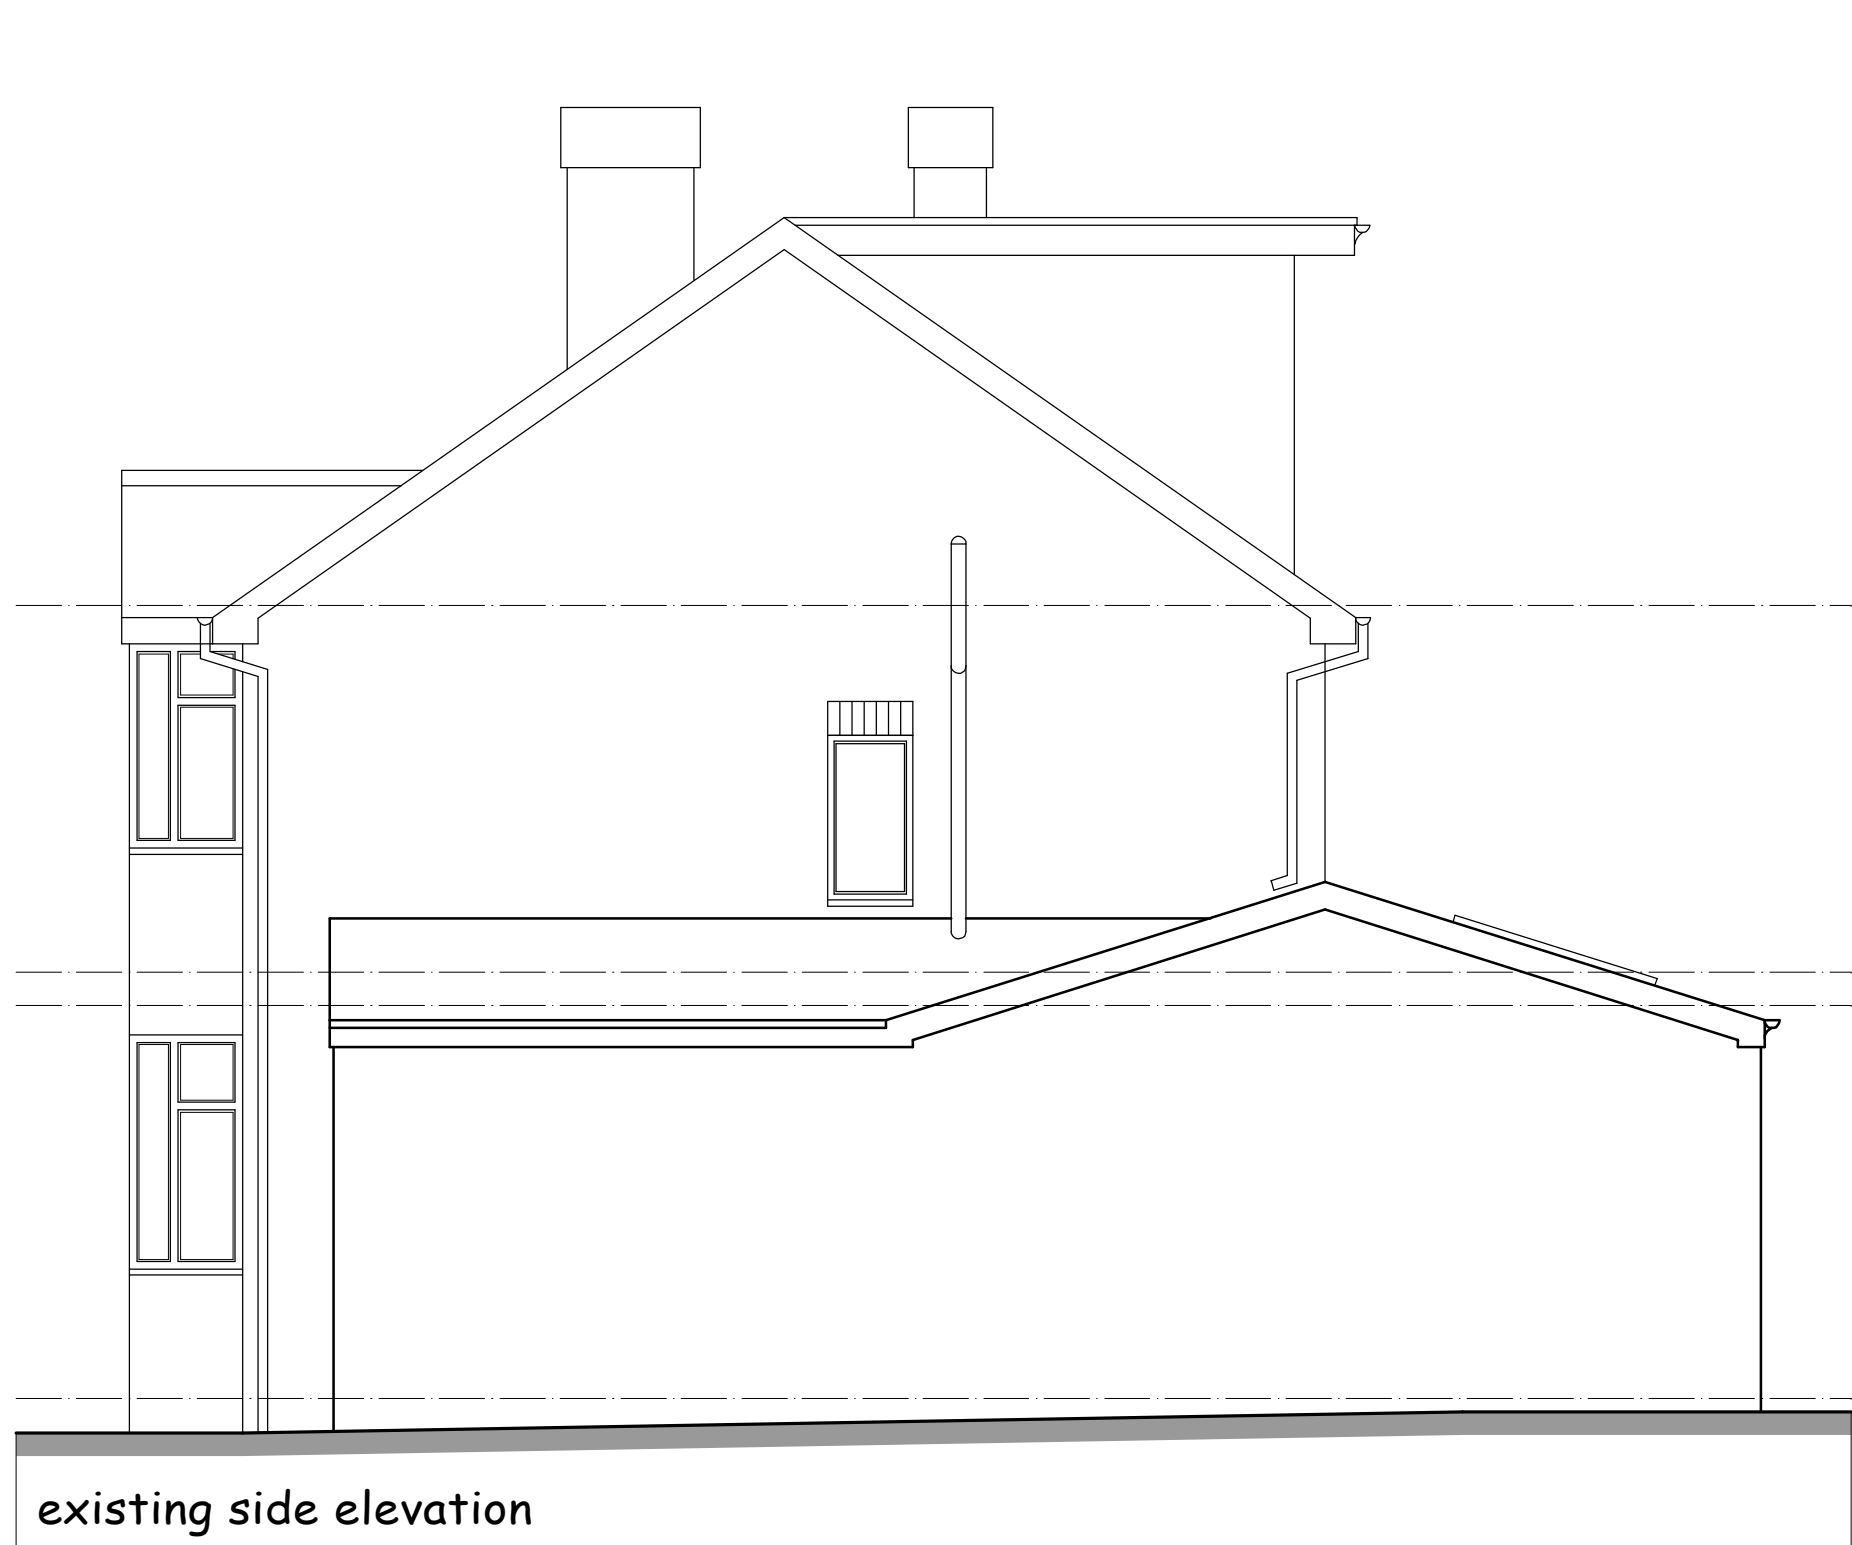
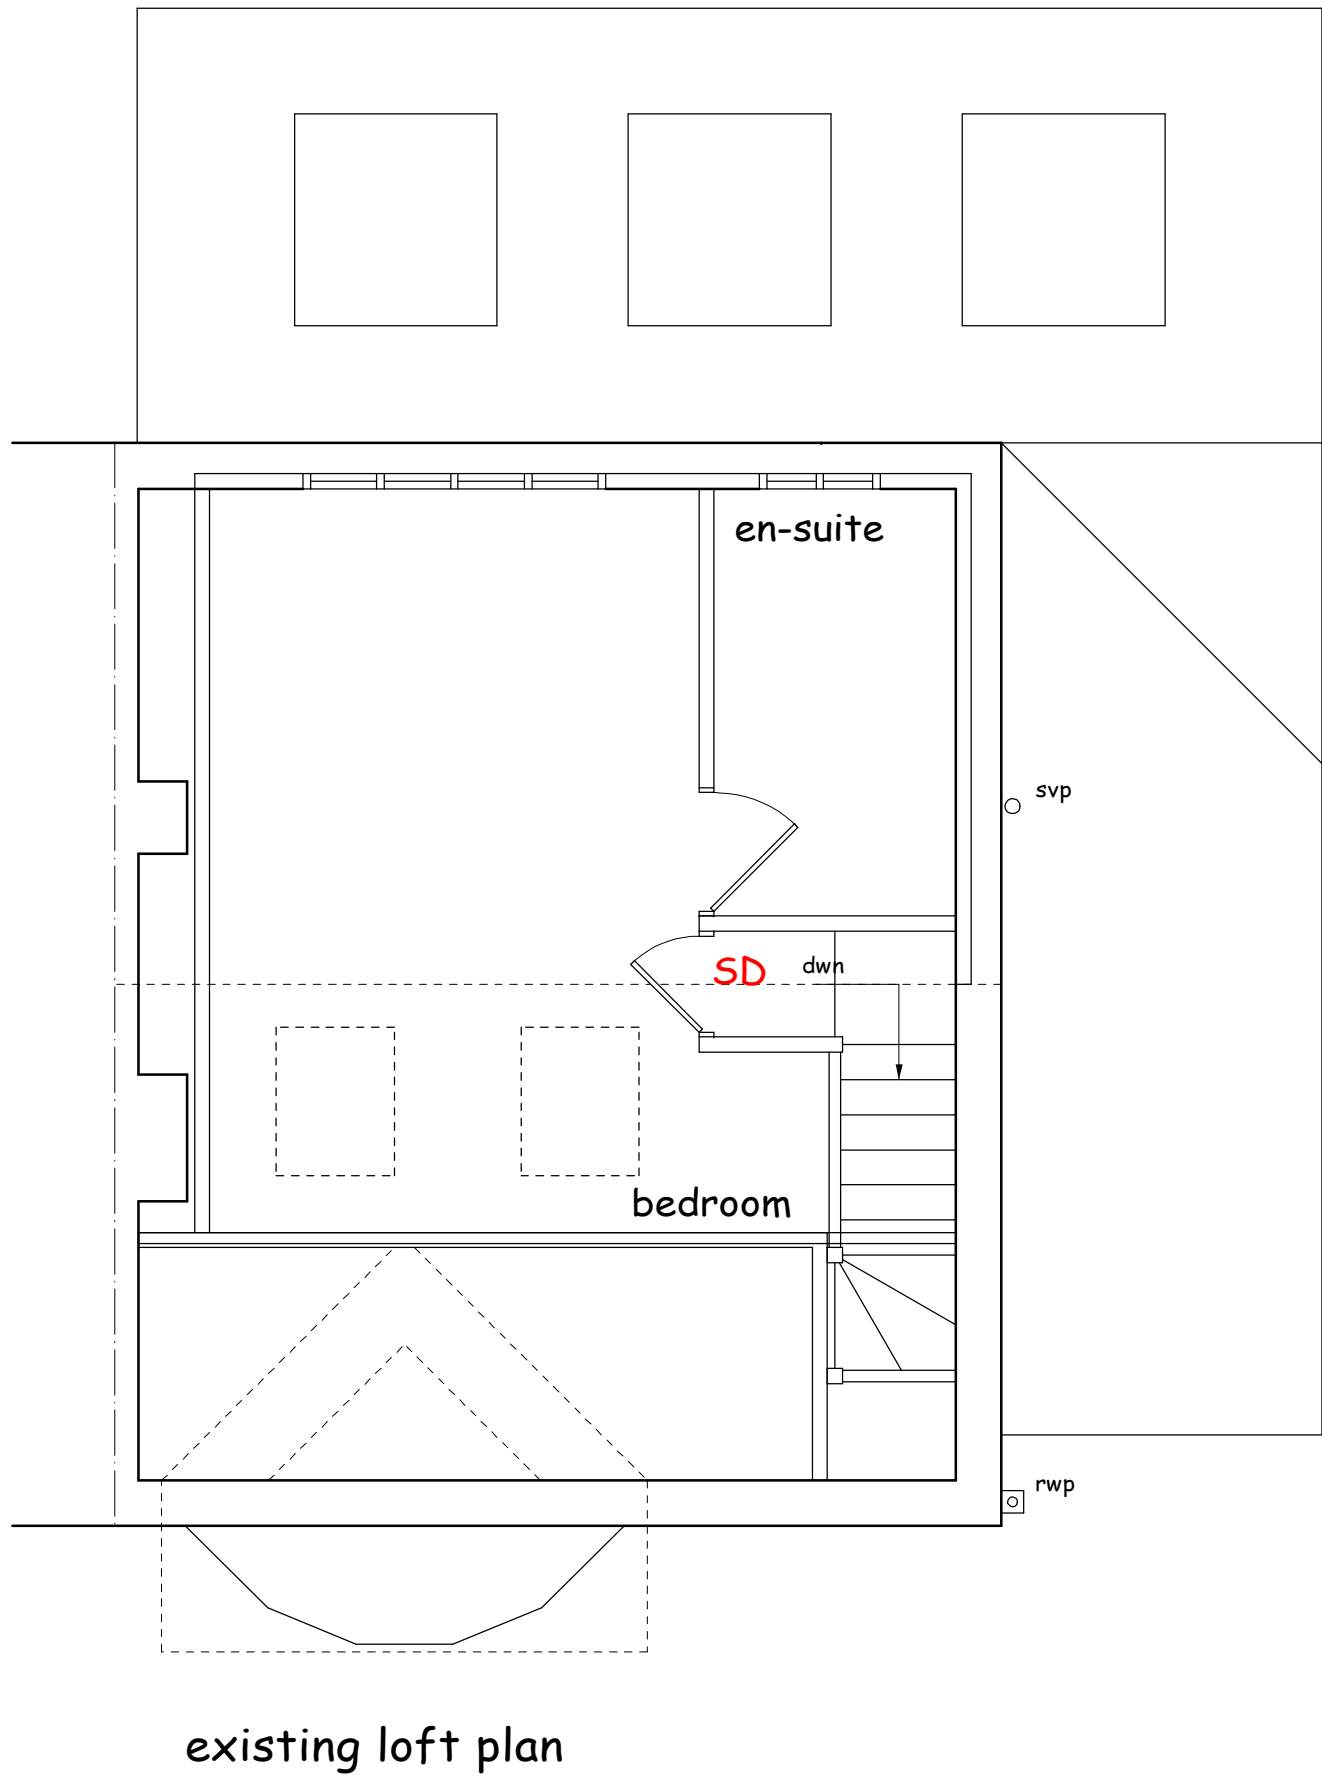
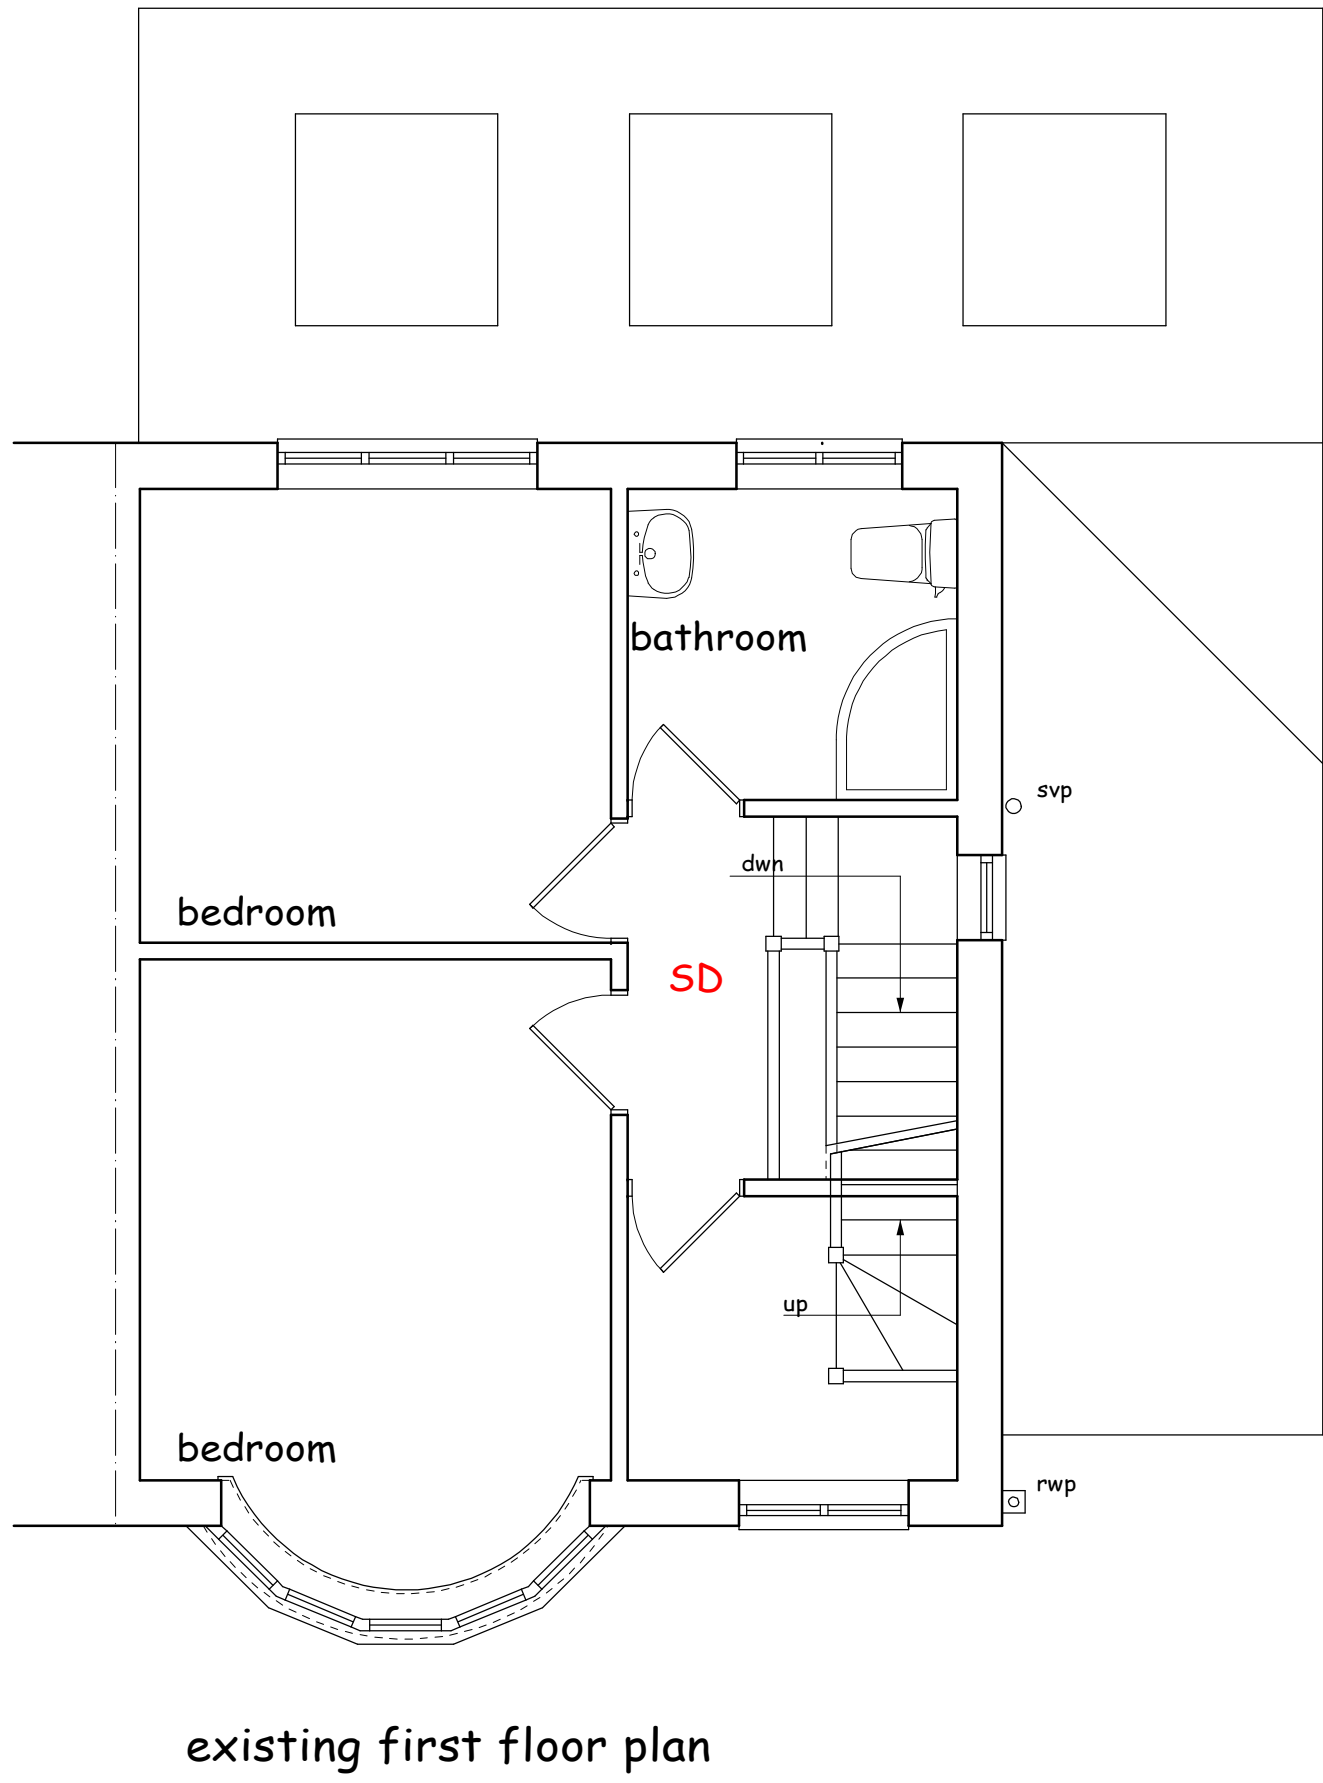


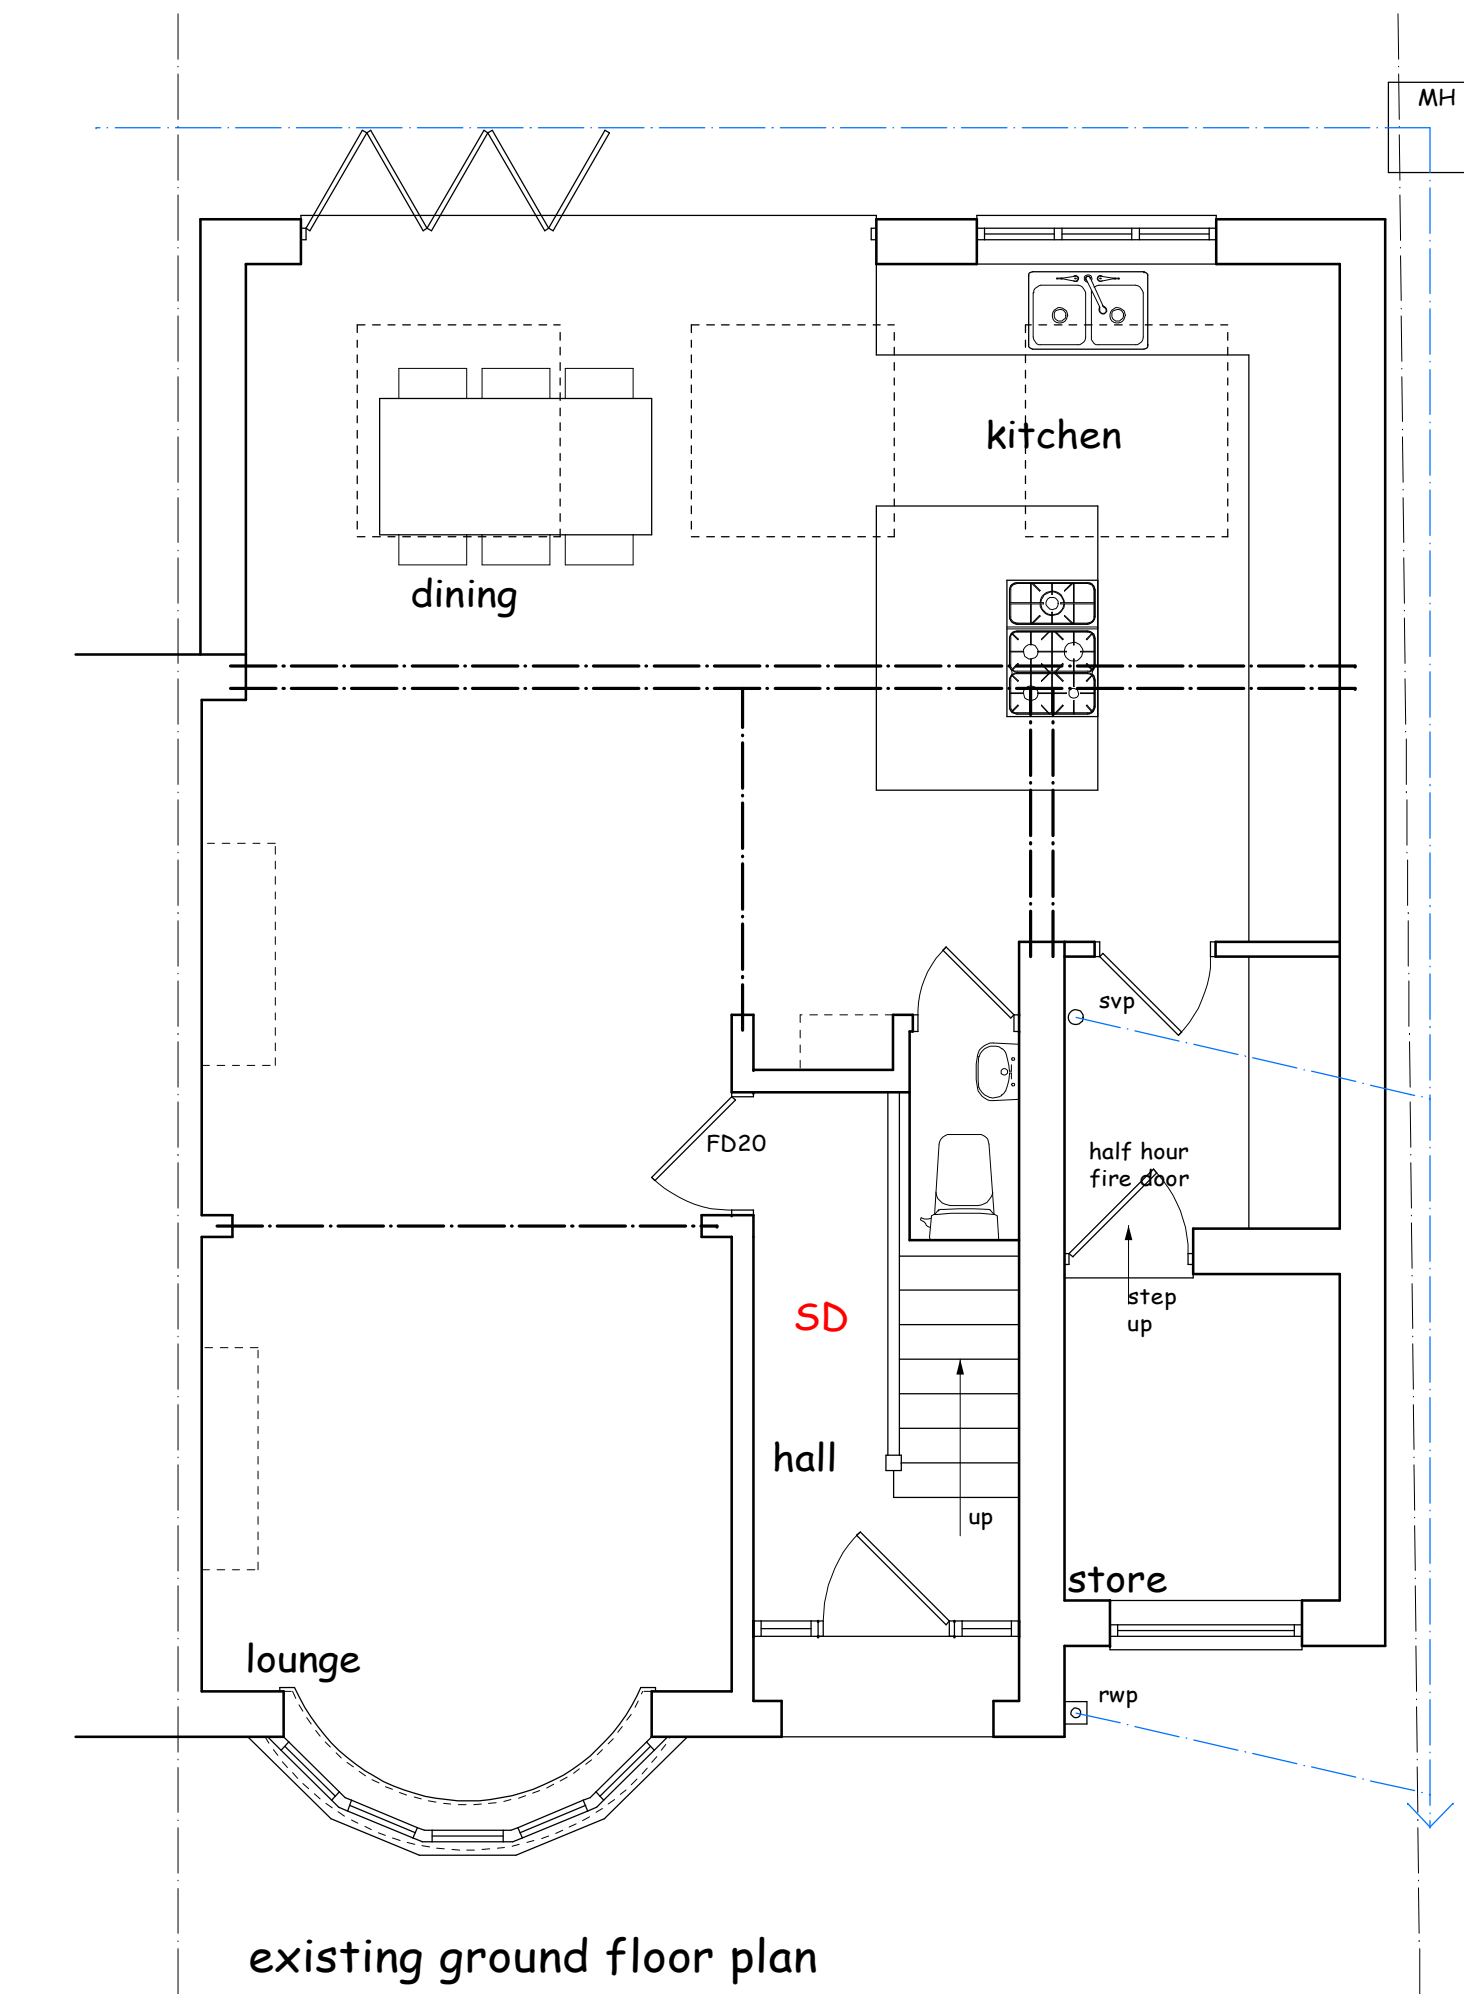

This drawing has been prepared for the sole purpose of obtaining Planning Permission and Building Regulation Approval ONLY. All structural calculations are to be checked by structural engineer prior to construction.

All dimensions & details are to be checked on site prior to construction, any discrepancies reported to ExtensionsNW prior to any work undertaken. Any work undertaken prior to full planning & building regulation approval is at the builders own risk. ExtensionsNW will not be held responsible for any problems arising.

This drawing is the copyright of ExtensionsNW and any reproduction in whole or part is strictly forbidden.
Plotted on 16/12/2024
ExtensionsNW reserve the right to modify and make necessary alterations dependent on site conditions.

D	
C	
B	
A	
DATE	

SCALE	1:50	DATE	Oct 24
DRAWN	JDJ	PP	B.R.
CUSTOMER	Mr A Bamford		
PROJECT	Extension to the side		
LOCATION	18 Sefton Road, Middleton. M24 4AB		
LOCAL AUTHORITY	Rochdale MBC		

ExtensionsNW

Hyde Park House, Cartwright Street, Hyde, SK14 4EH
Mob: 07968438495
Web: www.extensionsnw.co.uk E-mail: jae@extensionsnw.co.uk

JOB No.	3465 - 01	REV.
---------	-----------	------