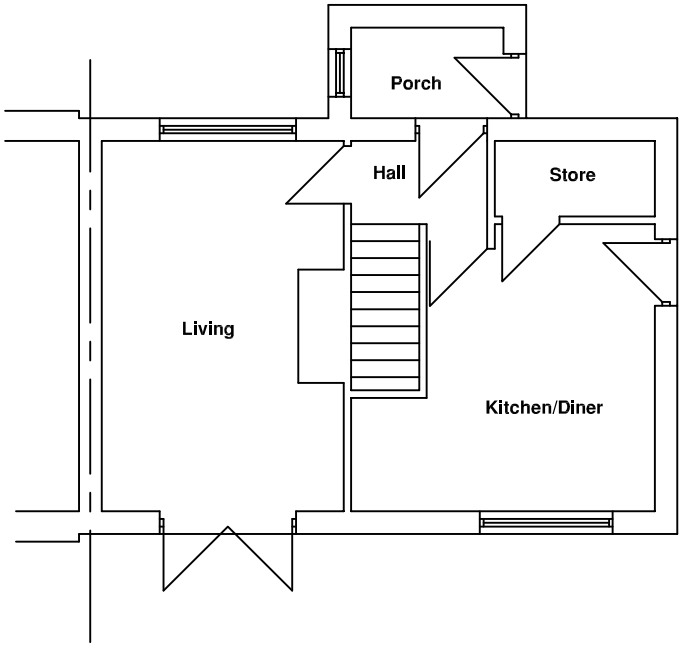

Existing Ground Floor Plan

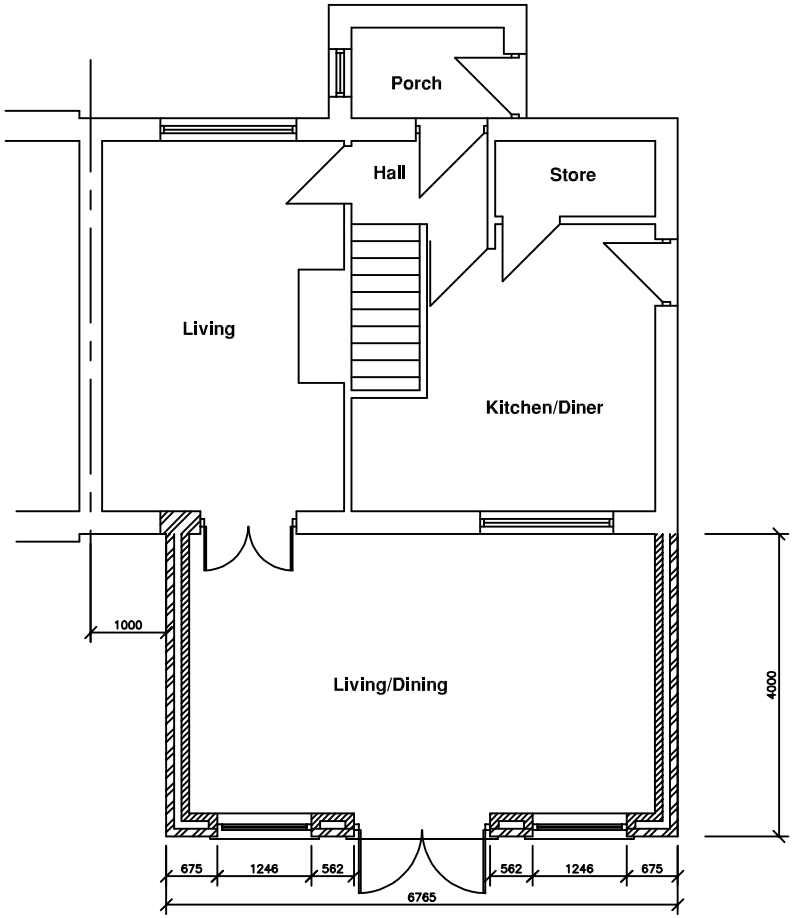

Proposed Ground Floor Plan

Rev A Amended as per planners comments 10.01.2021

FLOOR PLANS
SCALE 1:100
DWG NO - 01A