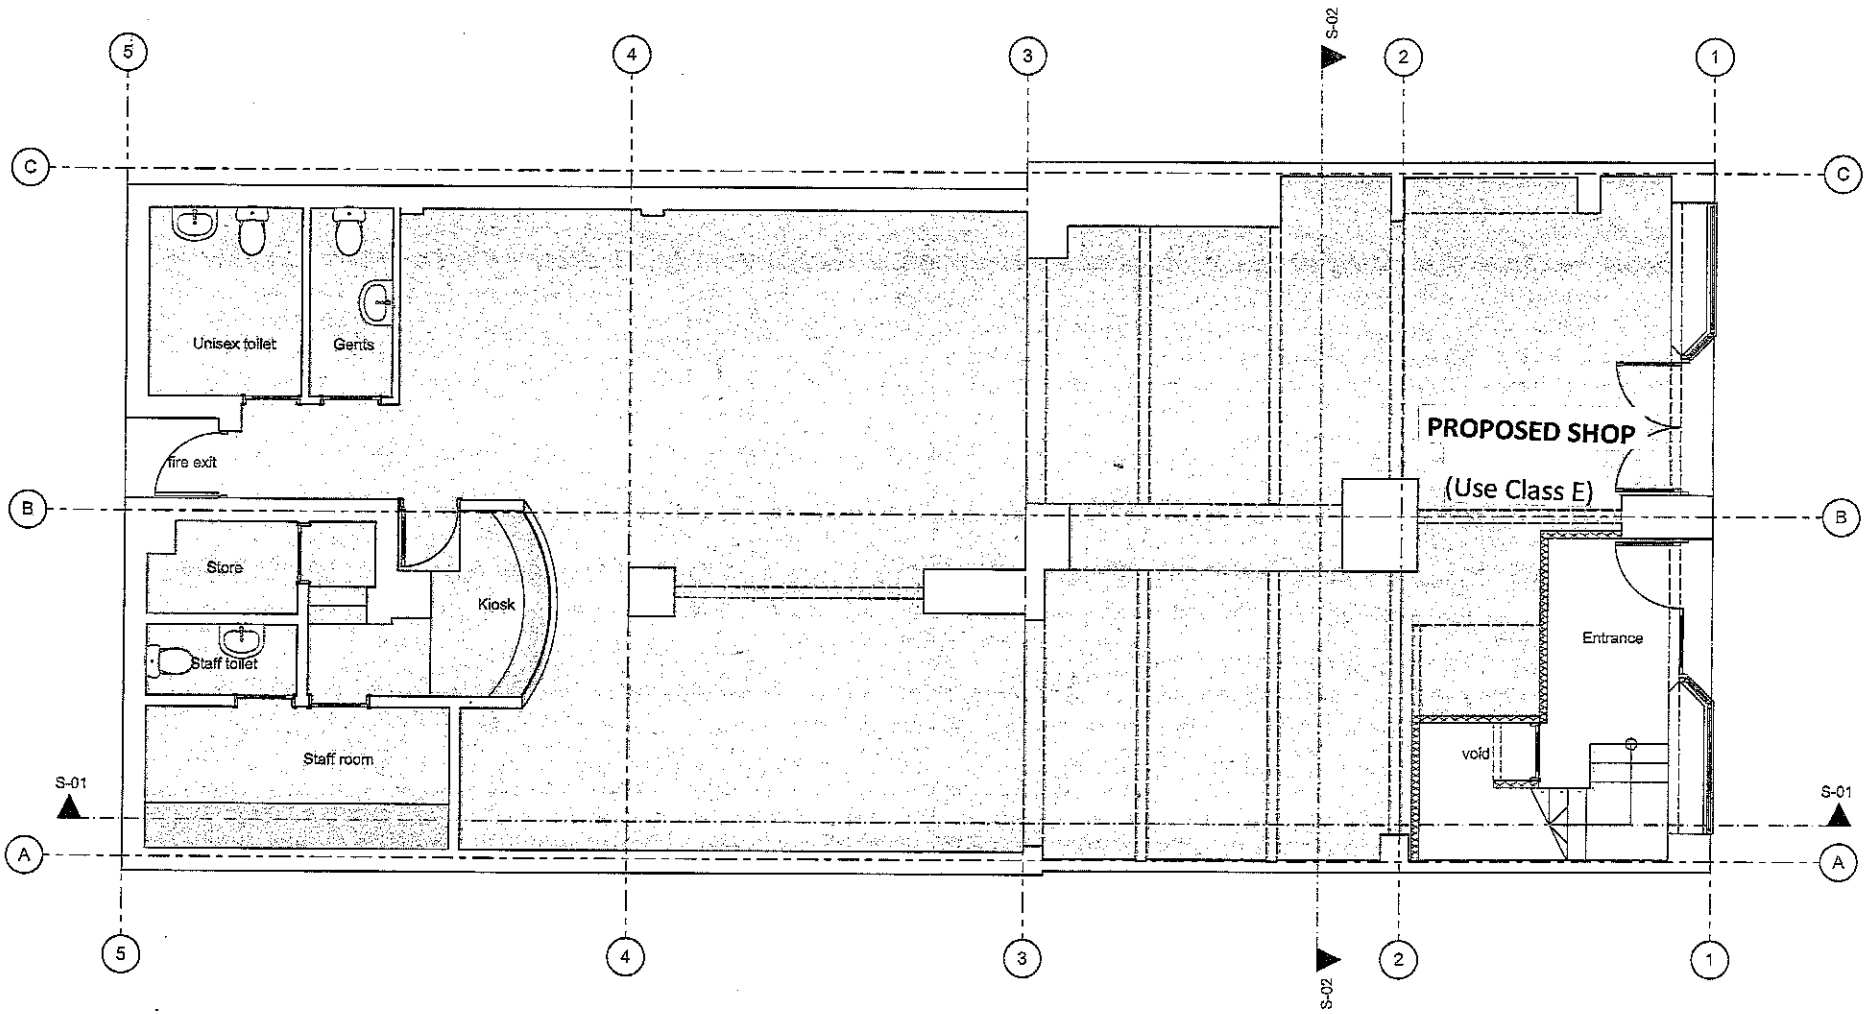

1 GF-Ground Floor 1:50

METRES

0 5

SCALE

NORTH

roger etchells
planning · licensing · leisure
The Old Bank · Kilwardby Street · Ashby de la Zouch · Leicestershire · LE65 2FR
Email: roger@rogeretchells.co.uk
Telephone: 07836 216357 and 01530 417554

PROPOSED GROUND FLOOR PLAN

Scale 1:100

Drawing no: RE.MID2.21.02