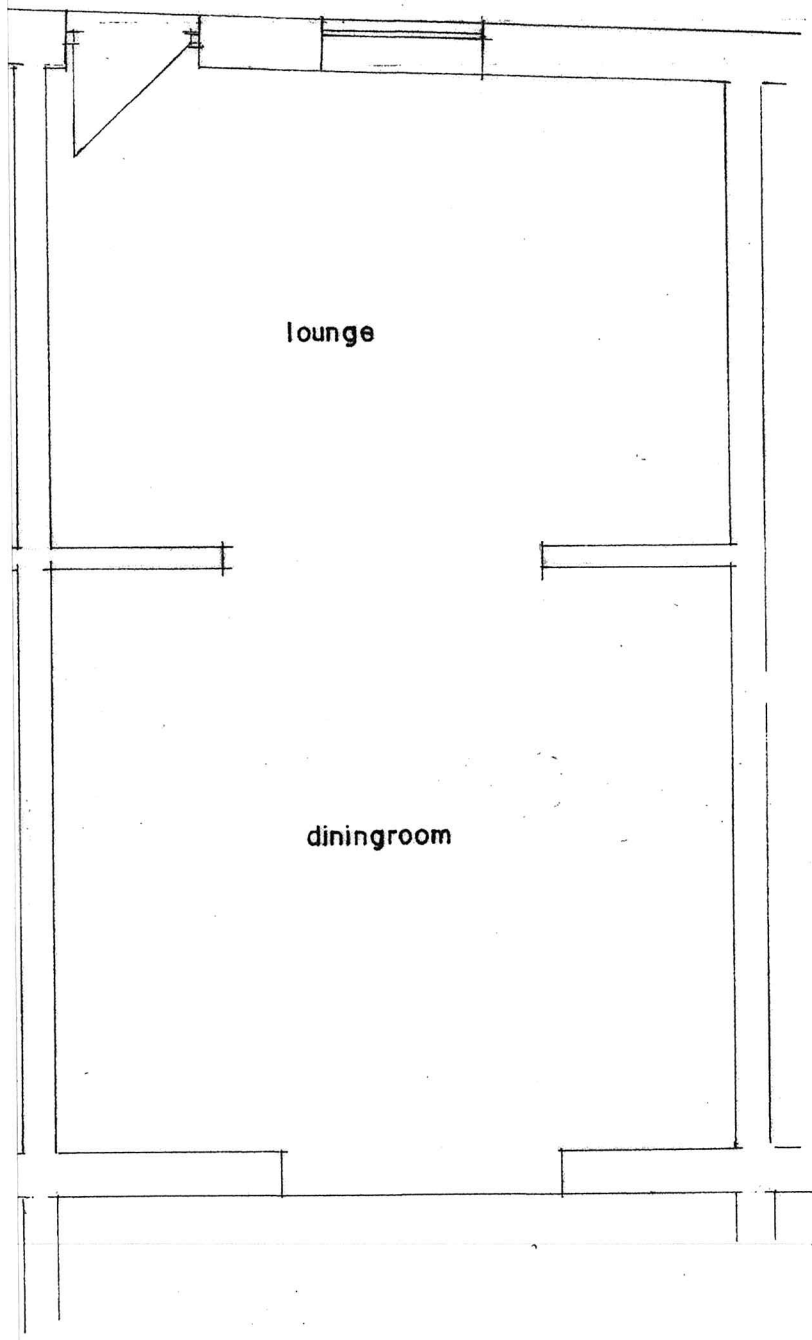

GROUND FLOOR PLAN
(EXISTING)

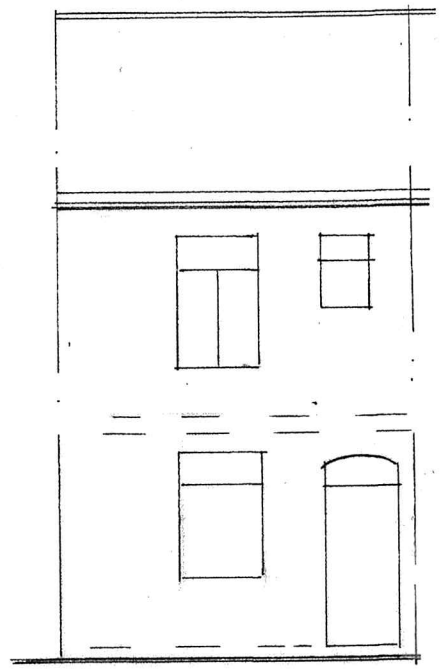

FRONT ELEVATION
(EXISTING)

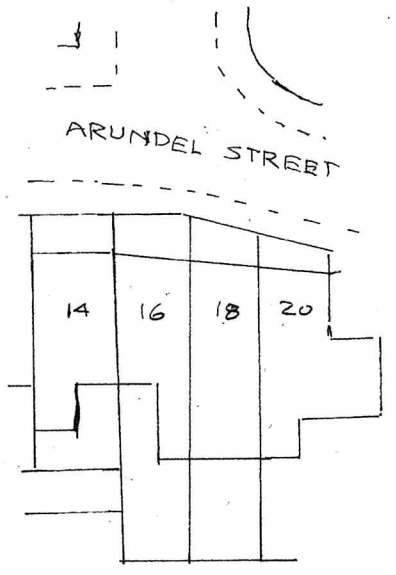

SITE PLAN SCALE 1:500
(EXISTING)

BUILDING DESIGN SERVICES
M. FAROOQ
6 Stock Close, Shawclough, Rochdale OL12 6BB
Tel: 01706 712231 Mob: 07967605763

PROPOSED FRONT PORCH AT
18 ARUNDEL STREET ROCHDALE OL11 1QN

For: Mr MUHAMMAD WASEEM

Plan	*Scale 1:50*	**1654 /1 B**
Elevation	*Scale 1:100*	

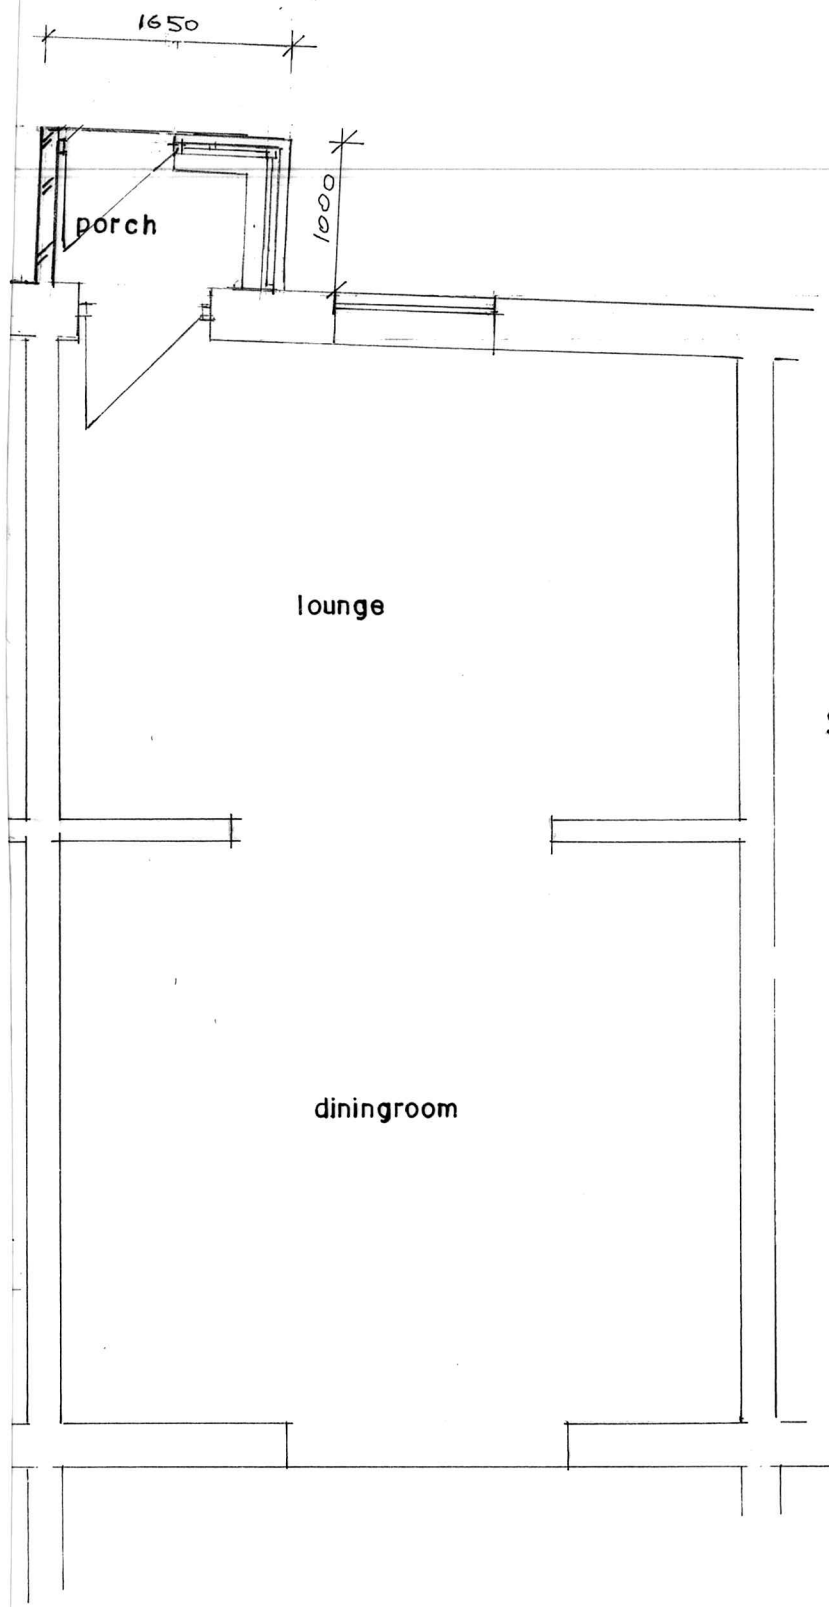

GROUND FLOOR PLAN
(PROPOSED)

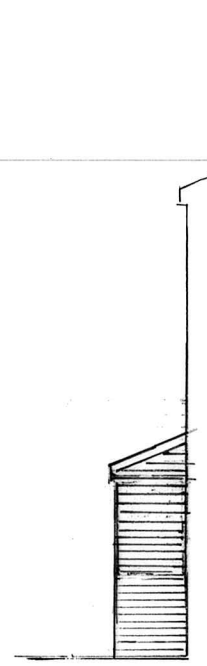

SIDE ELEVATION
PROPOSED

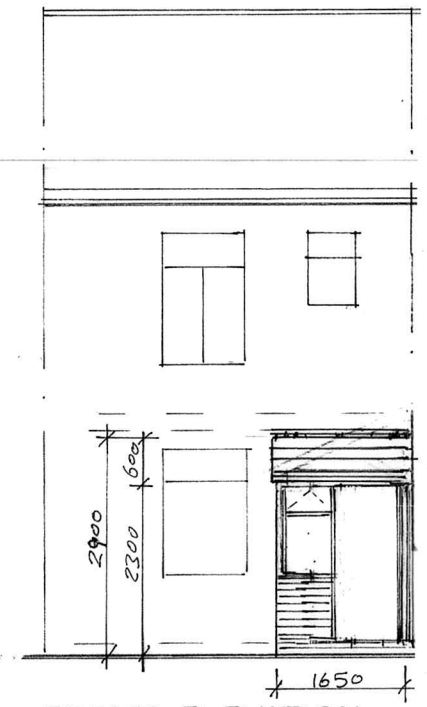

FRONT ELEVATION
(PROPOSED)

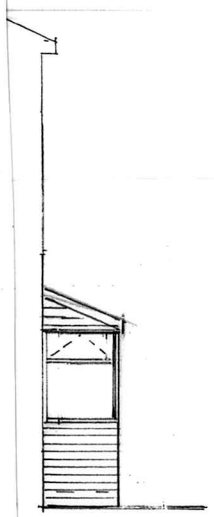

SIDE ELEVATION
(PROPOSED)

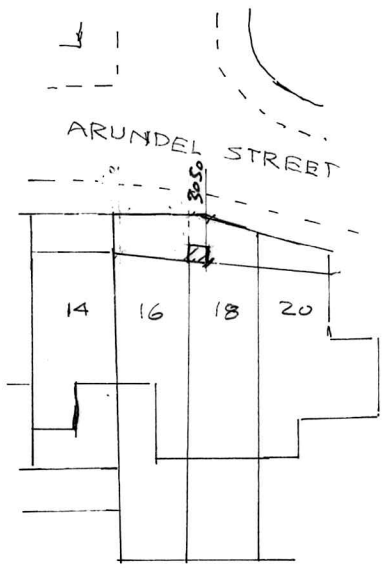

SITE PLAN SCALE 1:500
(PROPOSED)

BUILDING DESIGN SERVICES
M. FAROOQ
6 Stock Close, Shawclough, Rochdale OL12 6BB
Tel: 01706 712231 Mob: 07967605763

PROPOSED FRONT PORCH AT
18 ARUNDEL STREET ROCHDALE OL11 1QN

For: Mr MUHAMMAD WASEEM

Plan	*Scale 1:50*	**1654 /2** B
Elevation	*Scale 1:100*	