



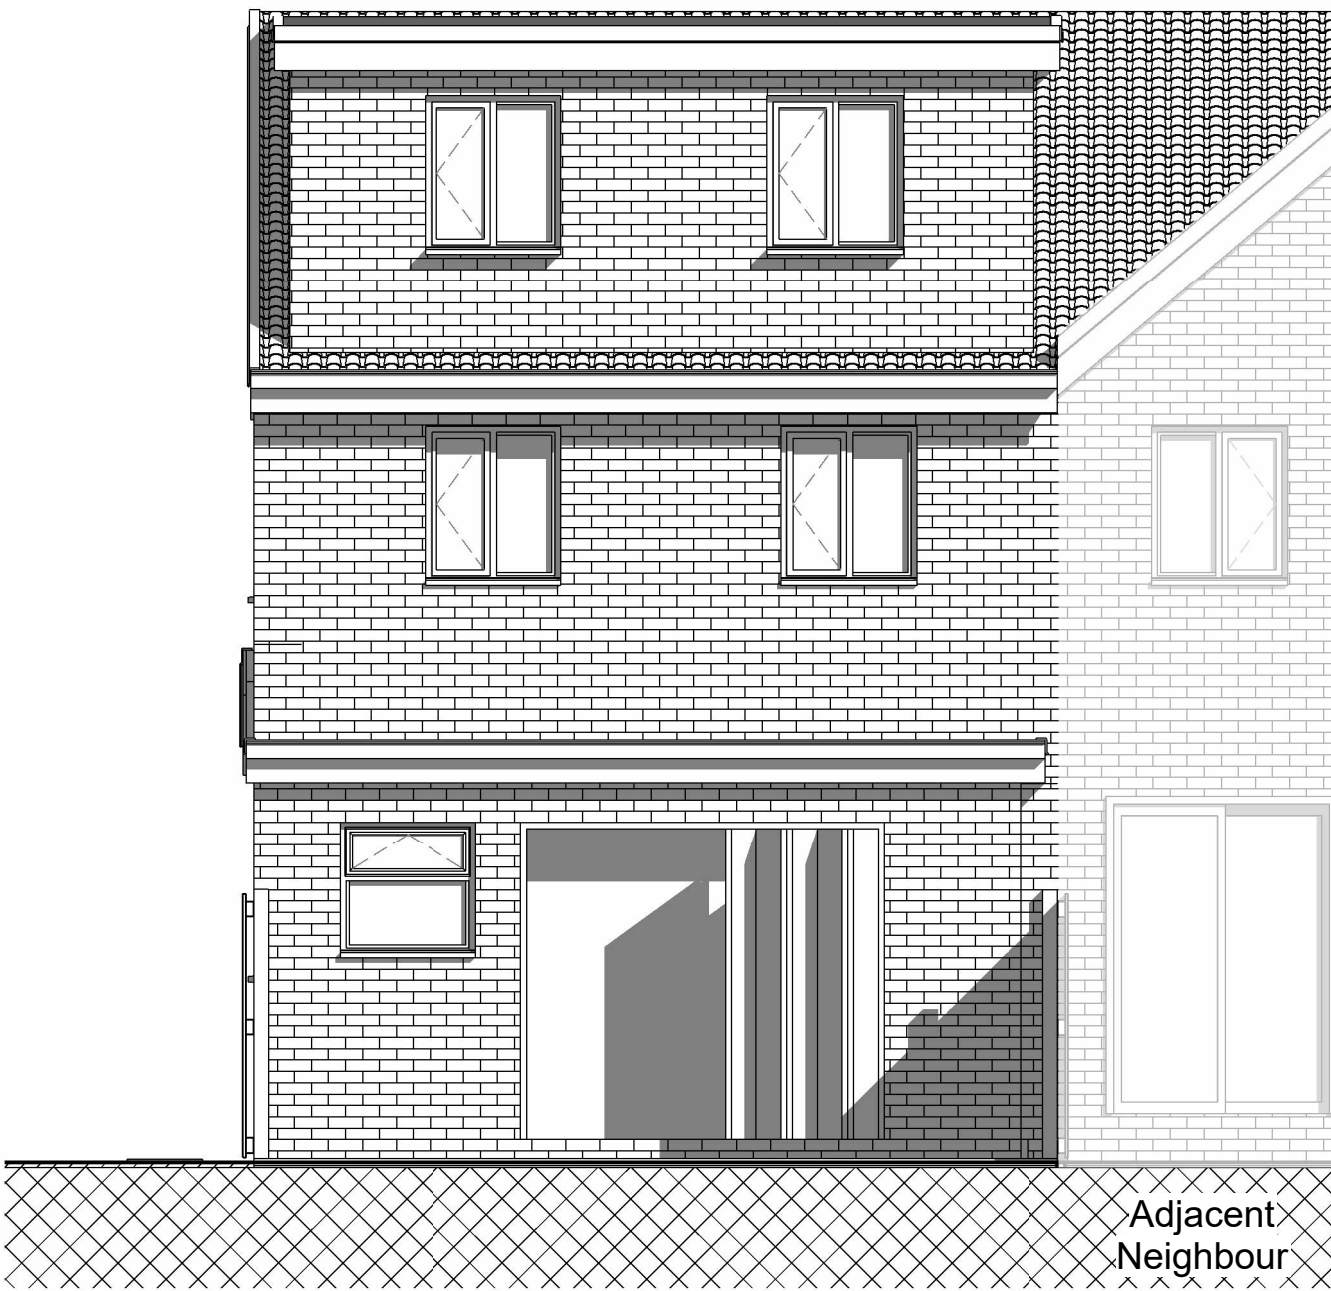


Proposed Rear Elevation
1 : 50





Proposed Front Elevation
1 : 100

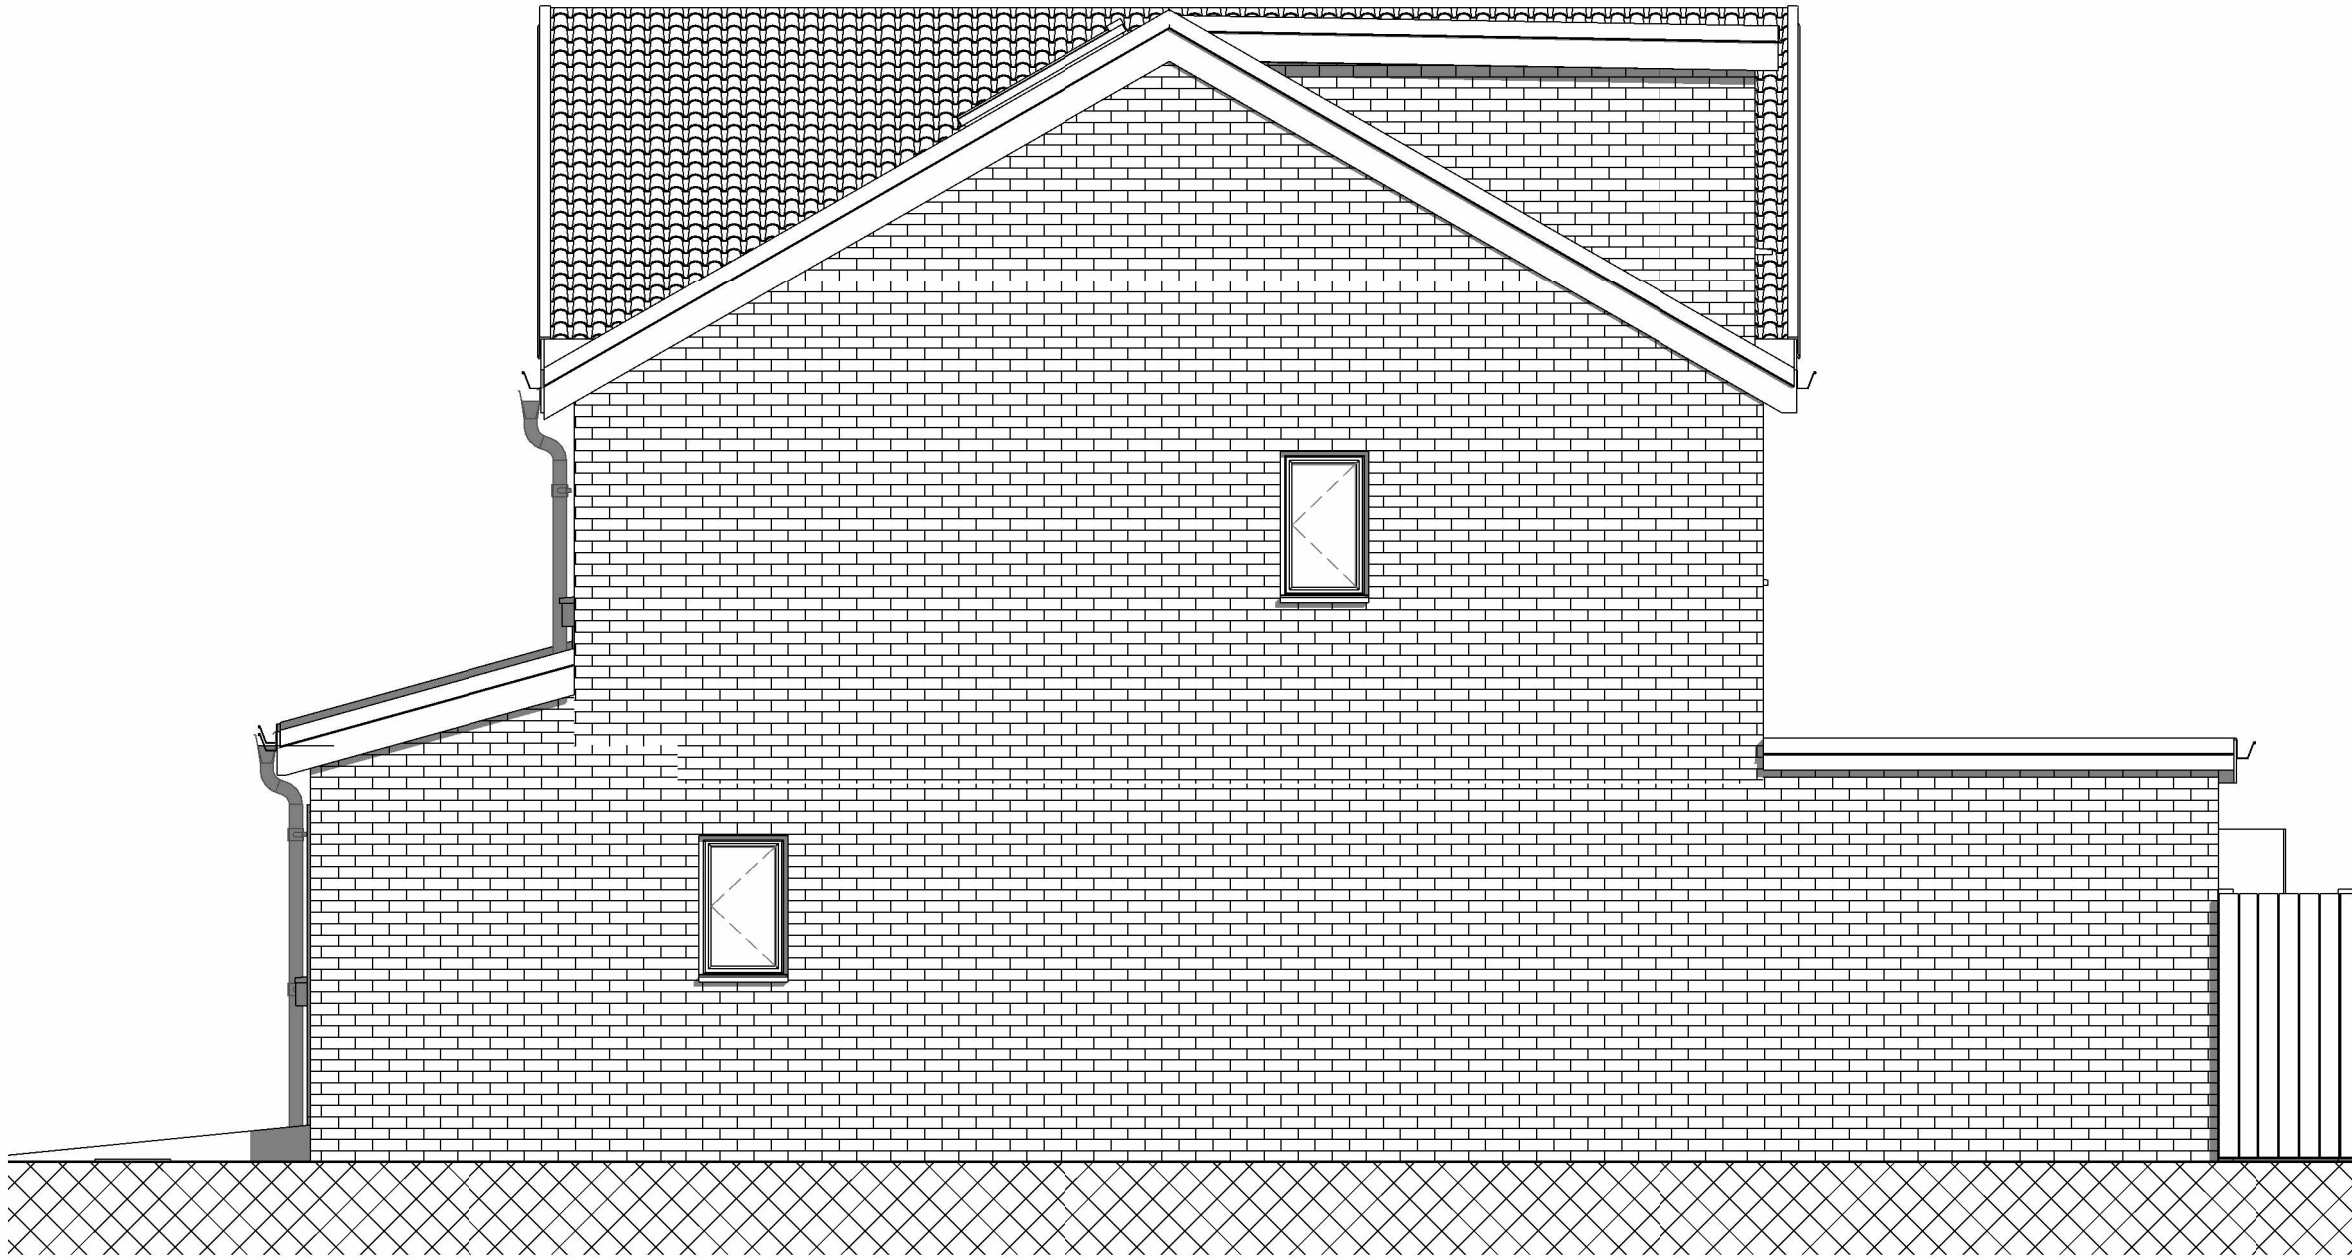


Proposed Side Elevation 1
1 : 50

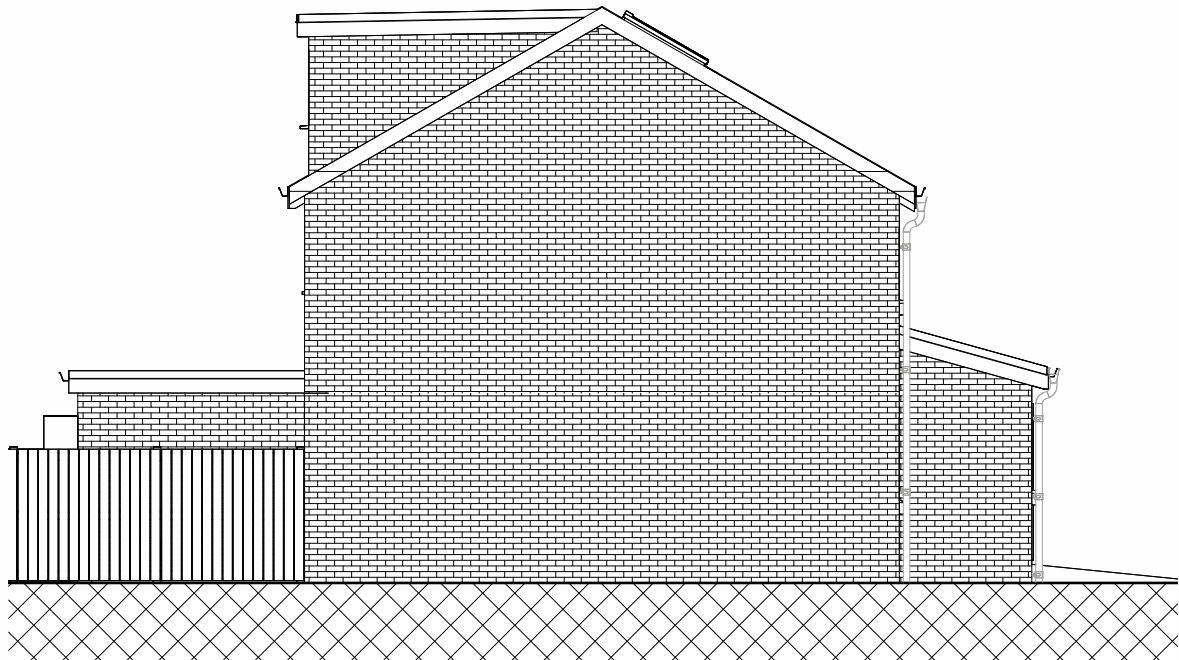


Proposed Side Elevation 2
1 : 100

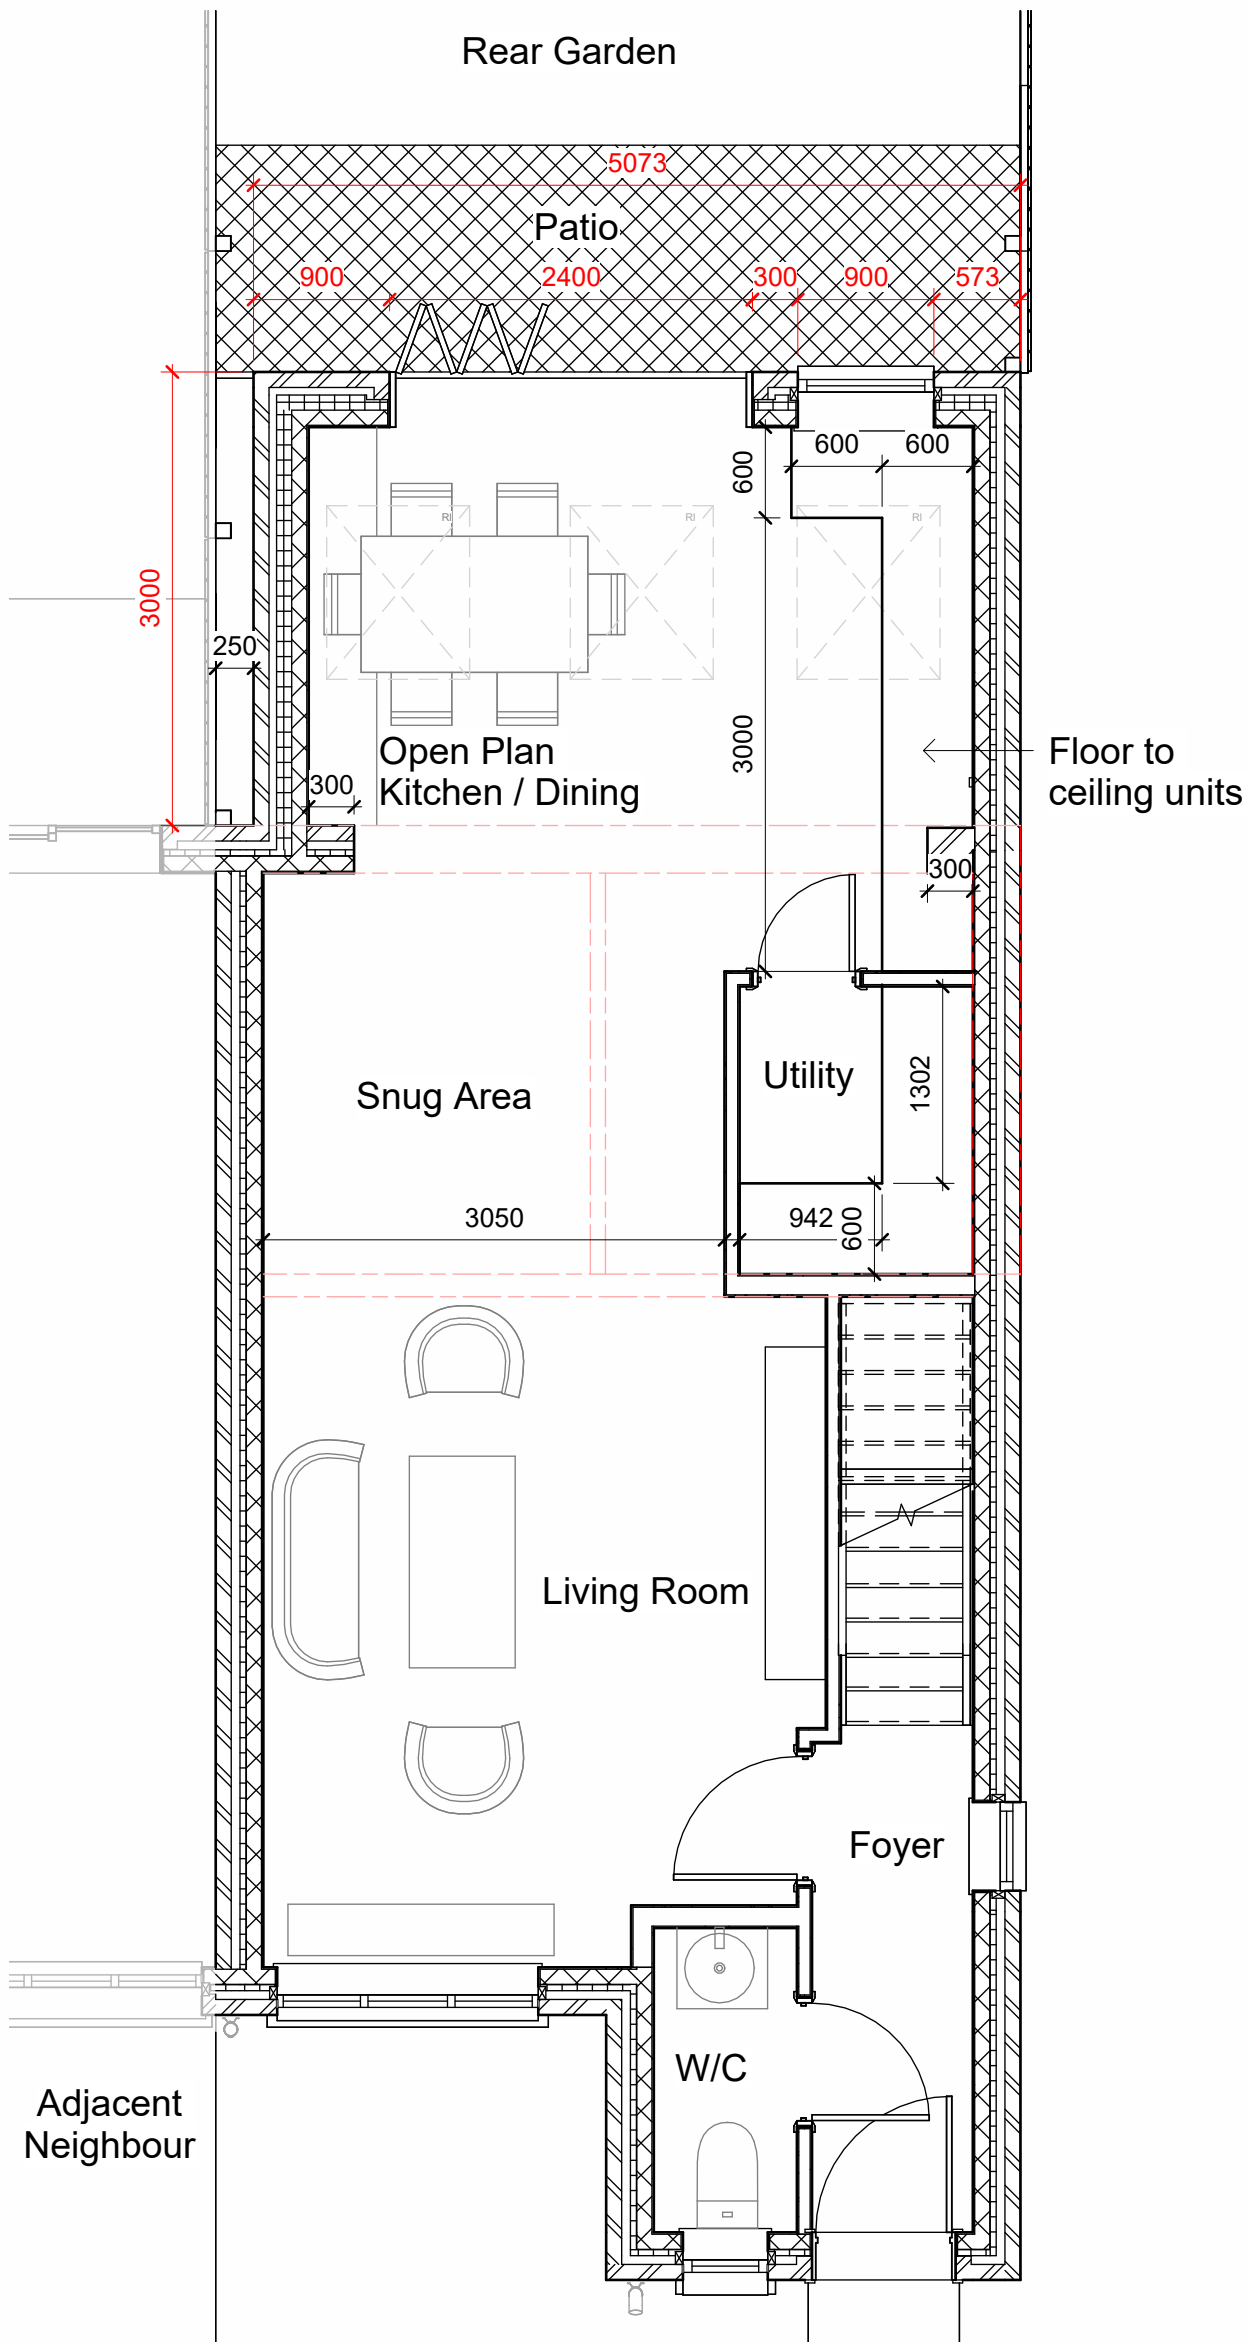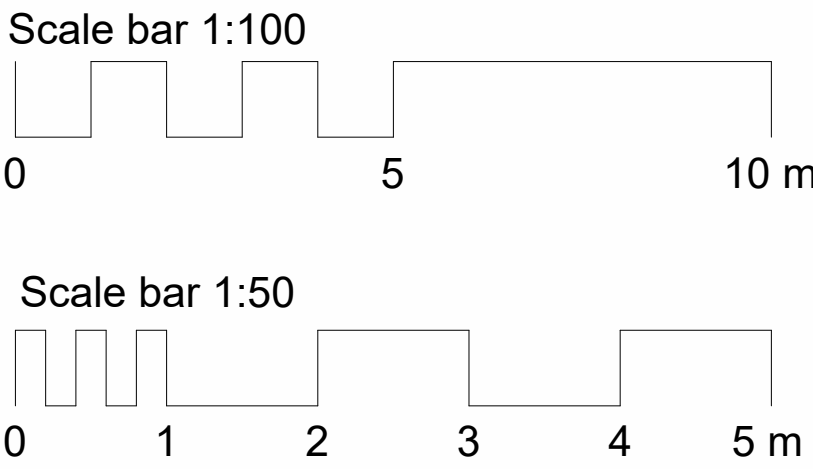


Proposed Ground Floor Plan
1 : 50

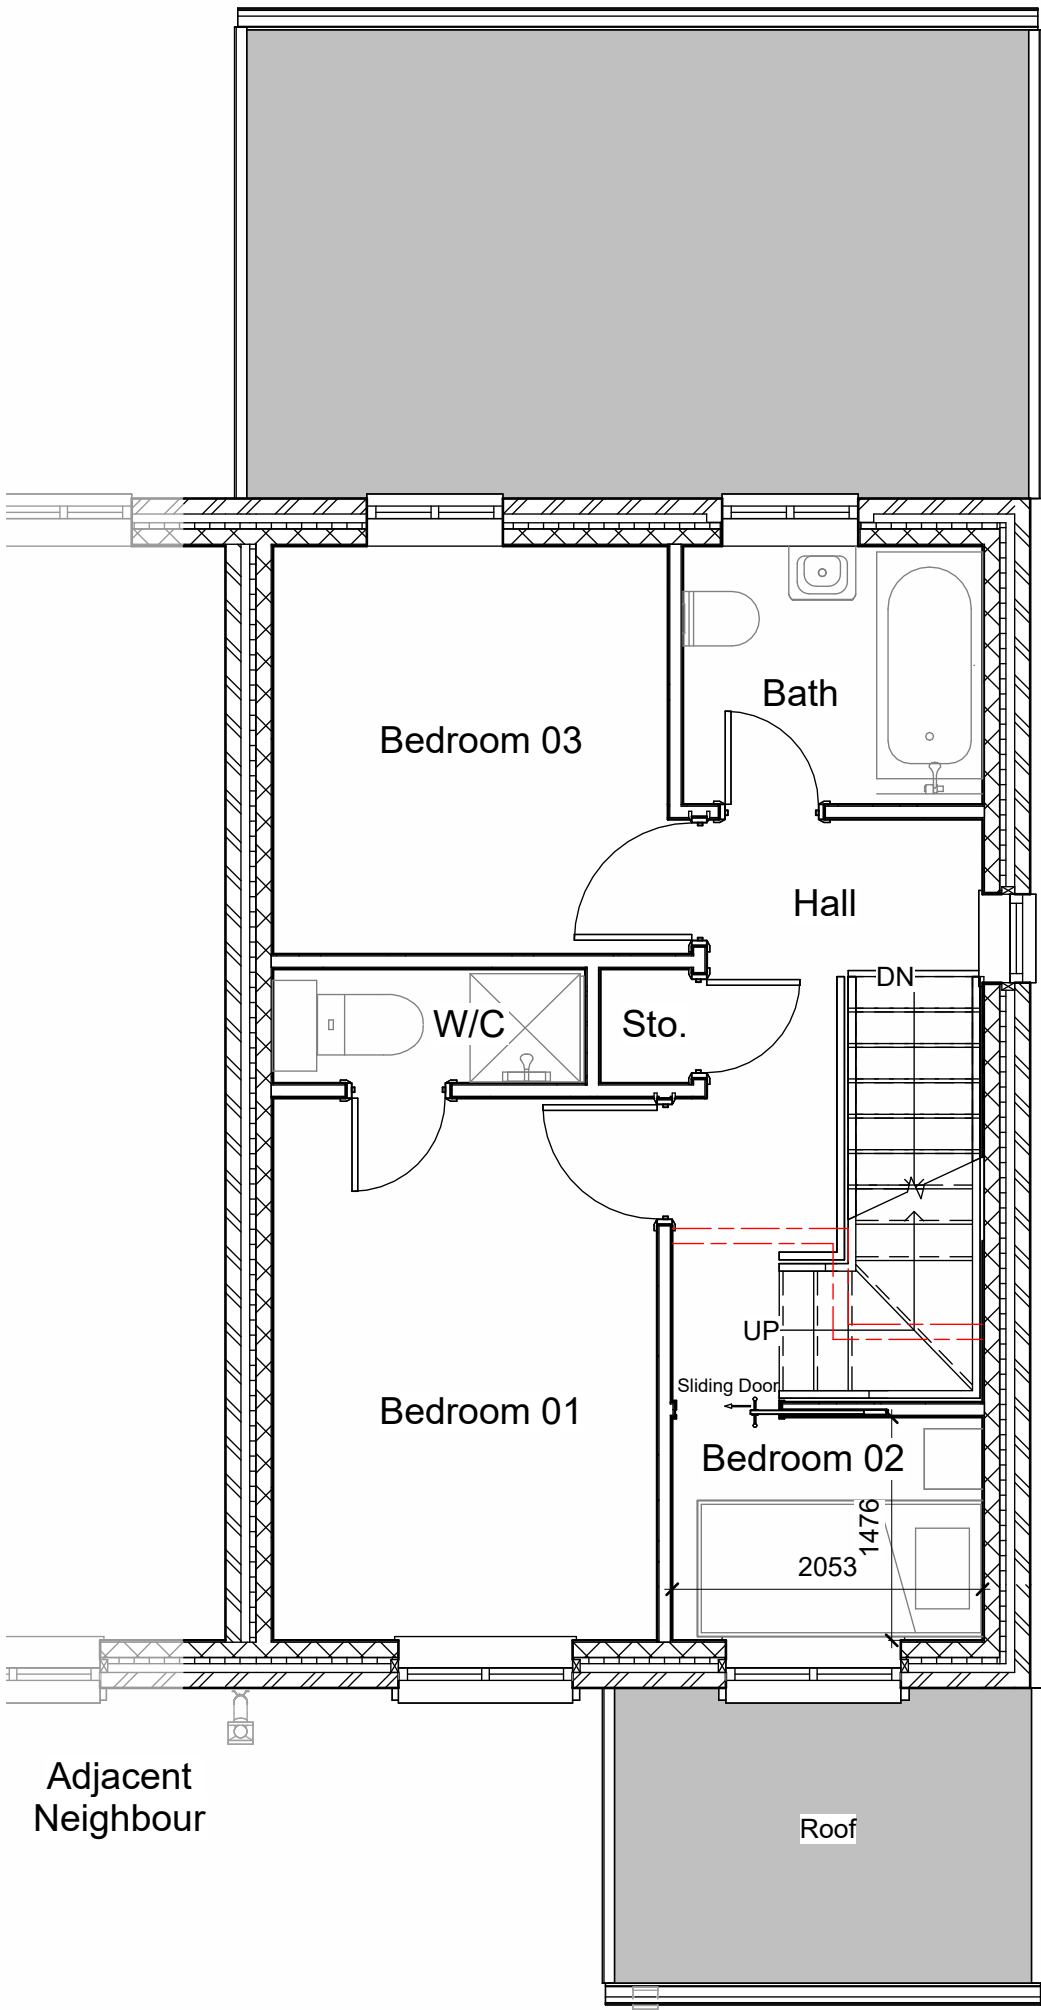

Proposed First Floor Plan
1 : 50

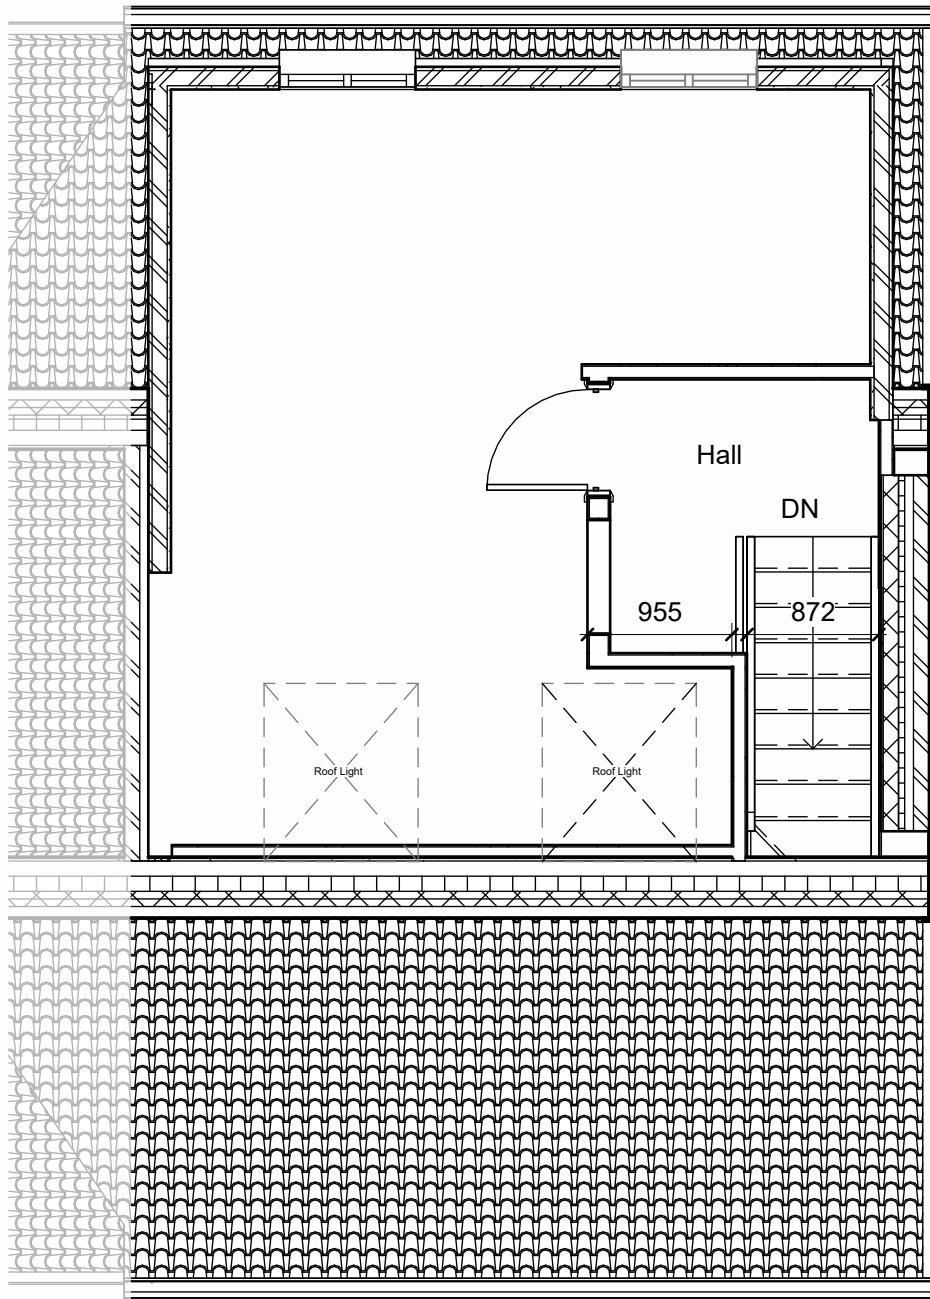

Proposed Loft
1 : 50

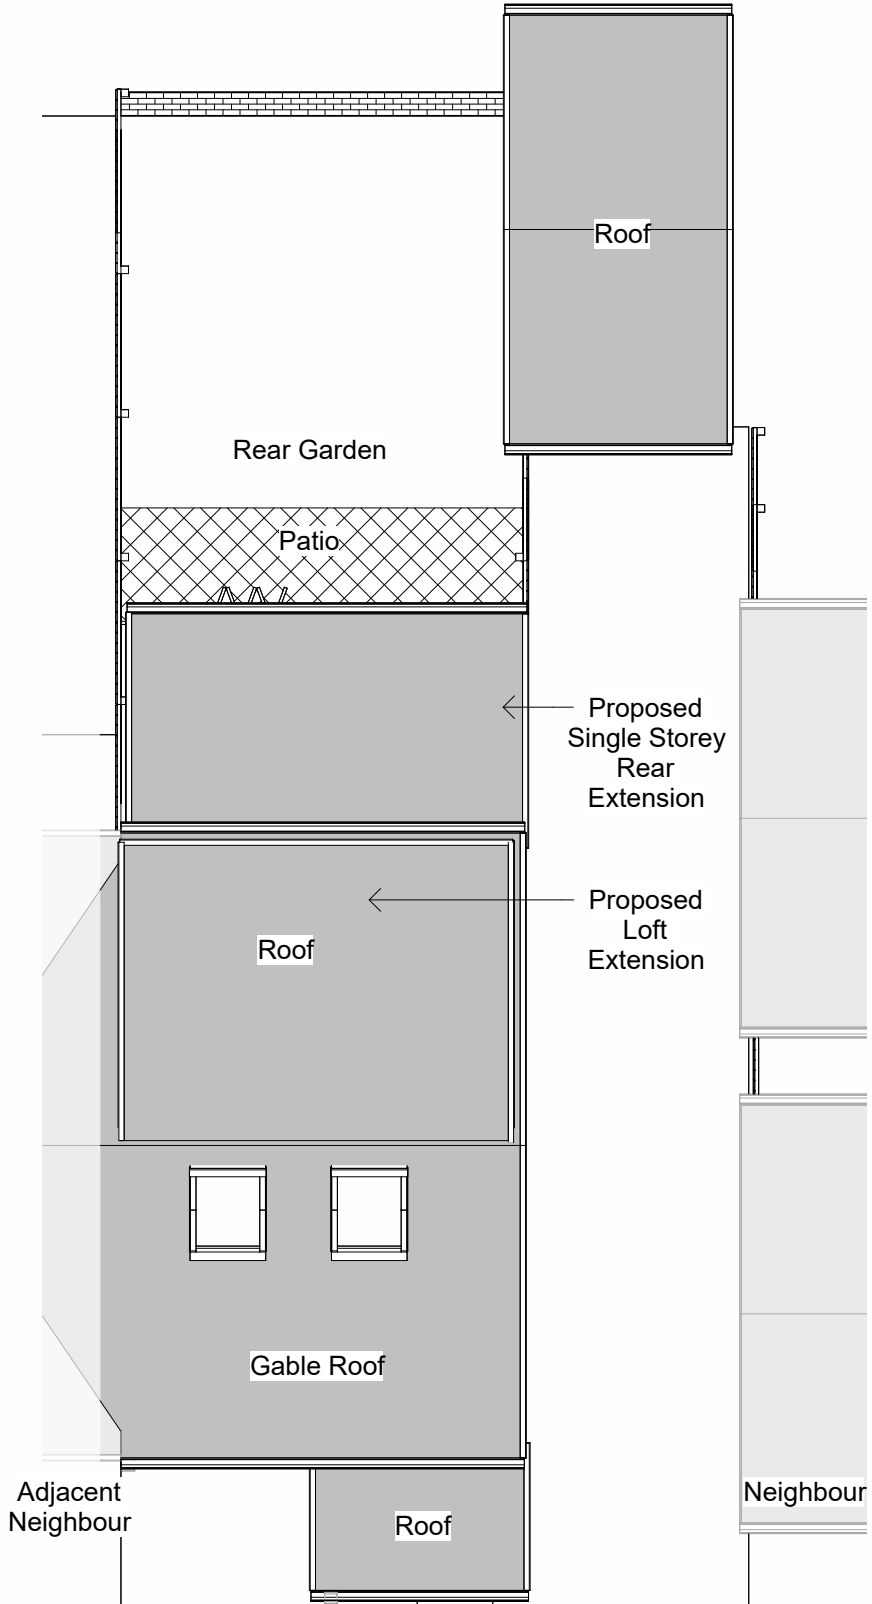

Proposed Roof Plan
1 : 100

PLANNING

Rev	Description	Issued	Dwn	Chk
A	Roof Changes from Pitched to Flat with no rooflights	30.01.2023		

Client
Sabiya Khatun

Project
2 Newbold Hall Garden OL16 3AL

Proposed Plans and Elevations

Scale	Date	CS	US
As indicated@A1	Jan '23		

HEAS
HOME EXTENSION ADVISORY SERVICE

Home Extension Advisory Service
Suite 318, Broadstone Mill, Broadstone Road, Stockport SK5 7DL
Email: info@heas.co.uk
Tel: 0161 443 4117

0020	03	20	A
------	----	----	---