


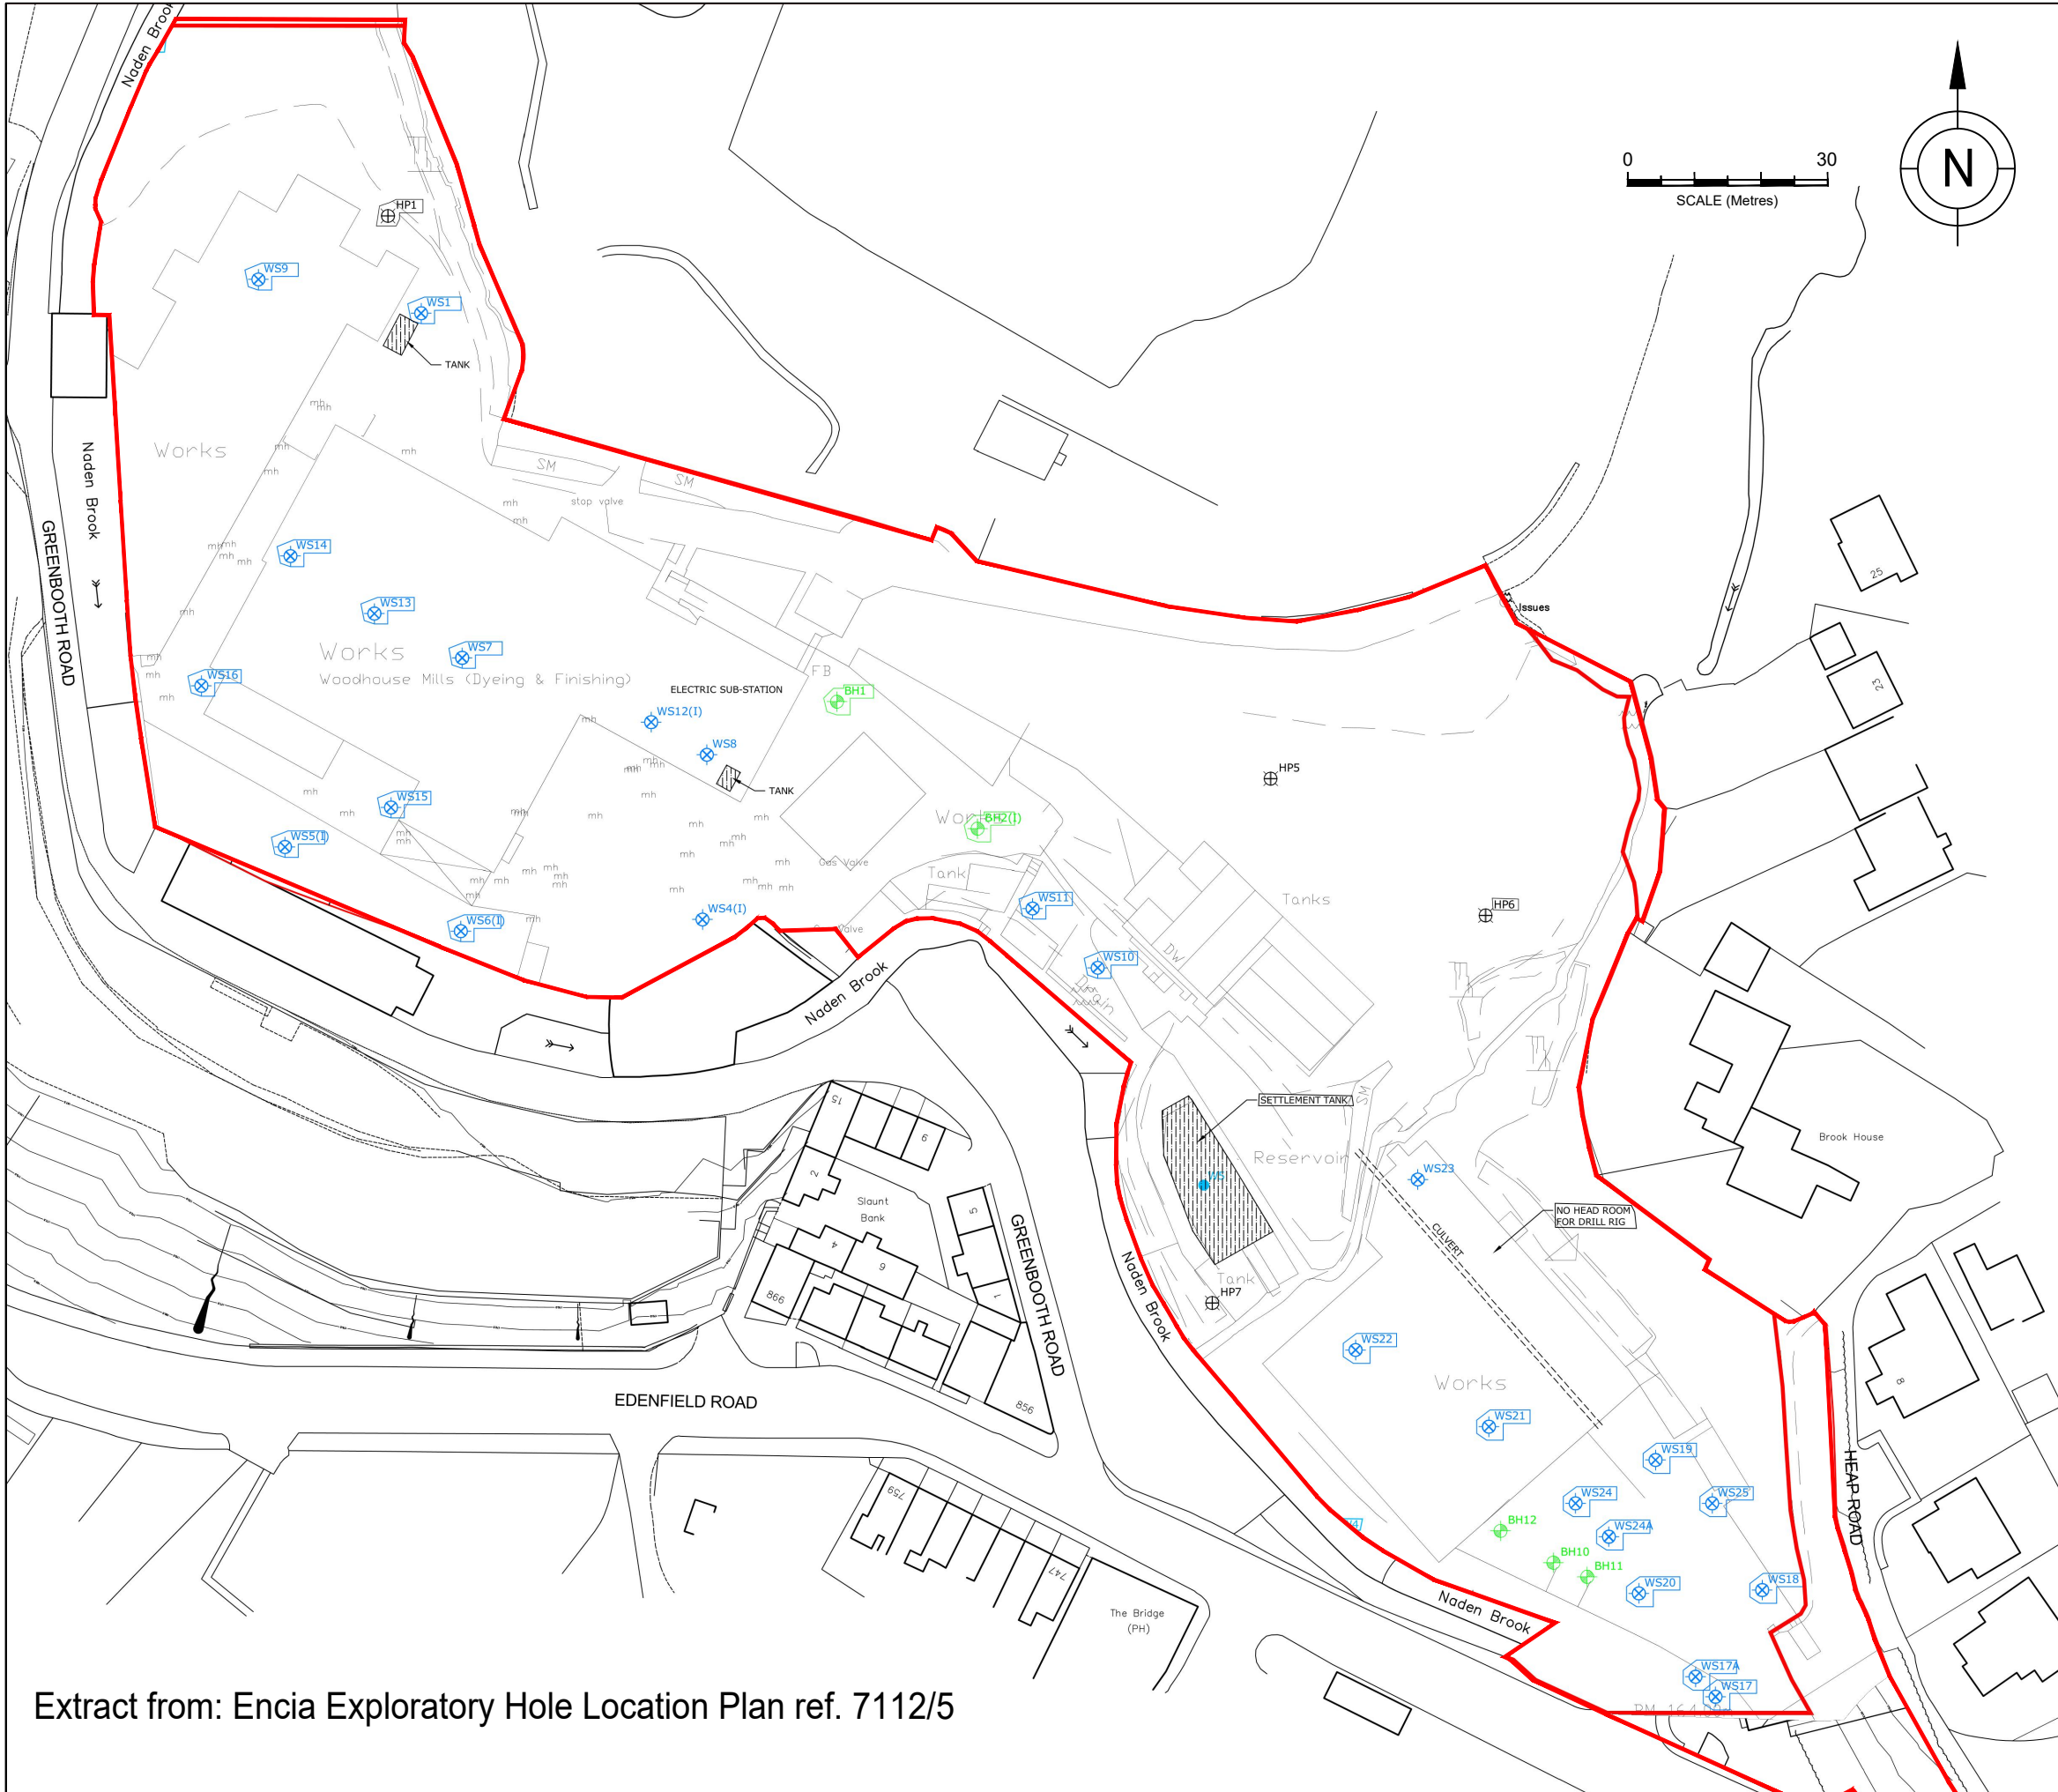

- KEY**
- Site Boundary
 - ENCIA BORE HOLE LOCATION (APRIL 2006) (REF NO'S 1-9 INCL., 3A,7A,7B & 8A)
 - ENCIA WINDOW SAMPLE LOCATION (APRIL 2006) (REF NO'S 1-26 INCL., 2A,3A,17A & 24A)
 - ENCIA HAND PIT LOCATION (APRIL 2006) (REF NO'S 1-7 INCL)
 - ENCIA SPOT SAMPLE LOCATION (APRIL 2006) (REF NO'S 1-3 INCL)
 - ENCIA WATER SAMPLE LOCATION (APRIL 2006) (REF NO'S 1-5 INCL)

Sampling Locations and features annotated by LK Consult Ltd are approximate and are based upon observed measurements unless otherwise stated. Do not scale from this drawing and work from marked dimensions only. All dimensions and features should be confirmed on site by the Contractor. Where this drawing includes information provided to LK Consult Ltd by others, LK Consult Ltd gives no warranty, representation or assurance as to the accuracy of such information.



Client: Norden Developments Ltd			
Site: Land at Greenbooth Road, Norden			
Title: Site Investigation Location Plan			
Job No.: LKC 20 1618	Scale (See Scale Bar): See Scale Bar	Figure: 3	Revision:
Drawn By: CC	Checked By: PQ	Drawn: Sep 2020	

Extract from: Encia Exploratory Hole Location Plan ref. 7112/5