


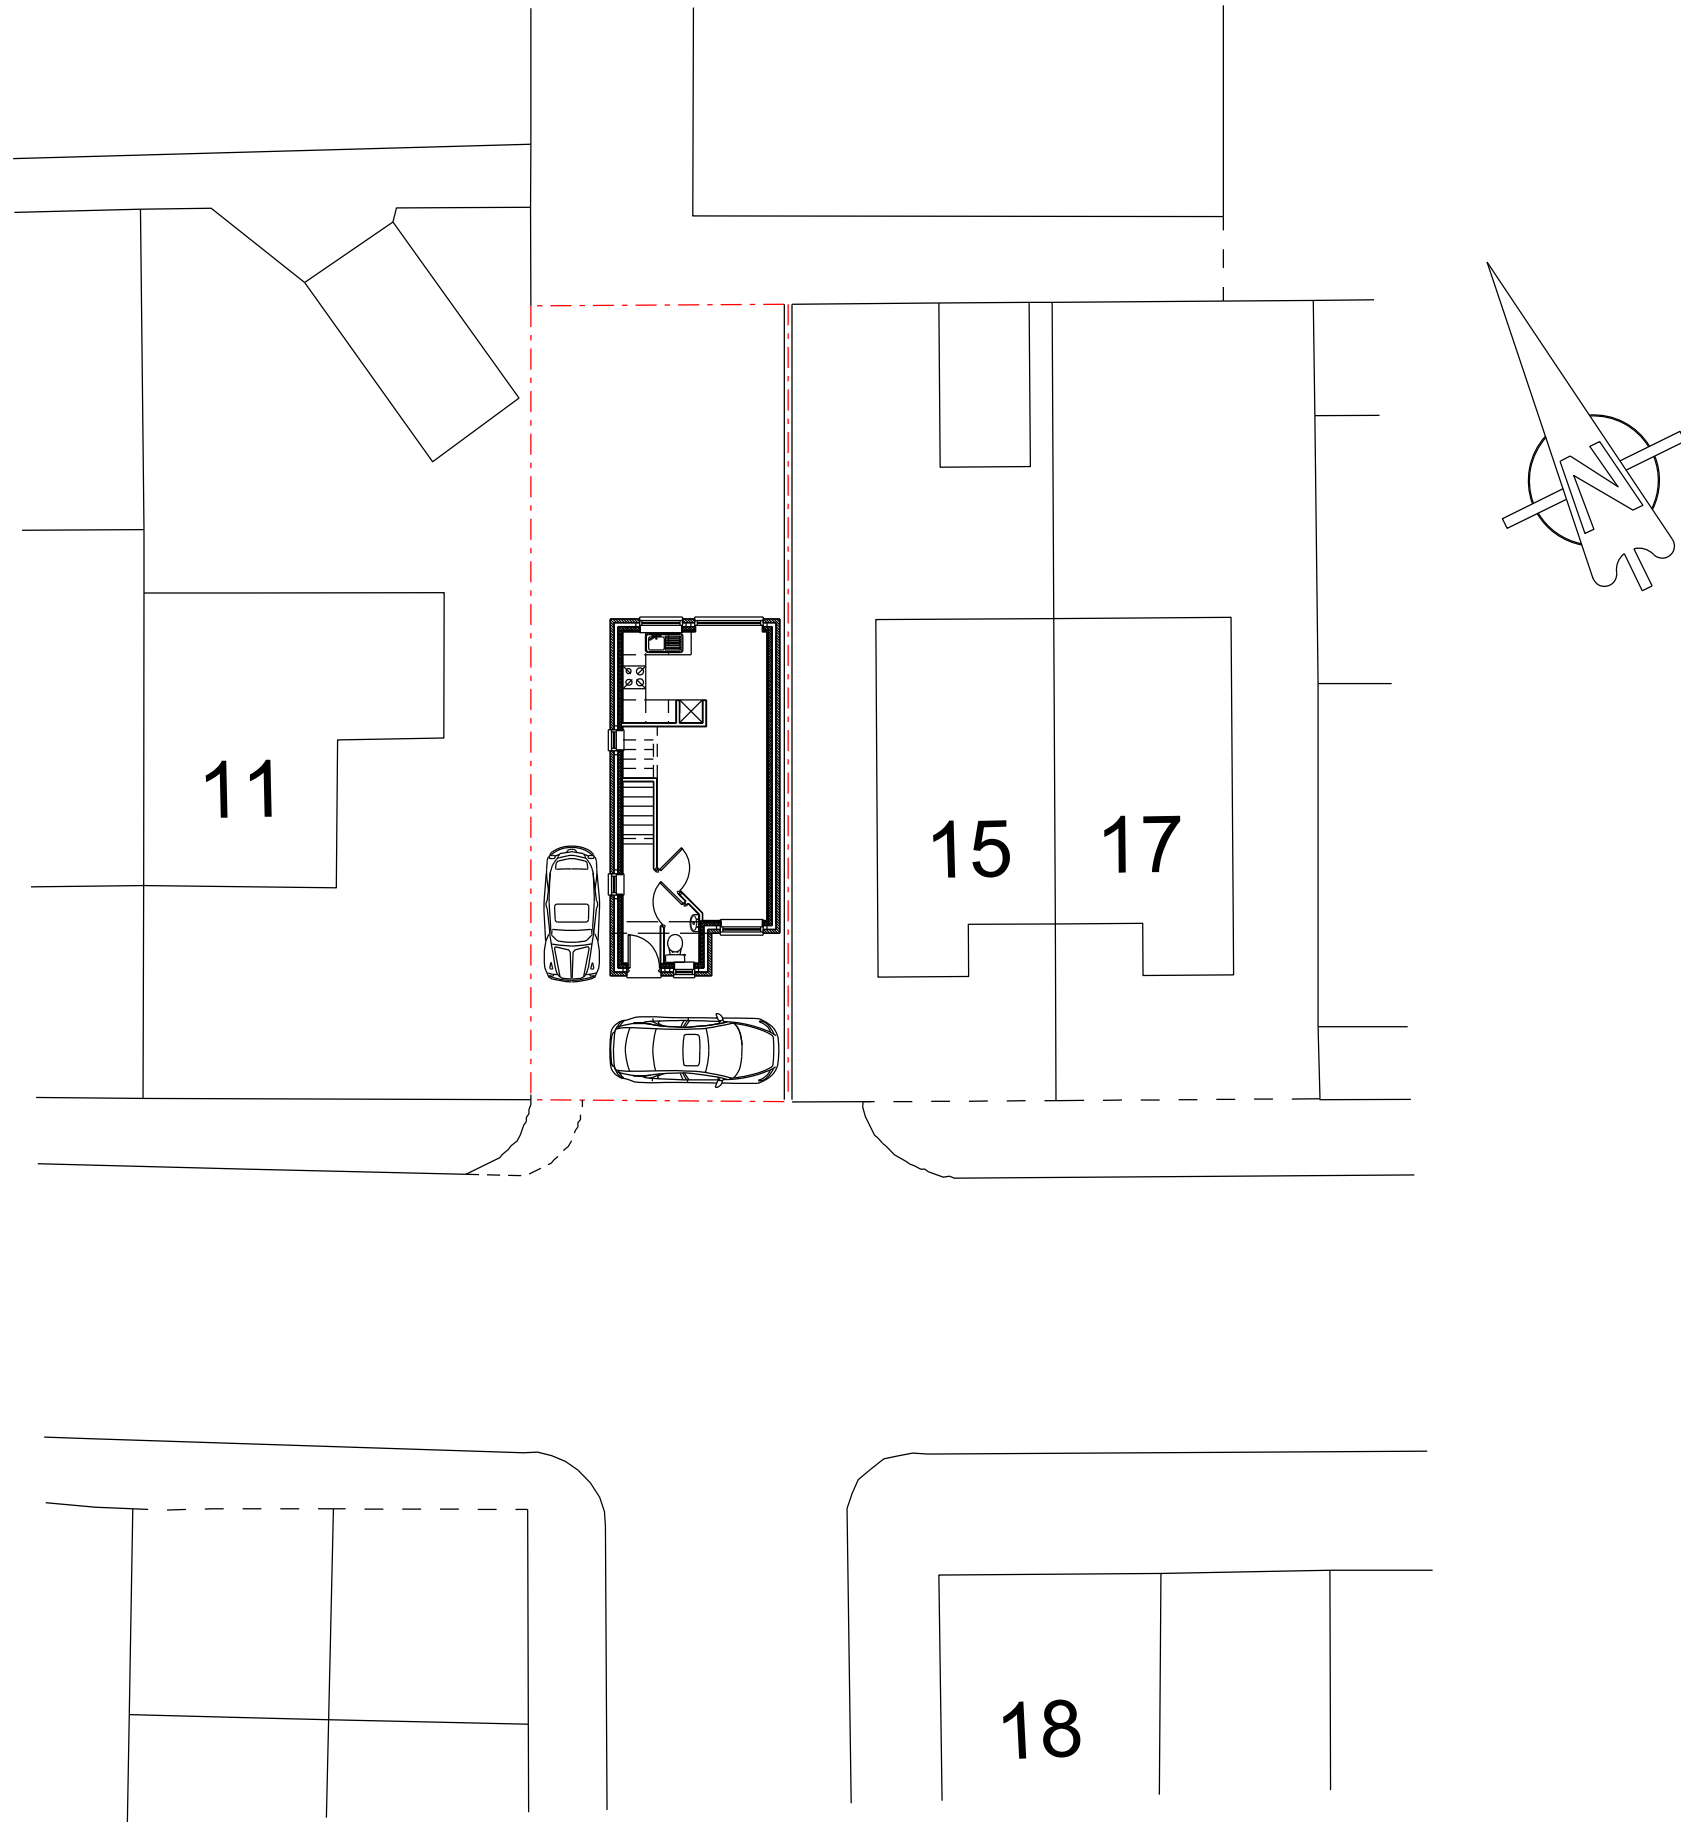

REVISIONS

REVISION NOTES

PROJECT AND DETAILS:

13 Hillcrest Road

SCALABLE IN METRES

1.02.03.04.05.0

10.020.0

AT:	Rochdale, OL11 2QE
FOR:	L Wells

SCALE:	1:100 @ A1 1:200 @ A3
DRAWN:	IB
DATE:	17 Nov 22

DWG TITLE:	As Approved Block Plan
DWG NO:	499-PL02

ATOLL

art and architecture collaborative

Ian Banks • Director
m 0771 7710014 • ian.banks@atolluk.com • www.atolluk.com