

N

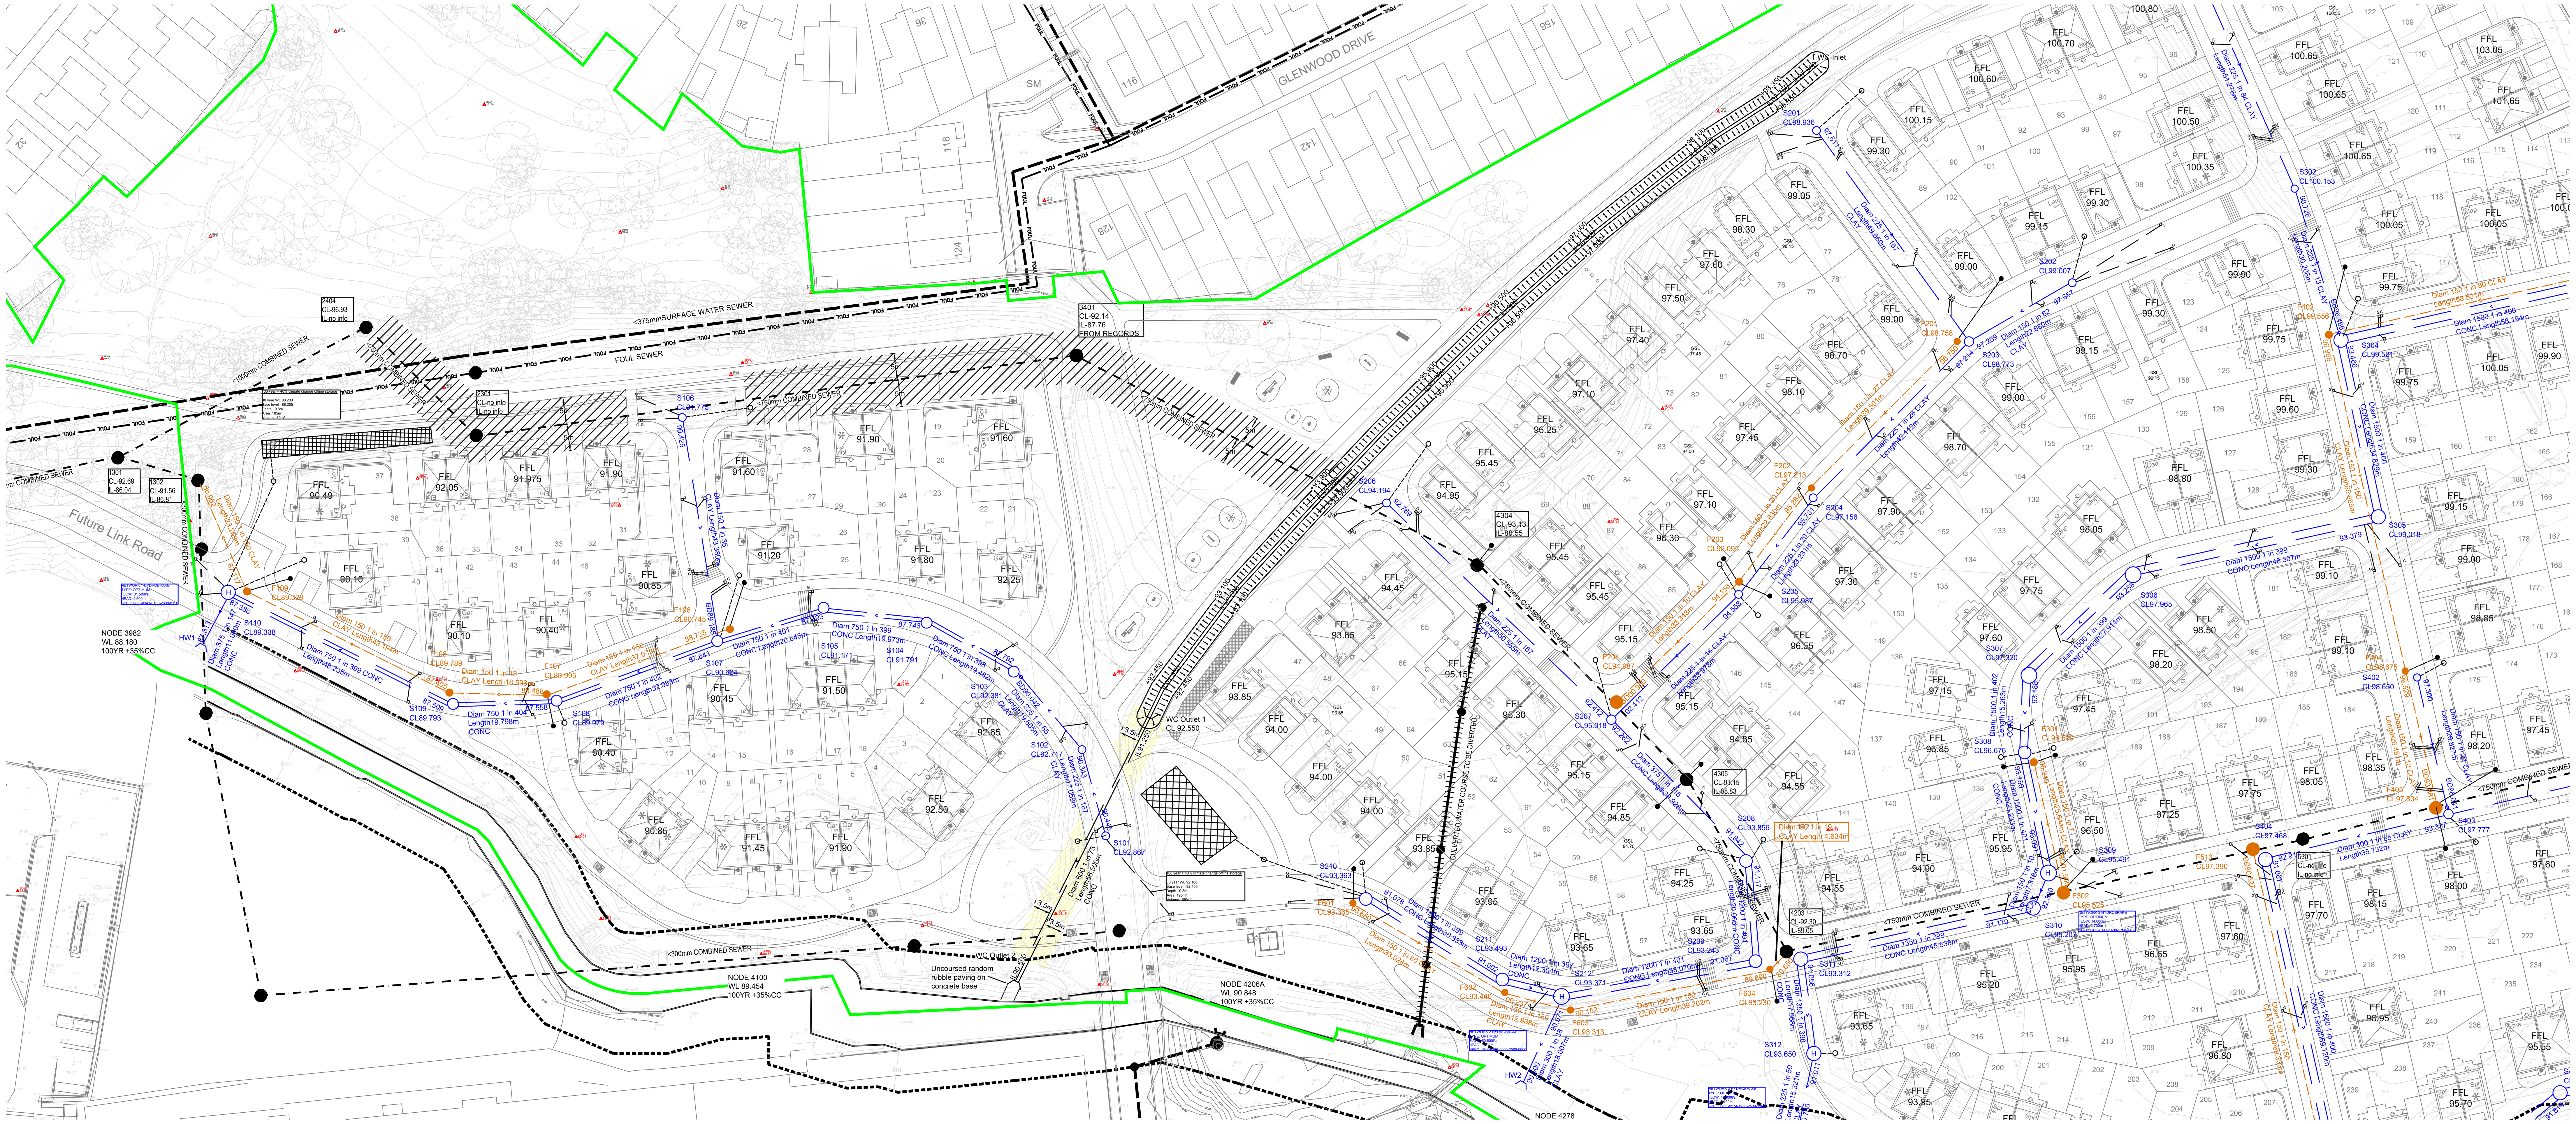

LOCATION PLAN
Scale 1:500

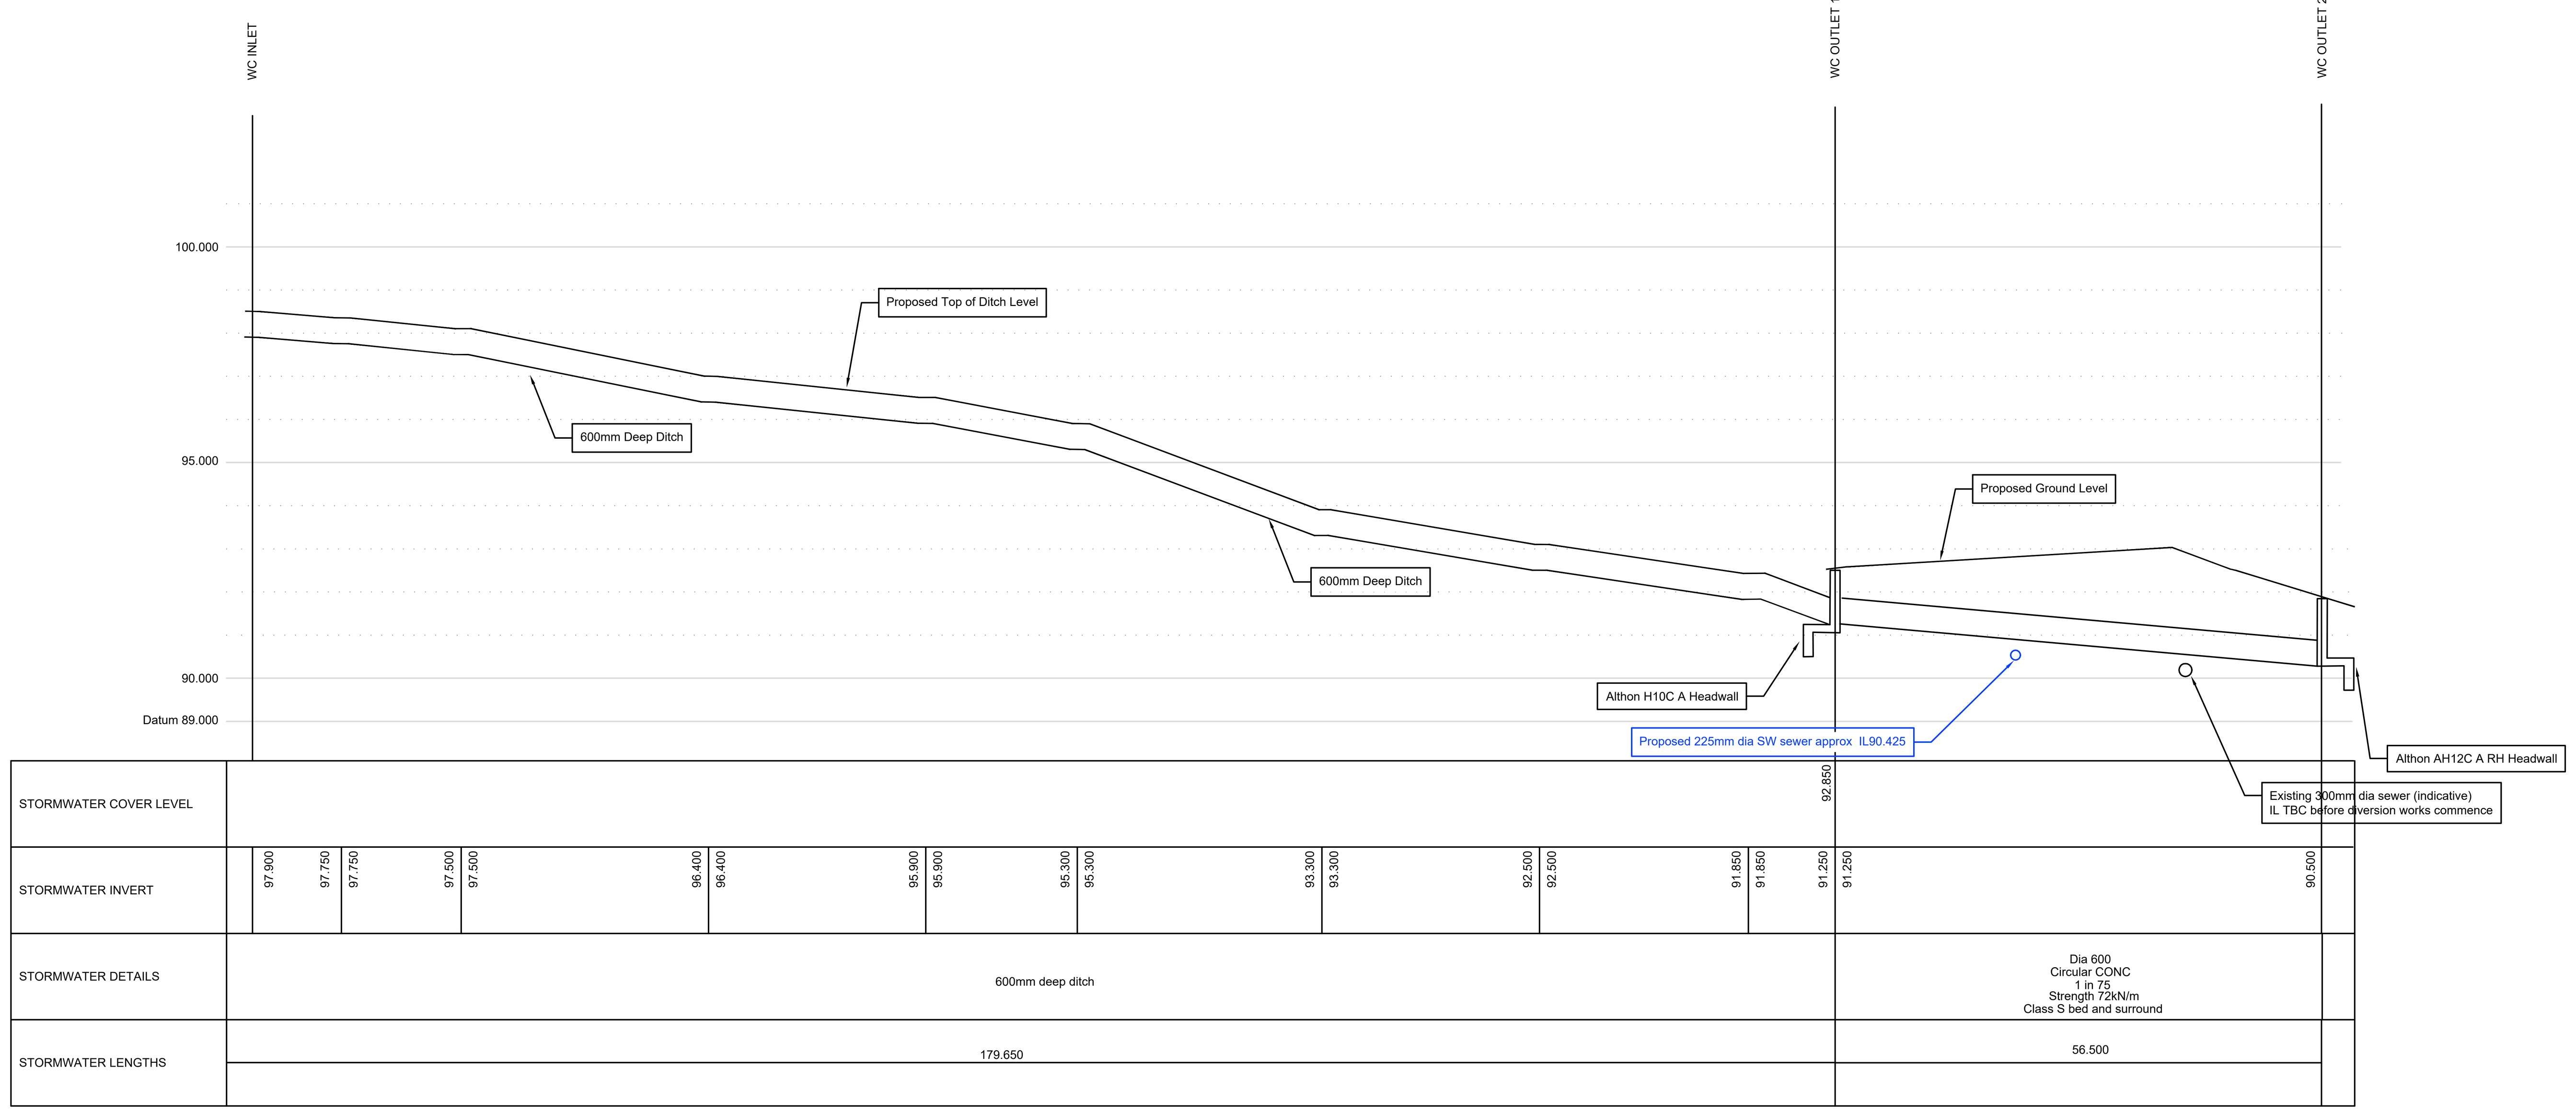

Watercourse Long Section
Scale: 1:500 Horizontal
1:100 Vertical

Watercourse diversion proposals subject to modelling and LLFA and EA consent

CIVIL / STRUCTURAL DESIGN RISK MANAGEMENT

Abnormal or unusual residual risks associated with the design outcomes shown on this drawing are:-

RSK LDE LTD has followed its Design Risk Management process for Hazard Elimination and Risk reduction in developing the designs shown on this drawing.
Abnormal or unusual residual risks may be shown above where it is considered that such risk may not normally be expected by competent persons engaged on work of this nature or type.

Drainage Legend:

- Existing culverted watercourse to be removed
- Watercourse diversion open channel
- Watercourse diversion piped system
- Proposed watercourse diversion easement

Rev.	Date	Amendment	Drawn	Chkd.	Appd.
P7	23.11.22	Updated to layout Rev AW	DS	MS	
P6	22.02.22	Revised to new planning layout Rev AD	LGS	MS	
P5	08.02.22	Revised to new planning layout Rev AA	JA	MS	
P4	27.01.22	Updated to new layout Rev X	MS	MS	
P3	11.11.21	Updated to new layout Rev S and LLFA comments	MS		
P2	22.10.21	Updated to new layout Rev Q	MS		
P1	12.07.21	First Issue	EP	MS	

RSK
LAND & DEVELOPMENT ENGINEERING LTD
Spring Lodge
172 Chester Road
Helsby
Cheshire, WA6 0AR
United Kingdom
Tel: +44 (0) 1928 726006
Fax: +44 (0) 1928 725633
Email: lde@rsk.co.uk
Web: www.rsk.co.uk

Client
Kellen Homes

Project Title
Don Street
Middleton

Status
DETAILED DESIGN

Drawing Title
Watercourse Diversion
Plan And Longsection

Drawn	Date	Checked	Date	Approved	Date
EP	JULY 21	MS	JULY 21		

Scale	Orig Size	Dimensions
1:500	A0	m

Project No.: 882333
Drawing File:

Drawing No.: 40-18-01
Rev.: P7

File Location: L:\001 JOBS LIVE WIGAN\882333 - DON STREET, MIDDLETON KELLEN HOMES\GRAPH\INFRASTRUCTURE\40-18 WATERCOURSE DIVERSION.DWG