



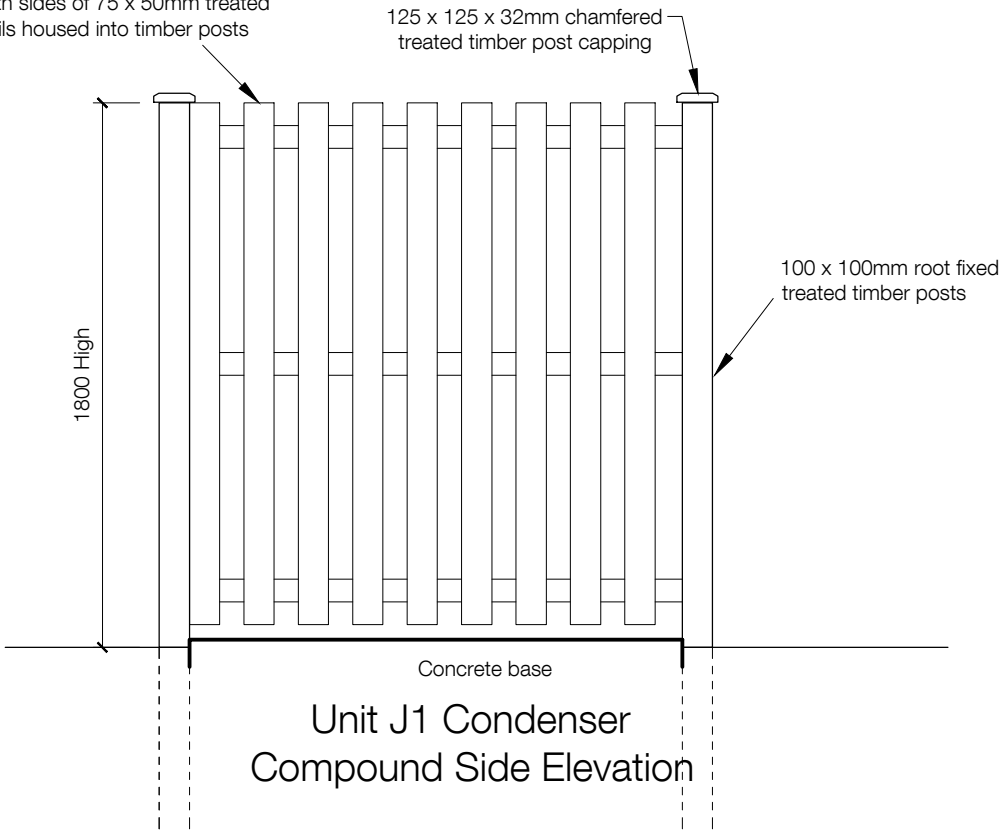

INFORMATION CONTAINED IN THIS DRAWING IS THE
SOLE COPYRIGHT OF DLA ARCHITECTURE LTD AND IS
NOT TO BE REPRODUCED WITHOUT PERMISSION

DO NOT SCALE, REFER TO FIGURED DIMENSIONS ONLY

REVISIONS			
C01	21/03/24	PSL	PT
FIRST ISSUE			
C02	30/04/24	PSL	PT
CONDENSER COMPOUND RELOCATED			

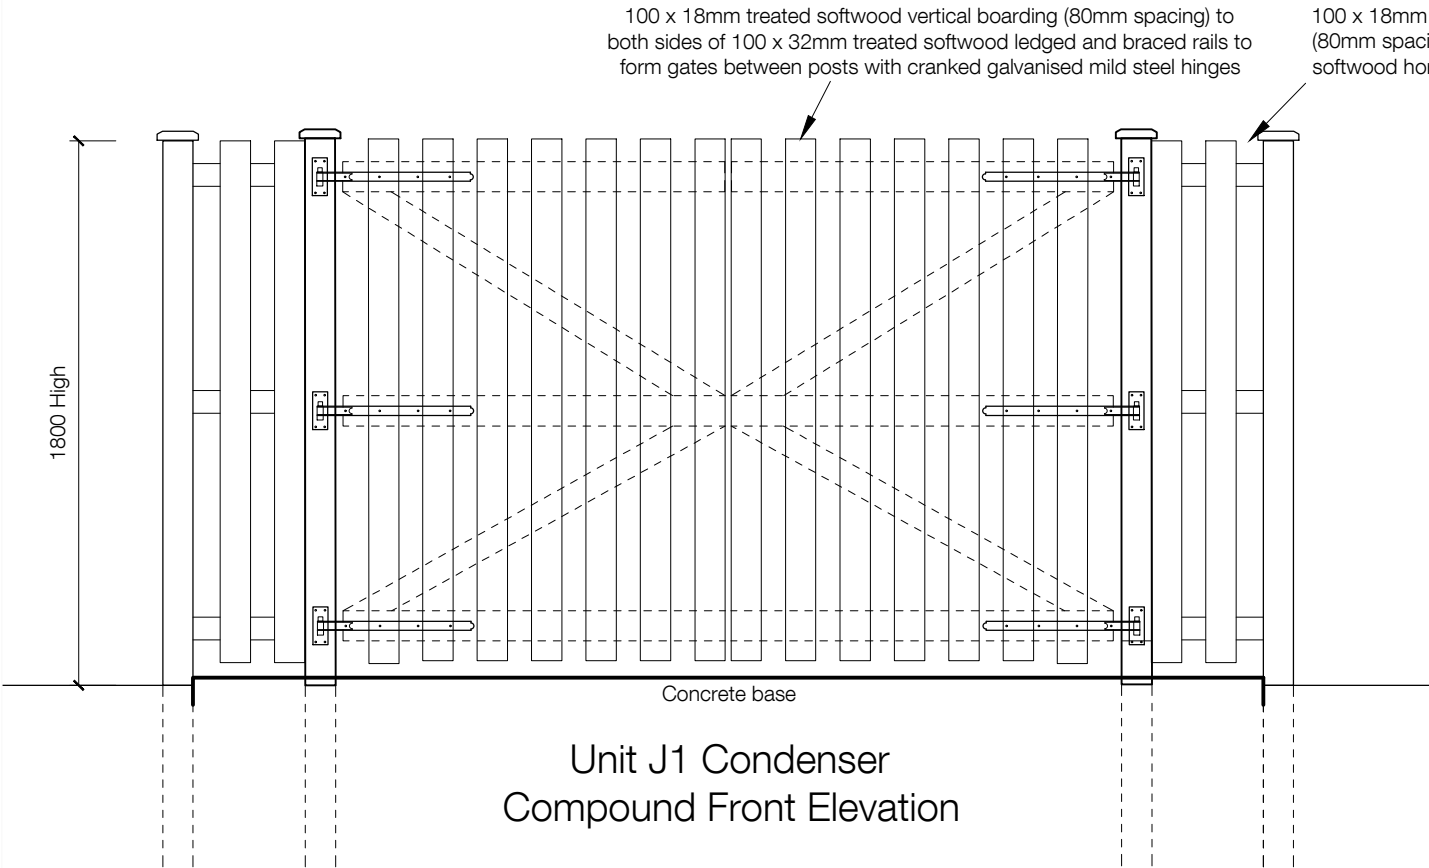

6 East Parade | Leeds | LS1 2AD
0113 887 3100
www.dla-architecture.co.uk

PROJECT	
KINGSWAY PLOT J	
TITLE	
UNIT J1 CONDENSER COMPOUND SETTING OUT	

SCALE	DATE
1:25	@A3 21/03/24

DLA REF	DRAWN	REVIEWED
2022-052	PSL	PT

PROJECT	ORIGIN'R	ZONE	LEVEL	TYPE	ROLE	NUMBER
G1174 DLA	J1	XX	DR	A		90034

STATUS	REVISION
CONSTRUCTION	C 02
T:\2022\2022-052\CAD\05-Autocad\Drawings\90034.dwg	

