




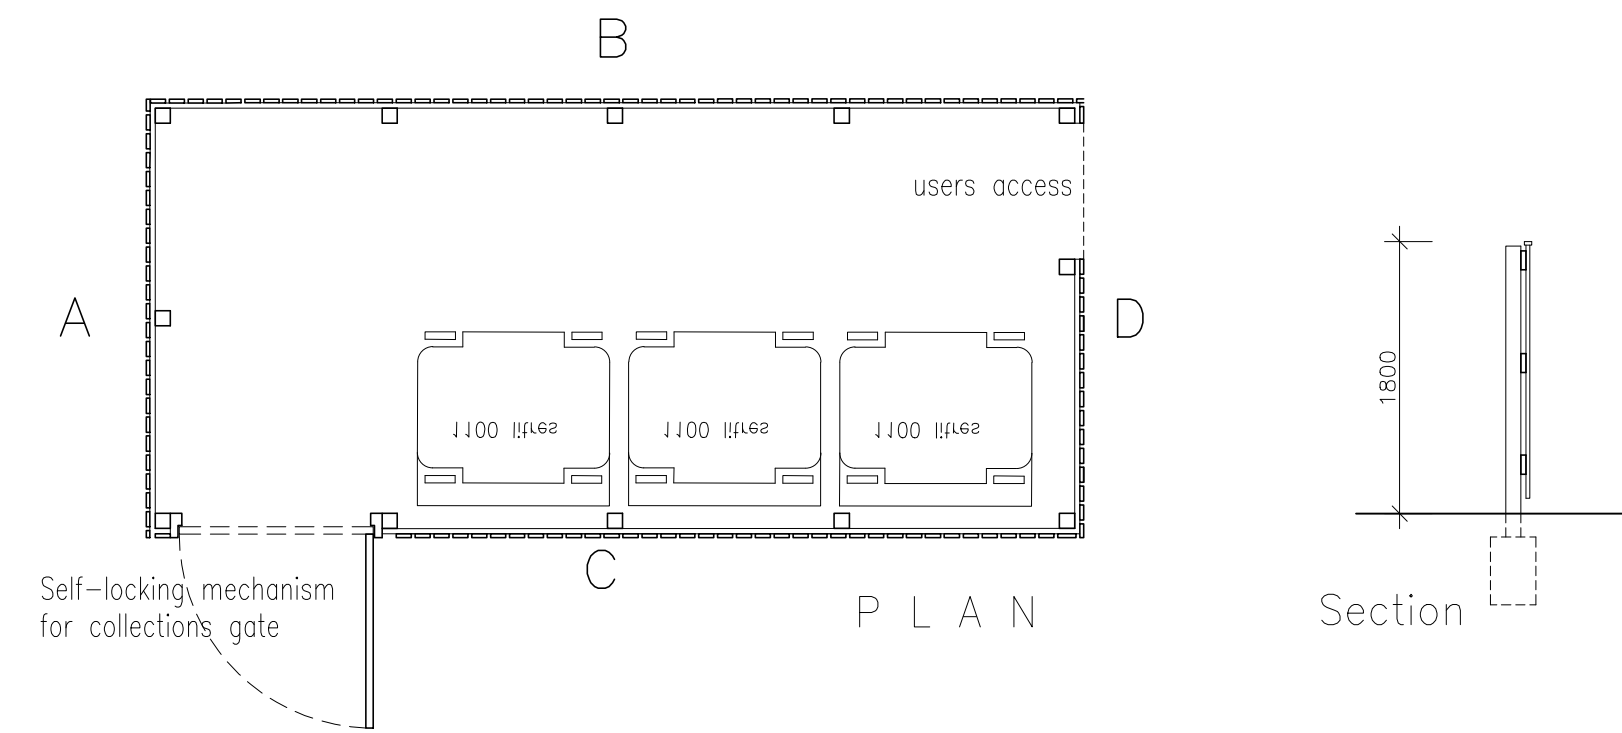


REFUSE and RECYCLING STORES



Dimensions as stated.
Enclosure by hit and miss timber fencing
on concrete posts, with timber capping to
fence tops.
Doors to match with heavy duty galv steel
ironmongery.
Latching and locking mechanisms as
stated
Ground surface to be macadam to falls.

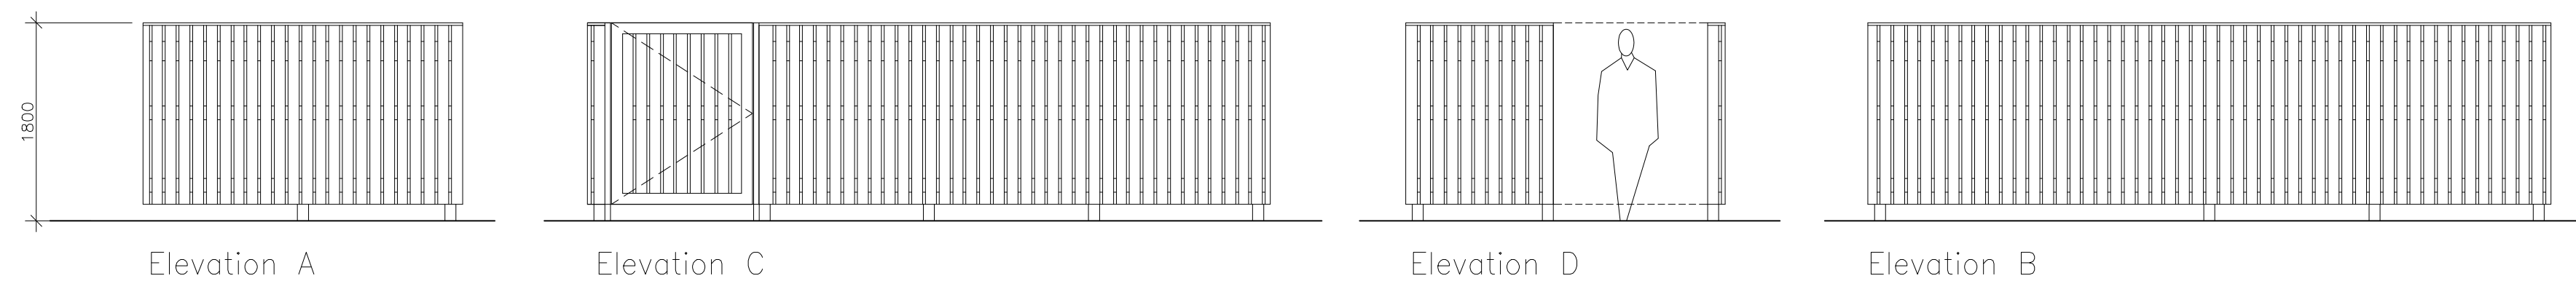

BIN STORE 1

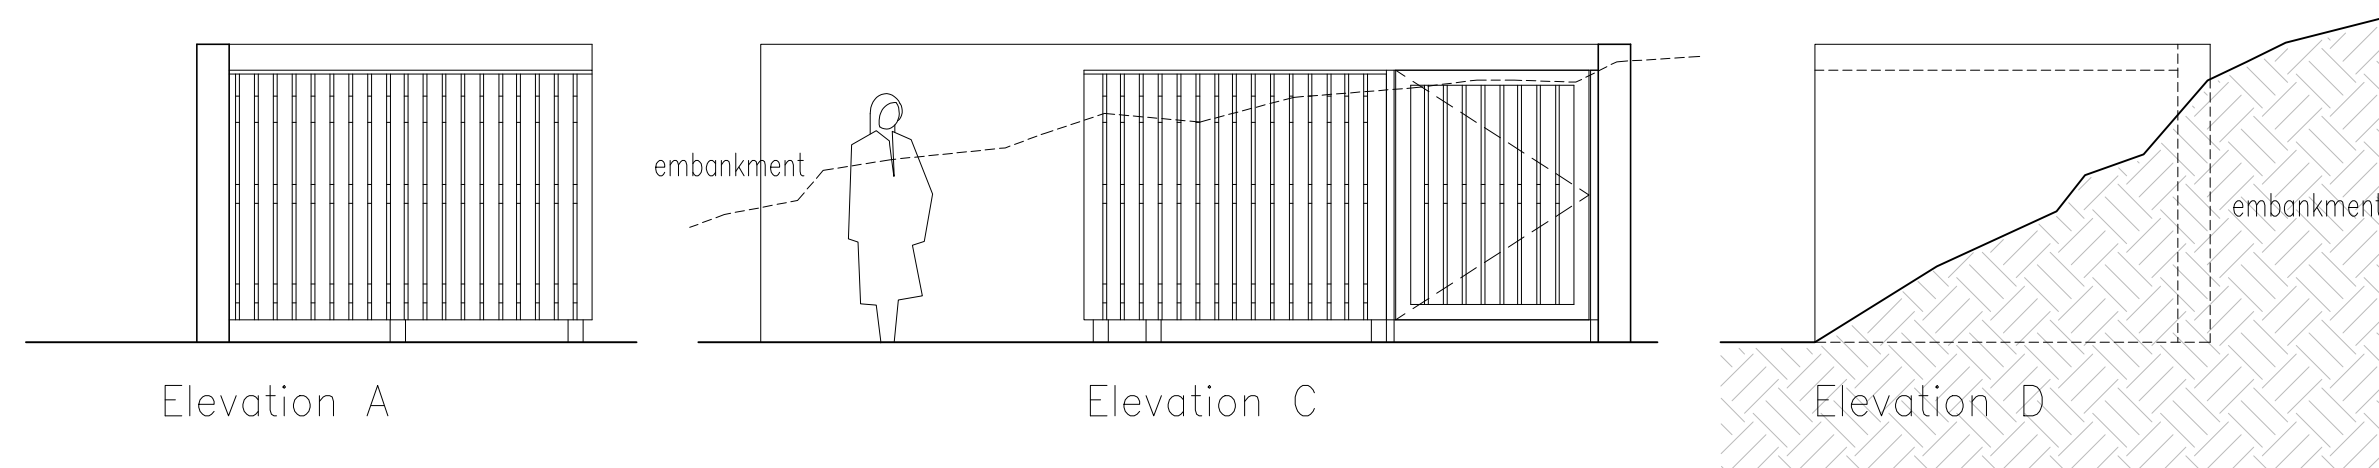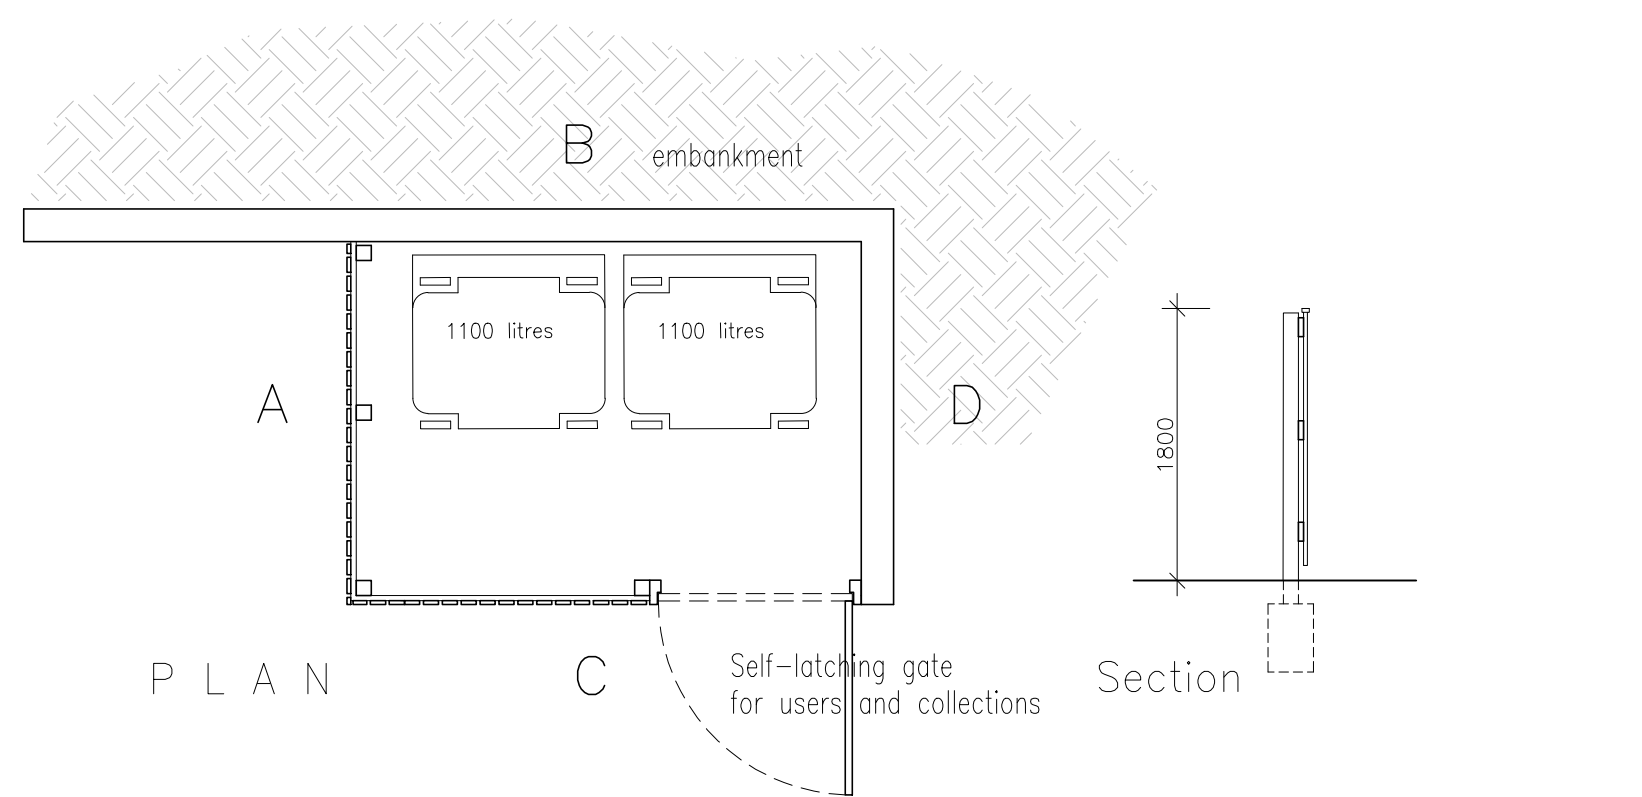


BIN STORE 2

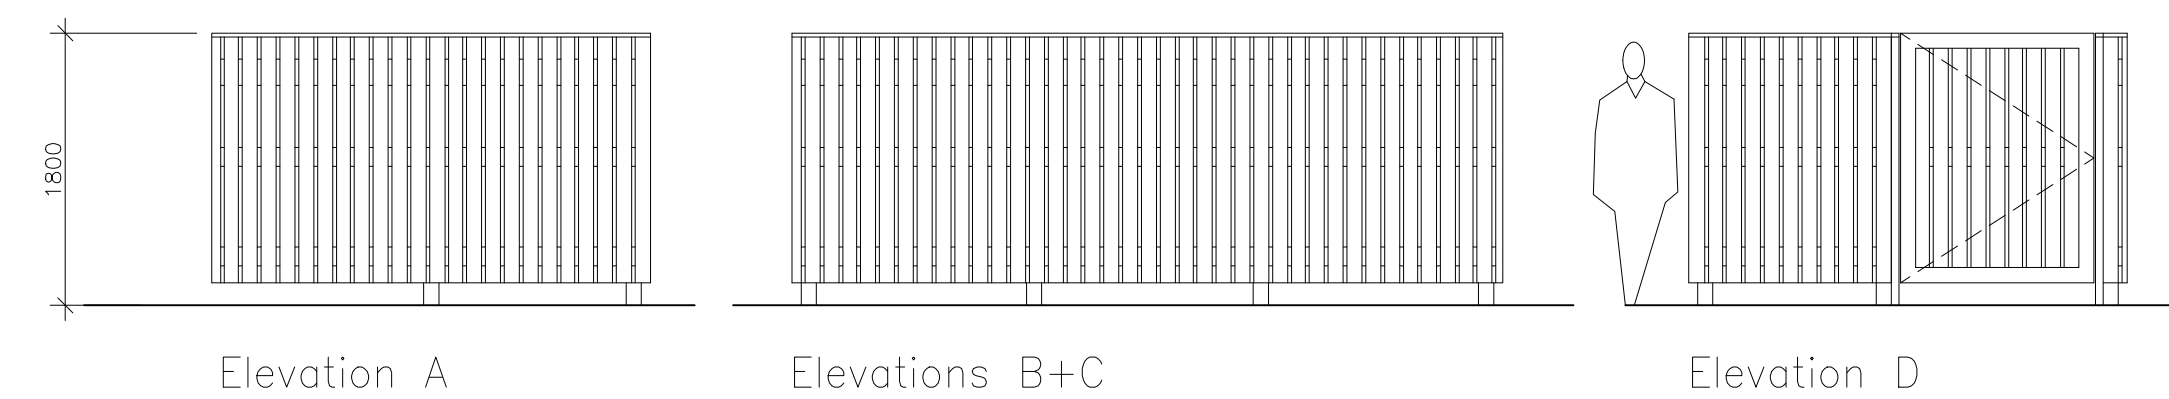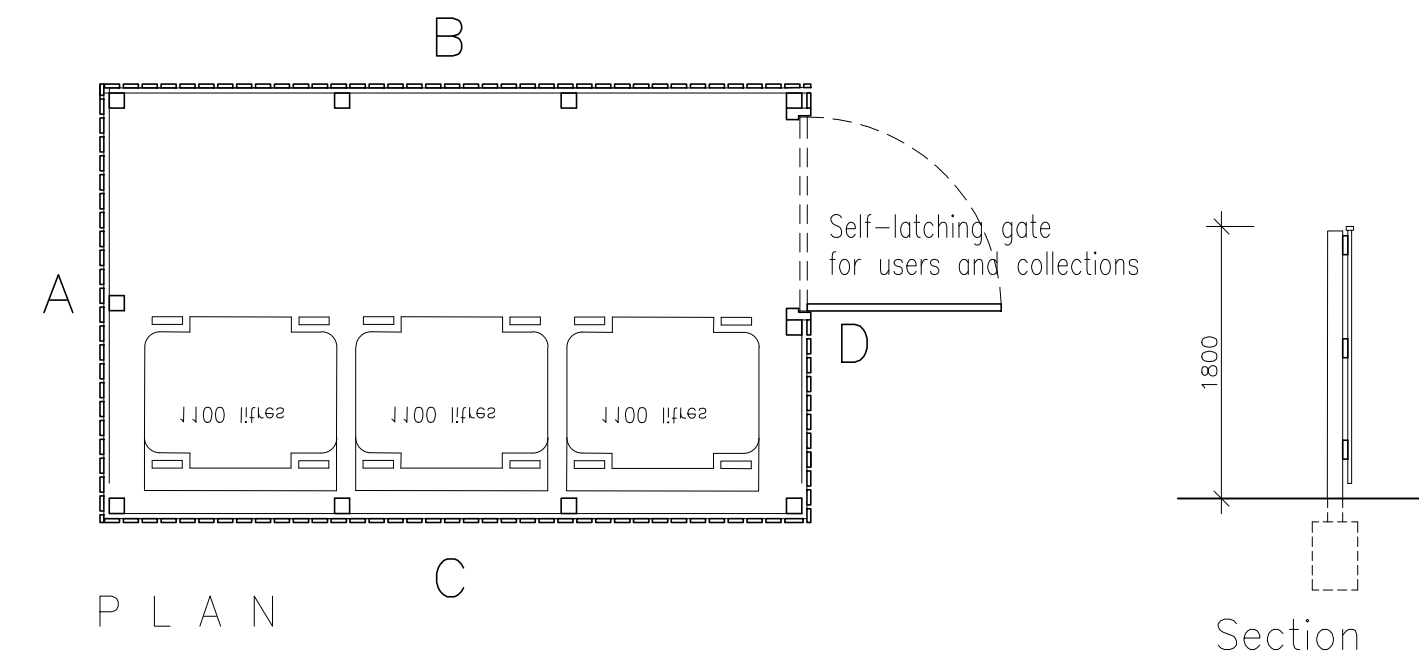

BIN STORE 3

REVISIONS

DWG TITLE Bin Stores		
JOB Residential development at: BORROWDALE PARK Langley, Rochdale, M24 5GQ		
CLIENT Langley Community Benefits Society		
SCALE 1:50 @ A1 1:100 @ A3	DWG No 1917-30	
DRAWN gm	DATE 02.08.2023	

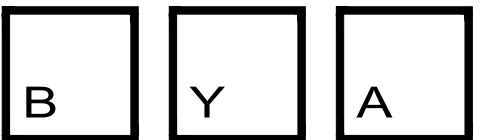

ARCHITECTS · PROJECT MANAGERS · PROPERTY CONSULTANTS · CDM PLANNING CONSULTANTS
B Y A Limited
Alina House, 10 St Vincent Street, Liverpool, L3 5XW
Tel: 0151 708 6121 Fax: 0151 708 9141