
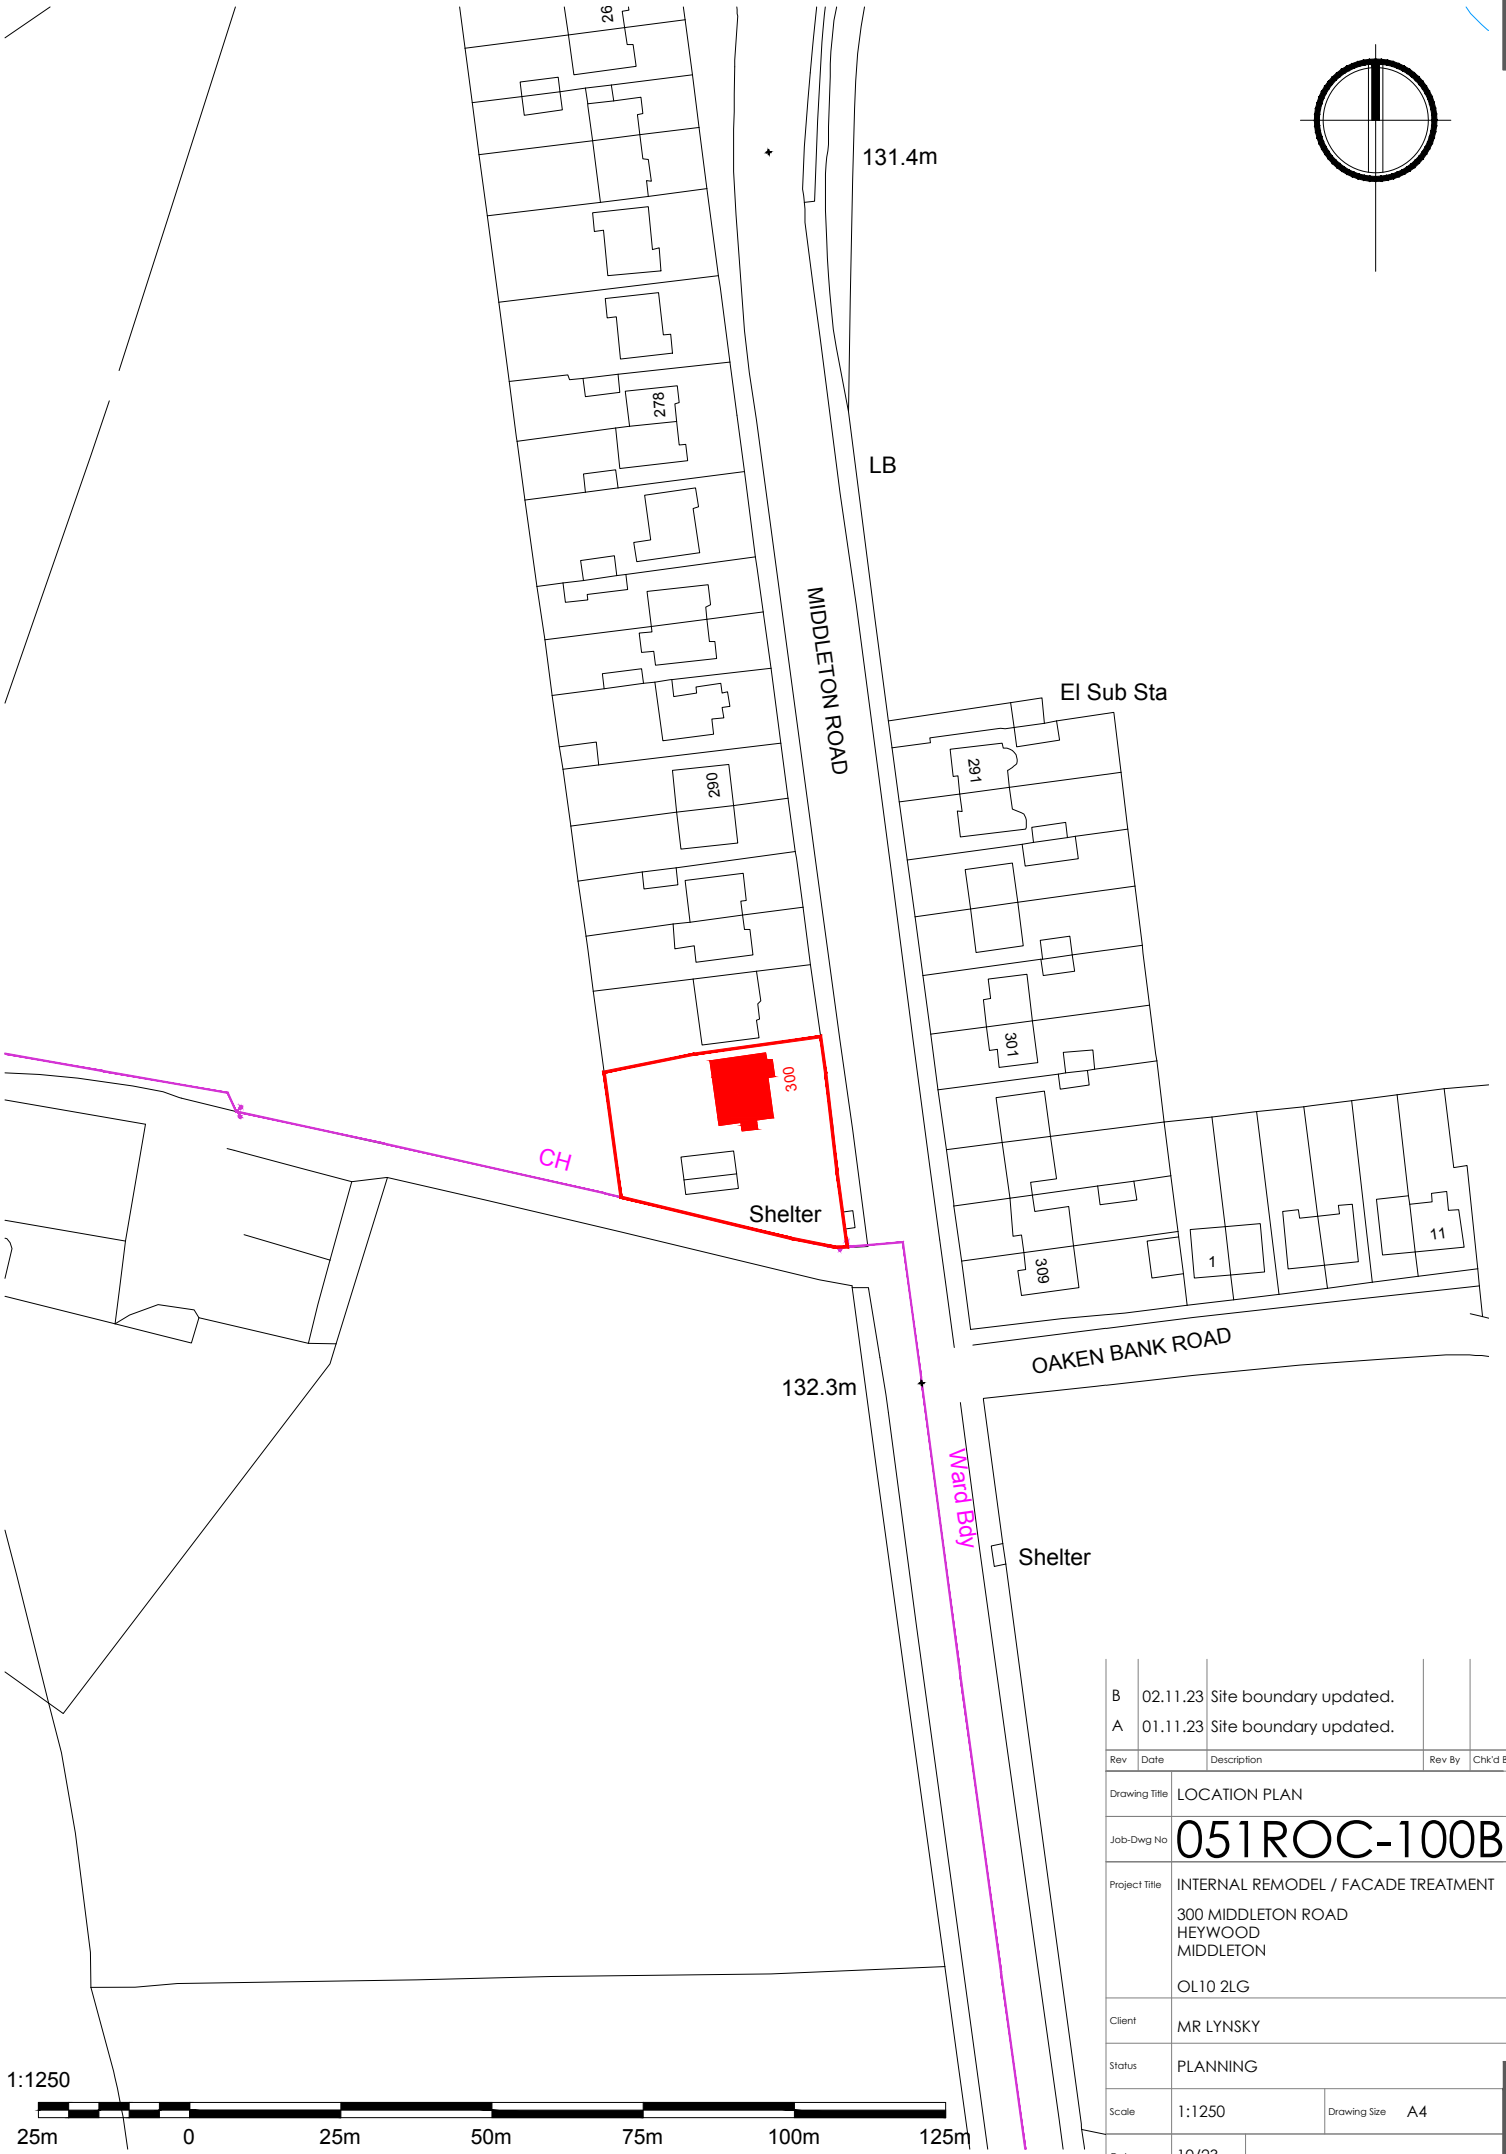


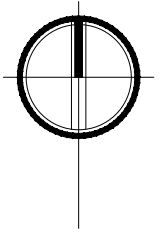

Rev	Date	Description	Rev By	Chk'd By
B	02.11.23	Site boundary updated.		
A	01.11.23	Site boundary updated.		
Drawing Title		LOCATION PLAN		
Job-Dwg No		051ROC-100B		
Project Title		INTERNAL REMODEL / FACADE TREATMENT 300 MIDDLETON ROAD HEYWOOD MIDDLETON OL10 2LG		
Client		MR LYNISKY		
Status		PLANNING		
Scale		1:1250	Drawing Size	A4
Date		10/23		