

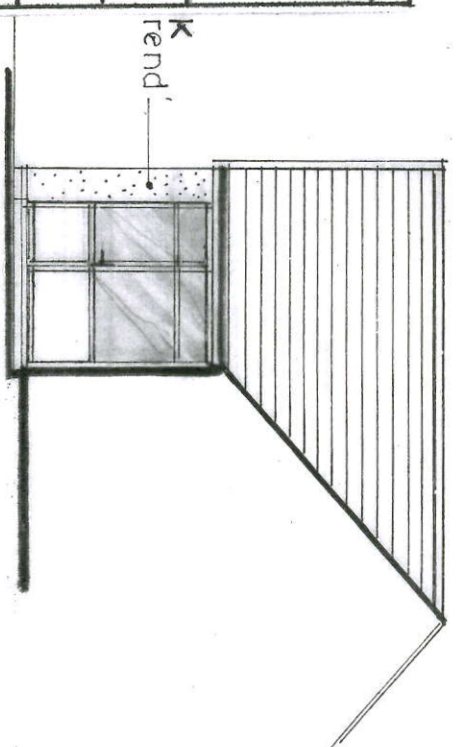
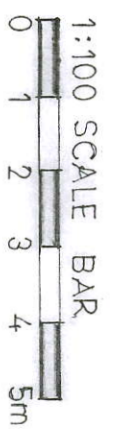
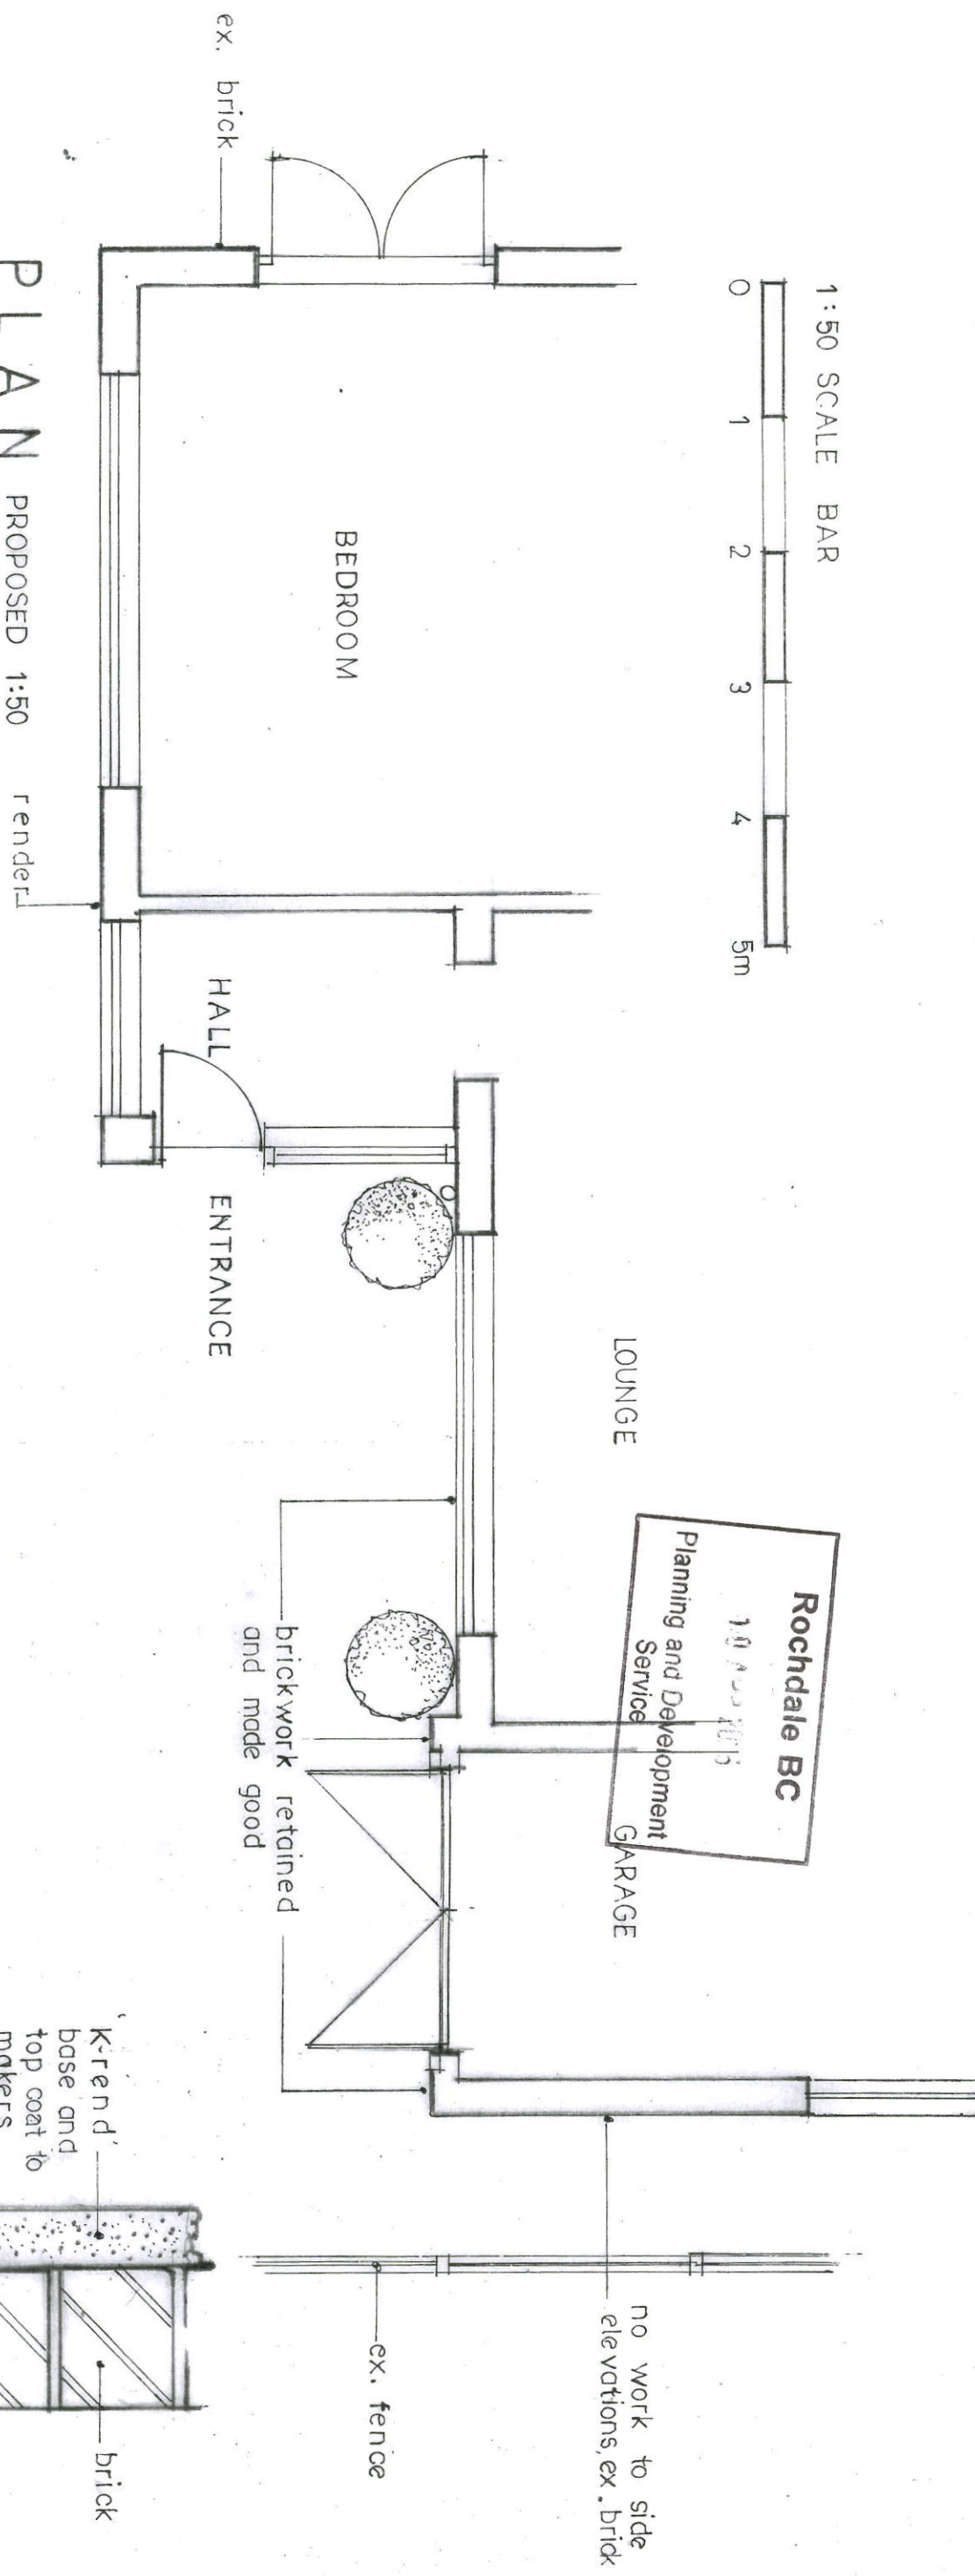
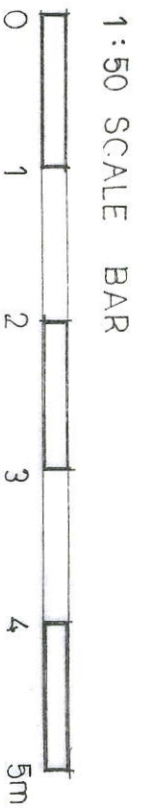


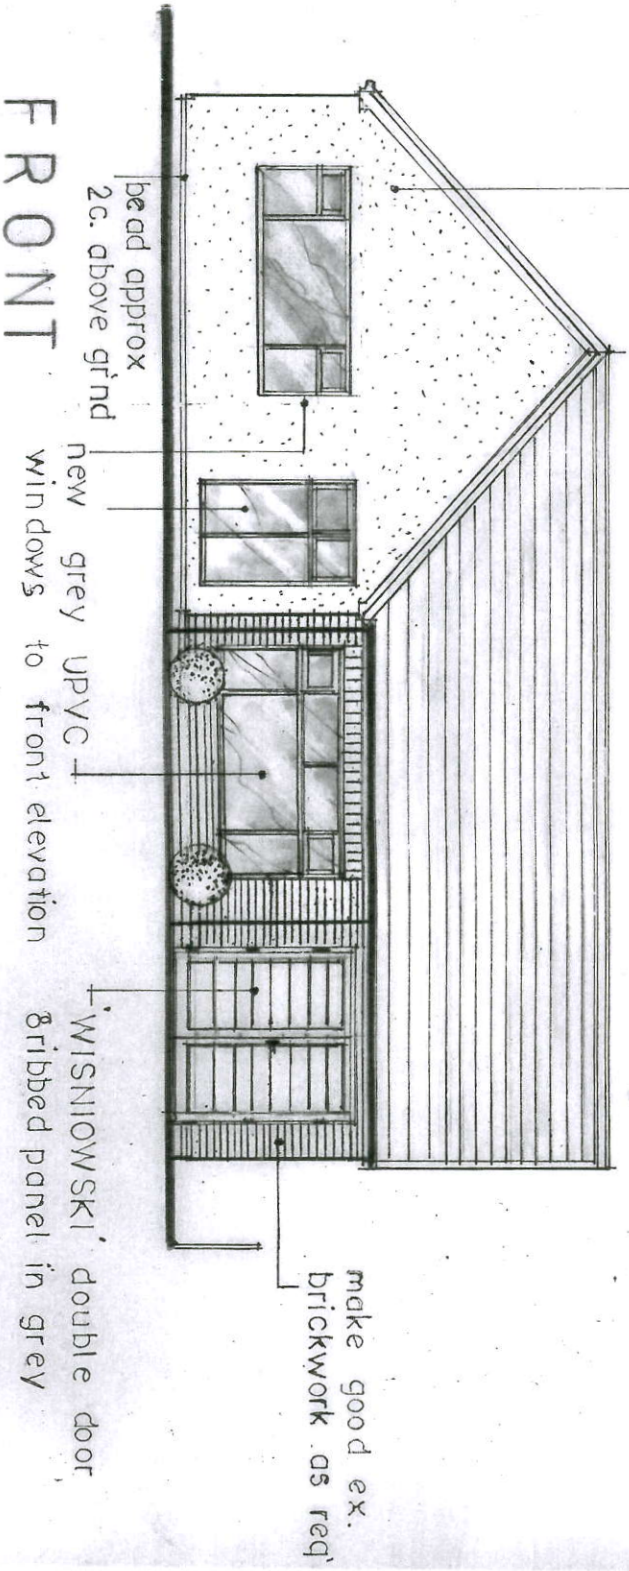

silicone scrapped texture
finish white 'K-render'

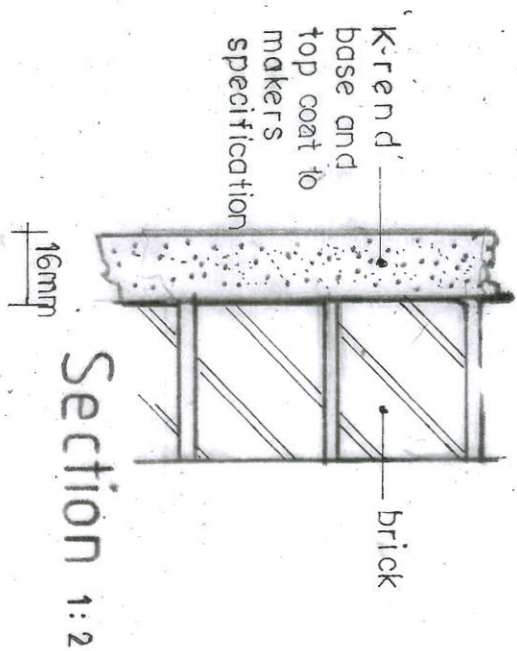

Richard Fox	Architecture and Design
No 88 Windlehurst Road	High Lane
Cheshire SK6 8AE	TEL: 07982 824015
Email: rfox@btinternet.co.uk	
Client: Mr. D. Greenhalgh - 8 Upton Close, Middleton, Rochdale.	
Project: Proposed - Plan, Elevations	
Scale: 1:50 1:100	Date: FEB 2025
Drawing No: DG.02	Revision: A
Author: Richard Fox	
A - BRICKWORK TO NEW SITE REMAINED 7th APRIL 2025	