



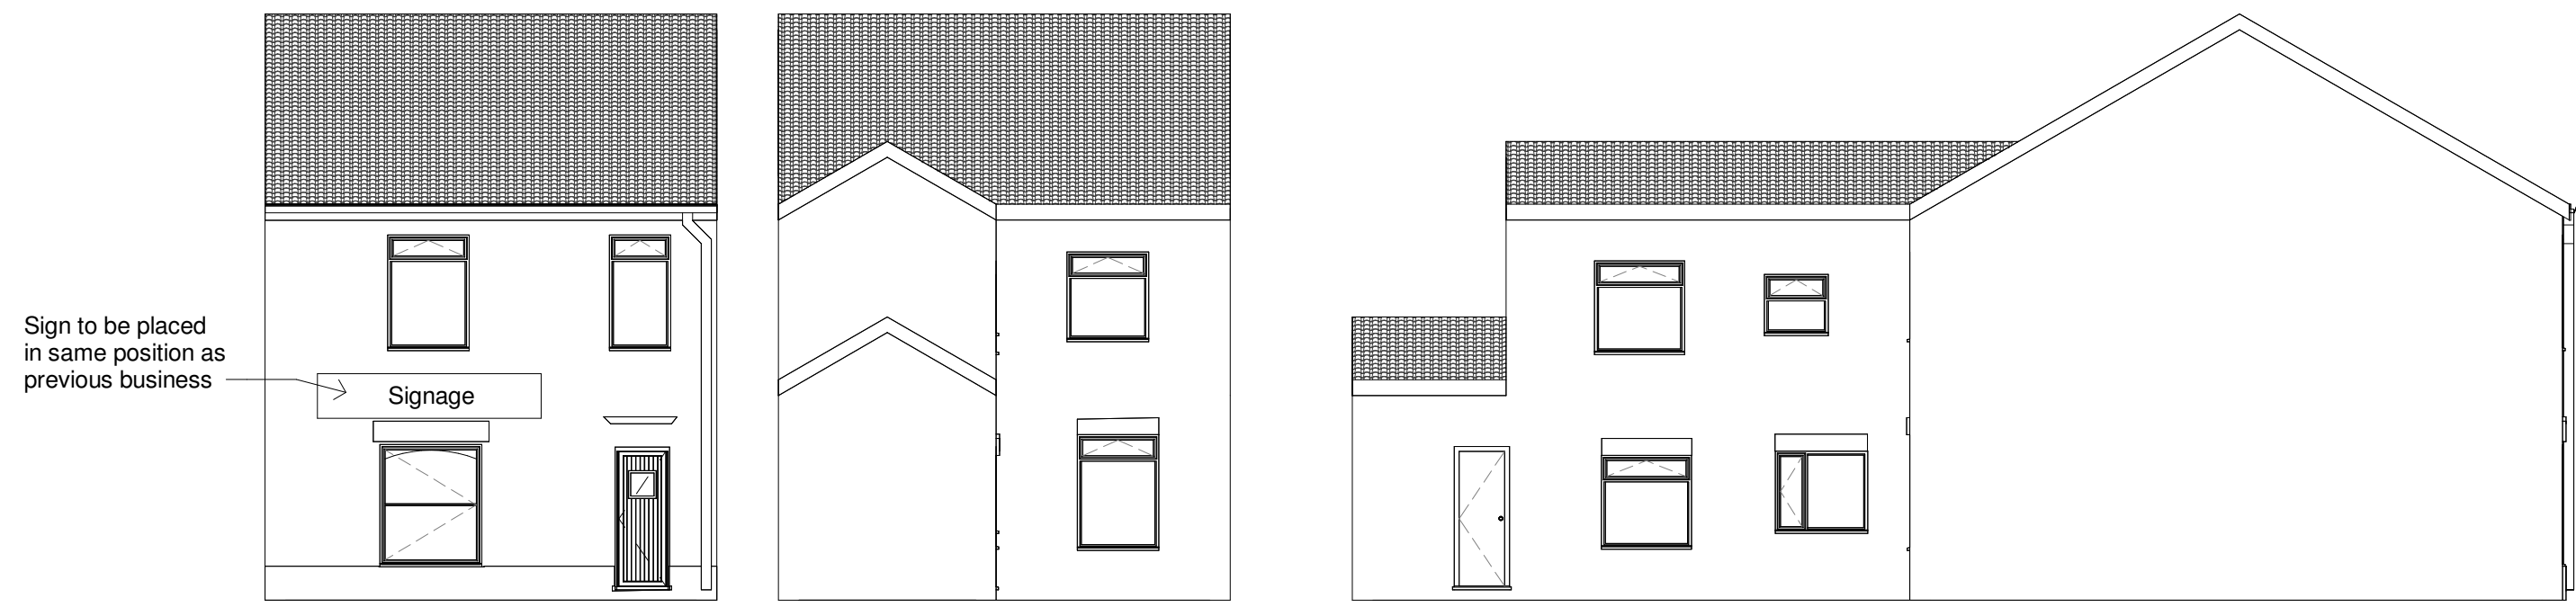


Proposed Front
1 : 100

Proposed Rear
1 : 100


Propose Side
1 : 100

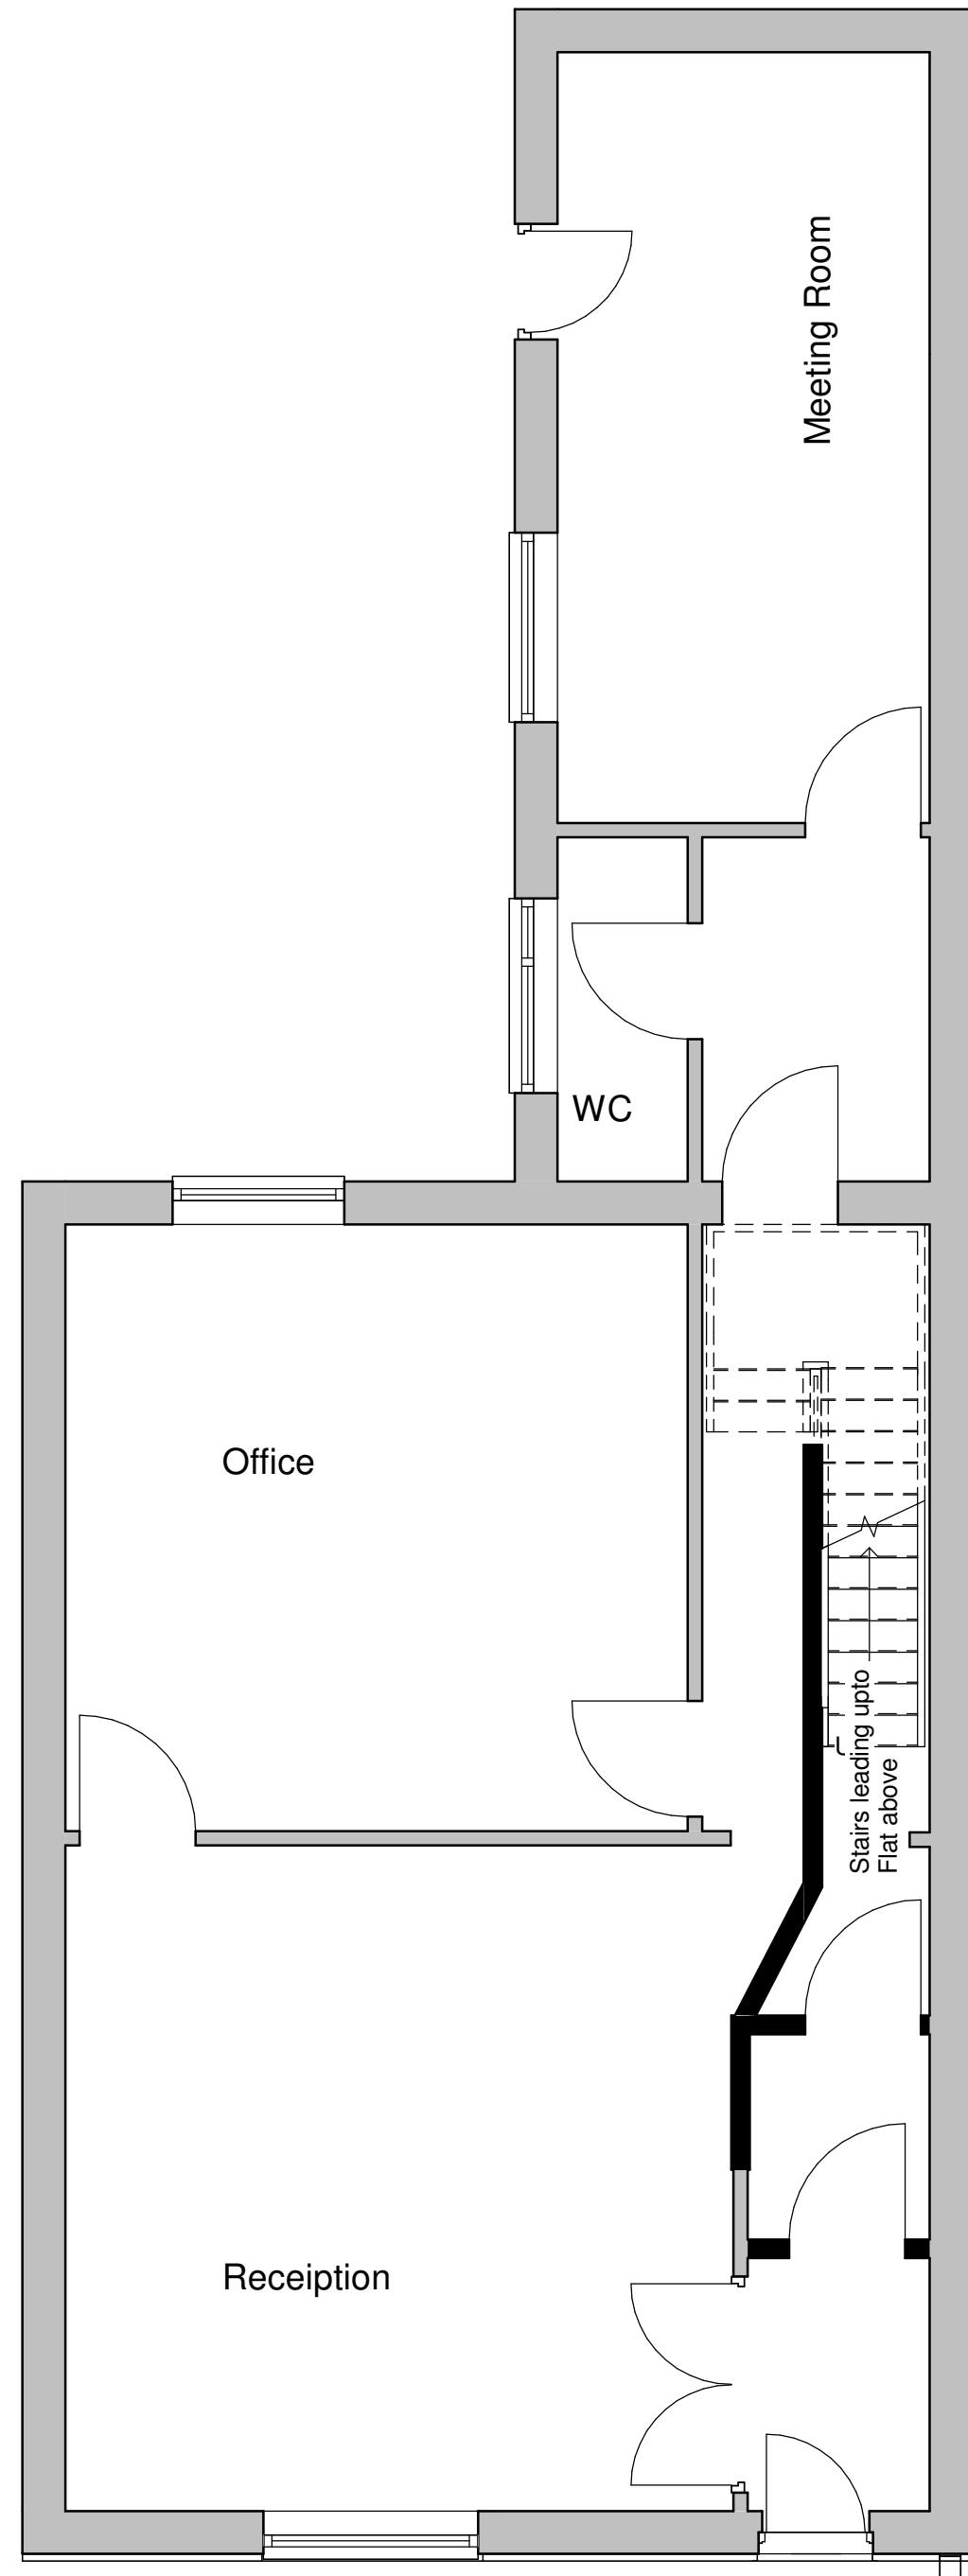

Proposed Groundfloor
1 : 50

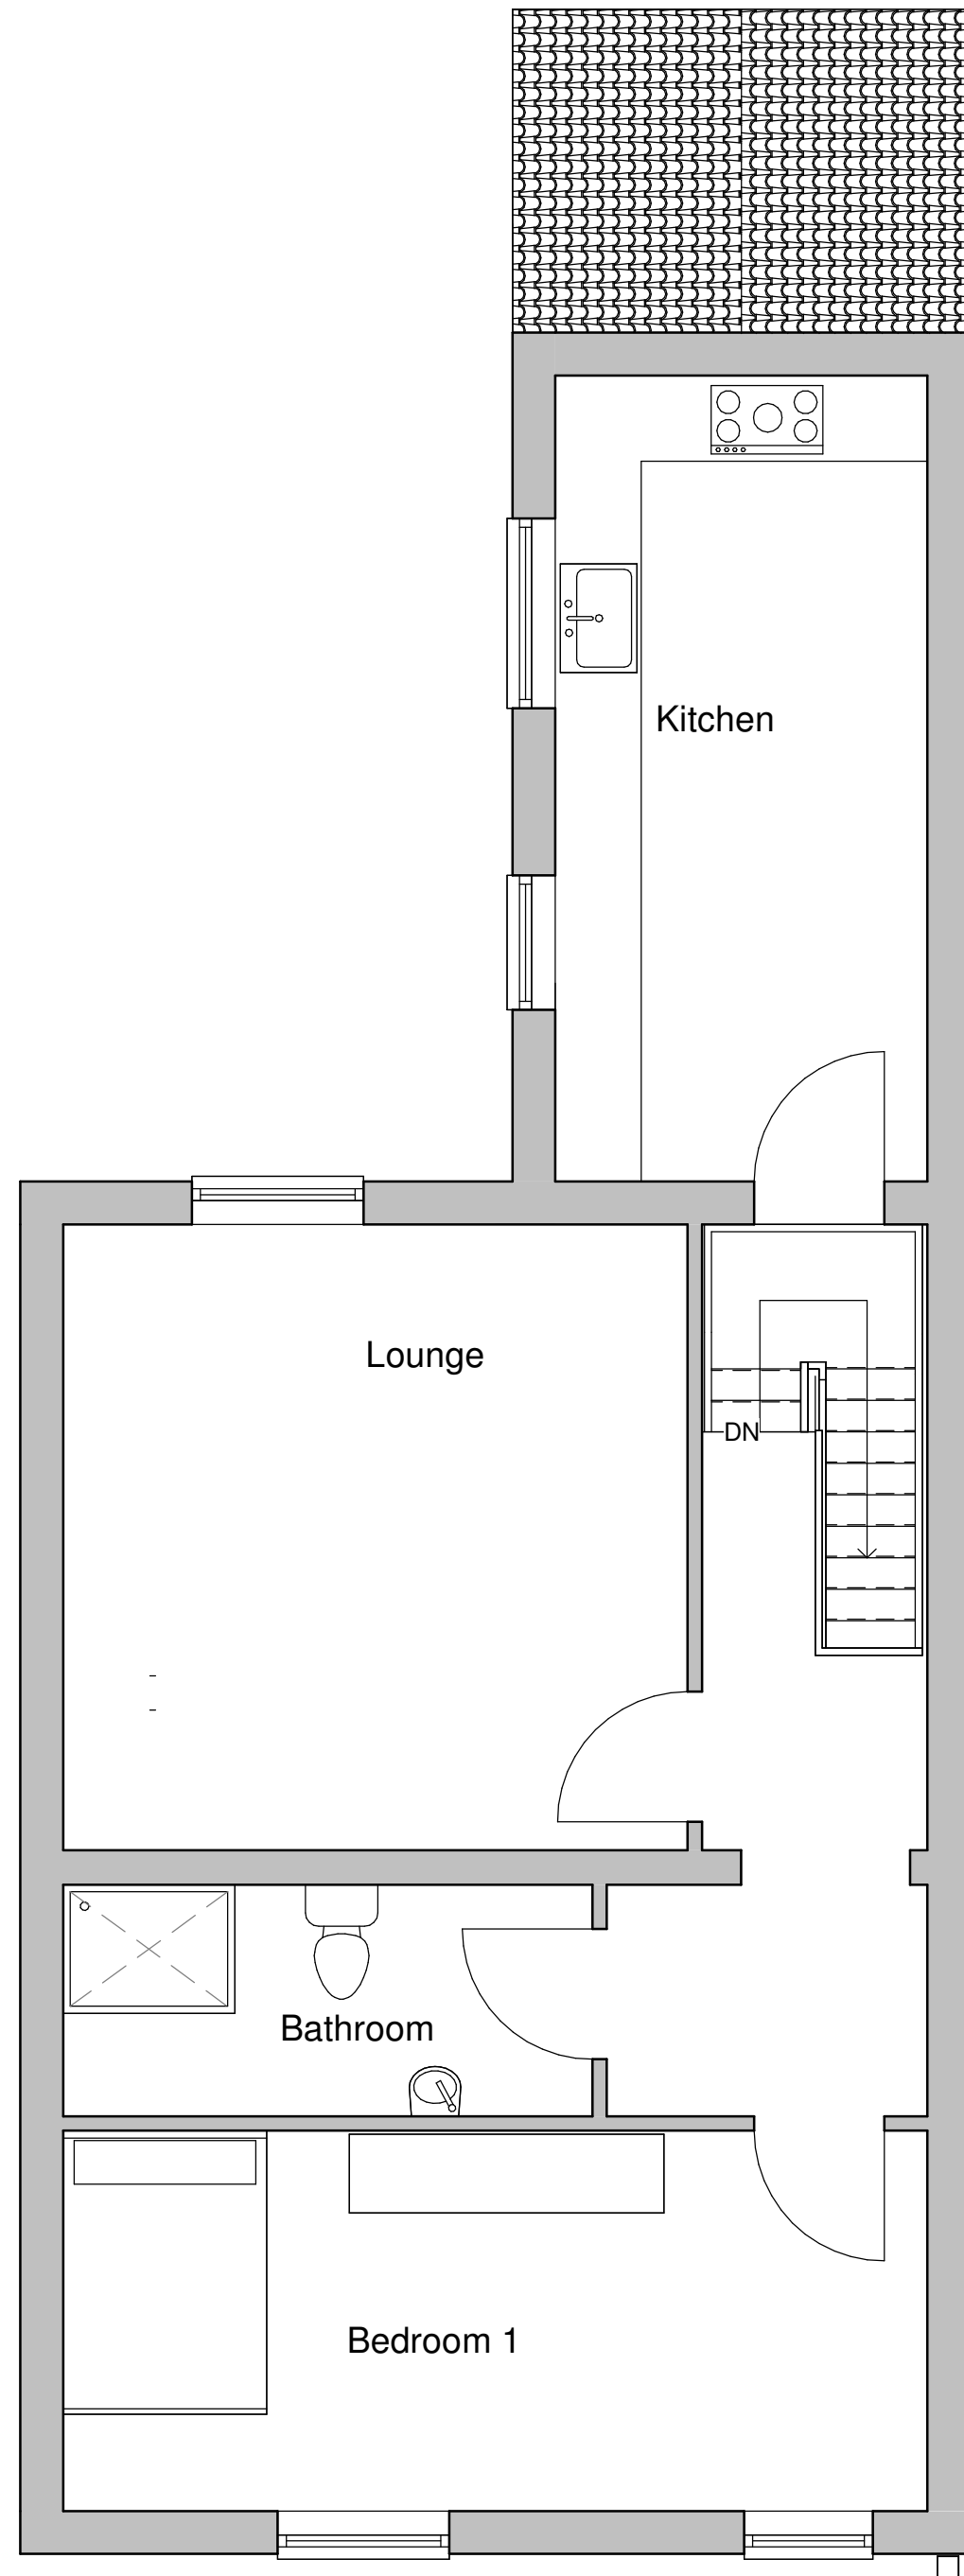

Proposed Firstfloor
1 : 50

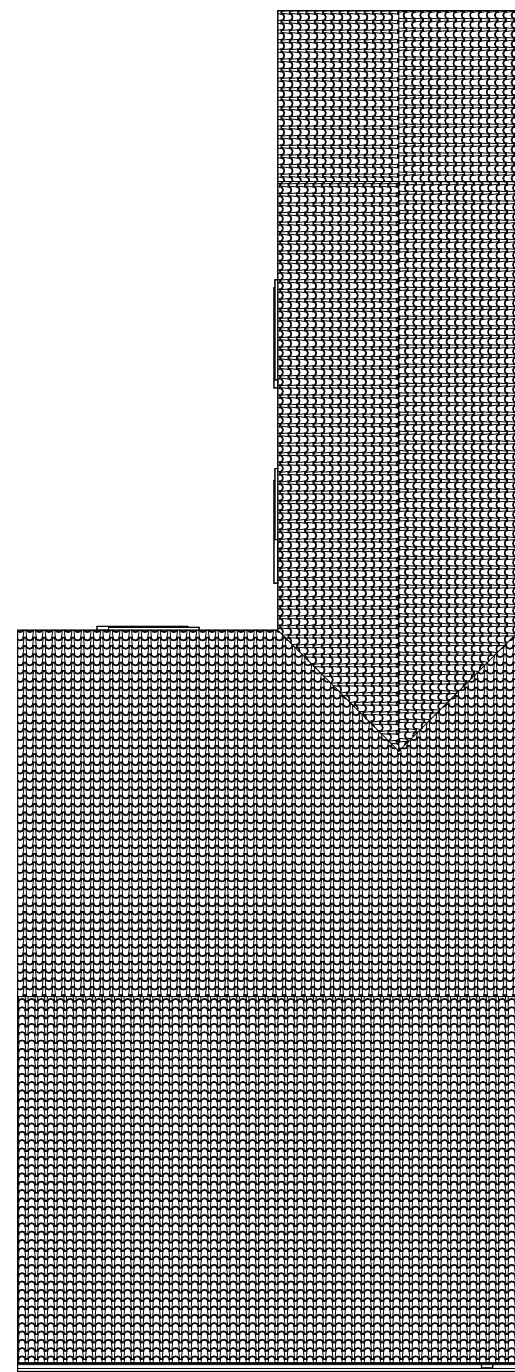

Proposed Roof
1 : 100

Scale: @ A1.
Do NOT scale from this drawing.
If in doubt, ask.
Dimensions must be checked by
contractor before work is commenced.

This drawing remains the property of
Belal Rashid Technical Architecture
and should not be reproduced in full or
in part without prior consent from
Belal Rashid Technical Architecture.

Client:
Seraj Ahmed Khan

Project:
Change of Use

Project Address:
121 Drake St
Rochdale
OL16 1P2

Drawing Name: Proposed
Drawing Number: A102
Drawing Date: 21/03/25
Author: R. Jabr B. Rashid. C.GM

Amended Date: 15/7/25

Belal Rashid Technical Architecture
11 Queen Street
Oldham
Greater Manchester
OL1 1RD

Email: belal.rashid@brta.co.uk
Tel: 0161 241 9650

