




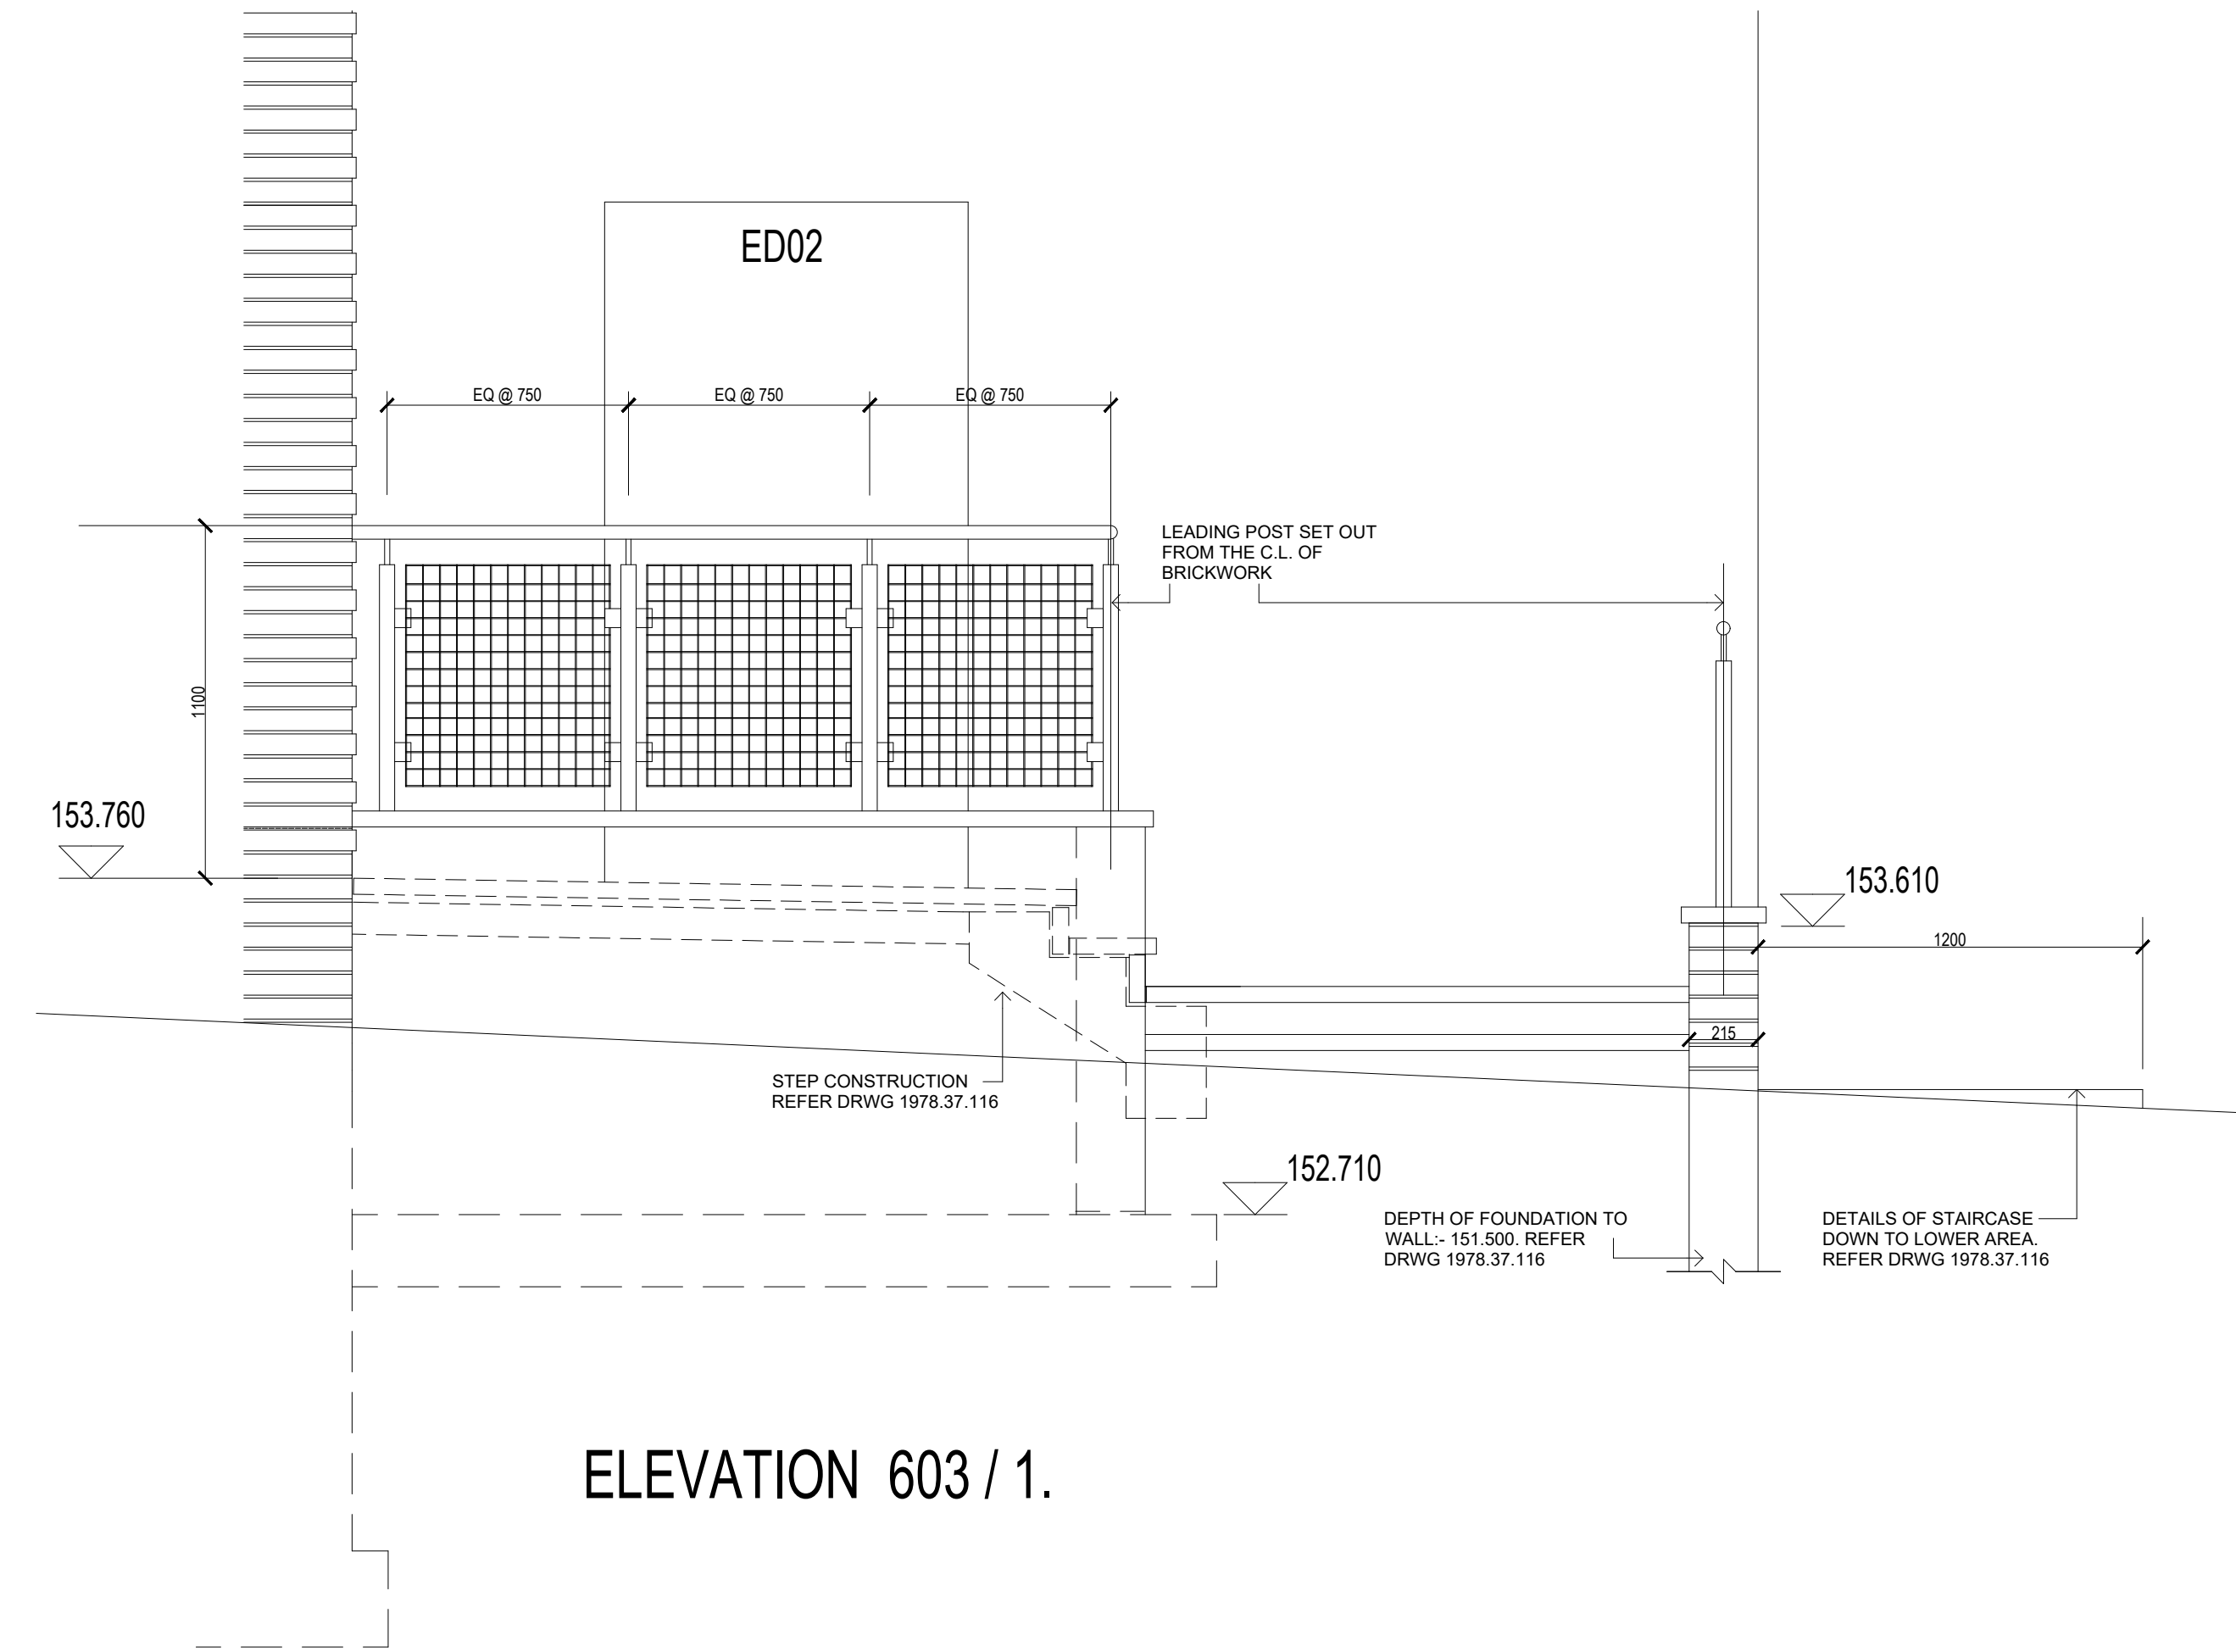


ELEVATION 603 / 1.

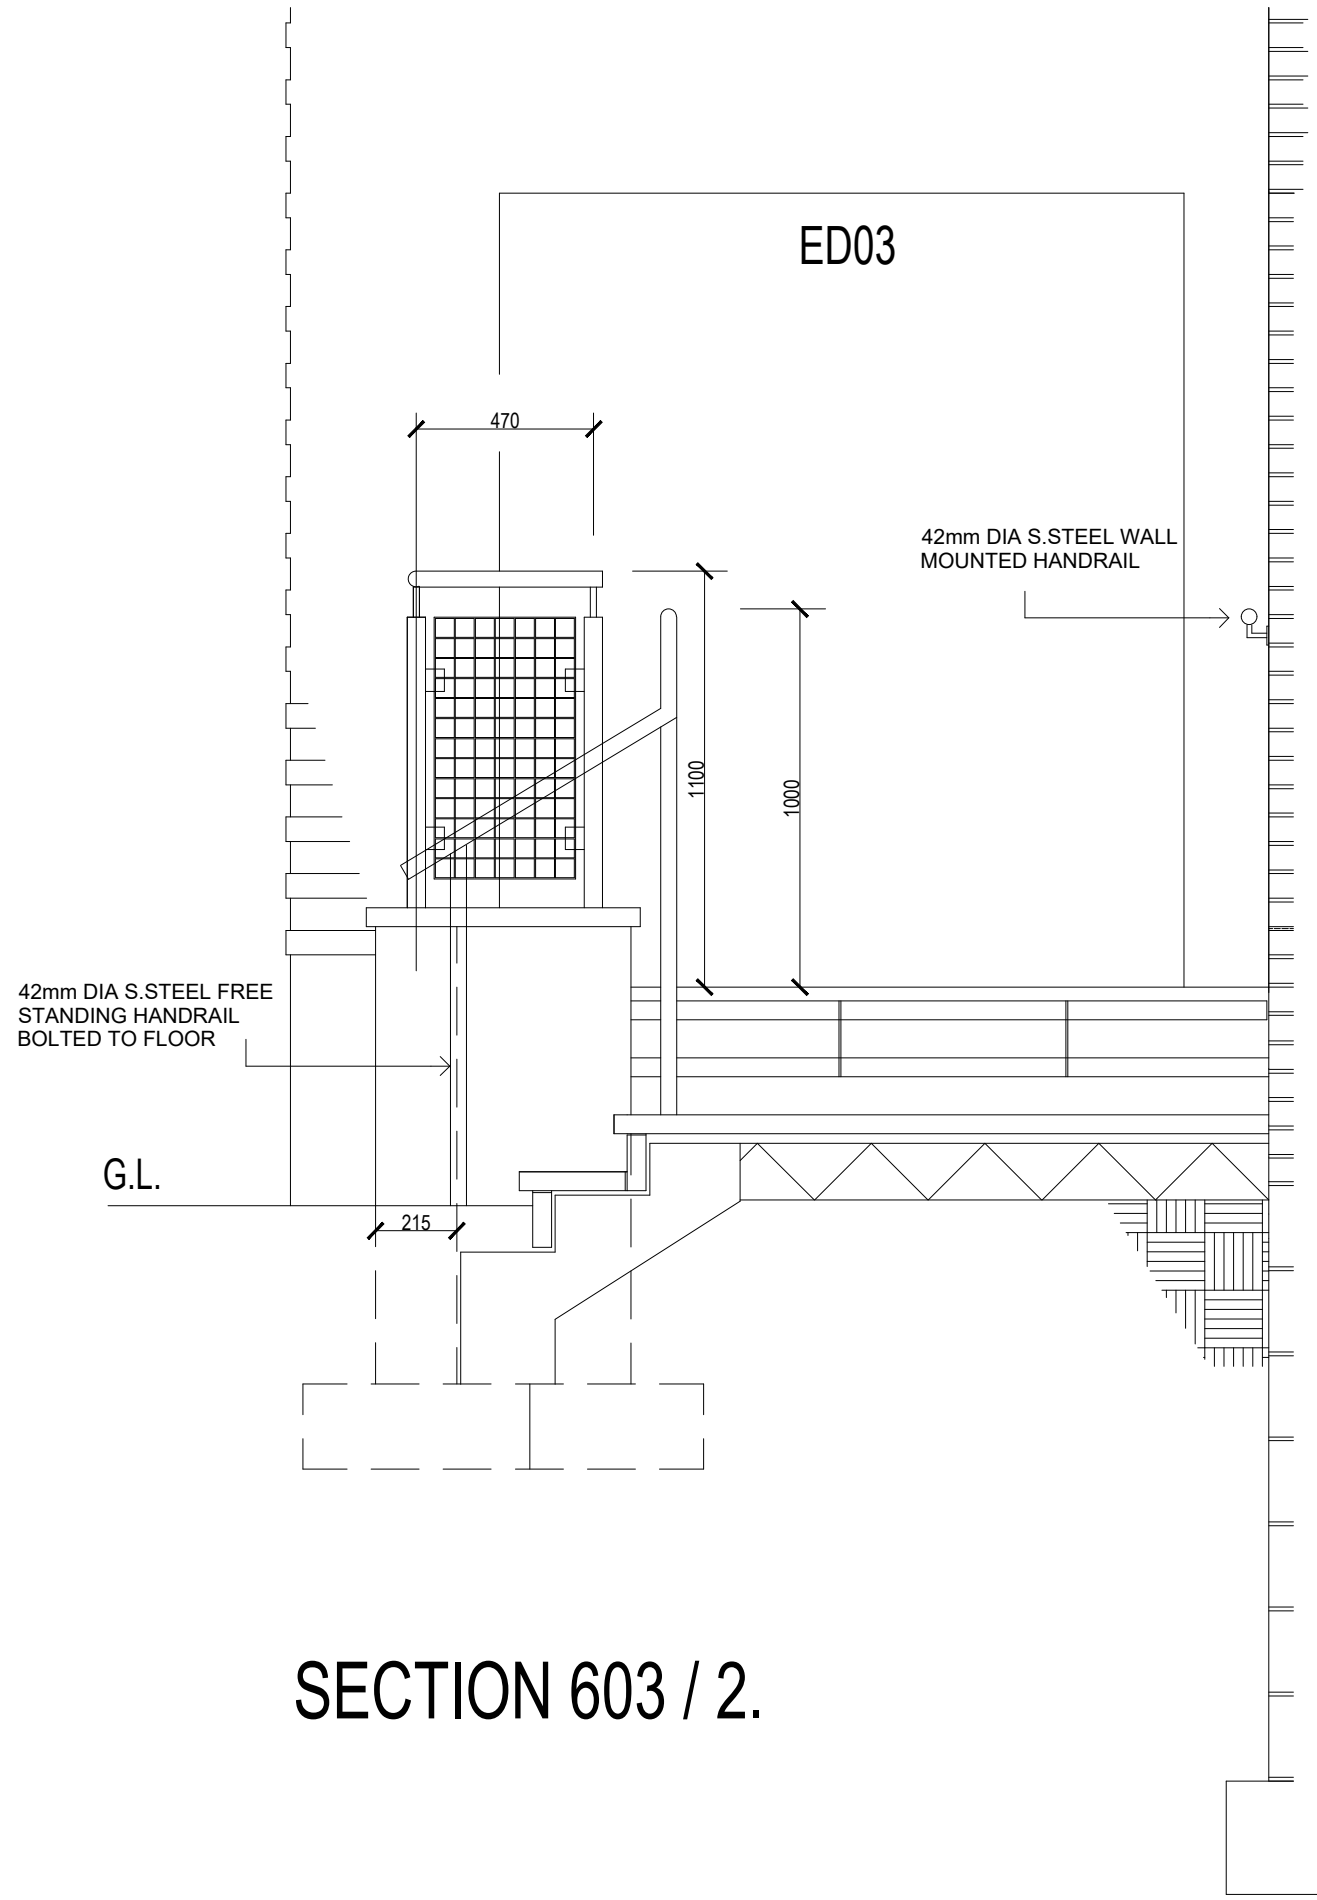

SECTION 603 / 2.

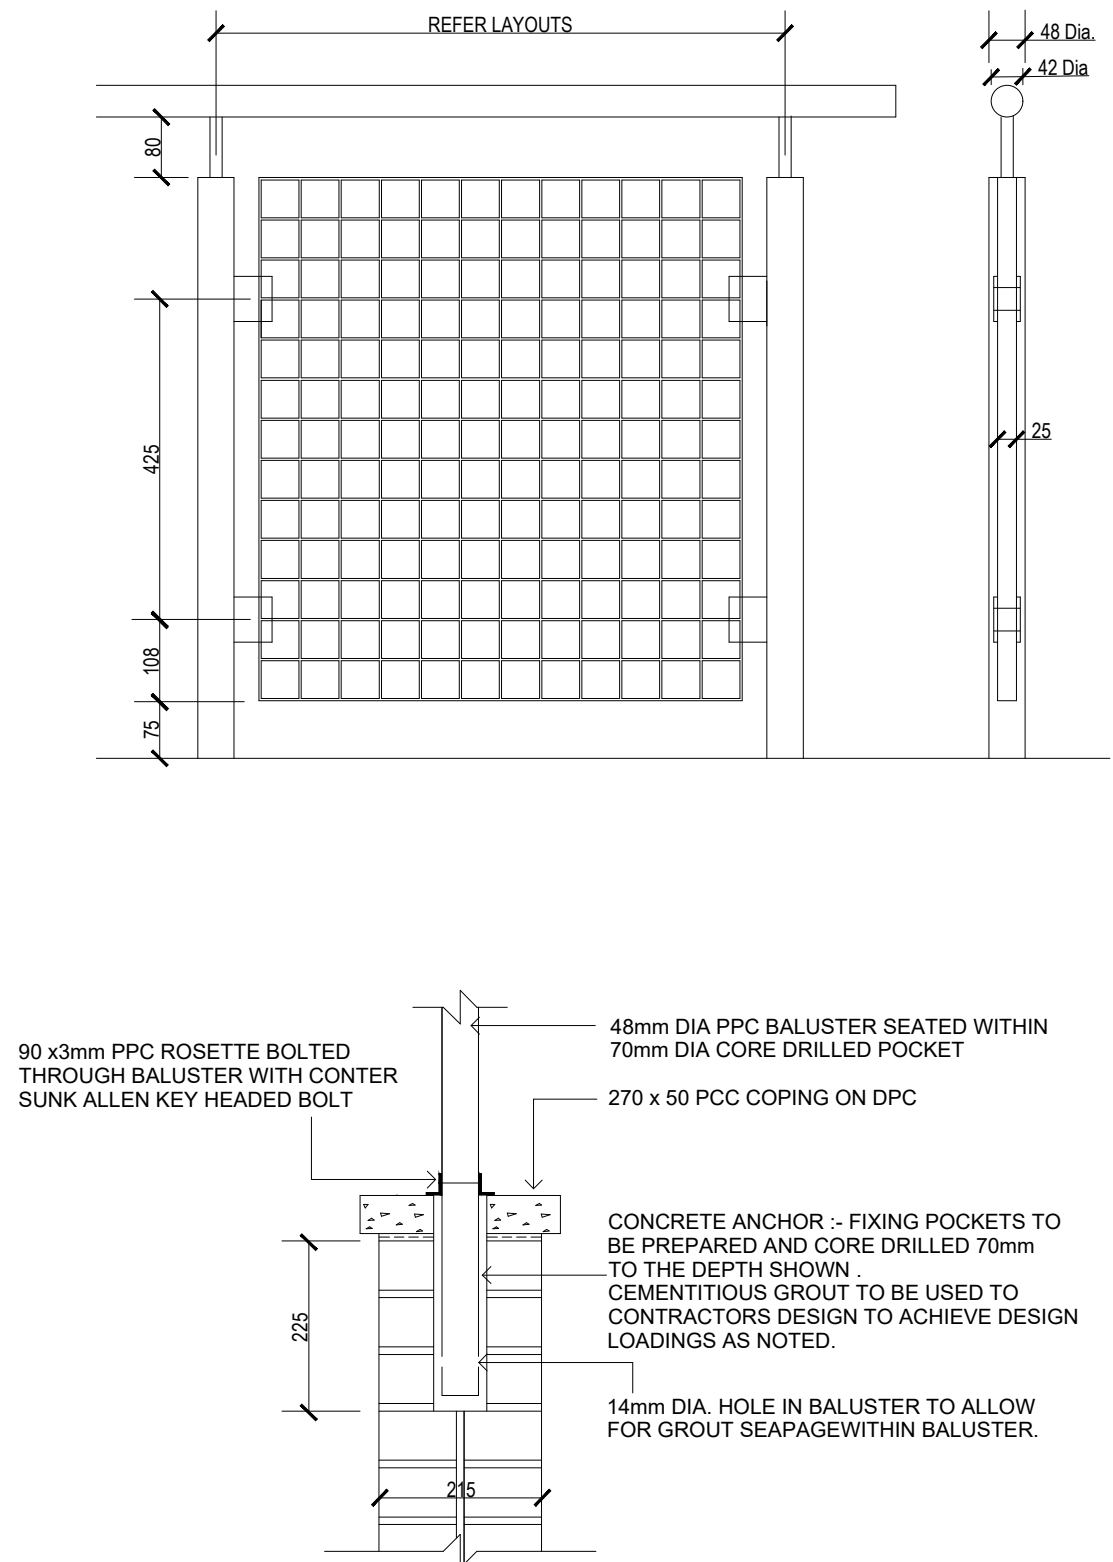


BALUSTER FIXING DETAIL .

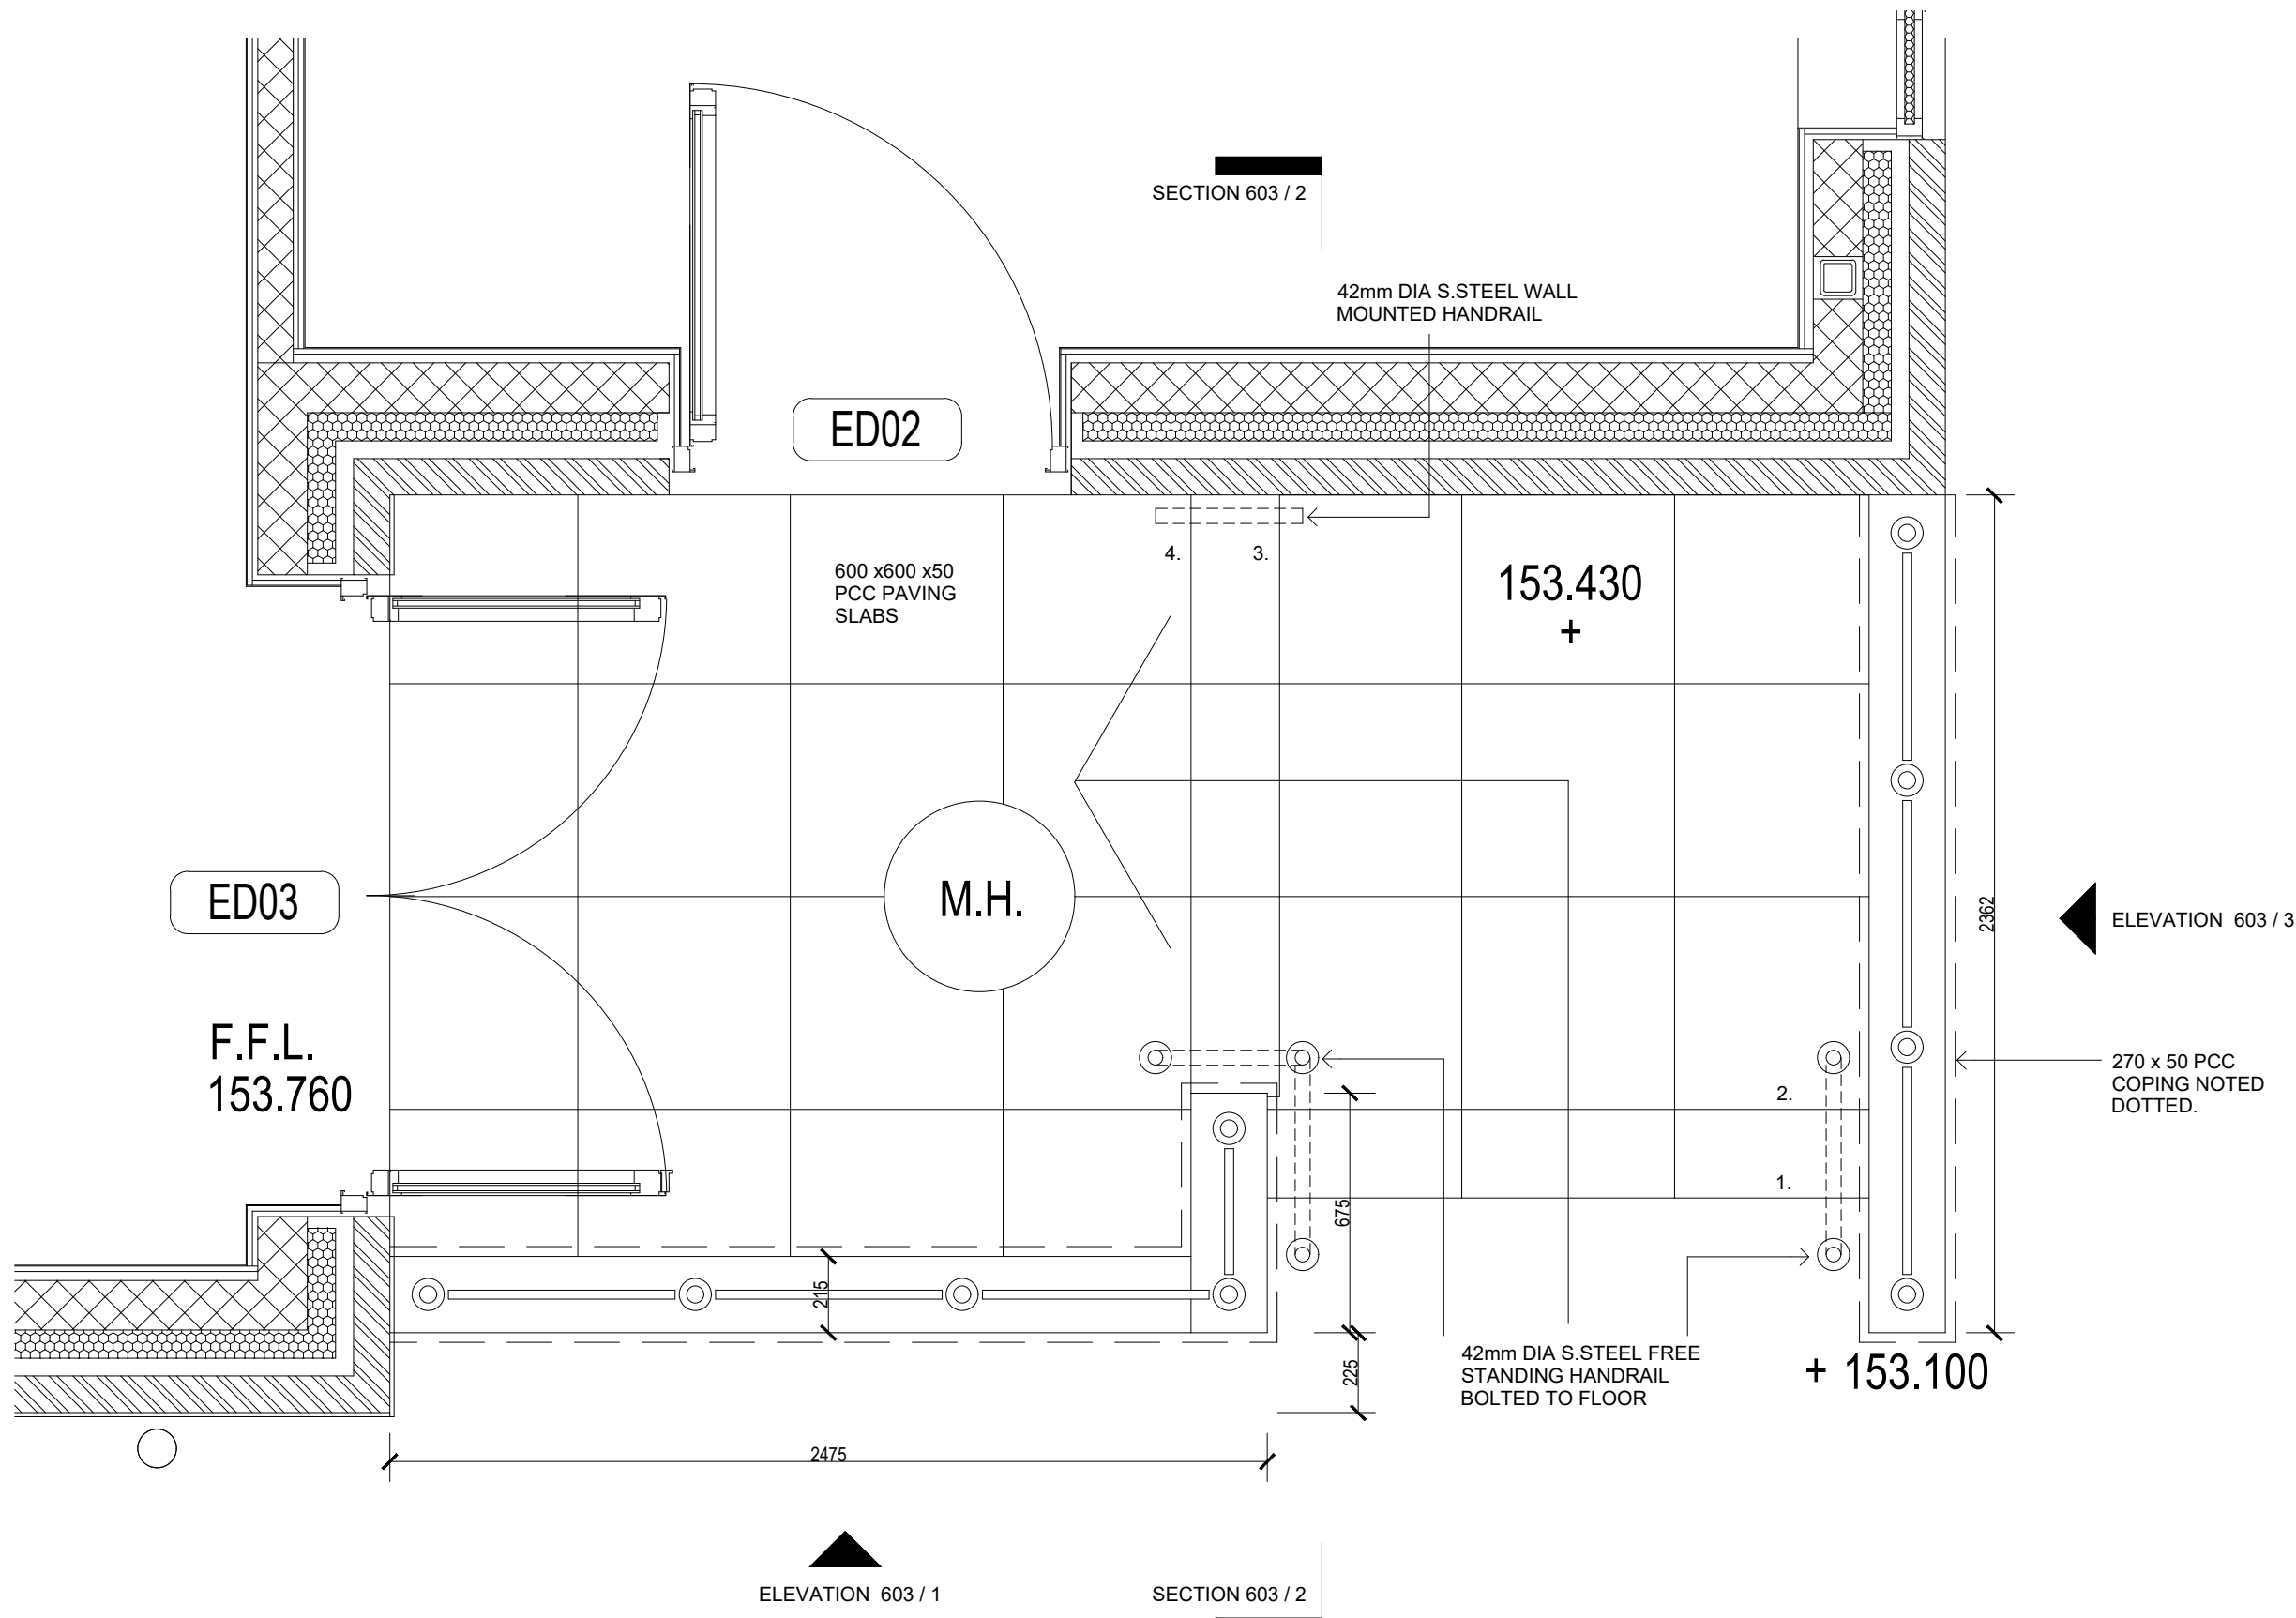

ELEVATION 603 / 1

SECTION 603 / 2

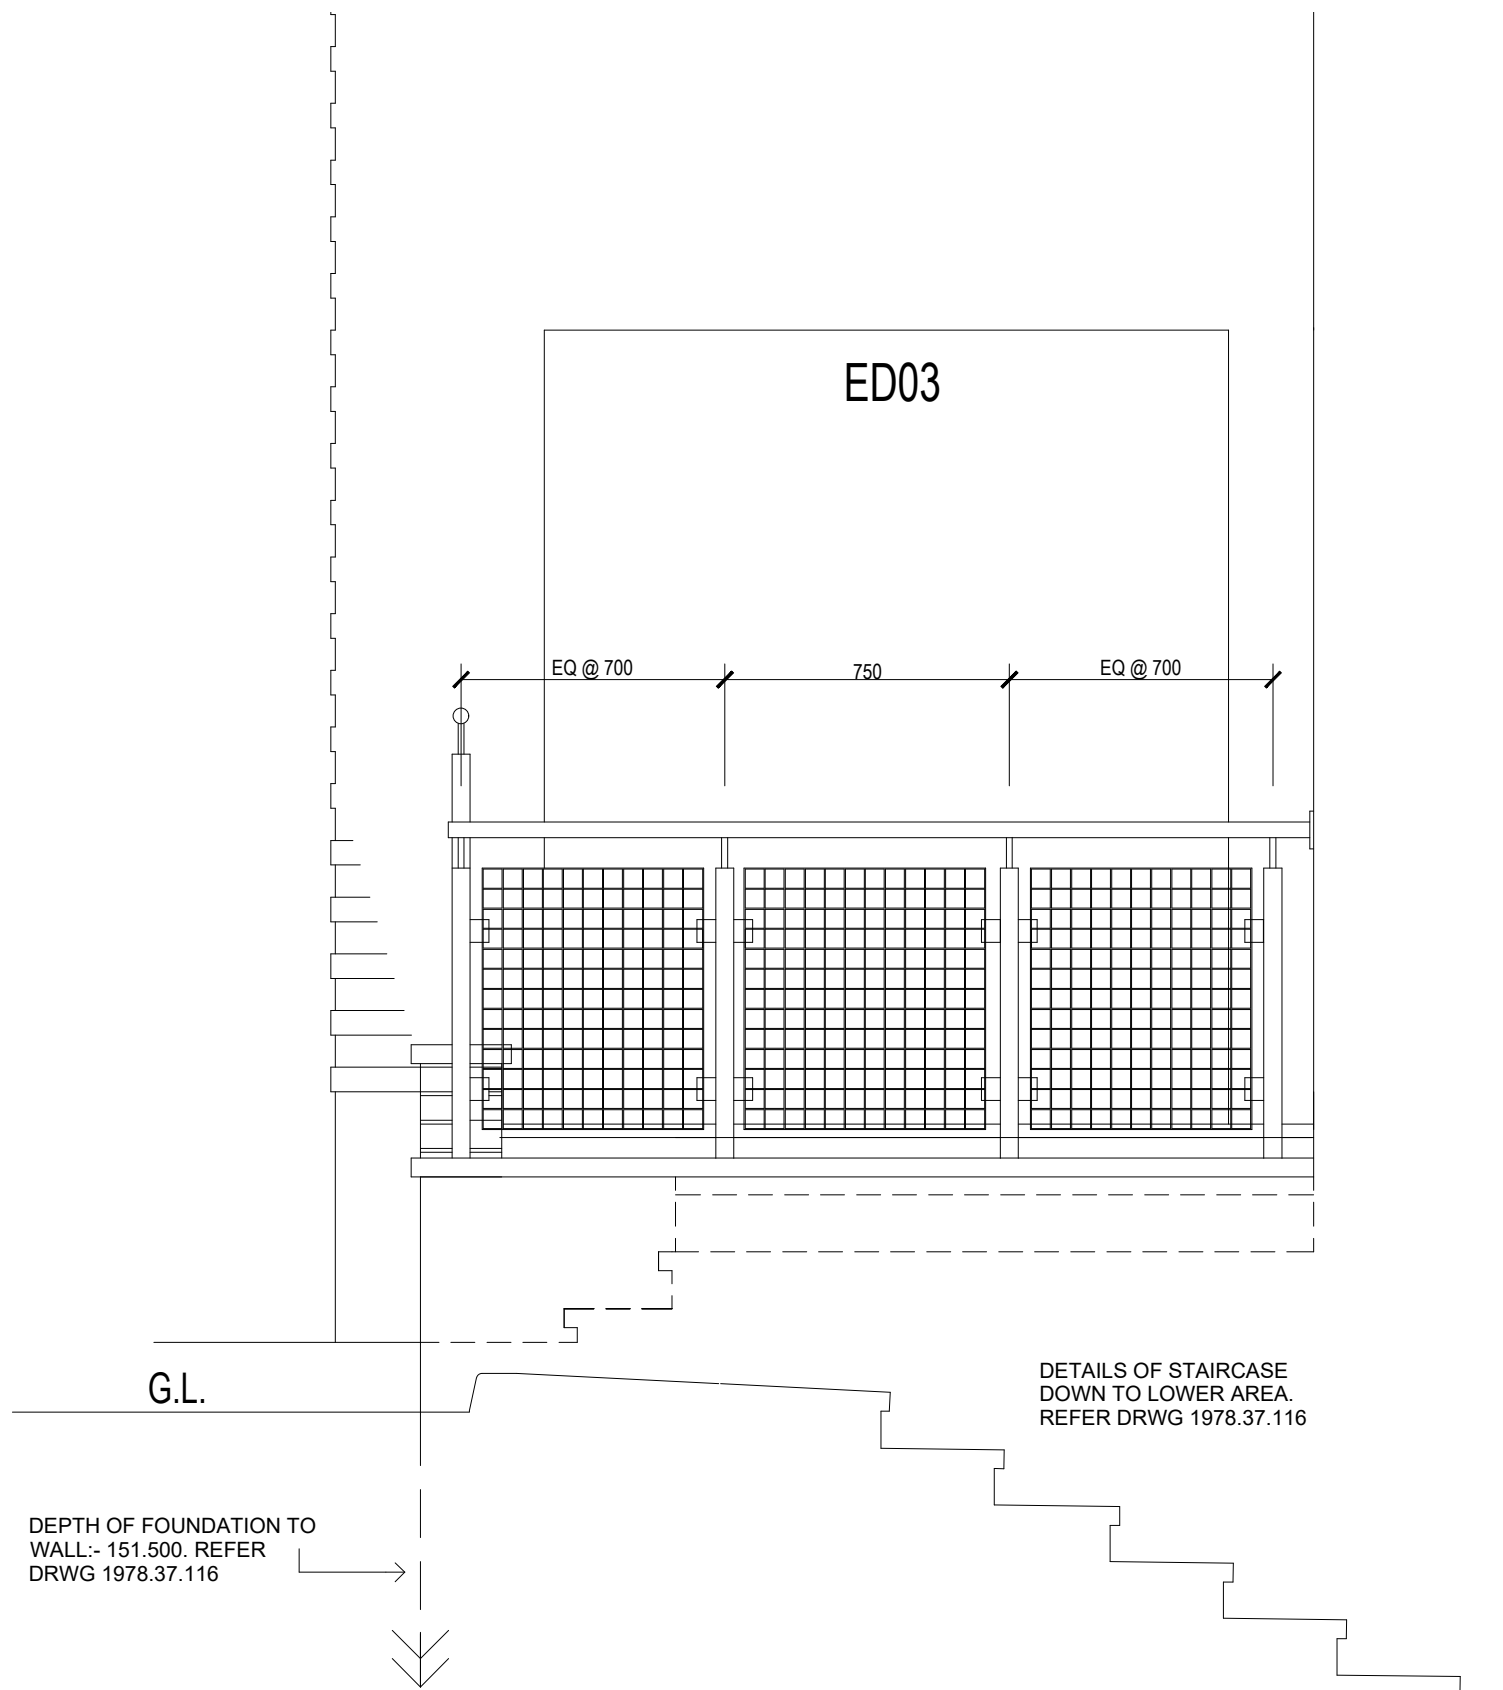

ELEVATION 603 / 3.


SUB-CONTRACTOR DESIGN

THIS DRAWING IDENTIFIES THE DESIGN INTENT FOR CO-ORDINATION. FABRICATION DRAWINGS ARE TO BE PRODUCED BY THE SELECTED SUB-CONTRACTOR FOR APPROVAL BY THE ARCHITECT, PRIOR TO ORDERING MATERIALS OR FABRICATION.

BARRIER LOADING
UDL OF 7.4KN/m SHALL BE ACHIEVED

BALUSTRADE CONSTRUCTION
HANDRAIL :- 42mm DIA CHS STAINLESS STEEL. GRADE 304.
HANDRAIL SPIGOTS :- 16mm DIA. STAINLESS STEEL SPIGOTS WELDED TO HANDRAIL. GRADE 304.
POSTS :- 48mm DIA. GALVANIZED AND POLYESTER POWDER COATED STEEL.

INFILL PANEL
ELEFANT GRATING, TYPE N GALVANIZED AND POWDER COATED RAL:- TBC.
INFILL FIXINGS :- INFILL FIXED TO POSTS WITH 50mm HIGH GALVANIZED AND POWDER COATED BRACKETS WELDED TO POSTS. PROPRIETARY FIXING CLIPS BOLTED THROUGH INFILL TO BRACKETS TO SUIT MESH TYPE. RAL:- TBC.

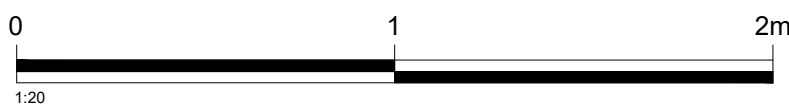

status TENDER

This drawing is ©Bradshaw Gass & Hope LLP and is not to be copied, reproduced or re-distributed either in whole or in part without the prior written permission of the originator.

The originator shall have no responsibility for any liability, loss, cost, damage or expense arising from or relating to any use of this document other than for its intended purpose on this project.

This drawing shall be read in conjunction with all other relevant drawings, specifications and associated documentation. Any discrepancies, errors or omissions are to be reported to the originator before proceeding with work. All dimensions are to be checked on site by the contractor prior to proceeding with any work.

Hazard Identification



ref	hazard	date

DRAWING TO BE READ IN CONJUNCTION WITH PLAN DRAWING 1978.37.308 AND SECTION DRAWING 1978.37.501

T1	TENDER ISSUE	PAB	31.8.22
ref	revision	by	date

BGH Architects
Consulting Engineers
Quantity Surveyors
21 Silvenwell Street
Bolton
BL1 1PR
t: 01204 525321
email@bghbolton.co.uk
www.bghbolton.co.uk

Bradshaw Gass & Hope LLP

client
GREATER MANCHESTER FIRE AND RESCUE SERVICE

project
LITTLEBOROUGH FIRE STATION EXTENSION AND REFURBISHMENT

drawing
BALUSTRADE DETAILS

drawn by	PAB	date	AUG 22
checked by	PAB	date	AUG 22
scale	1:20		A1
dwg no	1978.37.603	rev	T1