




FENCING ELEVATION A - AS PROPOSED
Scale: 1:100

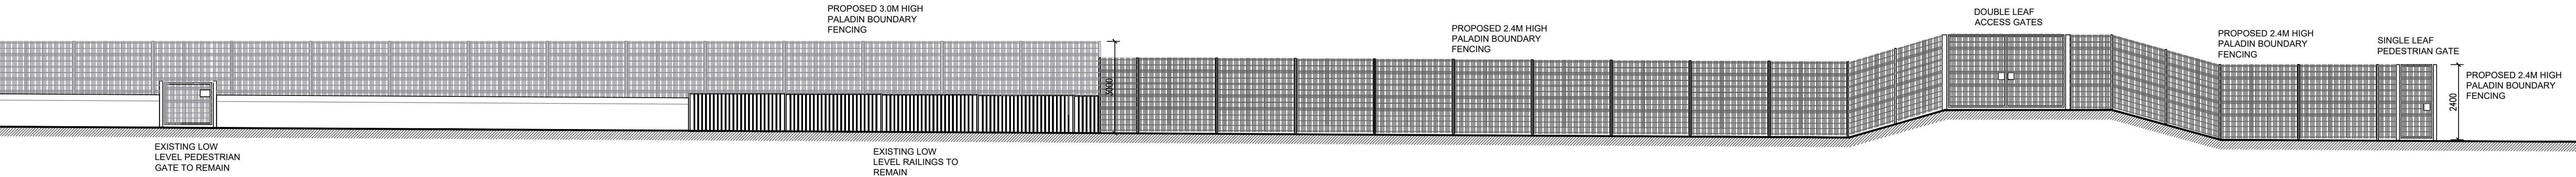


FENCING ELEVATION A (continued) - AS PROPOSED
Scale: 1:100

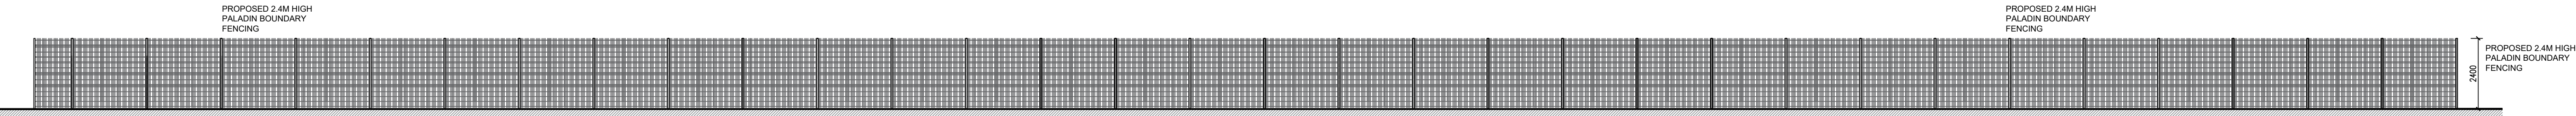


FENCING ELEVATION B - AS PROPOSED
Scale: 1:100

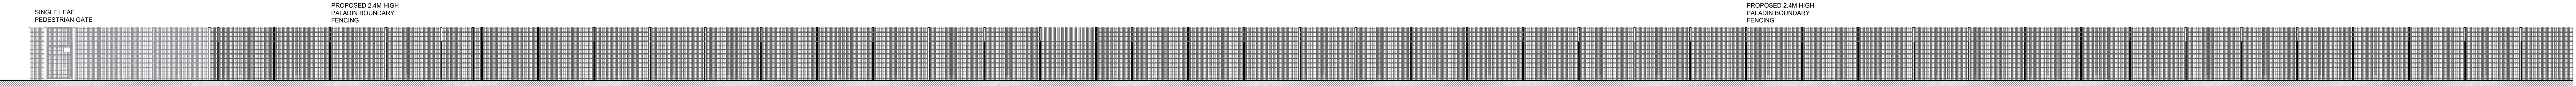

FENCING ELEVATION C - AS PROPOSED
Scale: 1:100

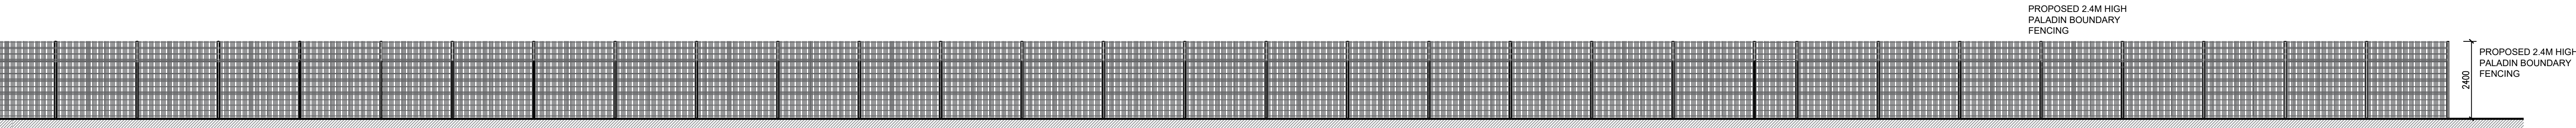

FENCING ELEVATION C (continued) - AS PROPOSED

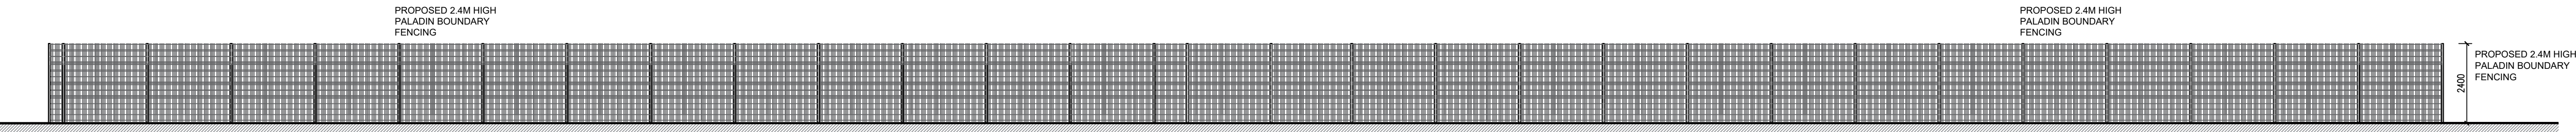

FENCING ELEVATION D - AS PROPOSED
Scale: 1:100

PLANNING

No.	Date	Description	Issued by
-----	------	-------------	-----------

St. Mary's R.C. Primary School, Whitelees Road, Littleborough			
---	--	--	--

Boundary Fencing Improvements			
-------------------------------	--	--	--

Fencing Elevations A,B,C,D
as Proposed

Project number	317-11	P-04
Date	29.03.2023	
Drawn by	DM	
Checked by	OL3	

Scale @ A0As indicated