
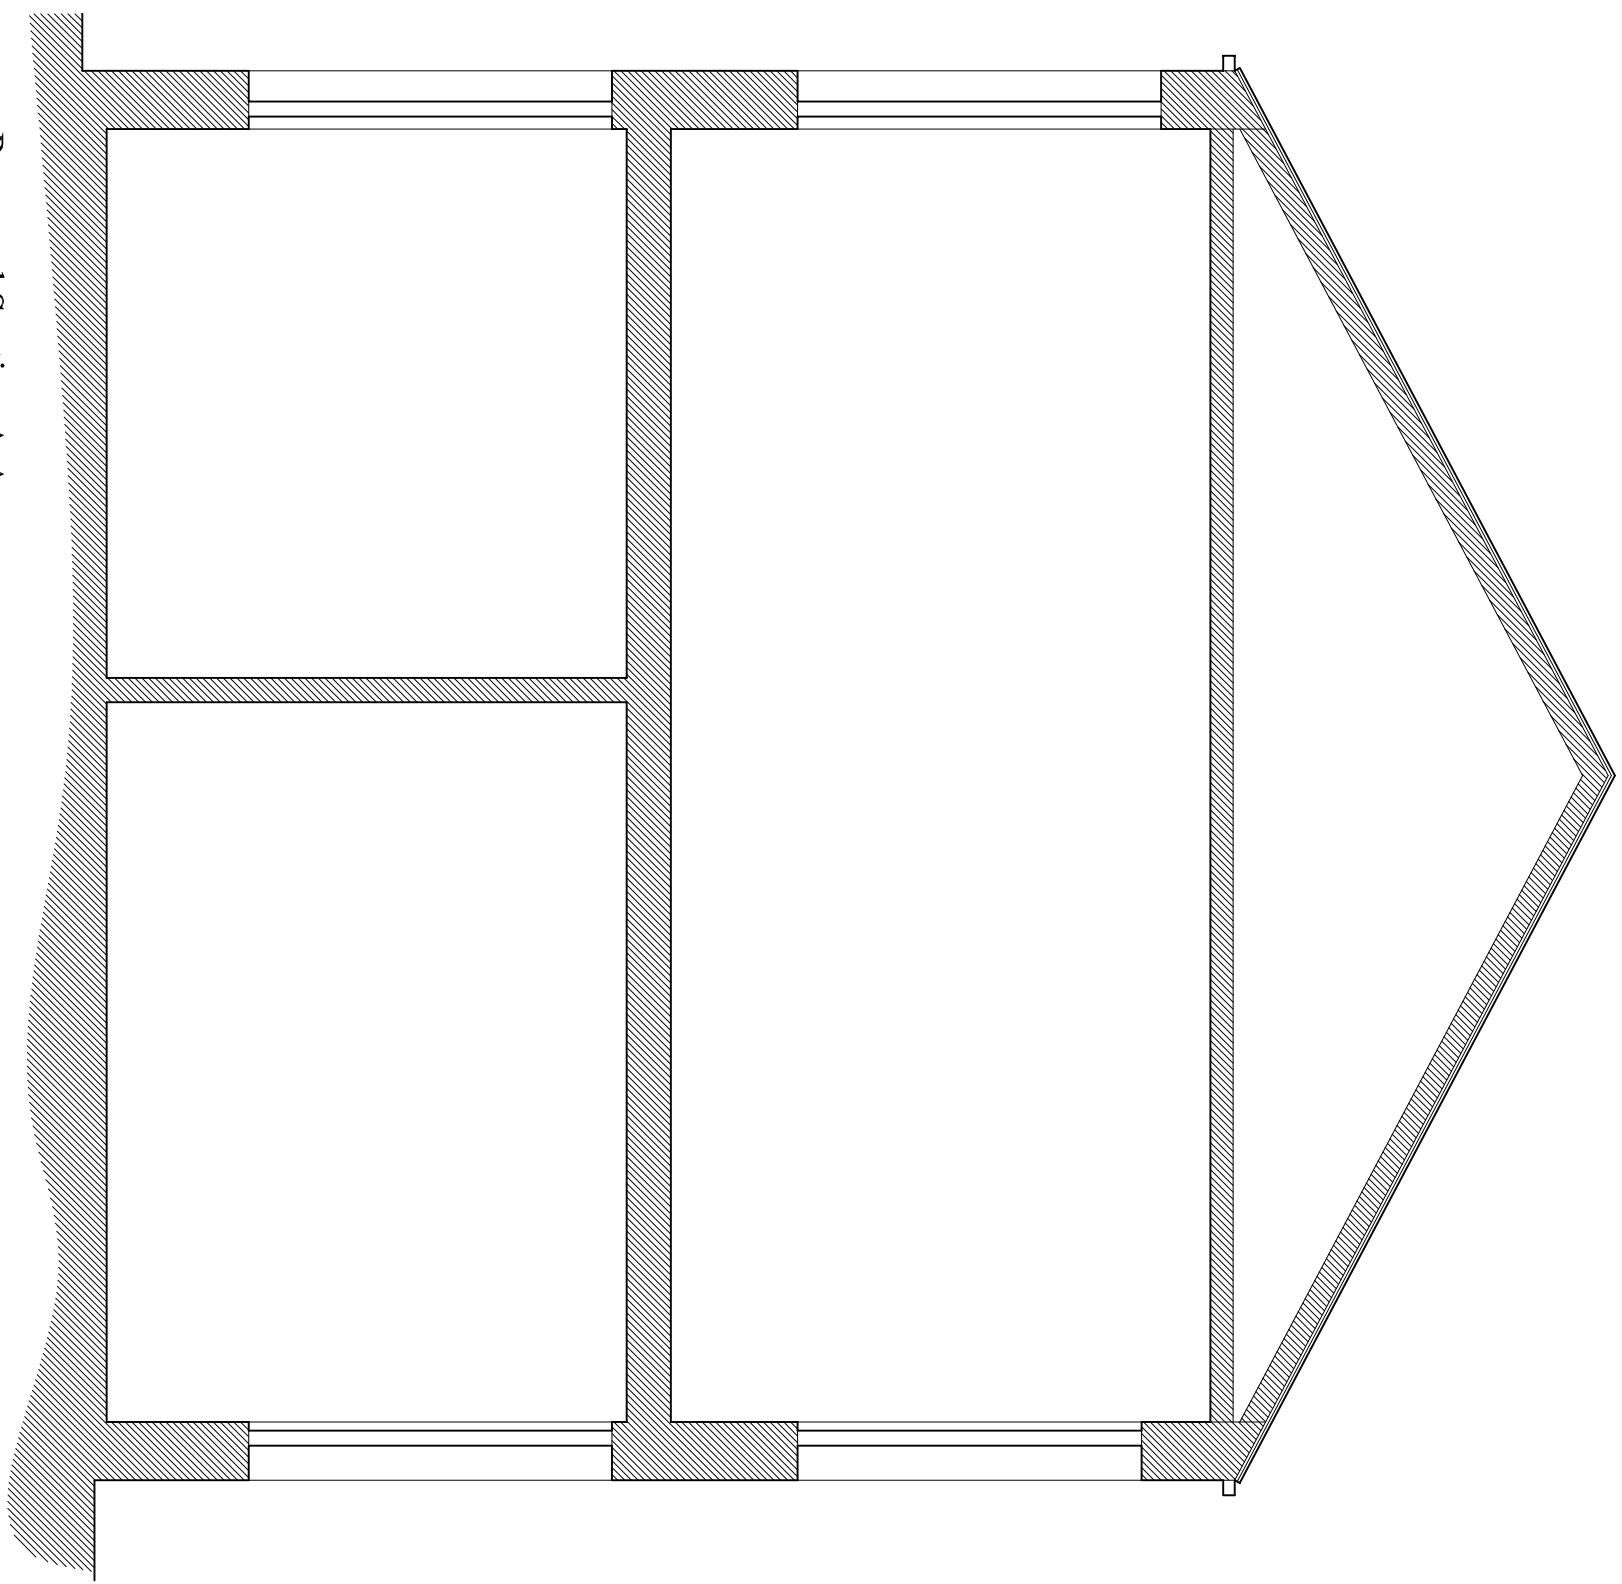
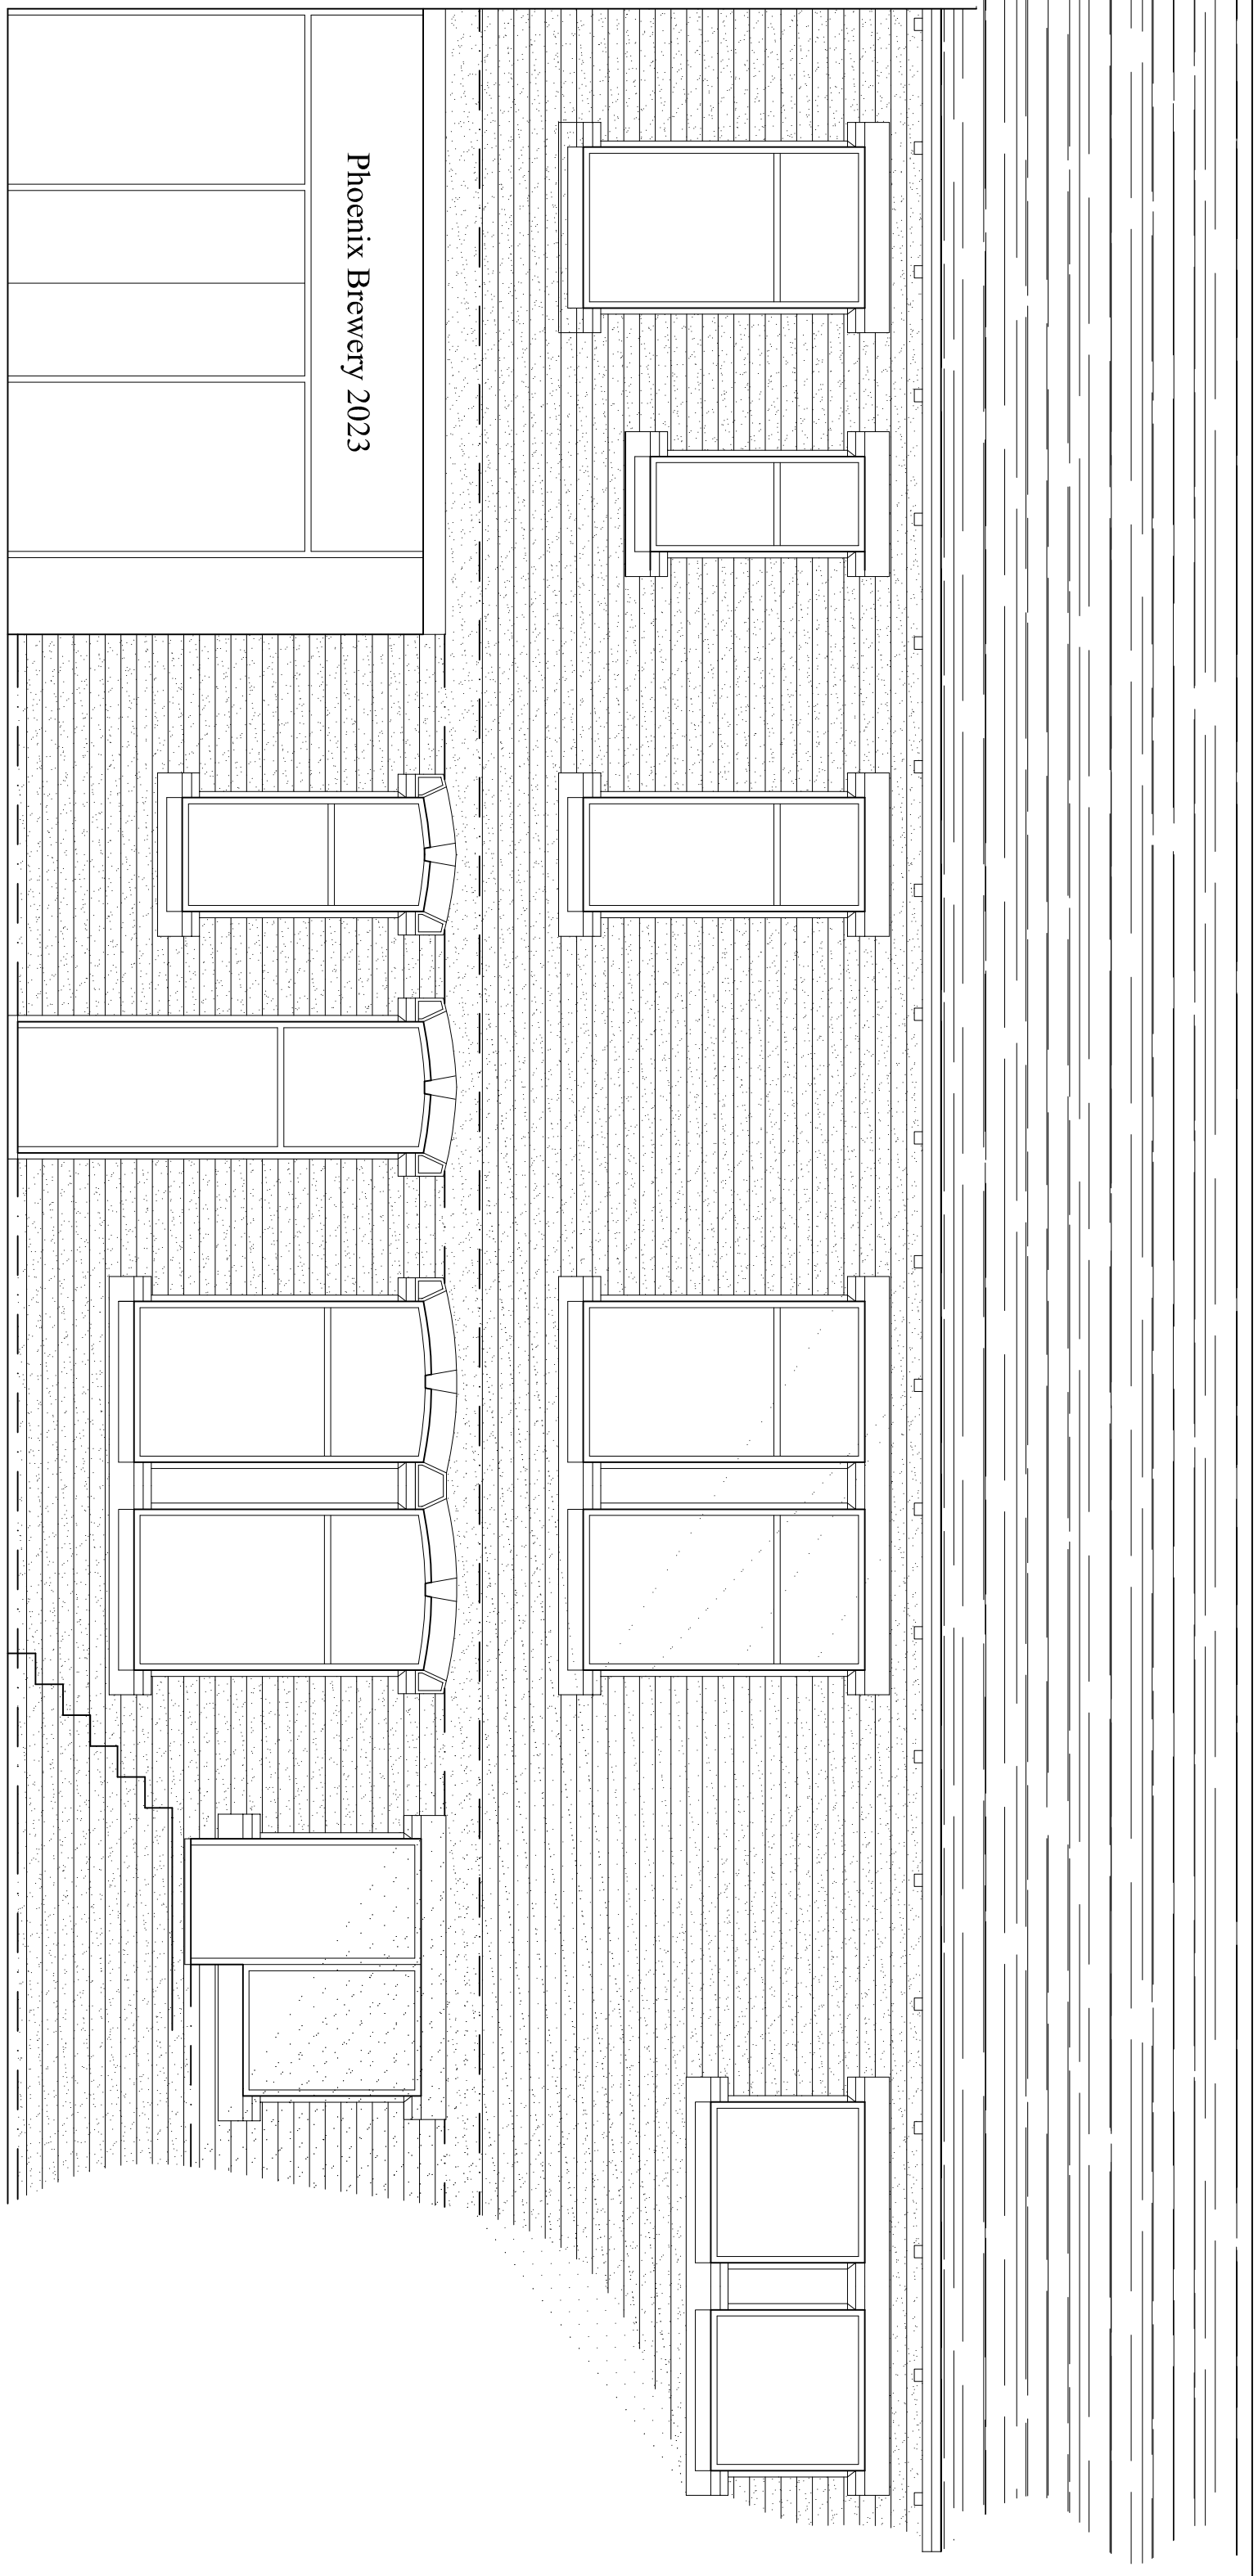
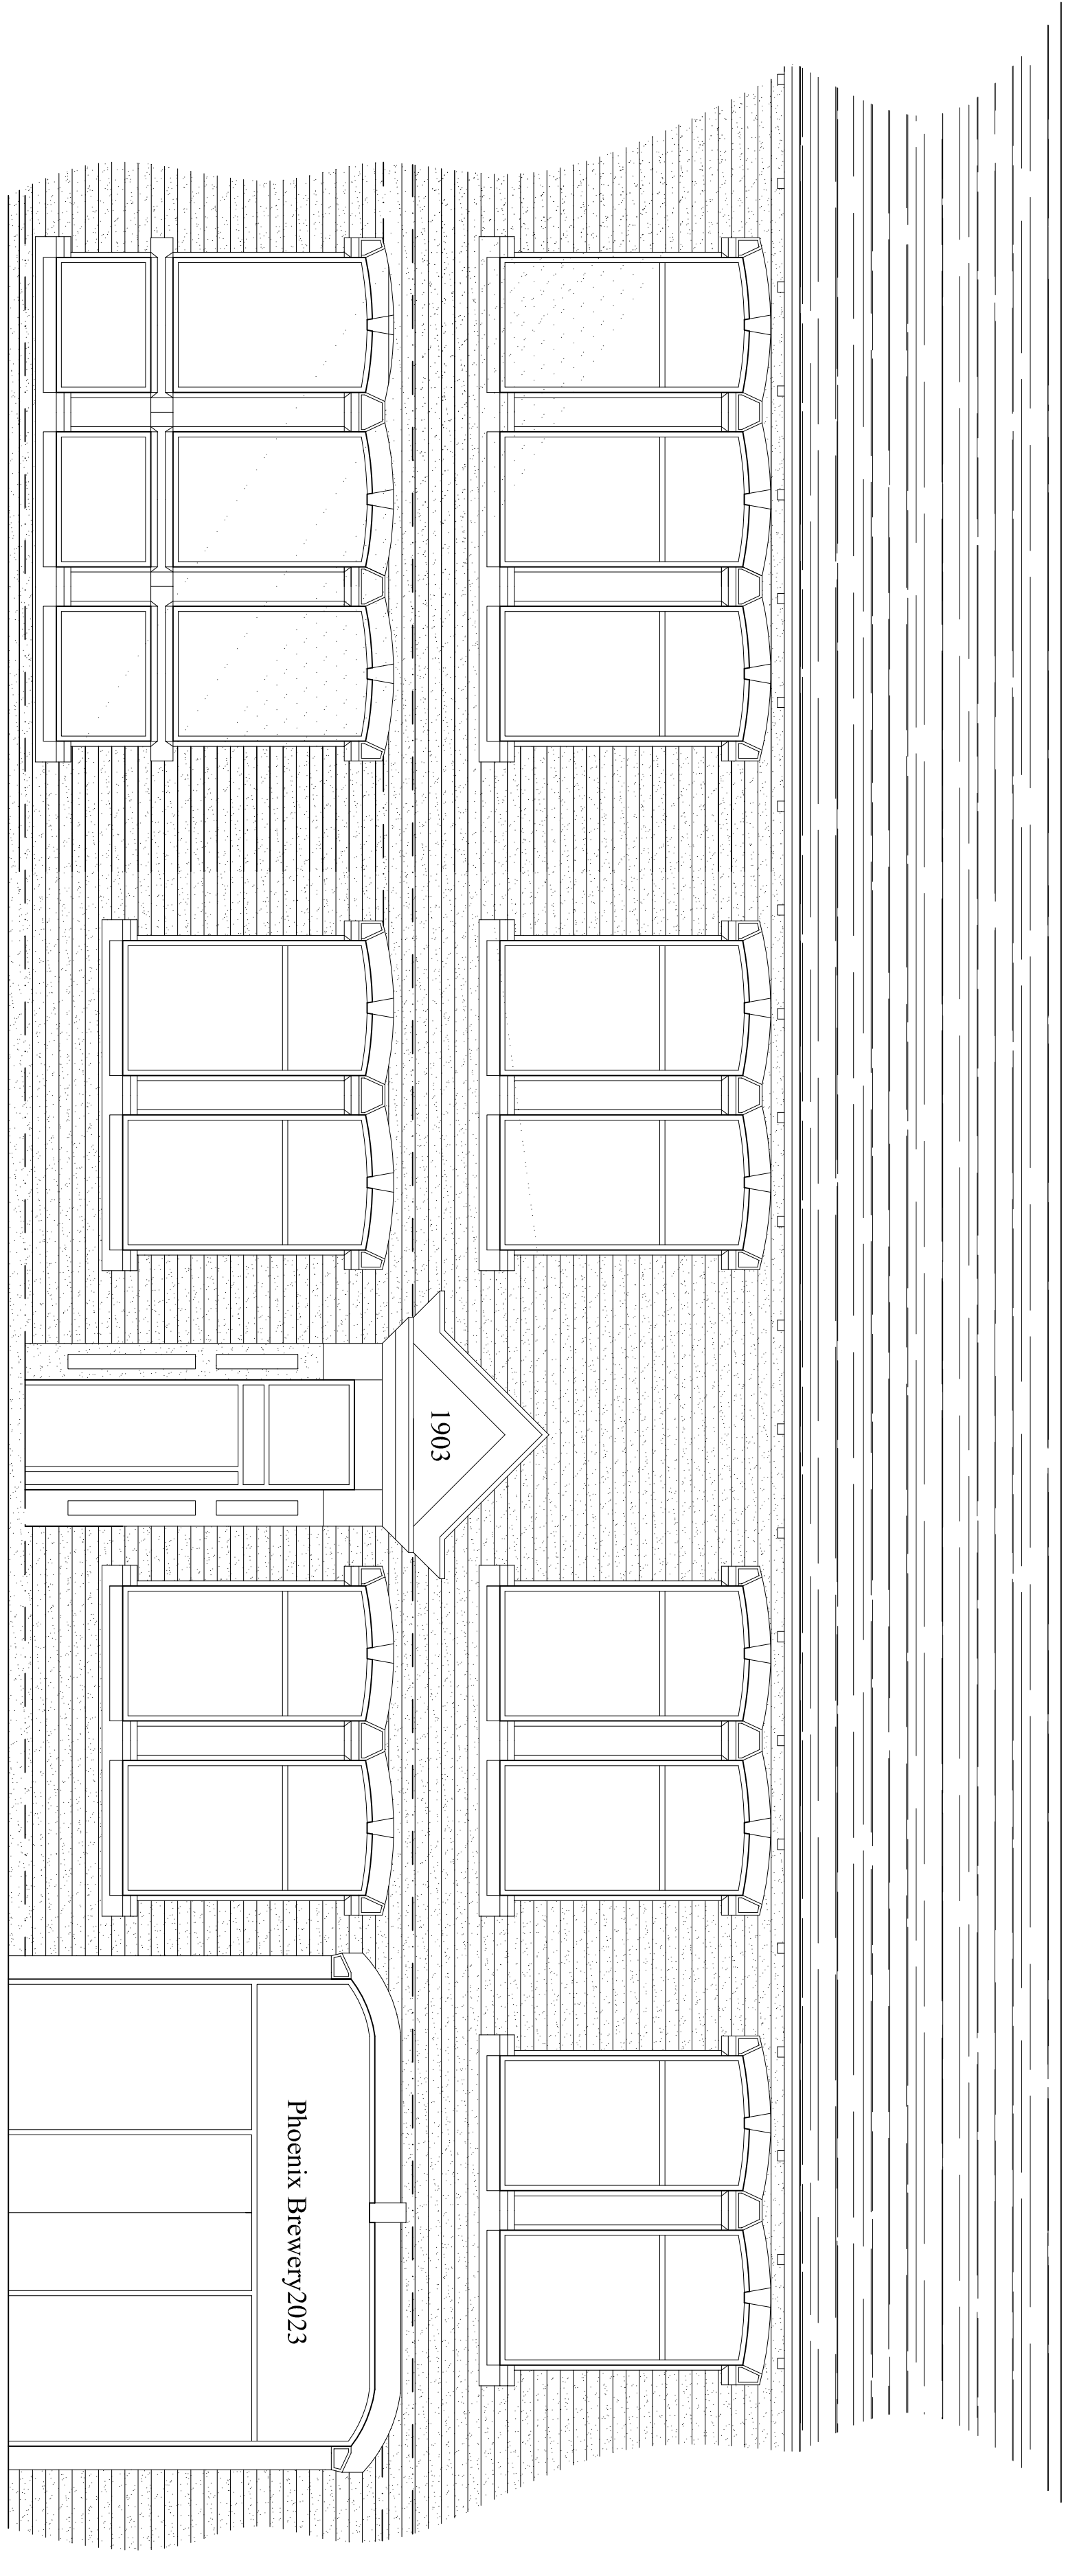


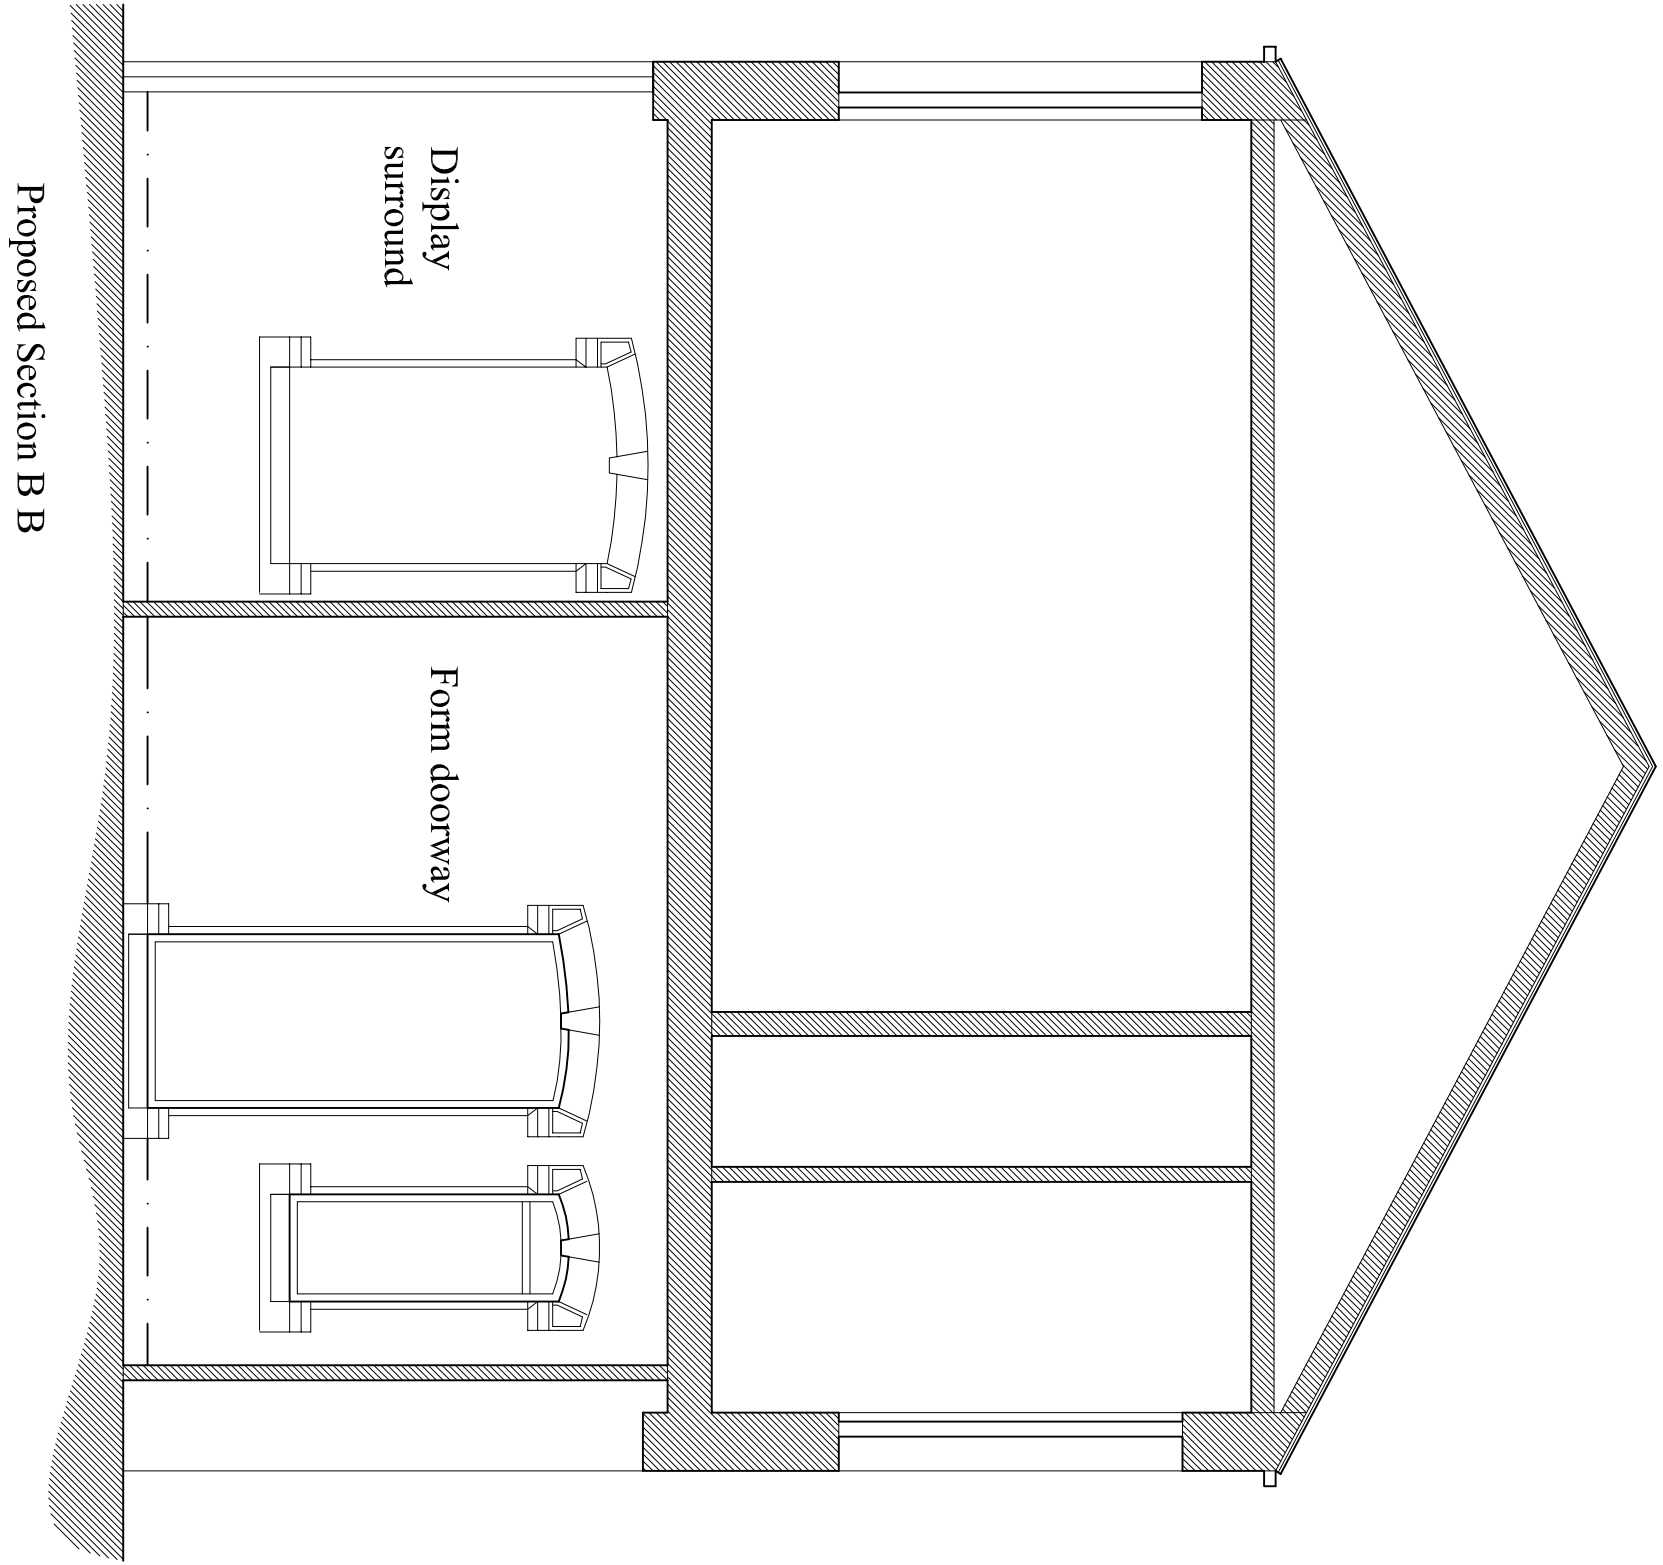

Zeus Land and Architecture Ltd
18 St Albans Ave, Skircoat Green, Halifax, HX3 0LZ
Telephone - 07971 240535
E Mail guy@zeuslandandarchitecture.com

Item#	Quantity	Title/Name, designation, material, dimension etc	Article No./Reference
GB	Designed by	Created by	Approved by - date
		XXX - 00/00/00	Sept 2023
Phoenix Brewery			
Proposed Elevations & Sections			Scale 1/50
04			Sheet