


Juniper Drive



Proposed Block Plan
Scale: 1:200

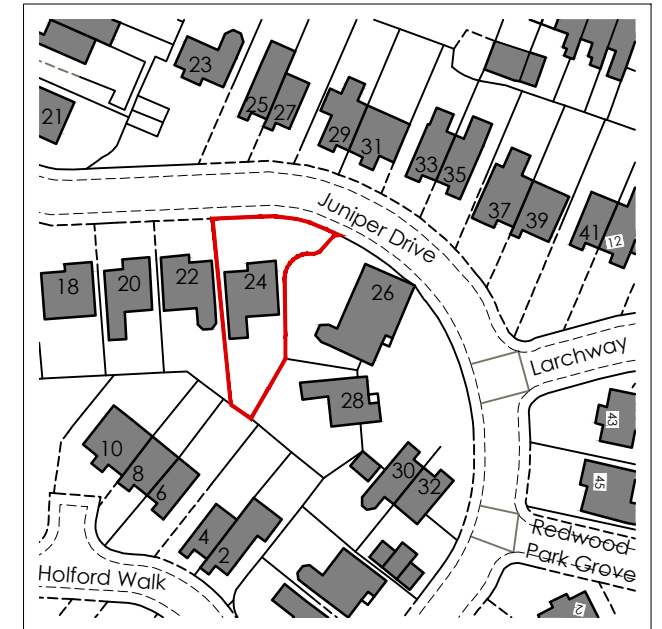

Site Location Plan
Scale: 1:1250



Key

Site Boundary

REV	Notes	Date	By
A	Garage removed	27.09.23	smh

CRISP
architecture
Email: crisparchitecture@gmail.com
Chartered Institute of
Architectural Technologists
Chartered Practice

Project: 24 Juniper Drive, Firgrove
Rochdale, OL16 3BG

Drawing Title: Proposed Block Plan

Project No: 2304	File Identifier:2304_72_09
Drawing No: 72_09	Revision: A
Drawn By: SMH	Checked By:SMH
Scale: 1:200 @ A3	Date: 21/07/2023

Purpose of Issue: FEASIBILITY

Drawing Status: PLANNING