All dimensions are to be checked on site, any discrepancies are to be reported to the Architect before work commences. Do not scale from this drawing.

This drawing is to be read in conjunction with all relevant consultants and specialists drawings / documents, any discrepancies are to be reported to the Architect before the affected work commences.

All structural components shown are indicative only. Details / calculations of structural members are to be provided by the Structural Engineer.

This drawing is copyright.

A	First Issue	03/11/2020
B	General Corrections	11/11/2020
C	General Amendments in Captions	11/12/2020



Proposed Bethel Street Elevation 1:200

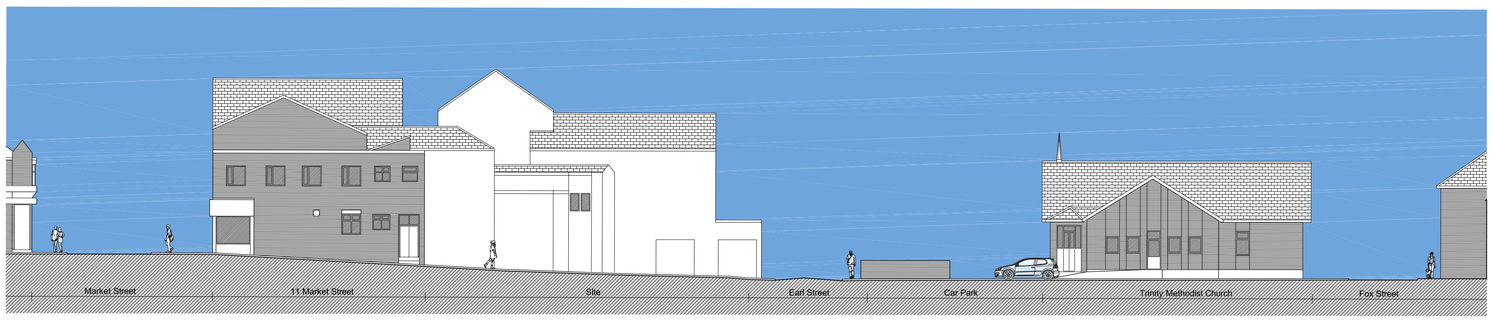

Existing Bethel Street Elevation 1:200



Proposed Taylor Street Elevation 1:200



Existing Taylor Street Elevation 1:200

Scale Bar 1:200

0 10 20m

ELEVATIONS ARE INDICATIVE IN DETAILING BUT NOT IN HEIGHT

Tang & Associates Ltd
Chartered Architects

Tel : 0161 877 9587
e-mail: barrytang@tangassociates.co.uk

Entrance W1, 1/F, Westwood House, Greenwood Business Centre, Manchester, M5 4QH, UK

Client:
Mr. Agron Elezi

Project:
Earl Street, Heywood

Drawing Title:
Existing & Proposed Bethel Street and Taylor Street Street-scenes

Scale: 1:200 @ A1

Date: December 2020

Drawing No: 8435/323

Revision: C