
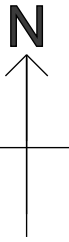
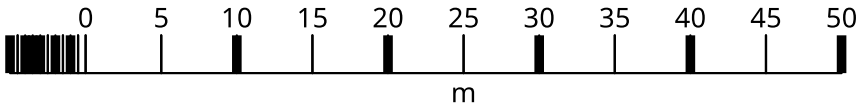


Kia (Water St) Rochdale

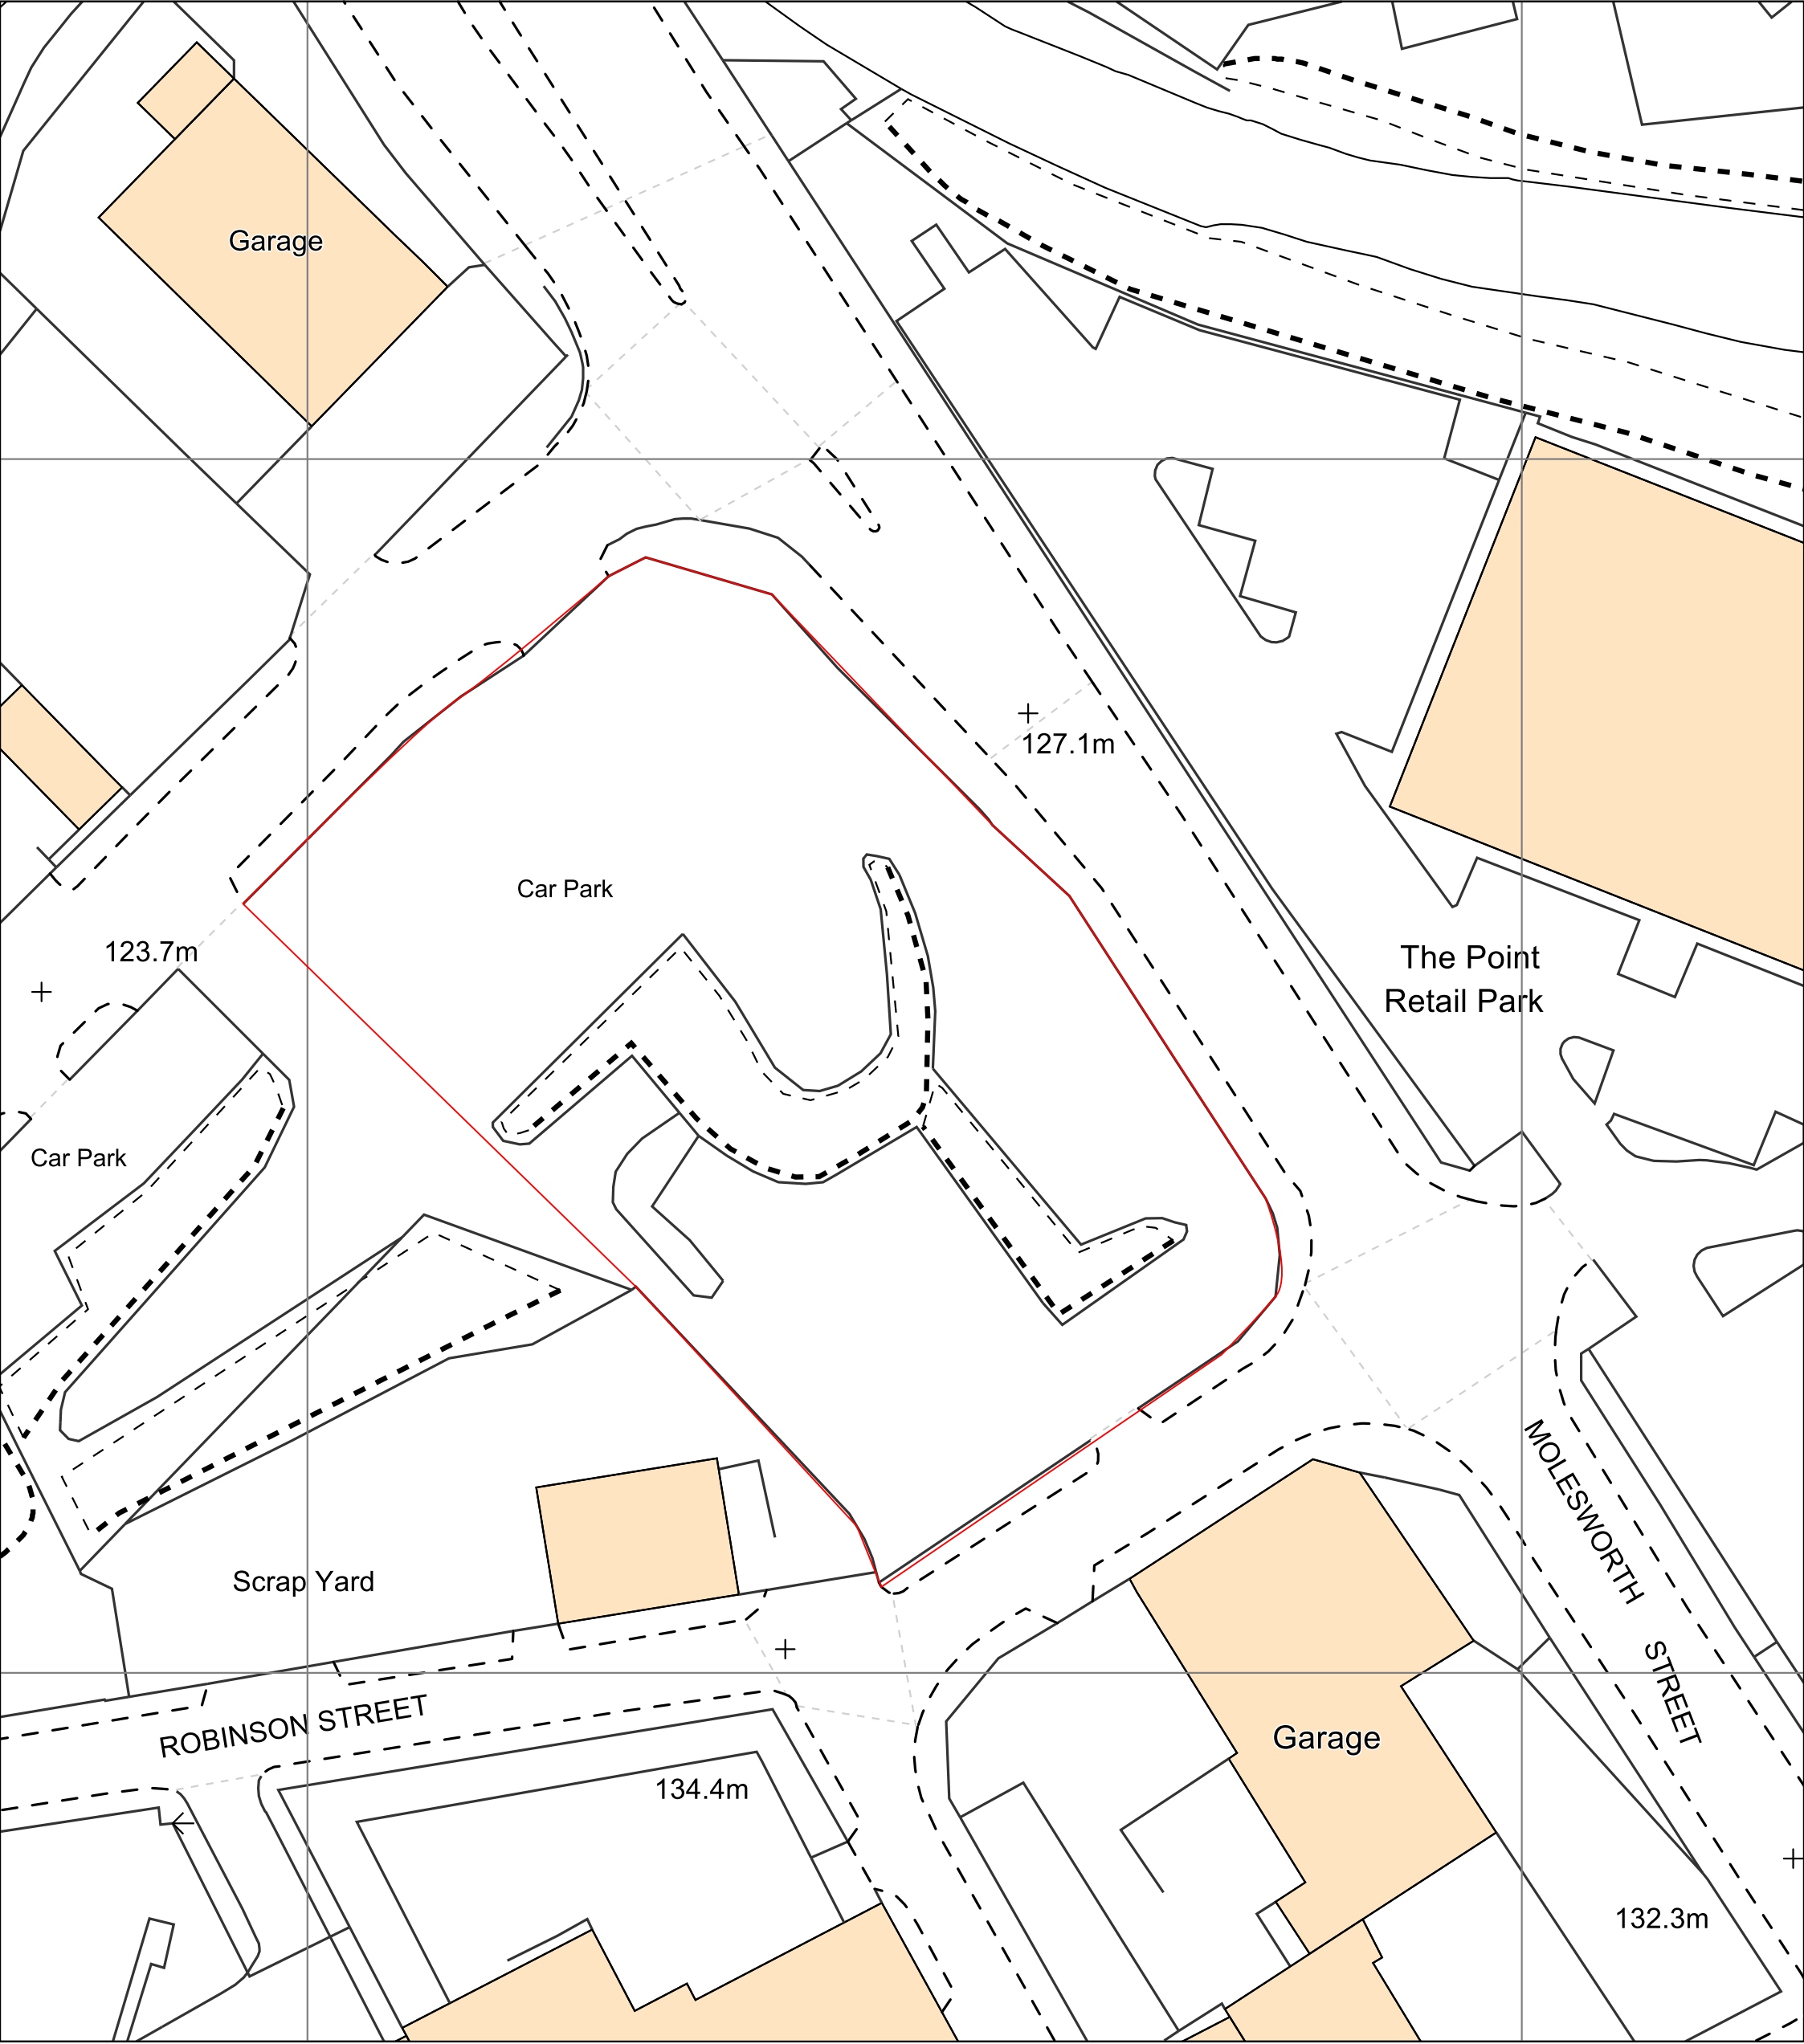

Water Street Car Park
Water Street
Rochdale
OL16 1TL

Friday, December 1, 2023, ID: CM-01138694
www.centremapslive.co.uk




1:500 Scale print at A3, Centre: 390147 E, 413356 N

©Crown Copyright Ordnance Survey. Licence no.
AC0000849896



SIGN SPECIALISTS
sign-specialists.co.uk

Kia (Water St) Rochdale

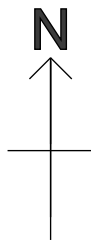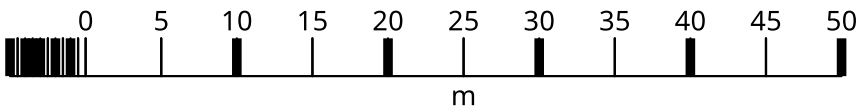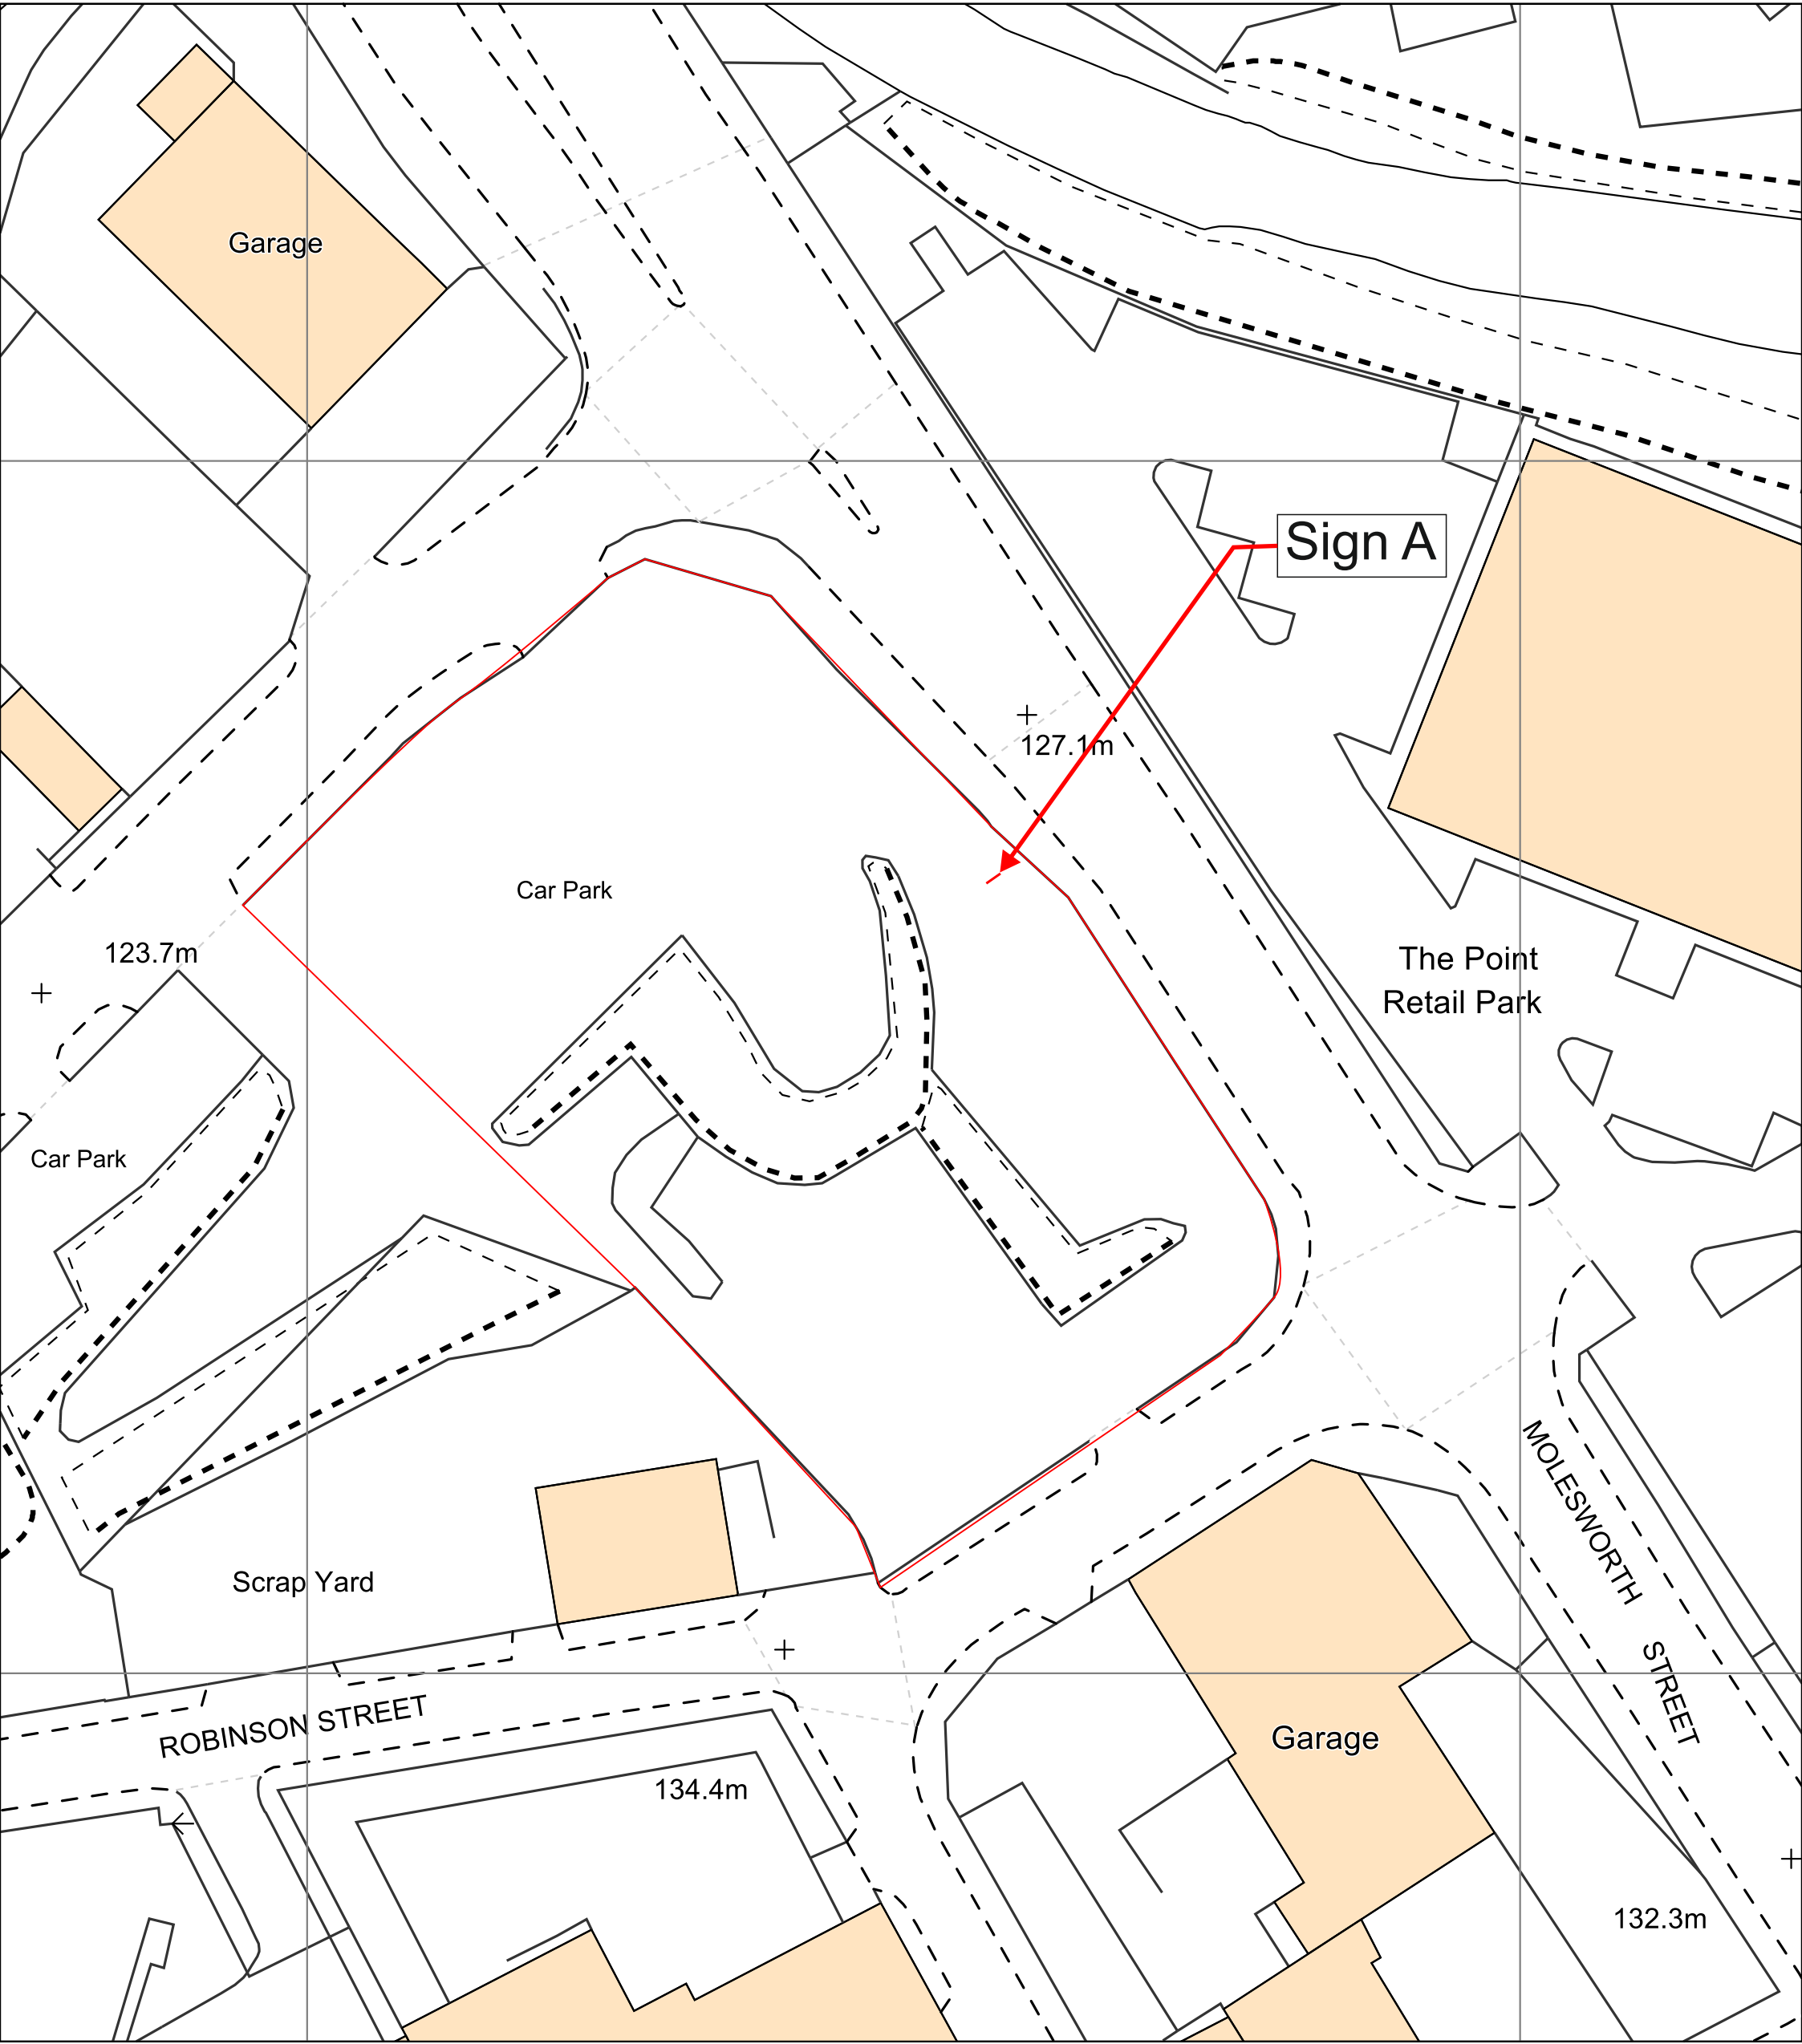

Water Street Car Park
Water Street
Rochdale
OL16 1TL

Friday, December 1, 2023, ID: CM-01138694
www.centremapslive.co.uk

1:500 Scale print at A3, Centre: 390147 E, 413356 N

©Crown Copyright Ordnance Survey. Licence no.
AC0000849896



SIGN SPECIALISTS
sign-specialists.co.uk