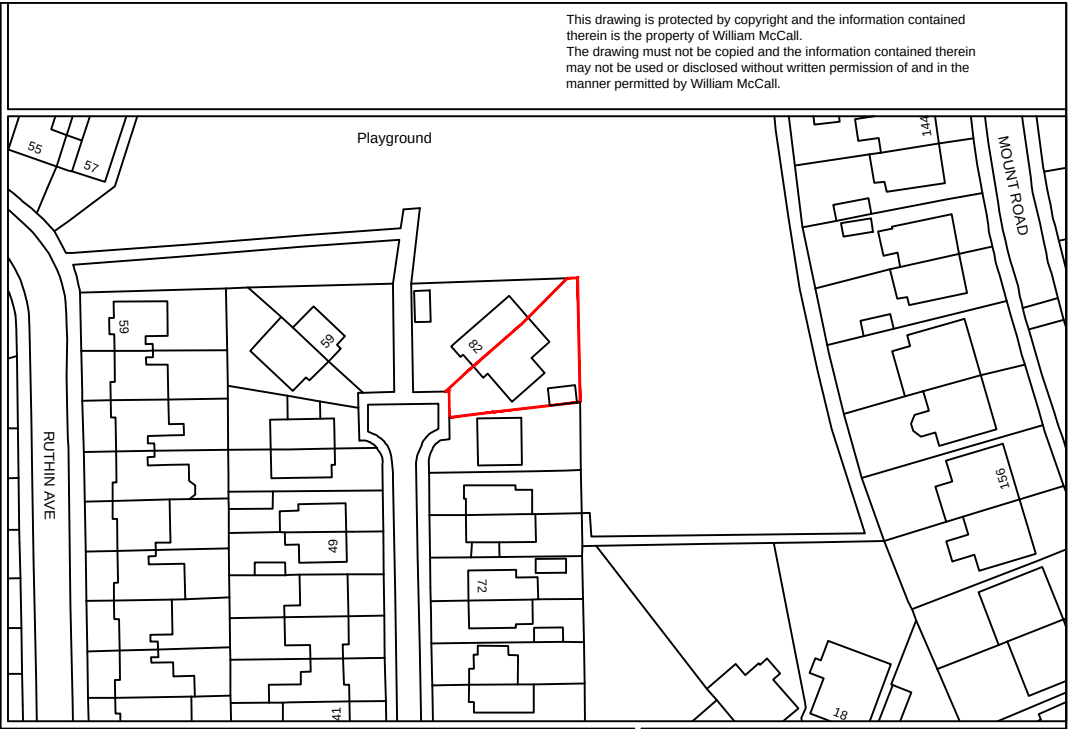
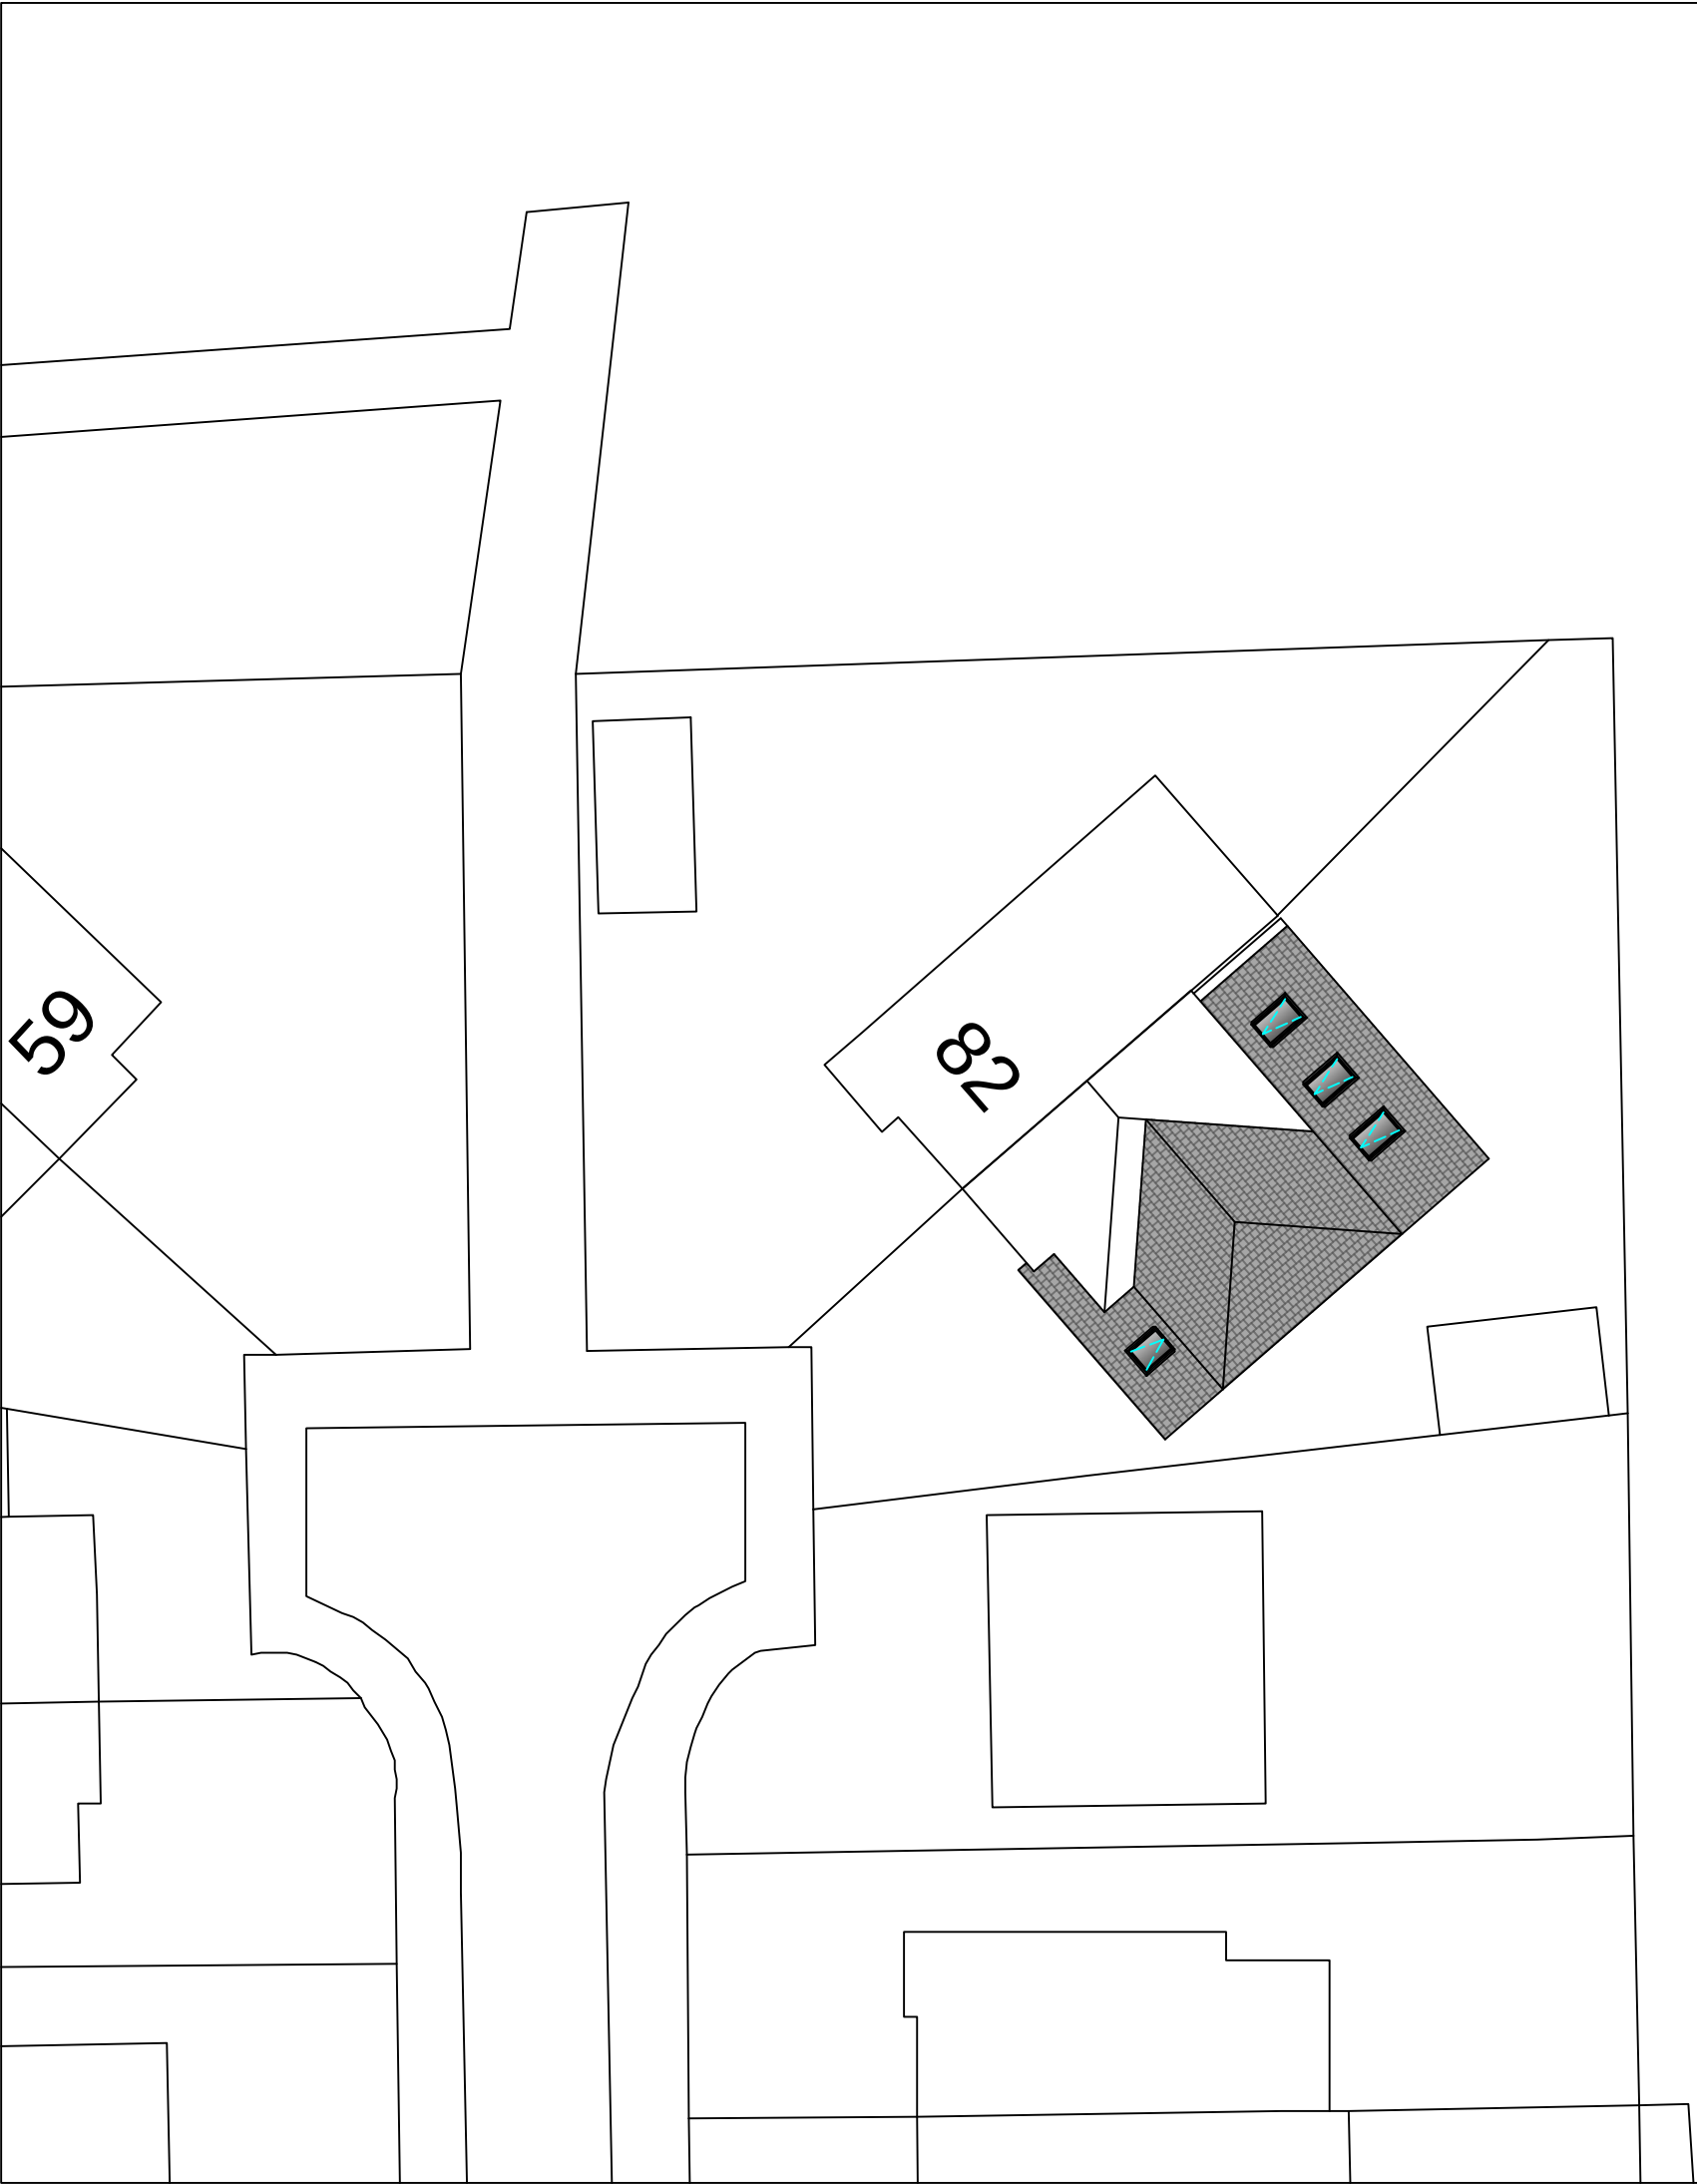


|   |  |             |                 |
|---|--|-------------|-----------------|
| Stage :- <b>Householder Planning</b>                                                                                                   |  |             |                 |
| Project Title :- Two Storey Side And Single Storey Rear Extensions Together With Single Storey Front Extension To Facilitate New Porch |  |             |                 |
| Drawing Title :- Proposed Site & Location Plans                                                                                        |  |             |                 |
| Client :- Ms D McPhail   |  |             |                 |
| Drwg No :- 12/23/119   |  | 3 of 3      | Date :- Dec '23 |
| Scale :- 1:200 & 1:1250@A3   |  | Drawn:- SCM | Rev :- *        |
| Checked :-   |  |             |                 |
| Site Address :- 80 Ruthin Avenue, Middleton, Manchester, M24 1FG                                                                       |  |             |                 |