




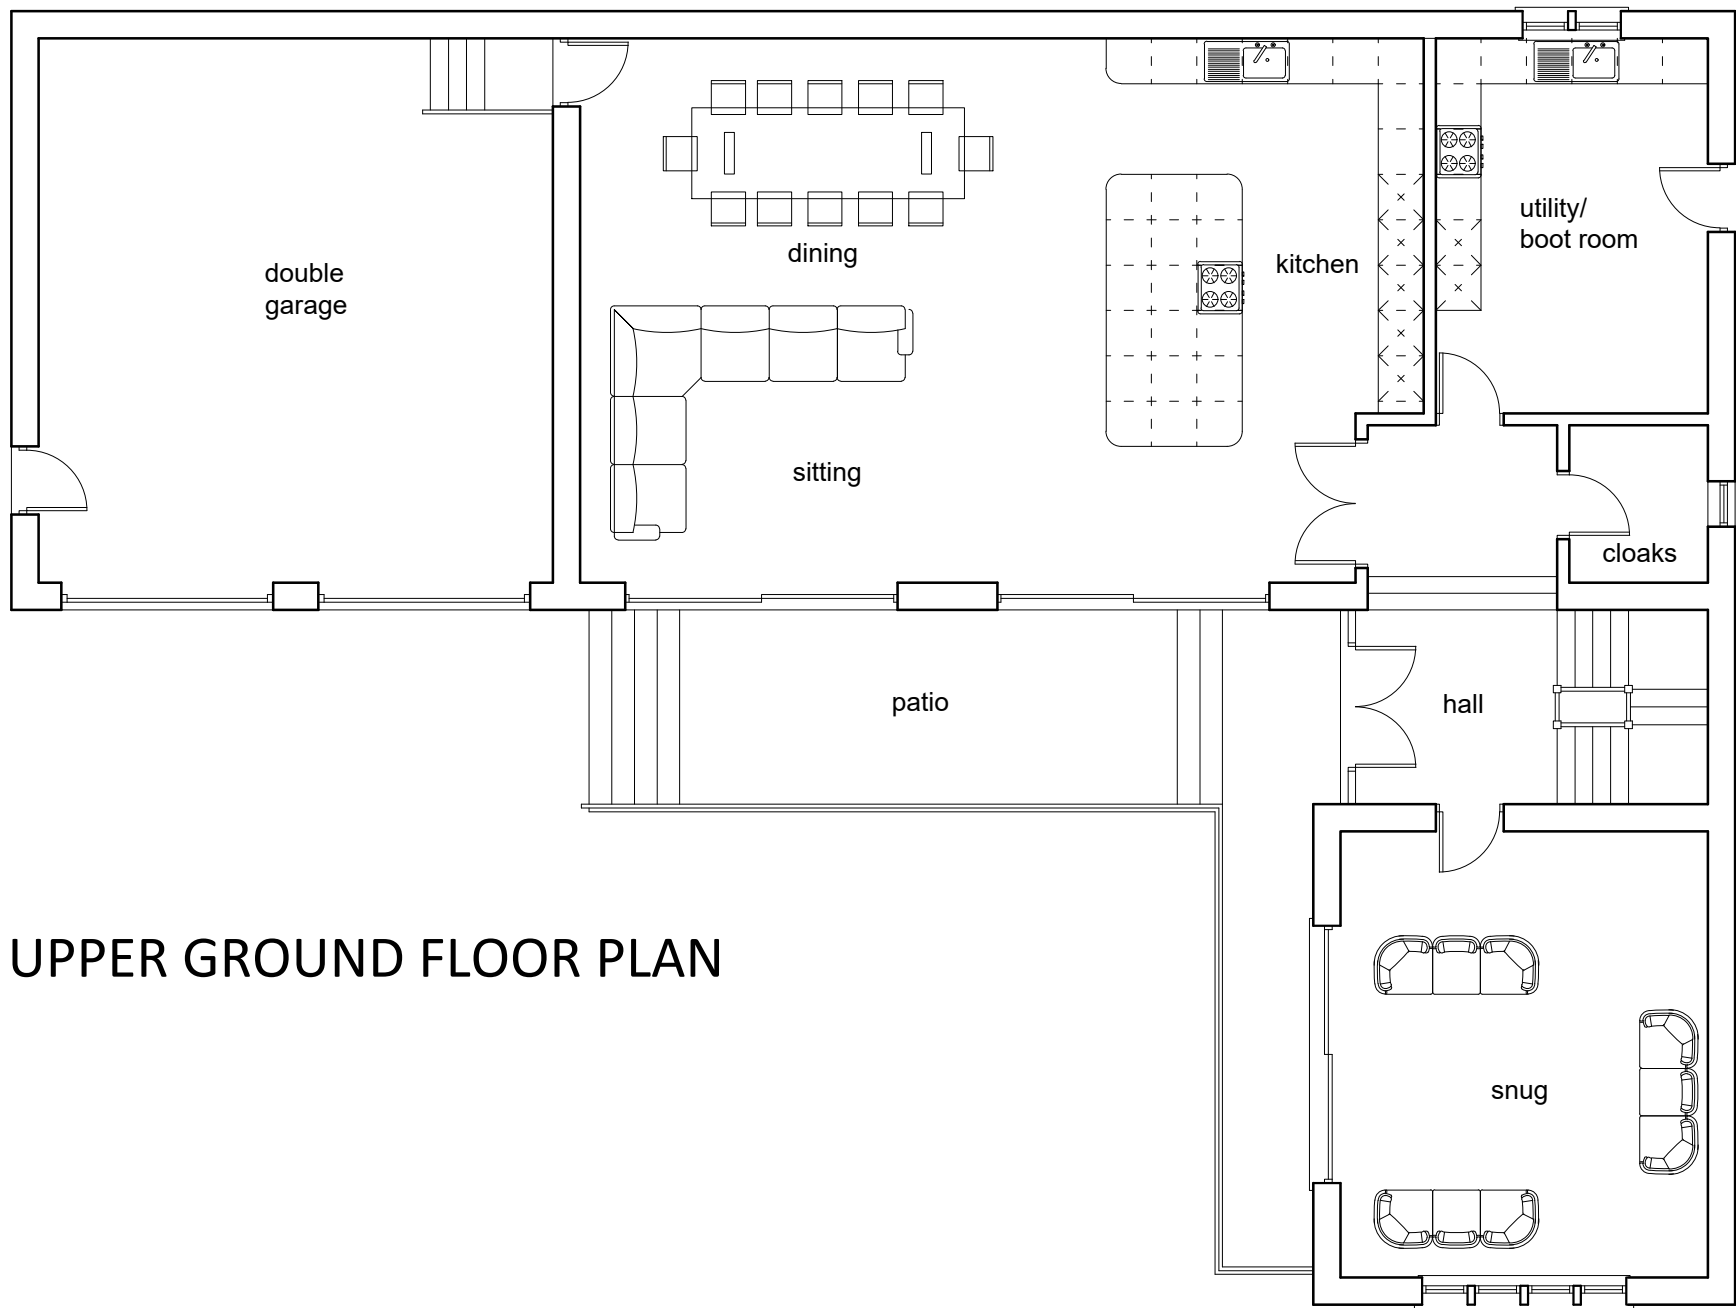


UPPER GROUND FLOOR PLAN

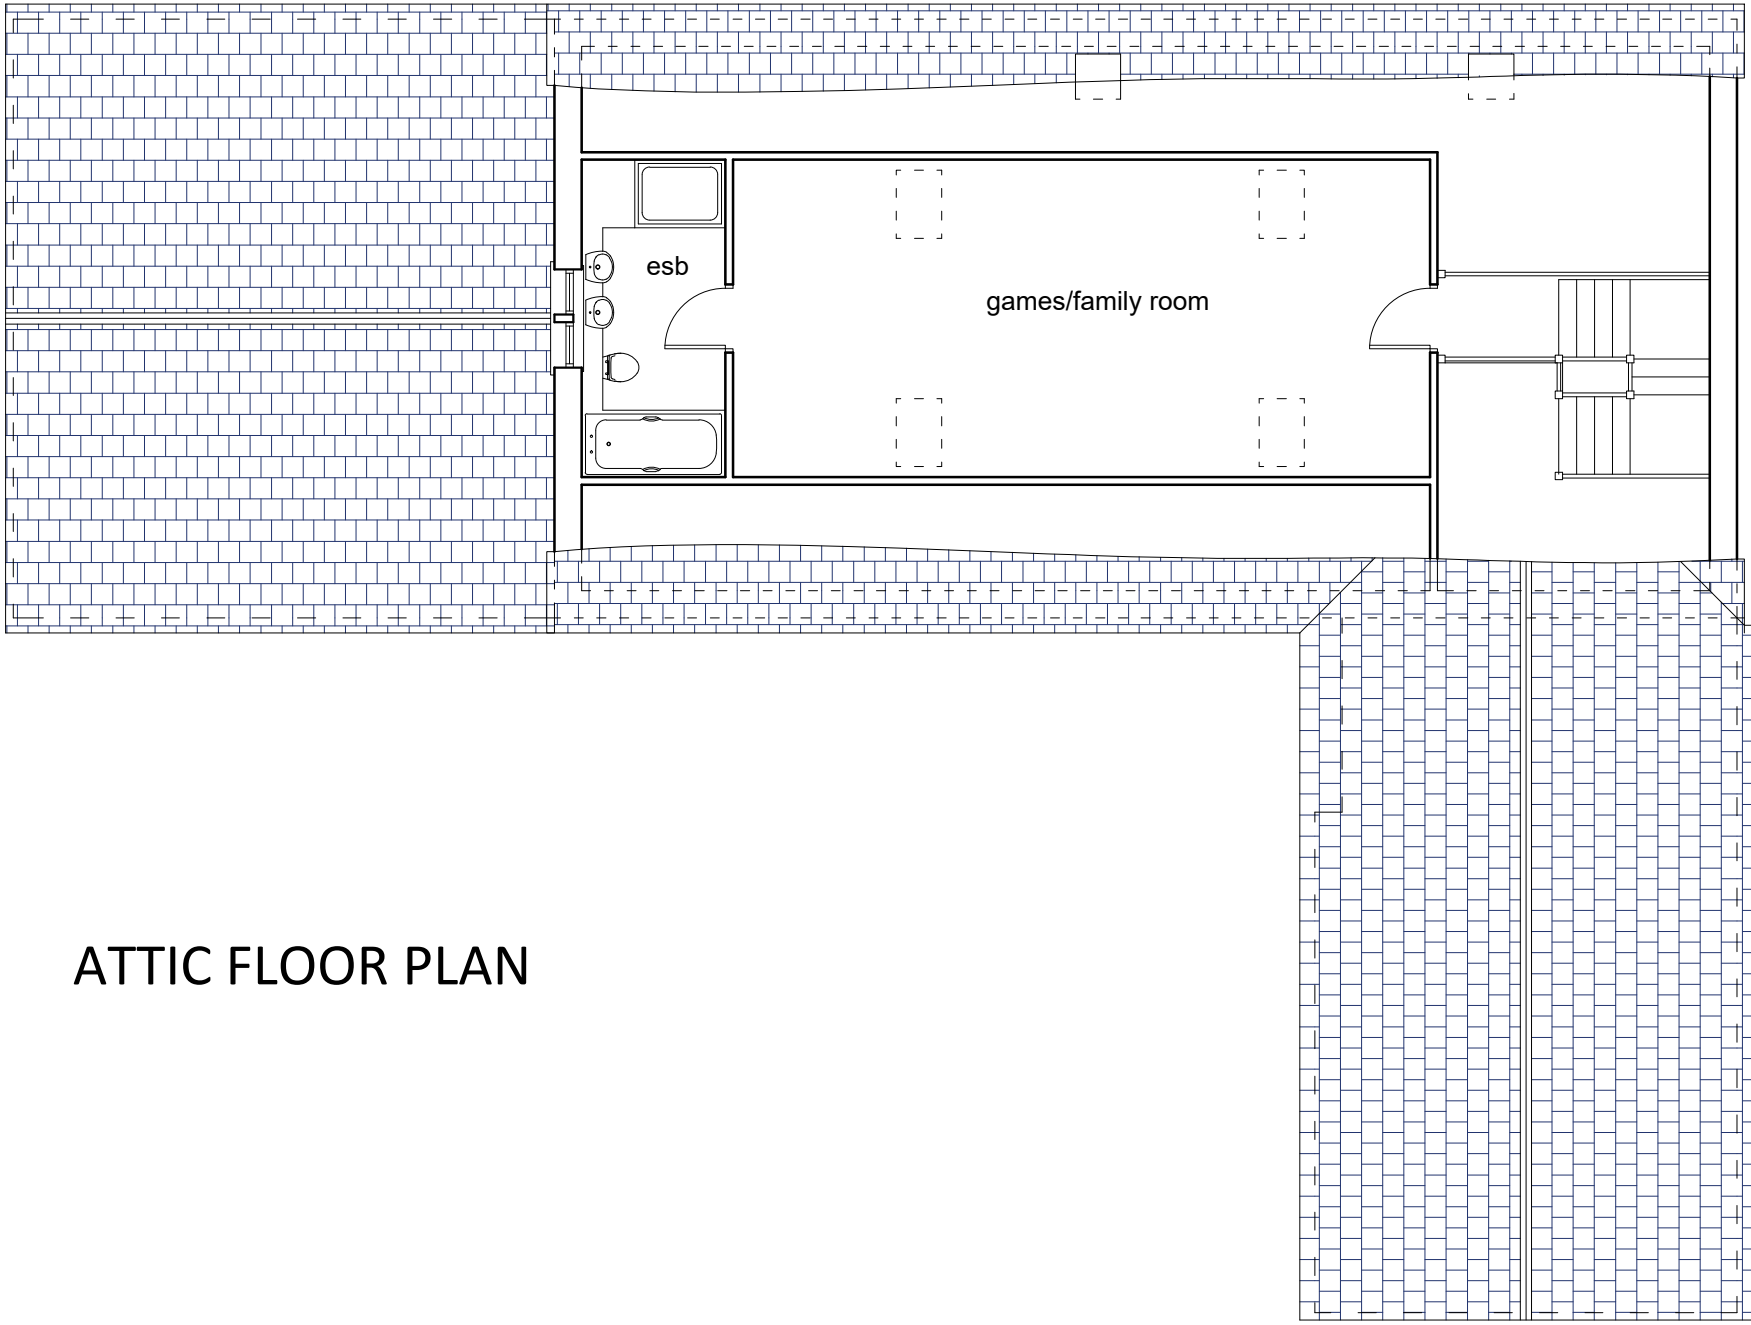


ATTIC FLOOR PLAN

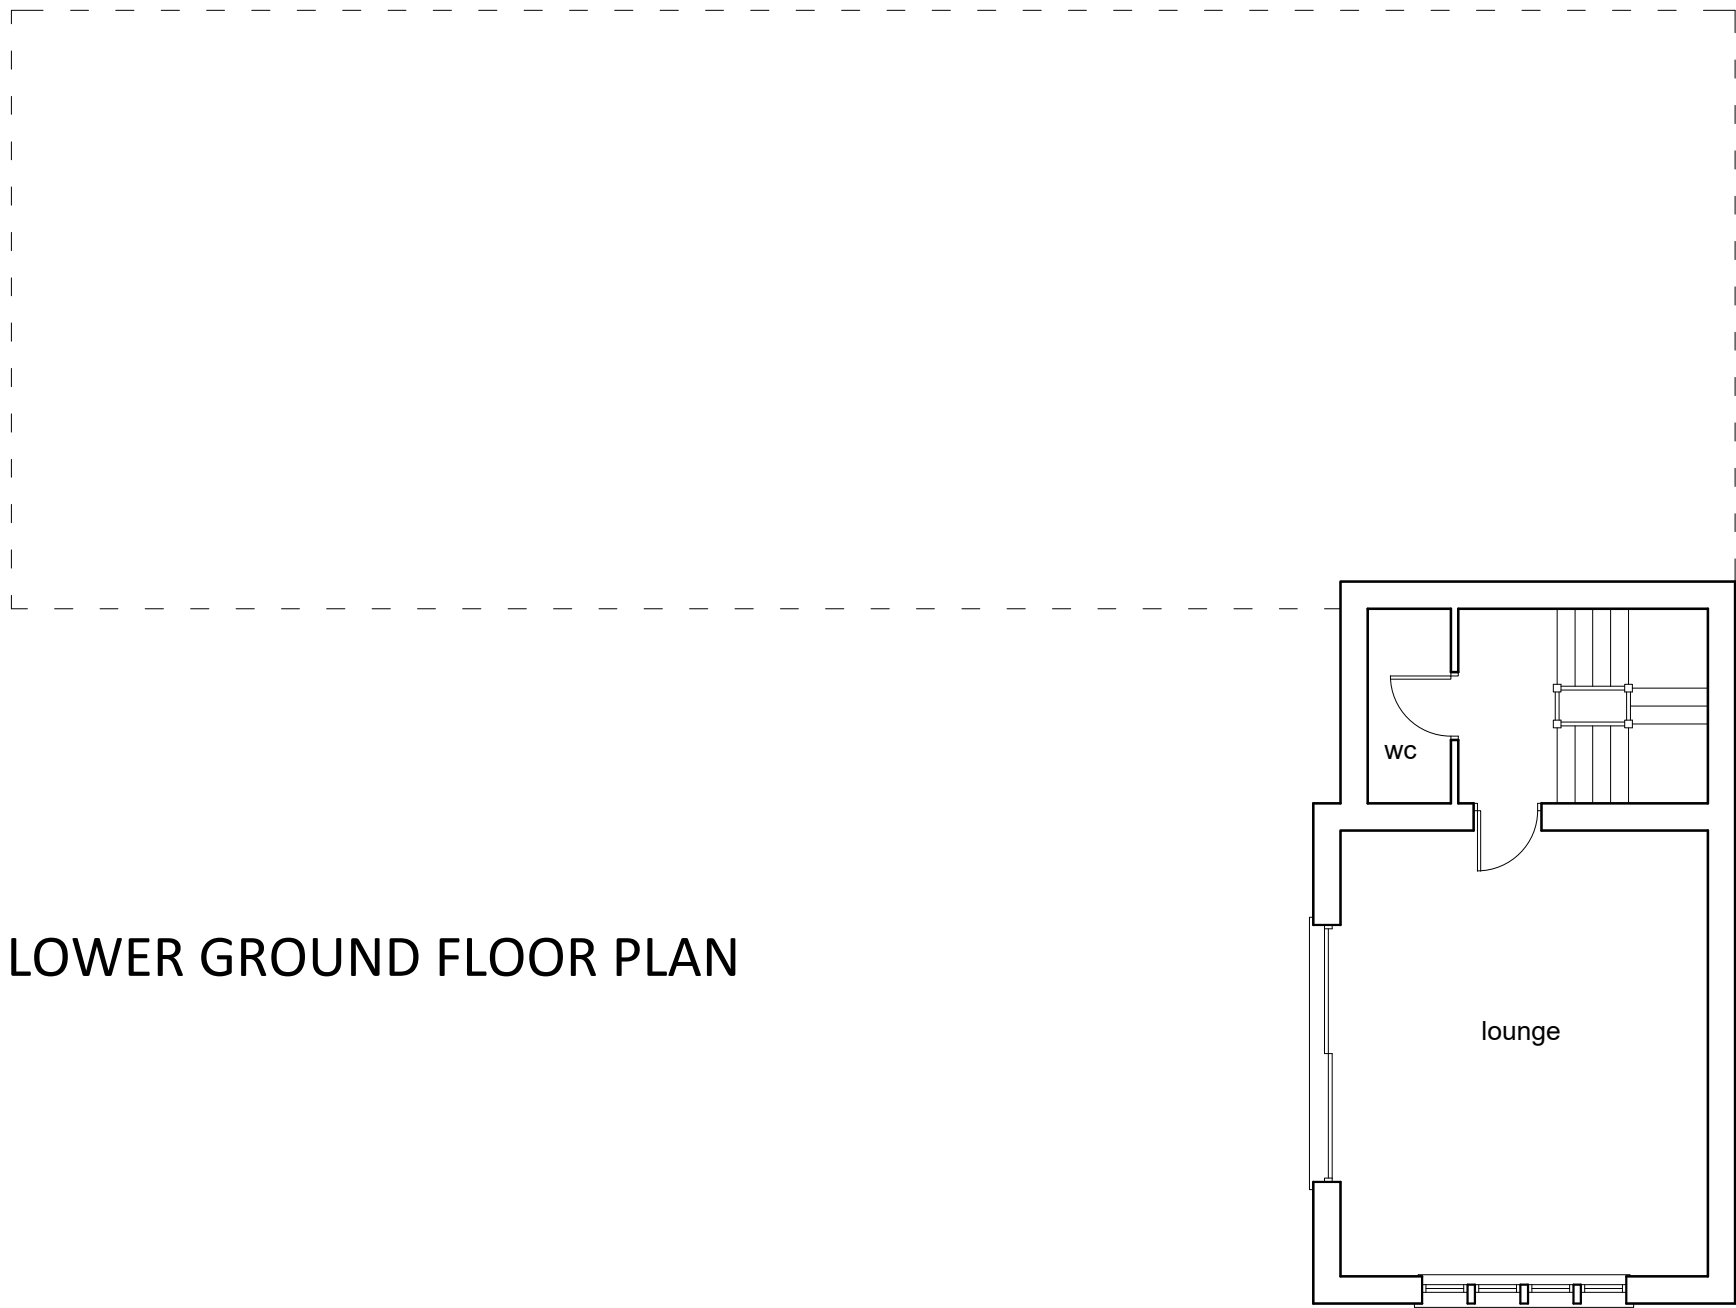


LOWER GROUND FLOOR PLAN

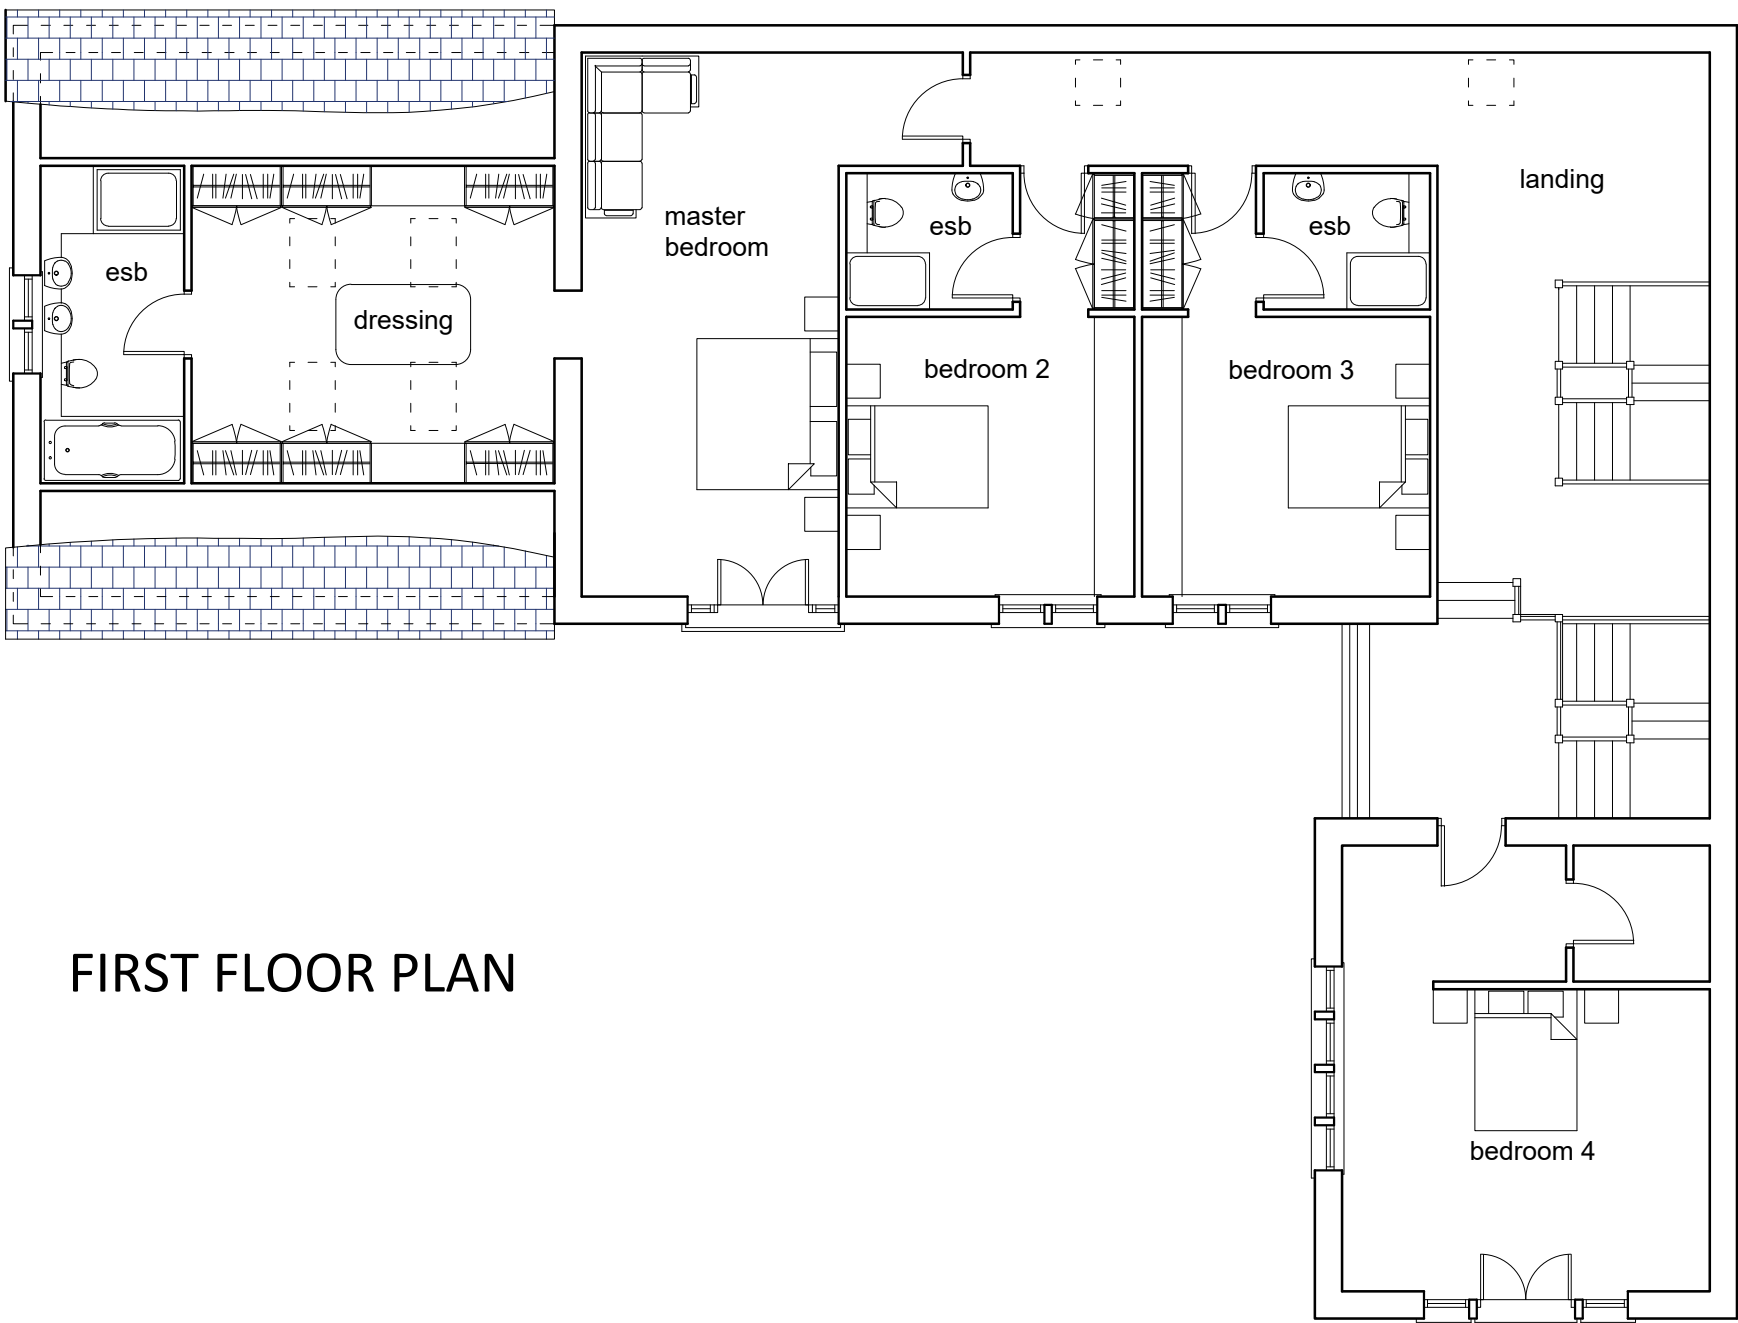

FIRST FLOOR PLAN

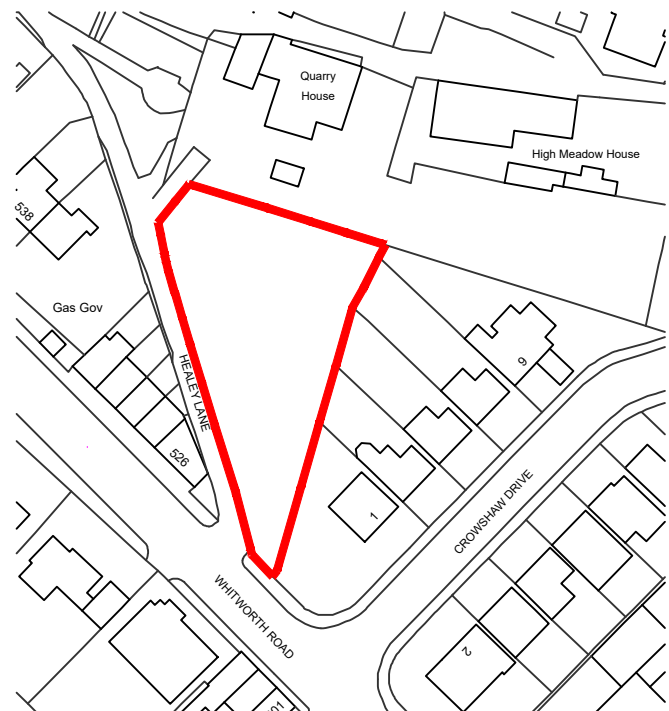

LOCATION PLAN 1:1250

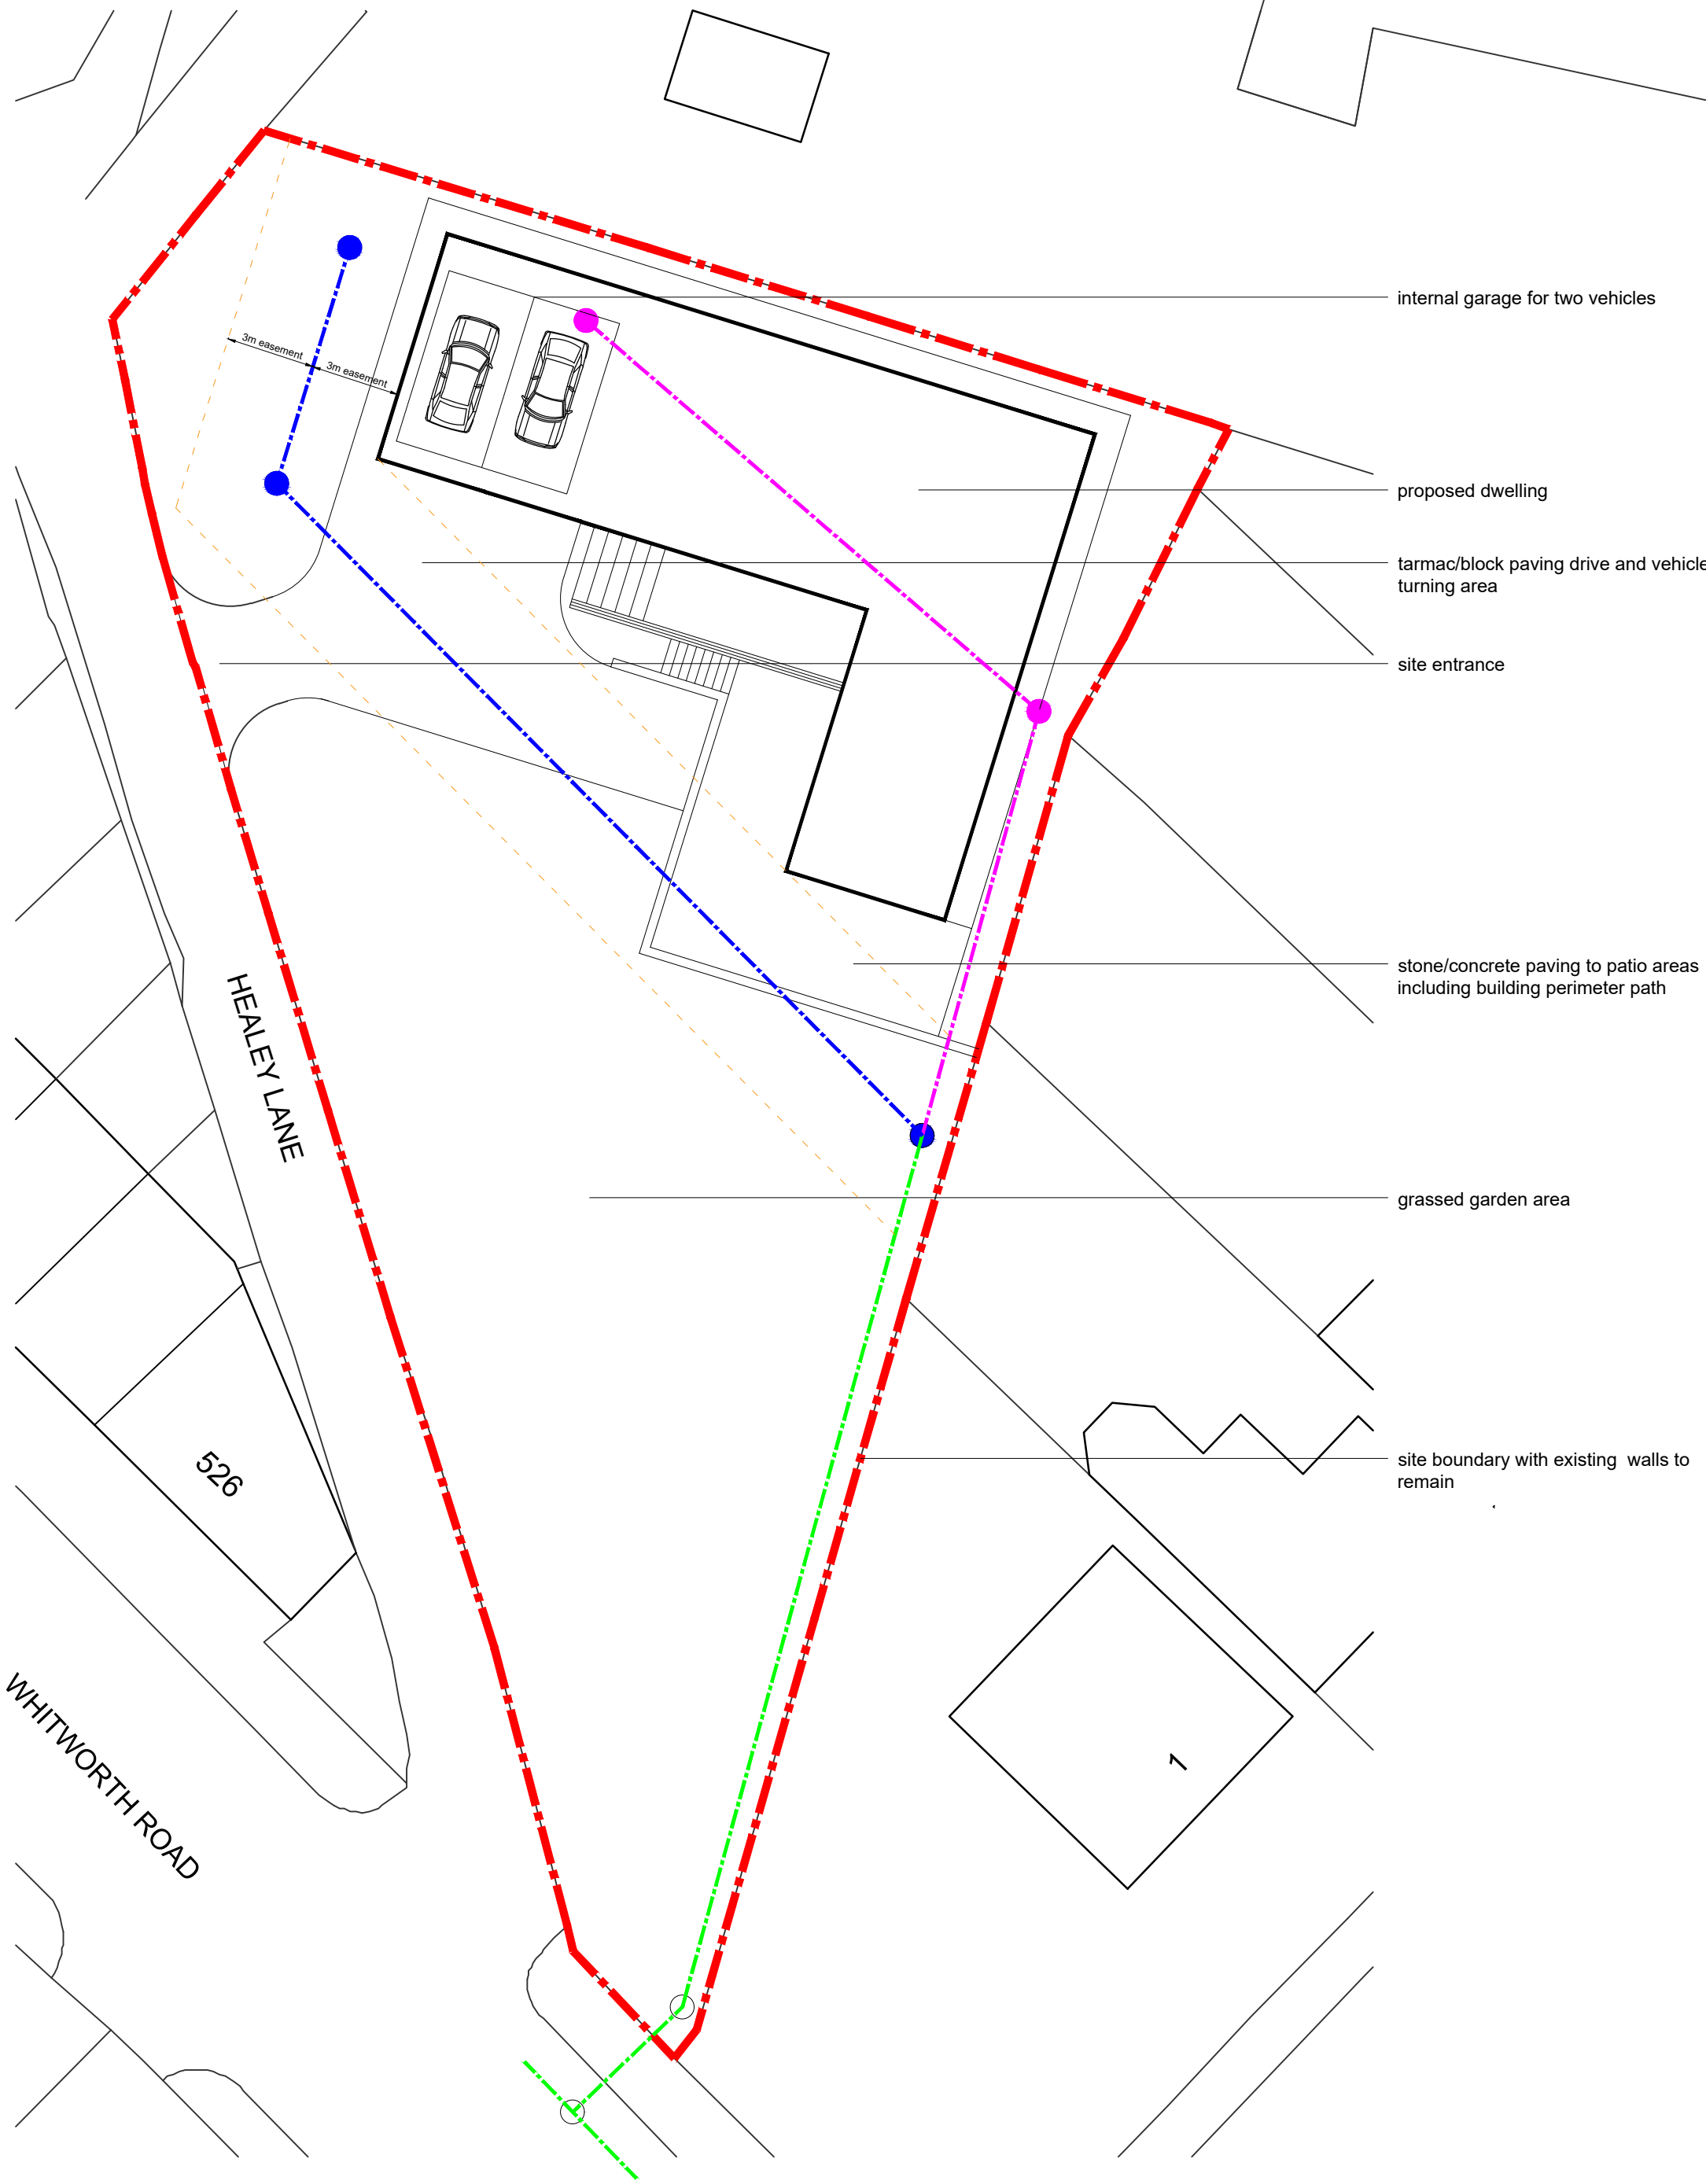

SITE/BLOCK PLAN 1:200

In all cases figured dimensions shall be taken in preference to scaled dimensions.
All relevant dimensions shall be checked on site before any prefabricated work is put in hand

Revisions
Clients comments added
Planning comments added
Planning comments added

Date
21/07/23
16/10/23
06/07/24

No.
A
B
C

LEGEND

- existing sewer to be diverted
- proposed new sewer
- existing sewer to remain
- 3m sewer easement