

©TRIANGLE ARCHITECTS LIMITED

■THIS DRAWING IS THE SUBJECT OF COPYRIGHT WHICH VESTS IN TRIANGLE ARCHITECTS LIMITED. IT IS AN INFRINGEMENT OF COPYRIGHT TO REPRODUCE THIS DRAWING, BY WHATEVER MEANS, INCLUDING ELECTRONIC, WITHOUT THE EXPRESS WRITTEN CONSENT OF TRIANGLE ARCHITECTS LIMITED WHICH RESERVES ALL ITS RIGHTS.

■TRIANGLE ARCHITECTS LIMITED ASSERTS ITS RIGHTS TO BE IDENTIFIED AS THE AUTHOR OF THIS DESIGN.

■DRAWING NOT TO BE SCALED. FIGURED DIMENSIONS TO BE WORKED TO IN ALL CASES.

■THE CONTRACTOR IS RESPONSIBLE FOR CHECKING DIMENSIONS, TOLERANCES & REFERENCES.

■ANY DISCREPANCY TO BE VERIFIED WITH THE ARCHITECT BEFORE PROCEEDING WITH THE WORKS.

■REPORT ERRORS & OMISSIONS TO ARCHITECT.

■WHERE AN ITEM IS COVERED BY DRAWINGS OF DIFFERENT SCALES, THE LARGER SCALE DRAWING TO BE WORKED TO. DO NOT SCALE FROM THE DRAWING. FIGURED DIMENSIONS TO BE WORKED TO IN ALL CASES.

■CHECK ALL DIMENSIONS ON SITE.

■DRAWING TO BE READ IN CONJUNCTION WITH THE HEALTH & SAFETY PLAN, AND ALL RELEVANT RISK ASSESSMENTS AND THE FOLLOWING DRAWINGS:

KEY


Denotes infill brickwork /timber panelling



Elevation 1



Elevation 2

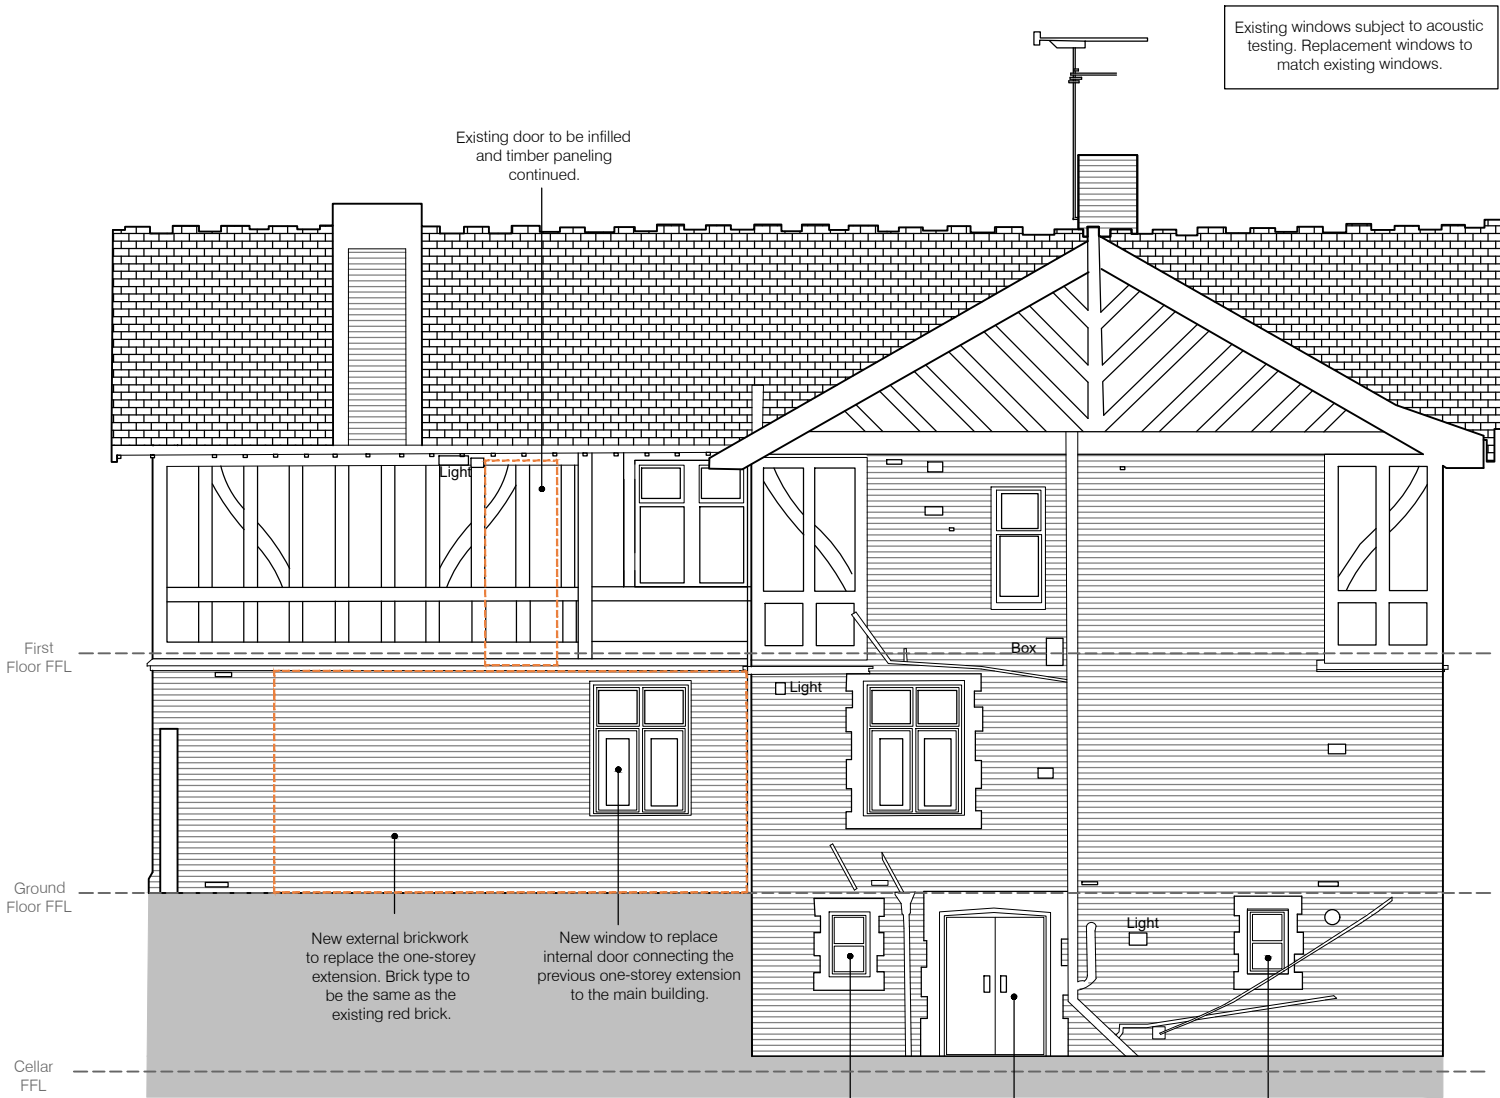

Elevation 3



Elevation 4

B 29.08.24 JH Submitted for NMA application. Window above stair removed and infilled and mock-tudor timber panelling continued along facade.

A 15.03.24 JH Submitted for full planning application.

Rev Date By Remarks

Client:		Rochdale Borough Council					
Project Name:							
Castle Inn, Manchester Road, Rochdale							
Drawing Name:							
Proposed Elevations							
Drawing Purpose:							
PLANNING							
IRI no.	Project Number:			Drawing Number:			Revision:
	23-032			08			B
	Project	Origin	Vol/Sys	Level	Type	Role	Number
CDE no.	XX - XX - XX - XX - XX - XX - XX						
Status:		Scale @ A2:		Drawn:	Checked:	Date:	
1:100		JH		AJD	March 2024		

TRIANGLE
ARCHITECTS

Tel: 0161 272 3500
E-mail: studio@trianglearchitects.co.uk
Web: www.trianglearchitects.co.uk
Twitter: @TriangleArch

4 Jordan Street
Manchester
M15 4PY

scale 1:100 0 5m