This drawing is the property of **hilton architecture & surveying**. Copyright is reserved by them. Drawing for Planning purposes only.



Existing Front Elevation

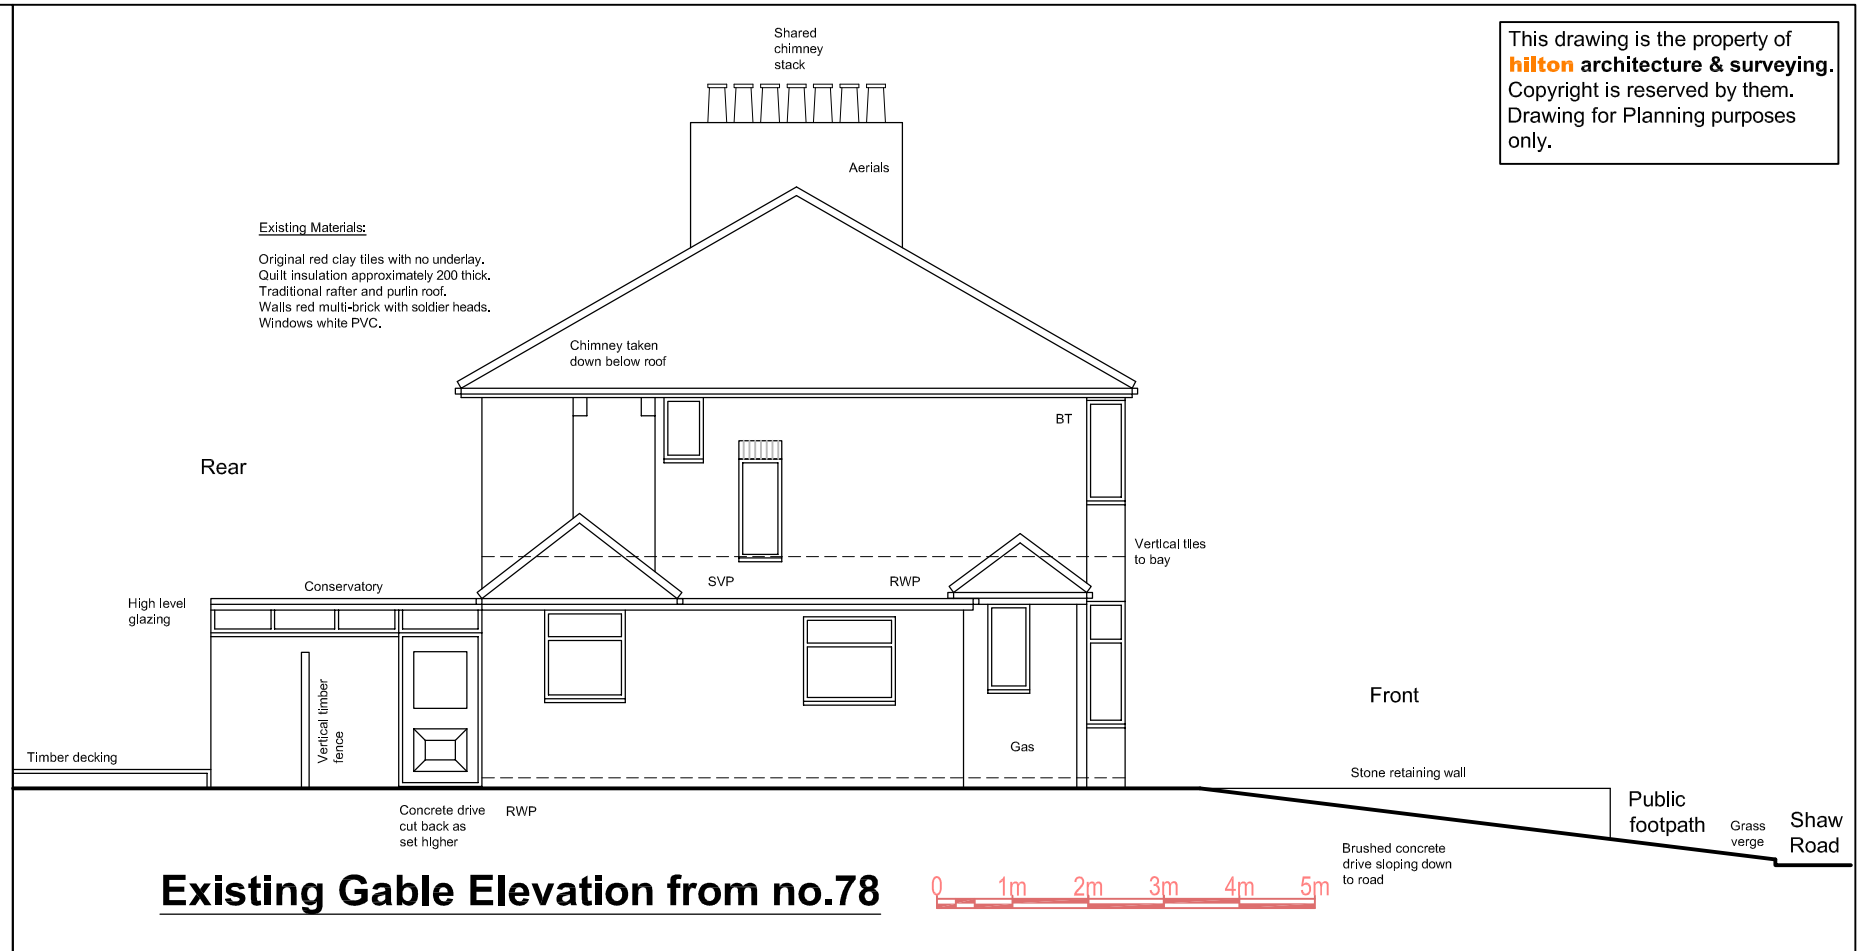

Existing Gable Elevation from no.78

Existing Rear Elevation

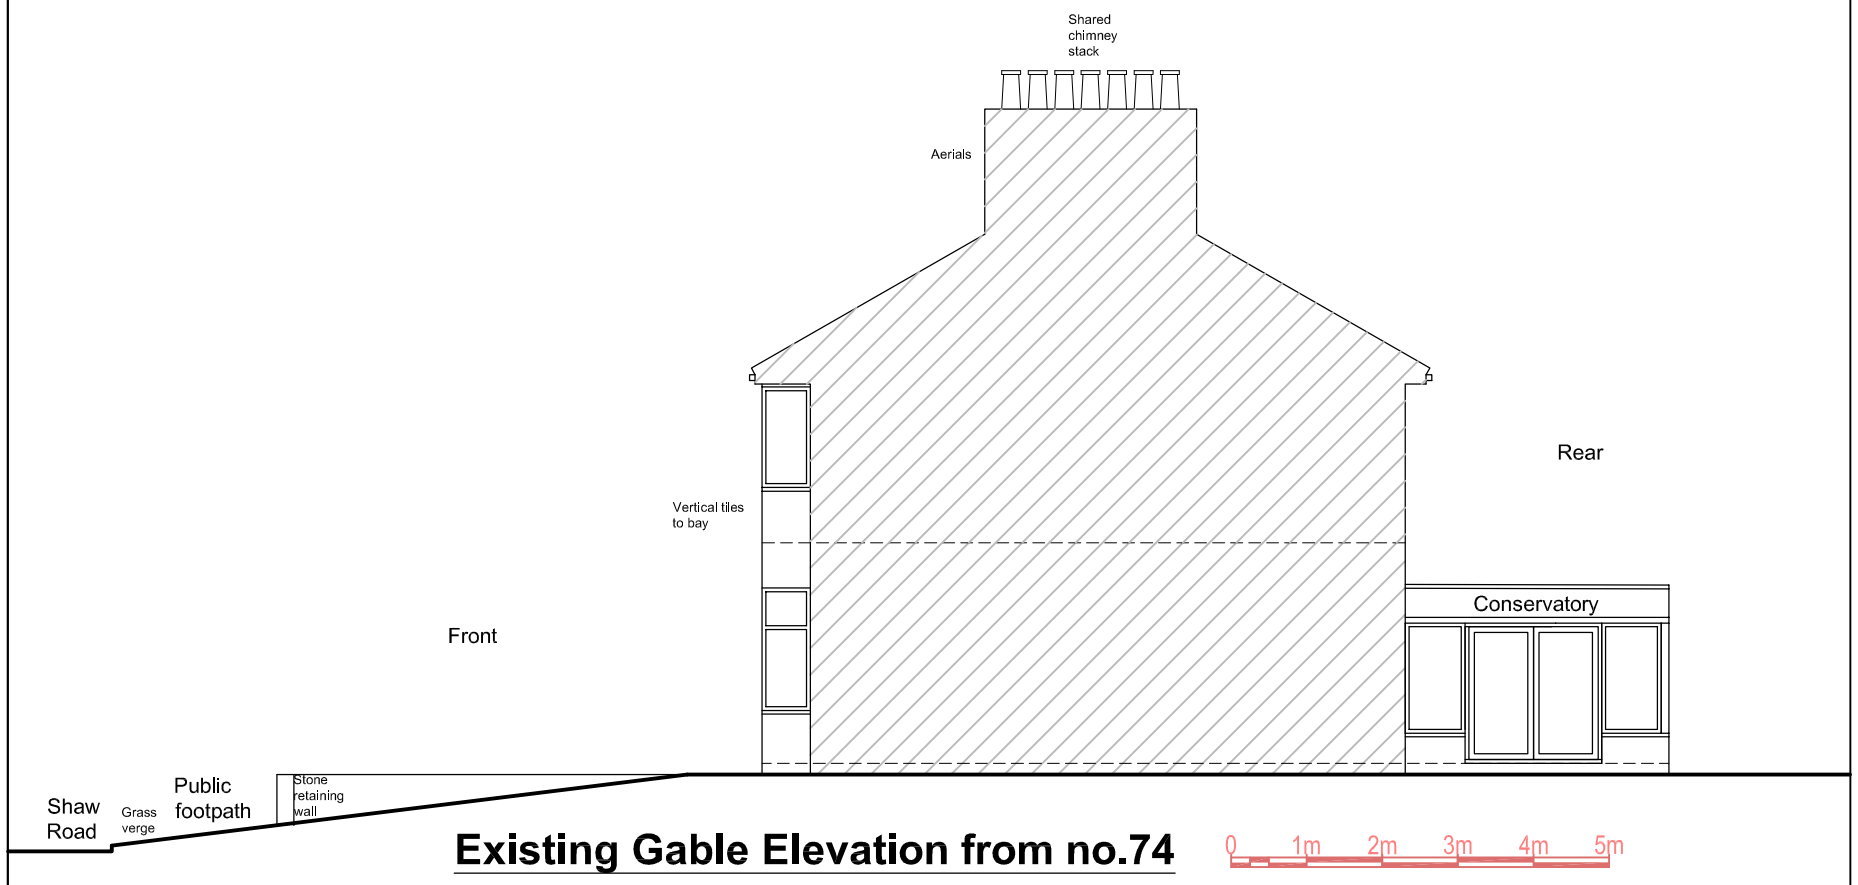

Existing Gable Elevation from no.74

76 Shaw Rd, Thornham, Rochdale OL16 4SQ

Proposed 2 Storey Side & Single Storey Rear Extensions

For Tom Keeley & Family

hilton architecture & surveying
m 07786 023 904 e hilton-architecture@mail.com t 0161 652 6790
a *'design studio'* 12 Carr House Road, Springhead, Oldham OL4 4PA

Scale 1:100 [1cm=1m] @ A3 size 03