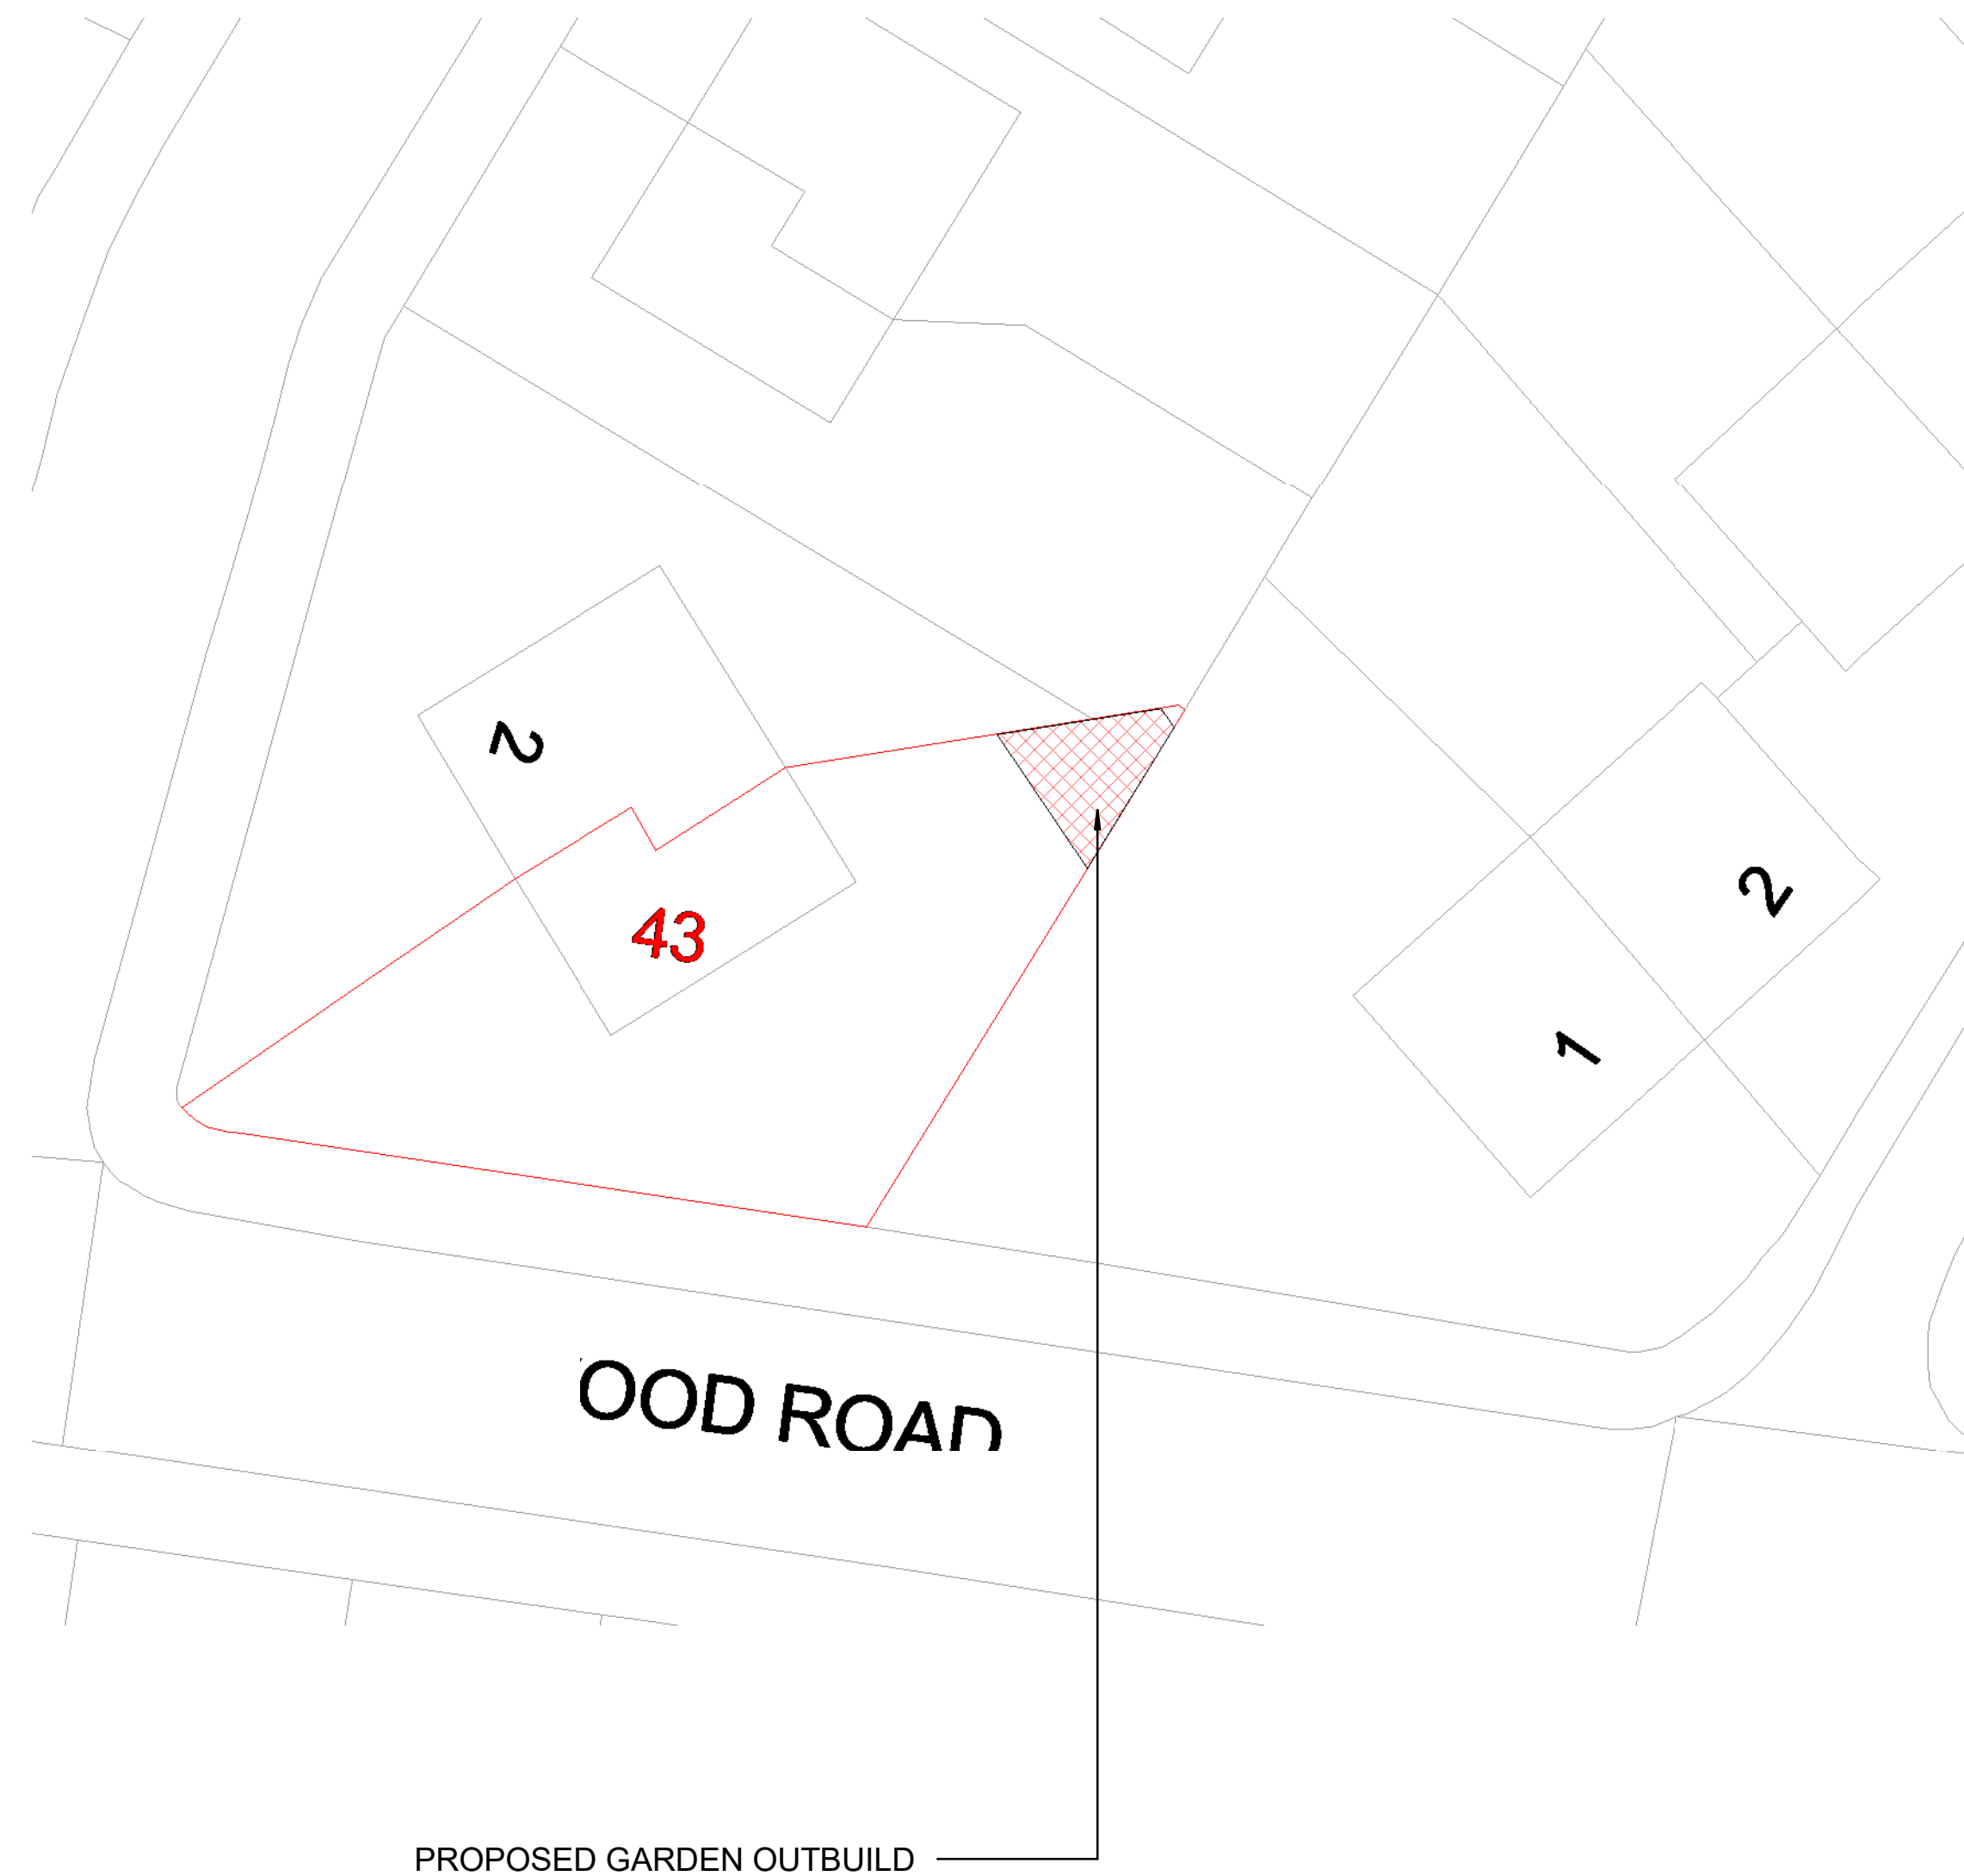
[illegible]

22 Micklefield Way, Borehamwood, WD6 4LG
office@mkcreative.me.uk

Client:
Pawel Lukuc

Project:	43 Birchwood Road M24 2EX
----------	---------------------------

Drawing area:

Drawing Title:
BLOCK PLAN

Approved By: Approver	Date: 03.06.2023
Checked By: Checker	Scale: 1 : 200
Drawn By: Author	Size: A1
Status:	
FOR PLANNING	
Drawing No. 43 BIRCHWOOD - 002	Rev. 1