

REVISIONS

P 01	ISSUED FOR COMMENT	24/11/21
P 02	WIP ISSUE TO BIMB	30/11/21
P 03	TENDER ISSUE 01	03/12/21 PT BG
P 04	COLORS REFS ADDED TO ELEVATIONS	16/12/21 PT BG
P 05	TENDER ISSUE 02 - 2ND DOORS REWIND TO DOUBLE DECKS - GAS MEMBRANE TO OFFICE FLOOR DOOR SWINGS MIRRORED TO MALE FEMALE WC - PARTITION TYPES SCHEDULE AMENDED - GENERAL UPDATE	25/03/22 PT BG
P 06	PRELIMINARY ISSUE TO CONTRACTOR - DRAWING NR REVISED TO GLINCAR PRISM	10/06/22 PT BG
P 07	PROTECTED AREAS ADDED	20/07/22 CP PT
C 01	ISSUED FOR CONSTRUCTION	16/08/22 CP PT
C 02	UPDATED FOLLOWING DESIGN DEVELOPMENT AND TO COORDINATE WITH SUBCONTRACTOR DRAWINGS	11/10/22 CP PT

NOTES

All drawings are to be read in conjunction with the latest revision of the Plot M Development Specification.
All drawing is to be read in conjunction with OTHER CONSULTANTS information.

Steelwork shown in RED is third party information by Compass Engineering Limited. All steelwork to be in accordance with Structural Engineer's Design and Specification.

Drawings to be read in conjunction with the following DLA drawings:

- 2021-135 / 20100 GA PLAN
- 2021-135 / 20103 GA ROOF PLAN
- 2021-135 / 20105 GA OFFICE PLANS
- 2021-135 / 20120 GA ELEVATIONS
- 2021-135 / 20130 GA SECTIONS
- 2021-135 / 20131 GA OFFICE SECTIONS
- 2021-135 / 20112 DETAIL STRIP SECTIONS
- 2021-135 / 24001 & 24002 STAIR DETAILS
- 2021-135 / 20110 OFFICE SETTING OUT
- 2021-135 / 20111 DOCK LEVELLER SETTING OUT



PROJECT
KINGSWAY PLOT M

TITLE
UNIT M1 G.A. ELEVATIONS

SCALE
1 : 200 @ A0

DATE
24/11/22

DLA REF
2021-135


DRAWN
PT

REVIEWED
BLG

PROJECT ORIGINATOR ZONE LEVEL TYPE ROLE NUMBER
G1135 DLA M1 XX DR A 20120


STATUS
CONSTRUCTION

REVISION
C 02

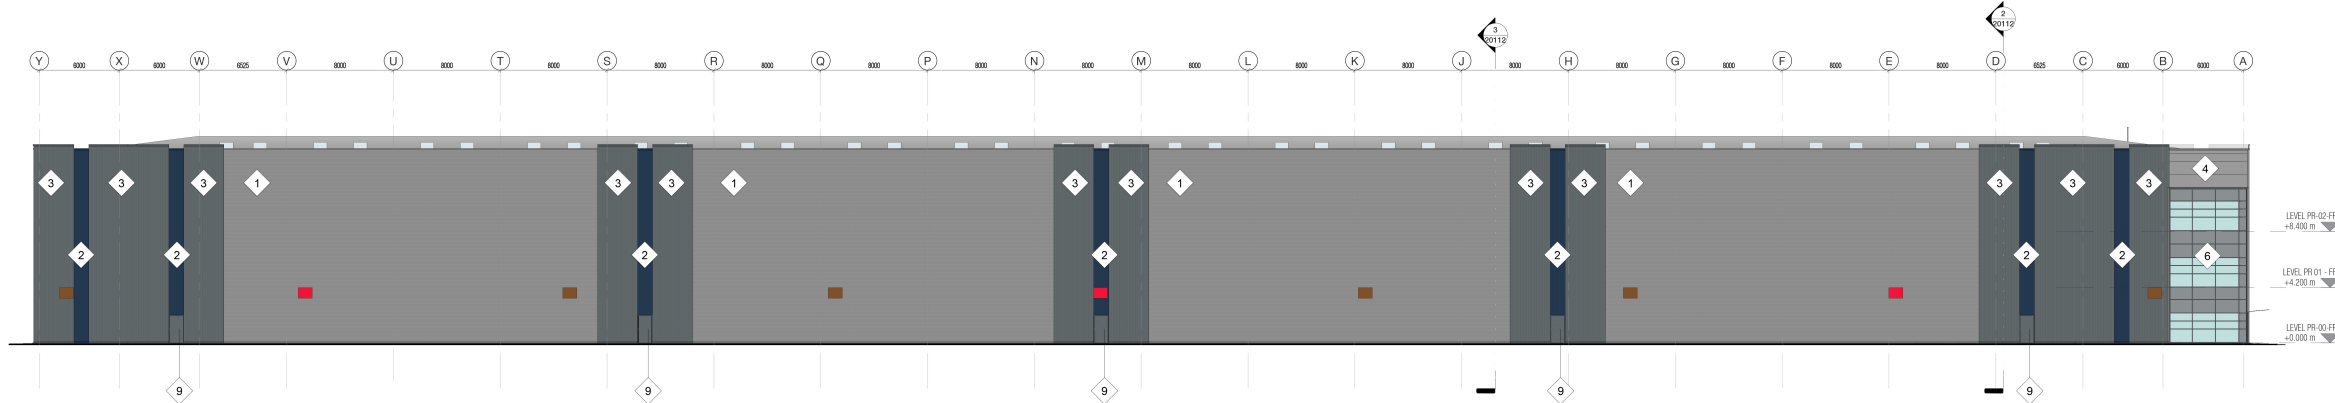


1 ELEVATION 1

20120 1 : 200

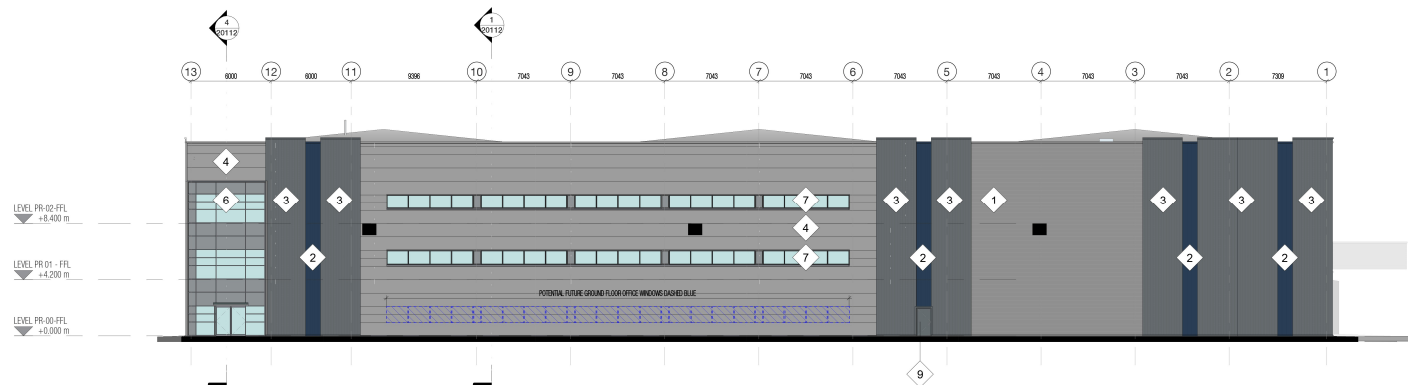


2 ELEVATION 2

20120 1 : 200

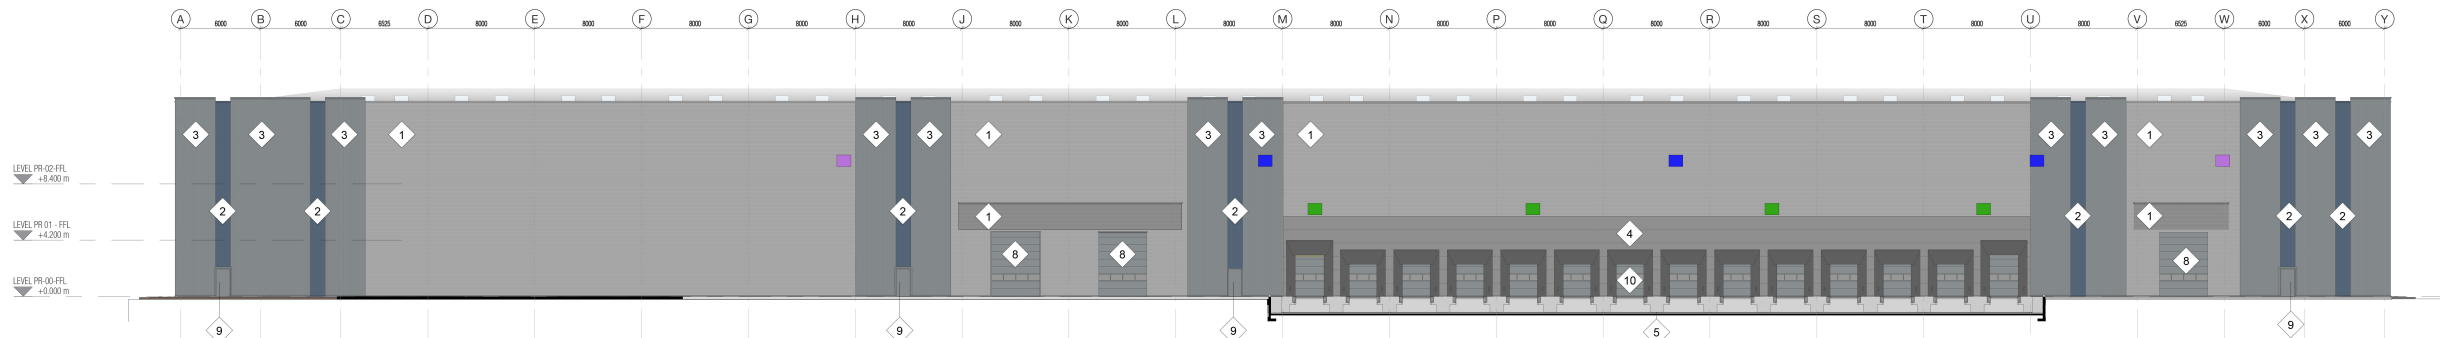

3 ELEVATION 3

20120 1 : 200

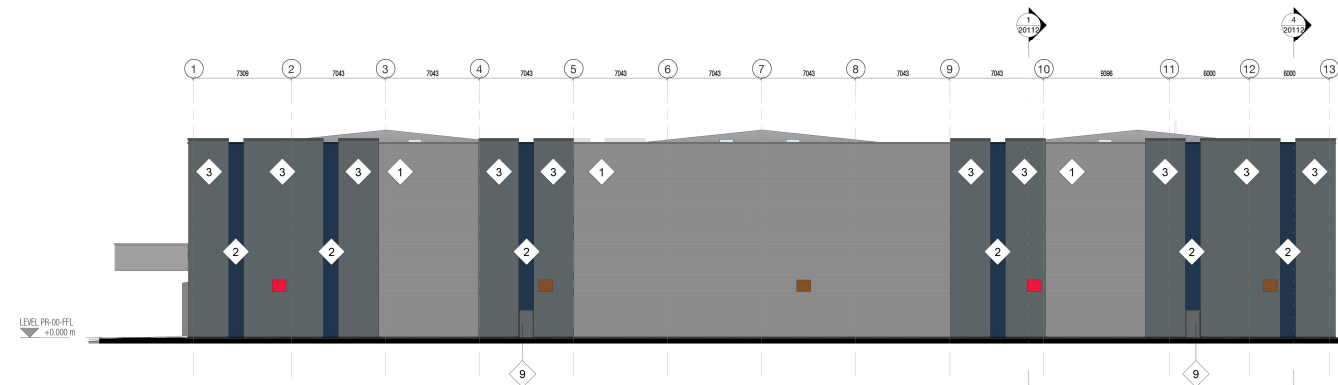

4 ELEVATION 4

20120 1 : 200

External Materials Key	
Ref	Material description
1	Built up metal profiled cladding panel 32mm profile sheet laid horizontally wide rib out finish Colorcoat Prisma colour Metallic Silver RAL 9006
2	Built up metal profiled cladding panel 32mm profile sheet laid vertically narrow rib out finish Colorcoat Prisma colour Sargasso RAL 5003
3	Built up metal profiled insulated cladding 50mm half round panels vertically laid colour Merlin Grey BS18825
4	Composite metal wall cladding grade B microrib panels laid horizontally finish Colorcoat Prisma colour Metallic Silver RAL 9006
5	POC retaining / dock wall
6	Powder coated aluminium framed curtain walling colour BS18825 Merlin Grey with double glazed units argon filled low e clear inner pane with look-a-like panels and integral door where indicated
7	Office windows powder coated aluminium framed double glazed fixed lights argon filled cavity low 'e' clear inner pane
8	Insulated vertical rise sectional level access doors colour Merlin Grey BS18825
9	Powder coated steel external doorsets to warehouse colour Merlin Grey BS18825
10	Dock Leveller to specialist sub-contractors detail design

