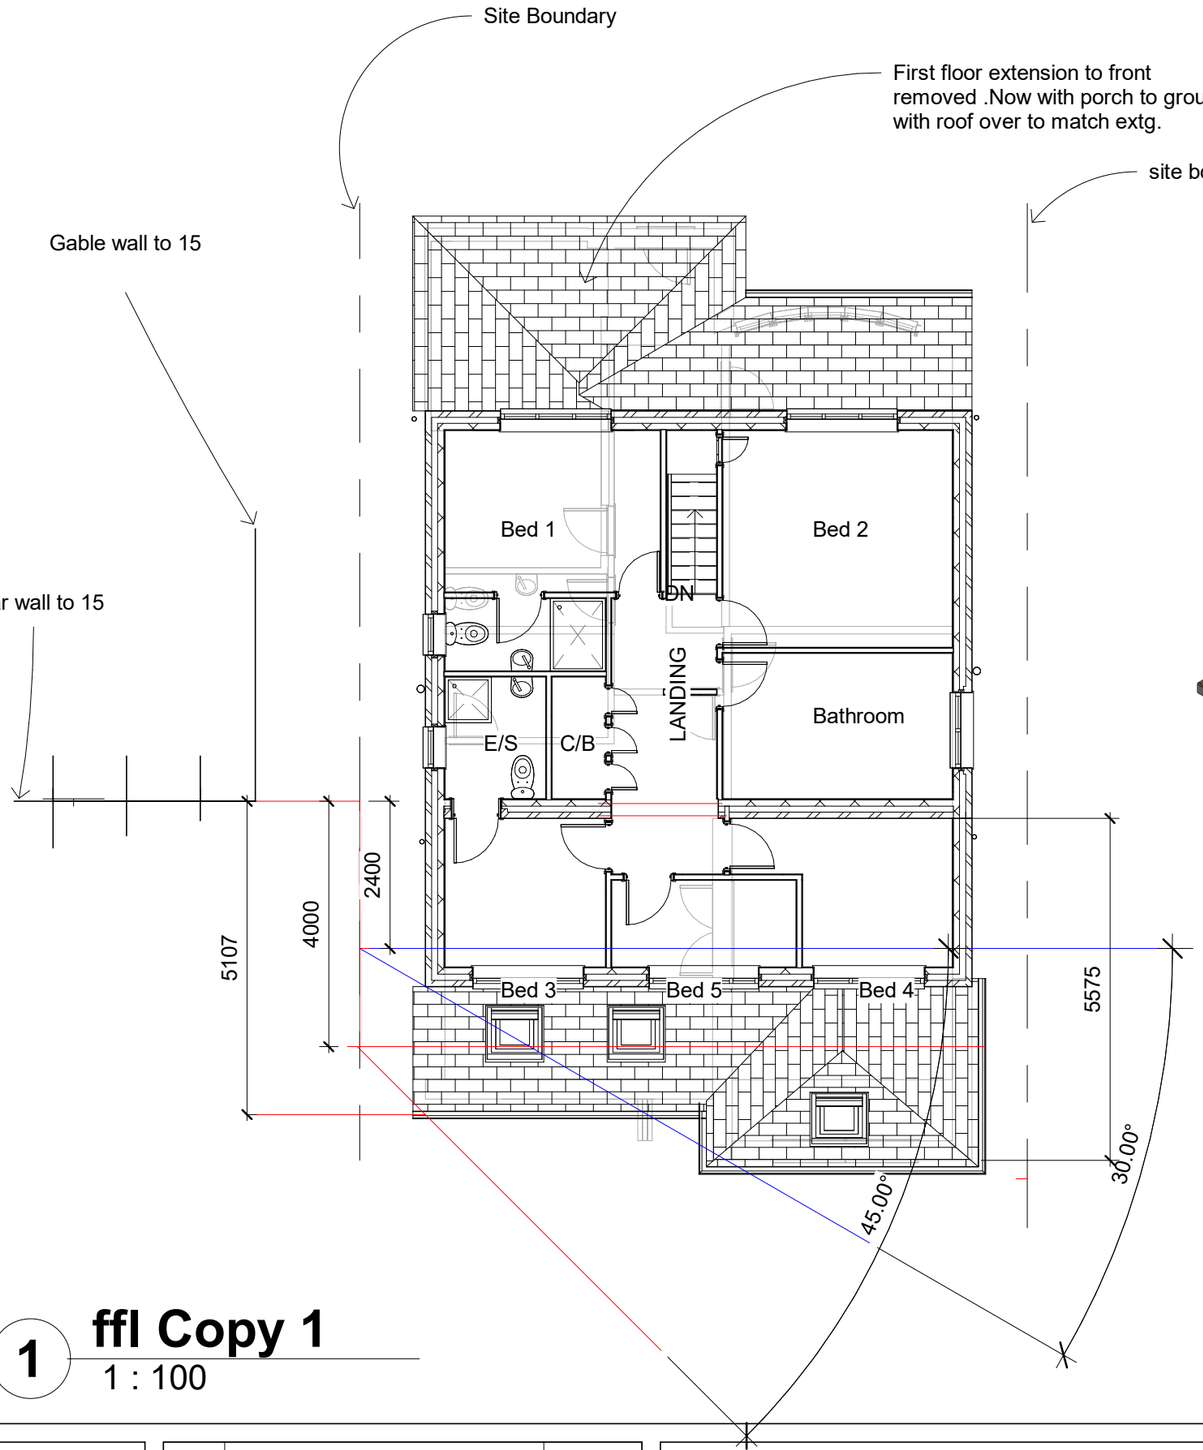

1 **ffl Copy 1**
1 : 100

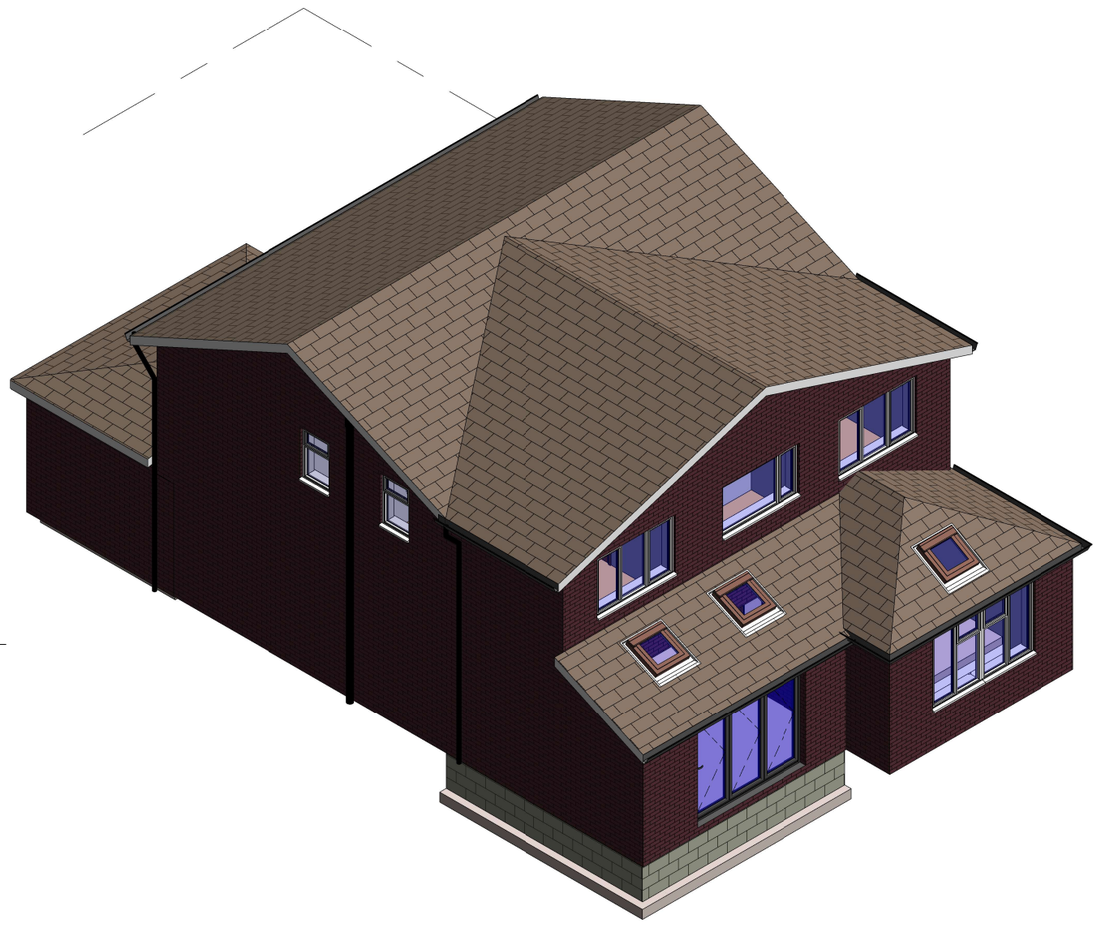

2 **{3D}**

No.	Description	Date

AGF Plans and Architectural Services
121 Park Road,Westhoughton,Bolton
07980544857- agfplans@hotmail.co.uk

Planning
Building Control
Structural Calculations
Project Management

PROJECT
Proposed Double Extension To 13 Petrel Close,Rochdale ,OL11 5QT.

SHEET
Unnamed

CLIENT
Mr F Azam

Date	Project number	Scale (@ A3)
06/10/2019	NDH/FA/1/19	1 : 100

Drawn by: Neil
Checked by: Checker
DRAWING NUMBER: Supplementary
REV

18/10/2019 07:24:40