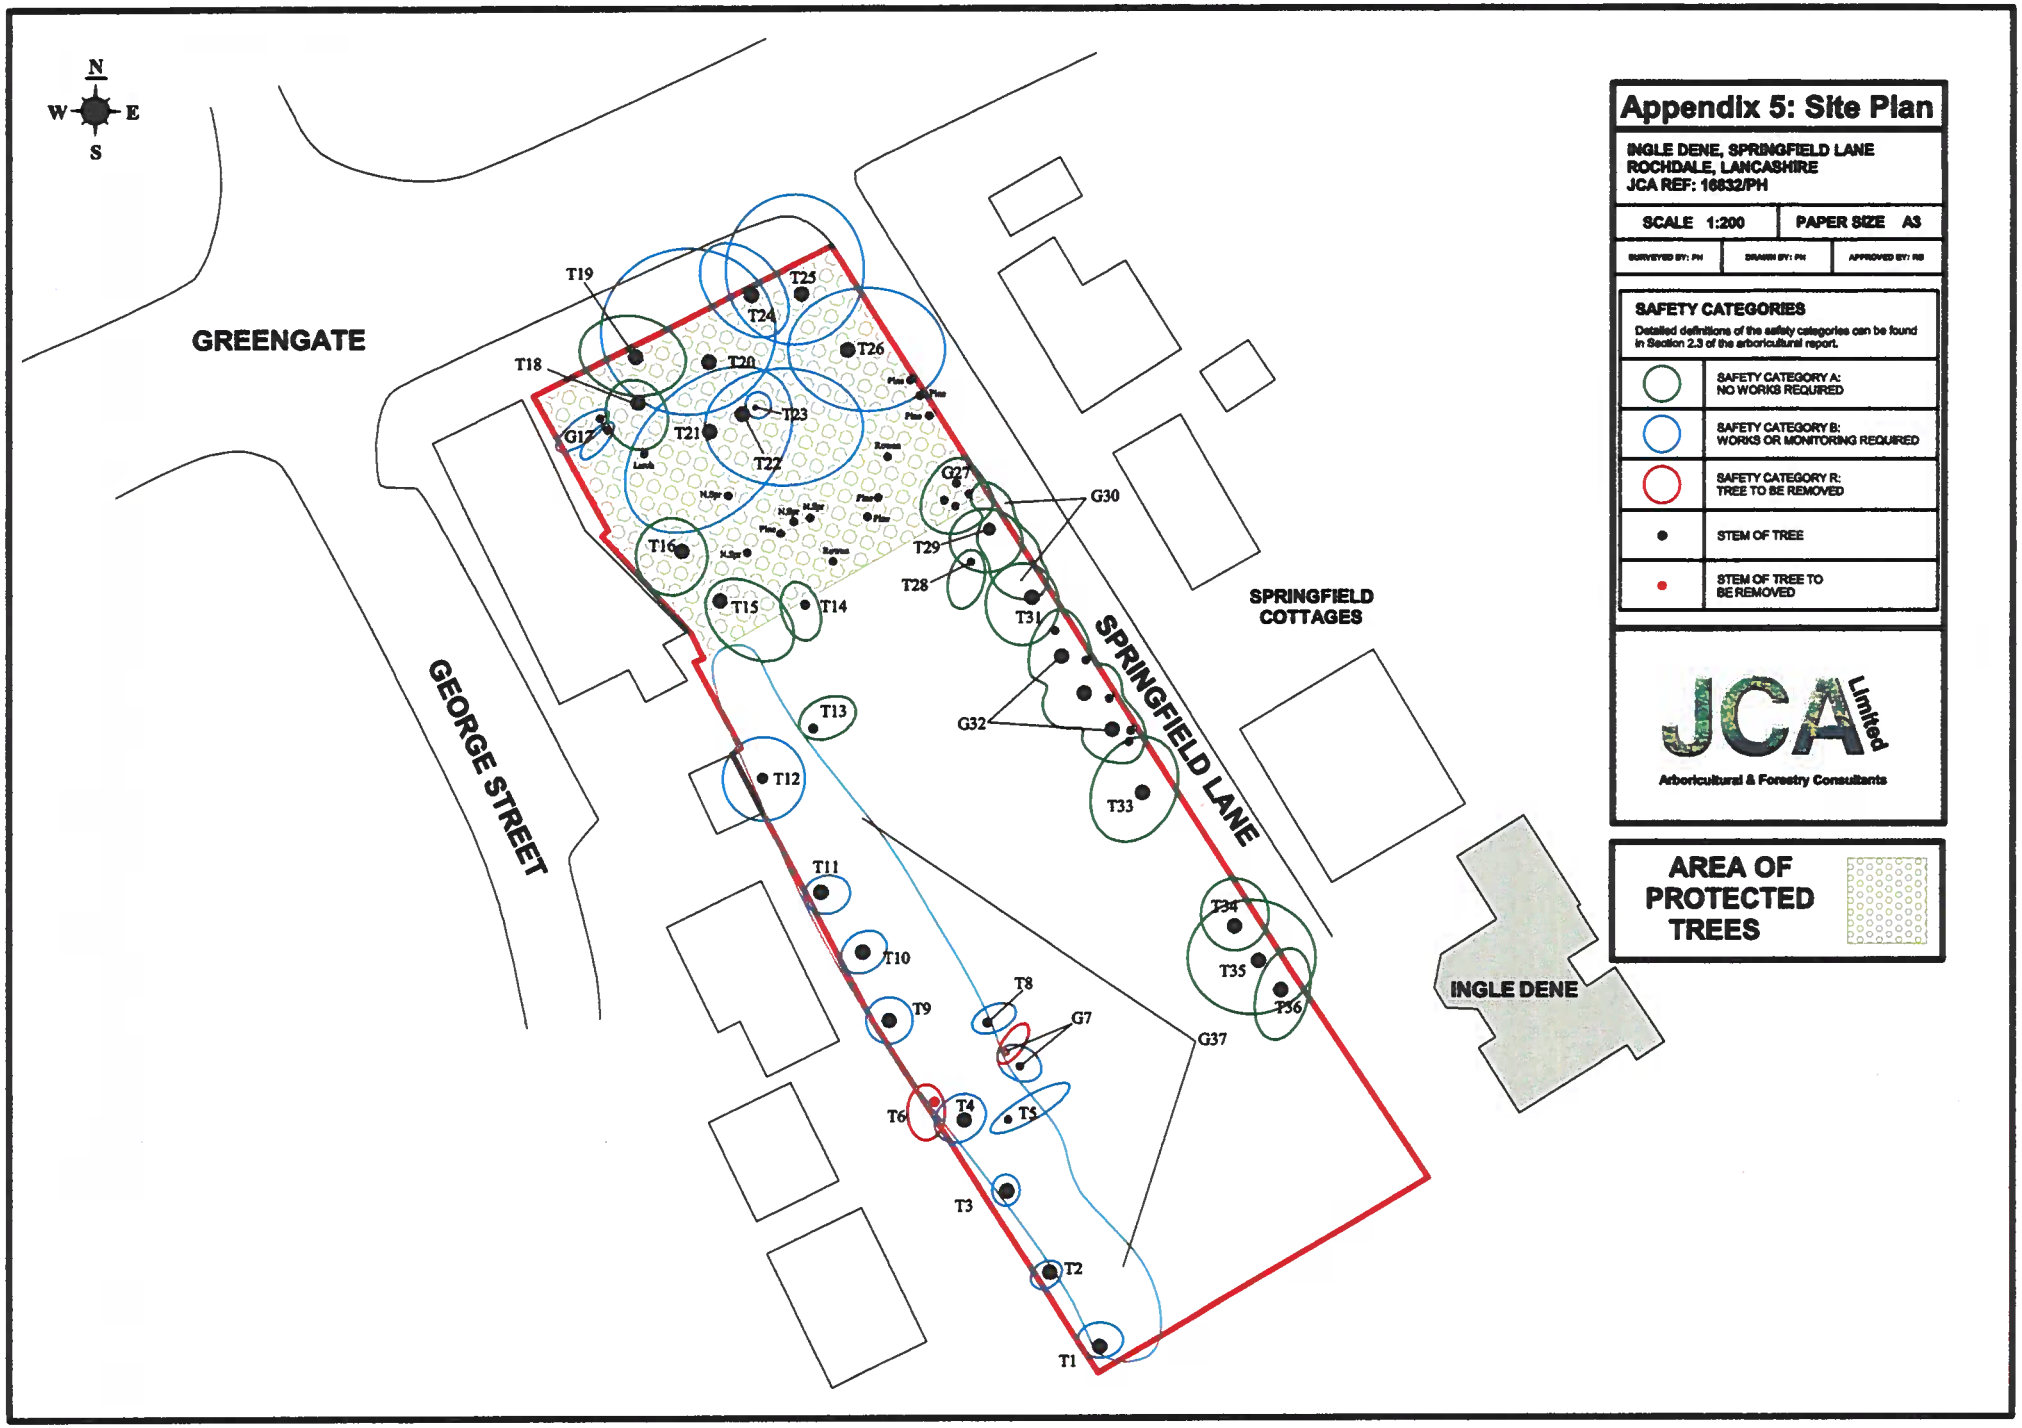
N
W
E
S
GREENGATE
GEORGE STREET
SPRINGFIELD LANE
SPRINGFIELD COTTAGES
INGLE DENE
T19
T25
T24
T26
T18
T20
T23
G17
T21
T22
G27
G30
T16
T29
T28
T31
T15
T14
T13
G32
T12
T33
T11
T34
T10
T35
T8
T36
T9
G7
G37
T6
T4
T5
T3
T2
T1
Appendix 5: Site Plan
INGLE DENE, SPRINGFIELD LANE
ROCHDALE, LANCASHIRE
JCA REF: 16832/PH
SCALE 1:200
PAPER SIZE A3
SURVEYED BY: PH
DRAWN BY: PH
APPROVED BY: RB
SAFETY CATEGORIES
Detailed definitions of the safety categories can be found in Section 2.3 of the arboricultural report.
SAFETY CATEGORY A: NO WORKS REQUIRED
SAFETY CATEGORY B: WORKS OR MONITORING REQUIRED
SAFETY CATEGORY R: TREE TO BE REMOVED
STEM OF TREE
STEM OF TREE TO BE REMOVED
JCA Limited
Arboricultural & Forestry Consultants
AREA OF PROTECTED TREES