



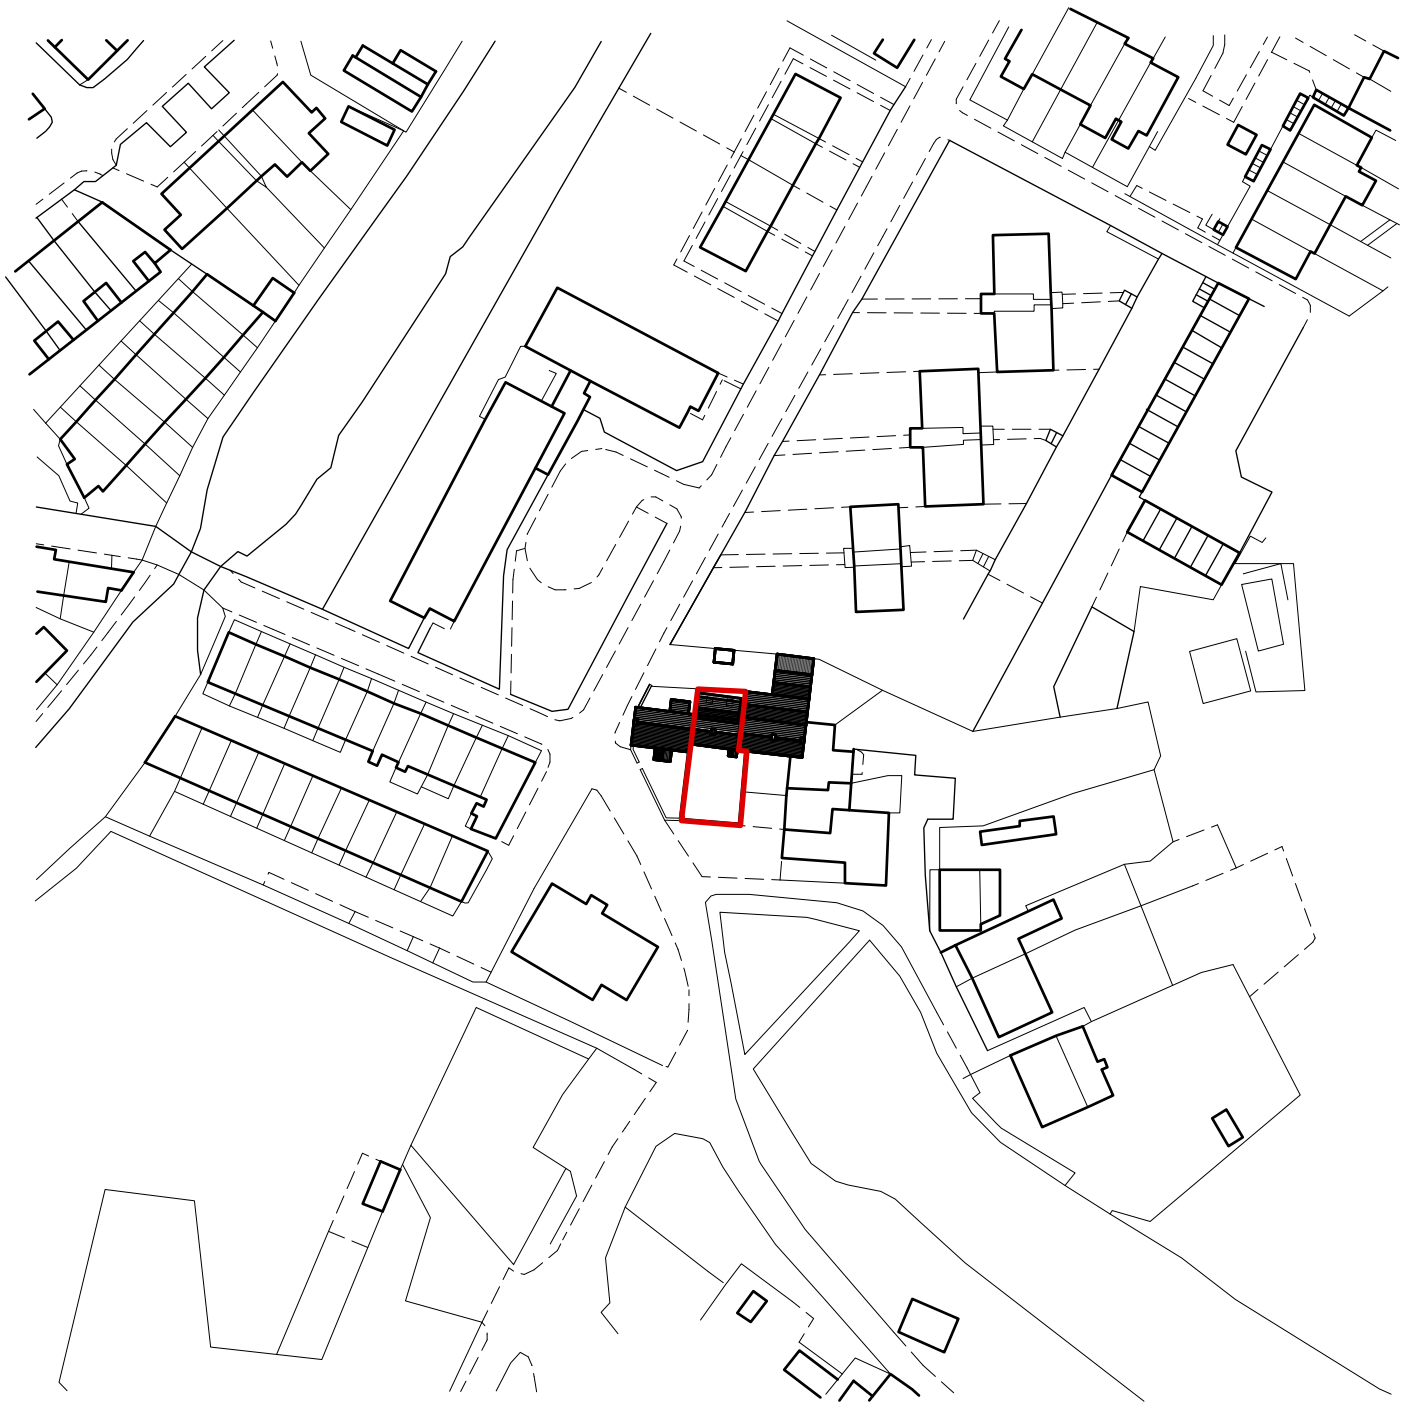

0 10 30 50m
Scale 1:1250

Reproduced by permission of Ordnance Survey on
behalf of The Controller of Her Majesty's Stationery
Office.
© Crown Copyright. All rights reserved.
Licence number AR 169552

Survey Drawing
Not for Construction

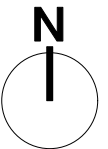

Revision

Project

Extension to the rear

Address

2 Ealees, Littleborough
OL15 0HJ

Client

Mr and Mrs Mathieson

Drawing

Location Plan

storah architecture
Chartered Architects
RIBA Chartered Practice

www.storah.com mail@storah.com 01706 813214

Scale	Sheet Size	Date	Drawn
1:1250	ISO A4	August 2020	MB

Drawing Number

Revision

20-070 - 001

© Storah Architecture Ltd.