




SITED IN ROADS/HARD LANDSCAPED AREAS
WITH D400 COVER

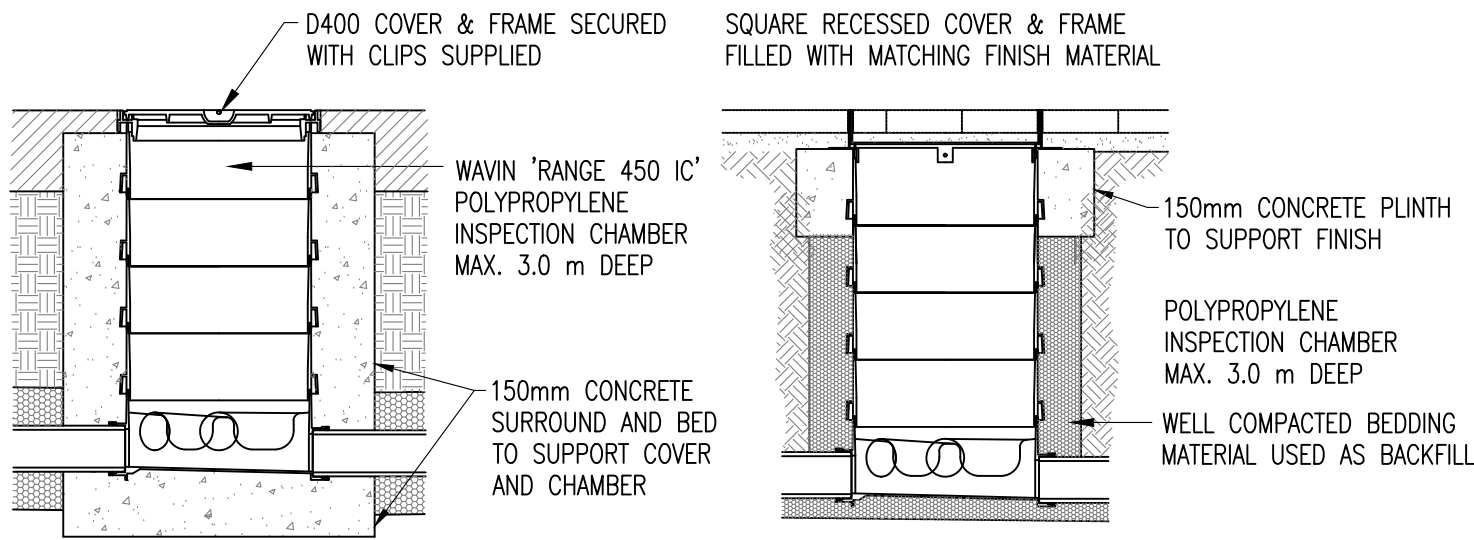


SITED IN DRIVEWAYS/HARD LANDSCAPED AREAS
WITH RECESSED COVER

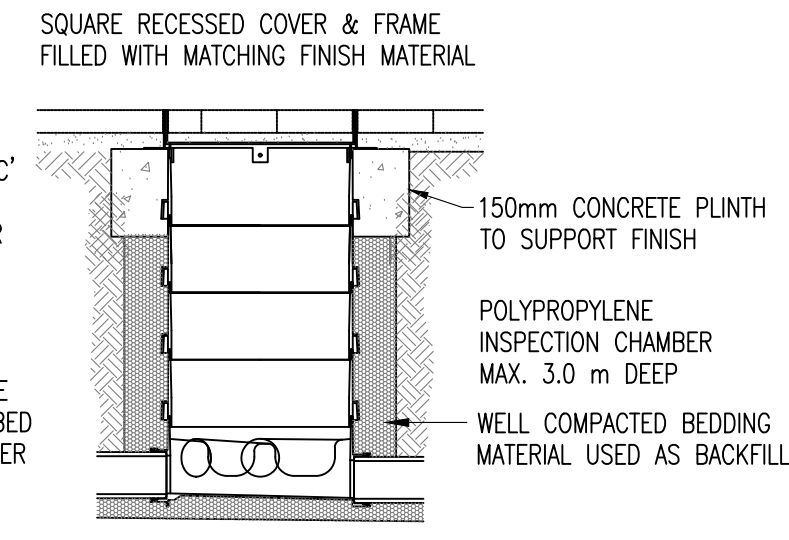


SITED IN DRIVEWAYS/HARD LANDSCAPED AREAS
WITH A15 OR B125 COVER

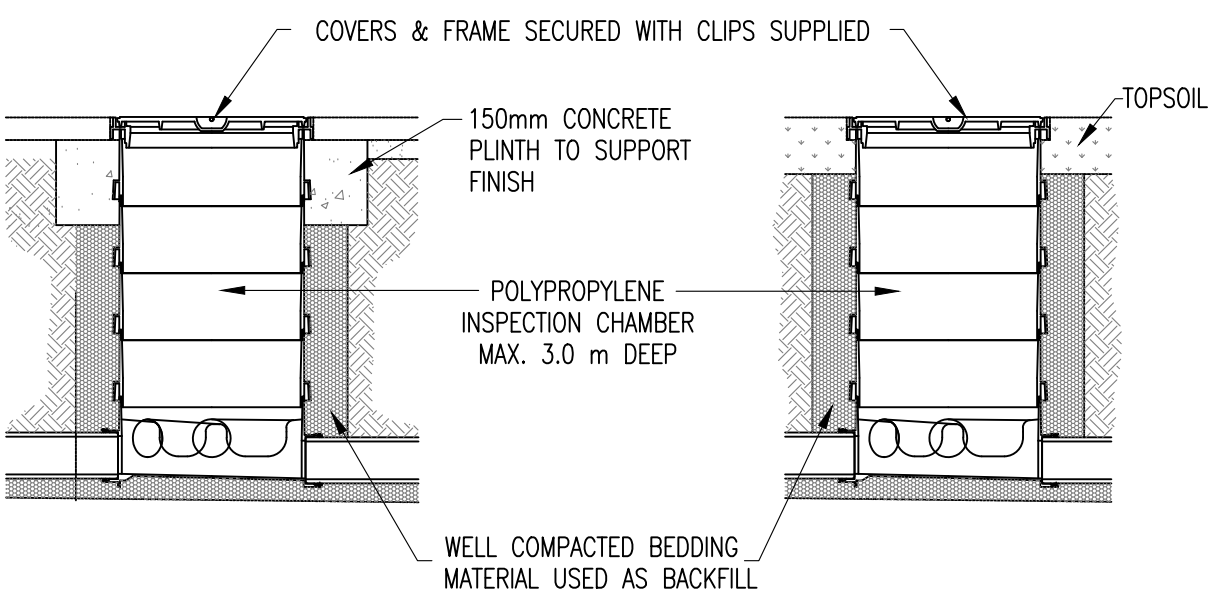


SITED IN SOFT LANDSCAPED AREAS
WITH A15 COVER

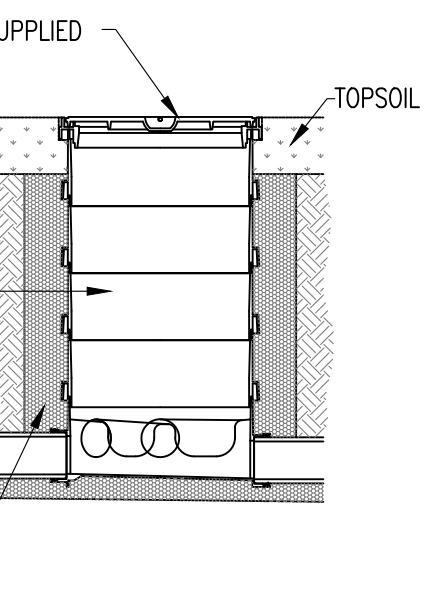


POLYPROPYLENE INSPECTION CHAMBER INSTALLATION

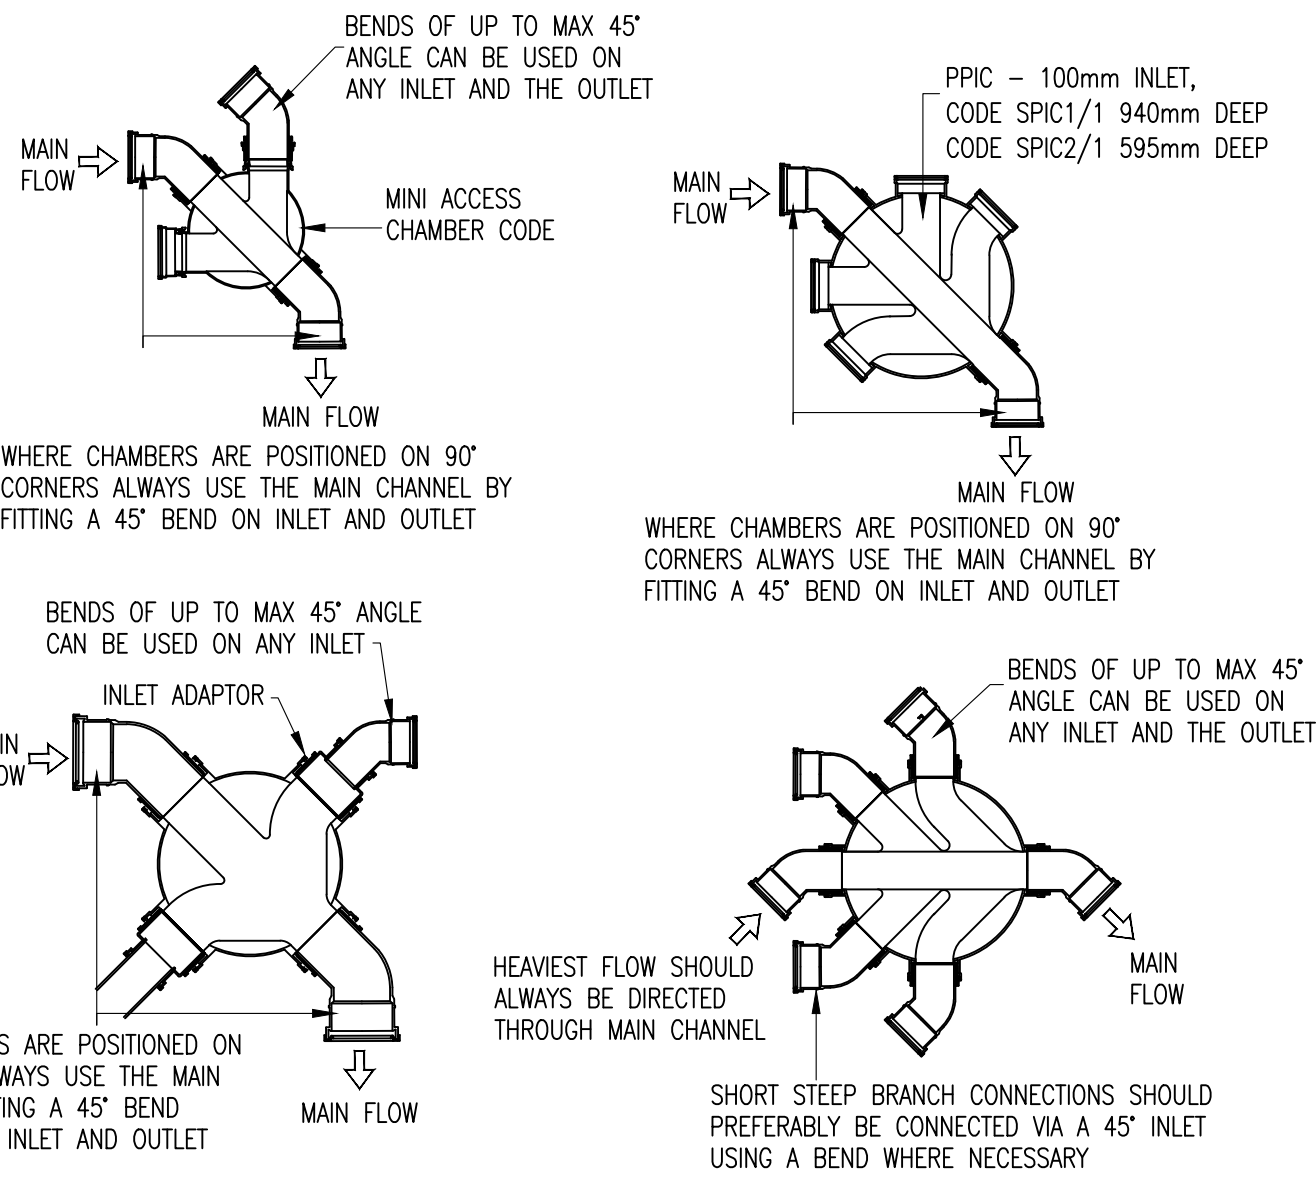


MINI ACCESS CHAMBER/PPIC INSTALLATION

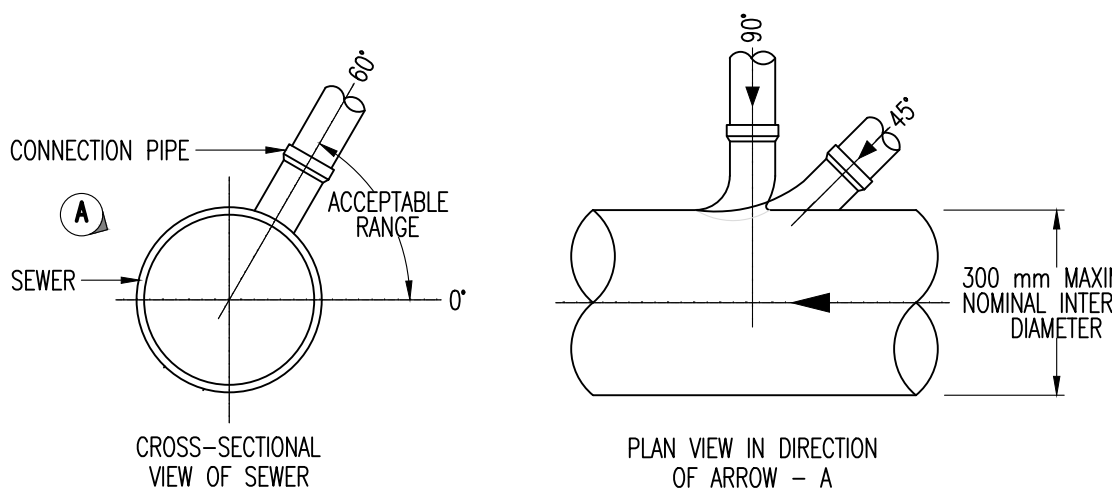


CONNECTIONS TO SEWER

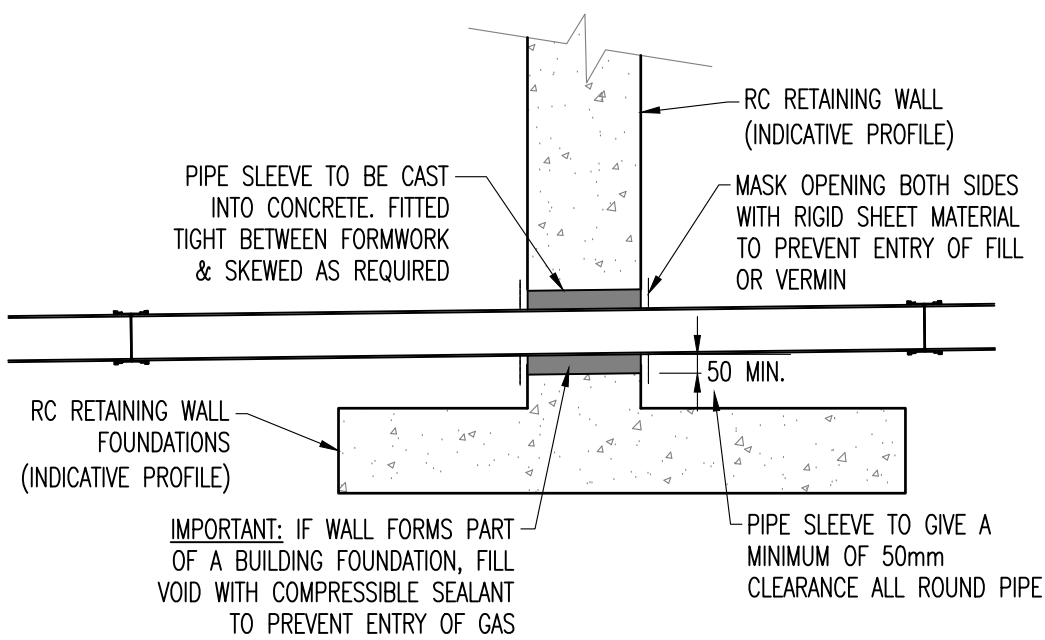


PIPES PENETRATING CONCRETE WALLS

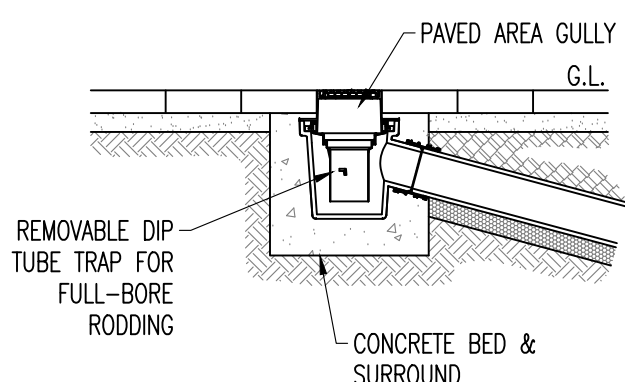


PAVED AREA GULLY CONNECTION

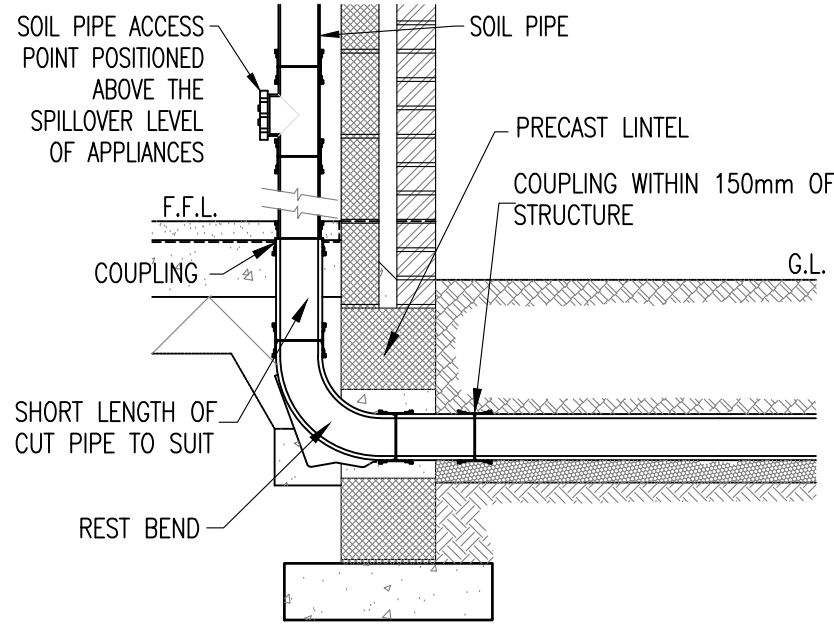


SOIL & VENT PIPE/STUB STACK/W.C. CONNECTION

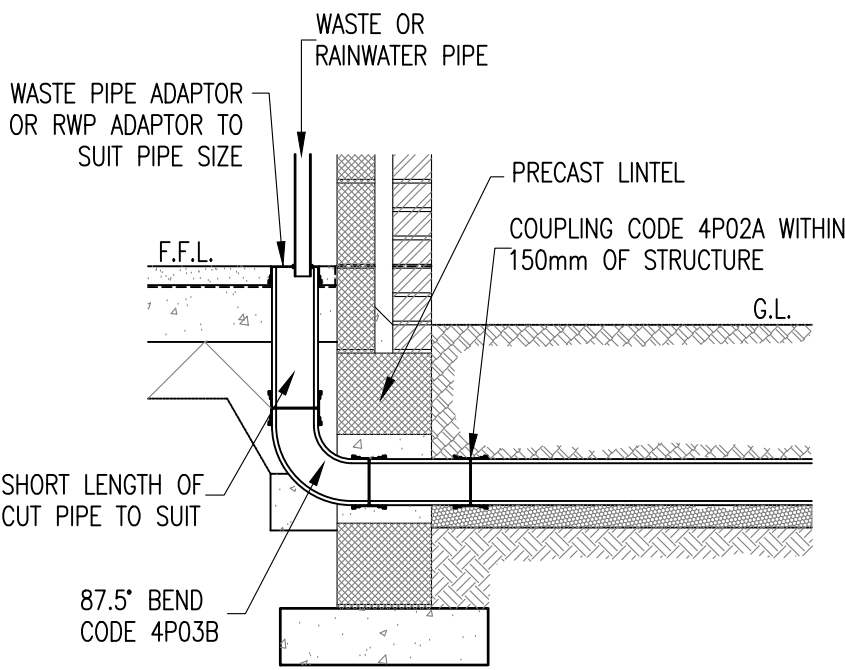


INTERNAL WASTE/RAINWATER PIPE CONNECTION

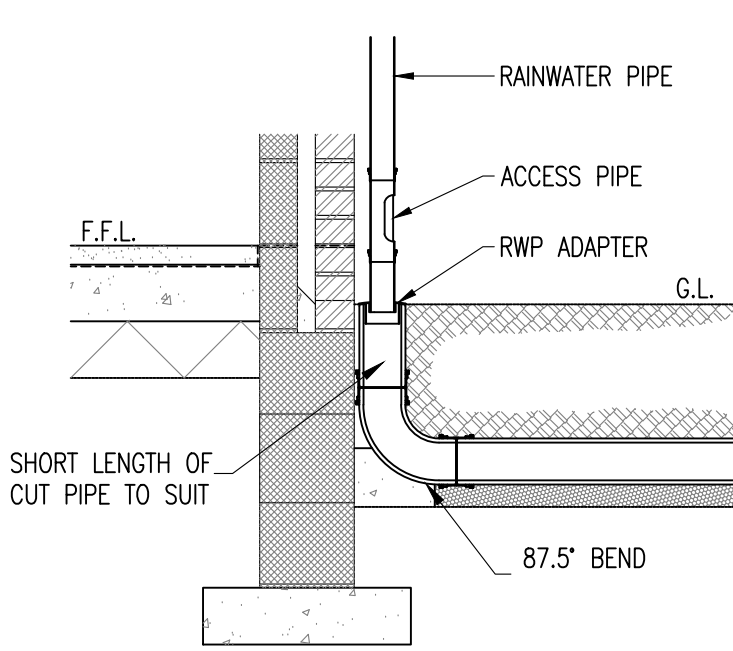


EXTERNAL RAINWATER PIPE CONNECTION

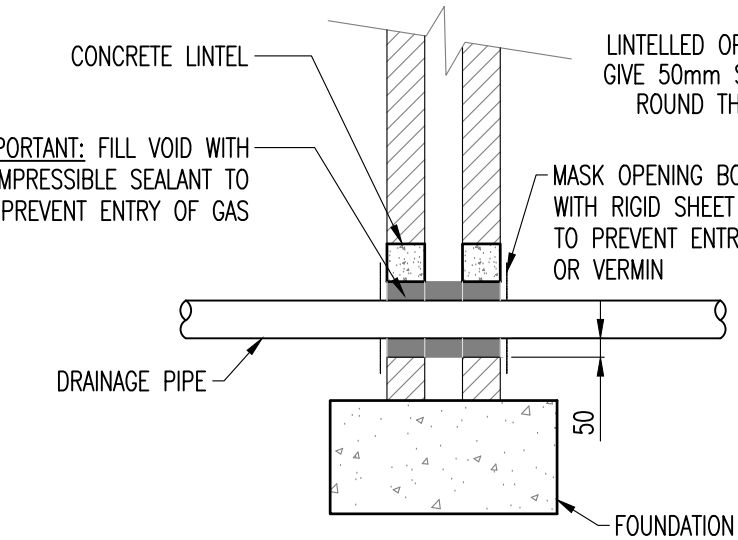


PIPES PENETRATING MASONRY WALLS

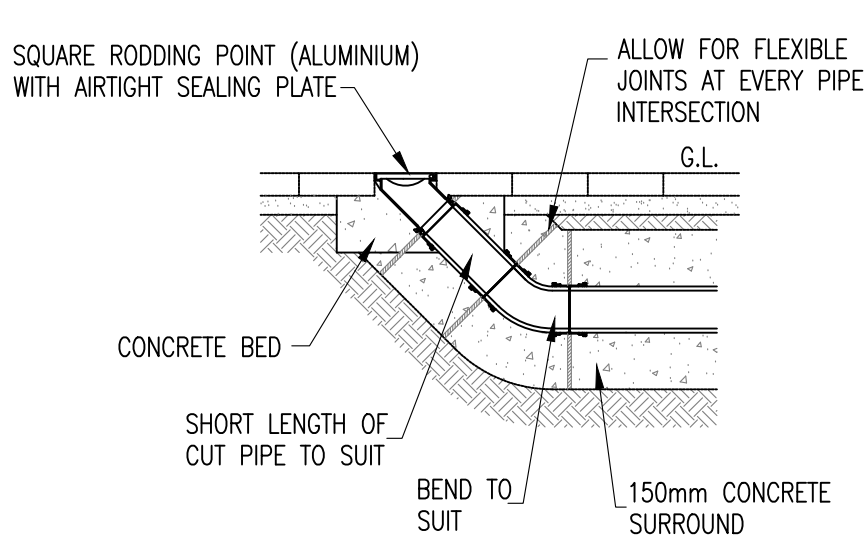


RODDING EYE

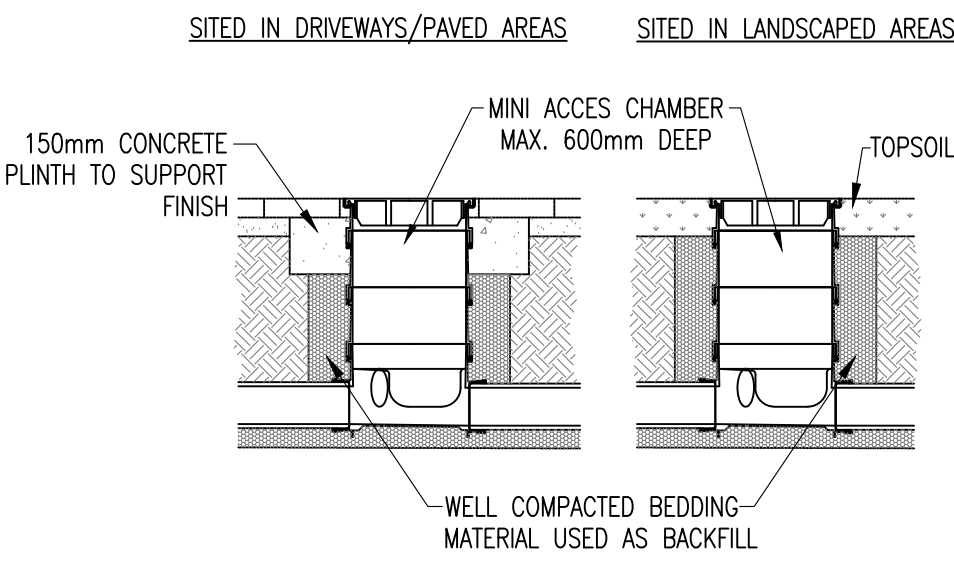

MINI ACCESS CHAMBER INSTALLATION


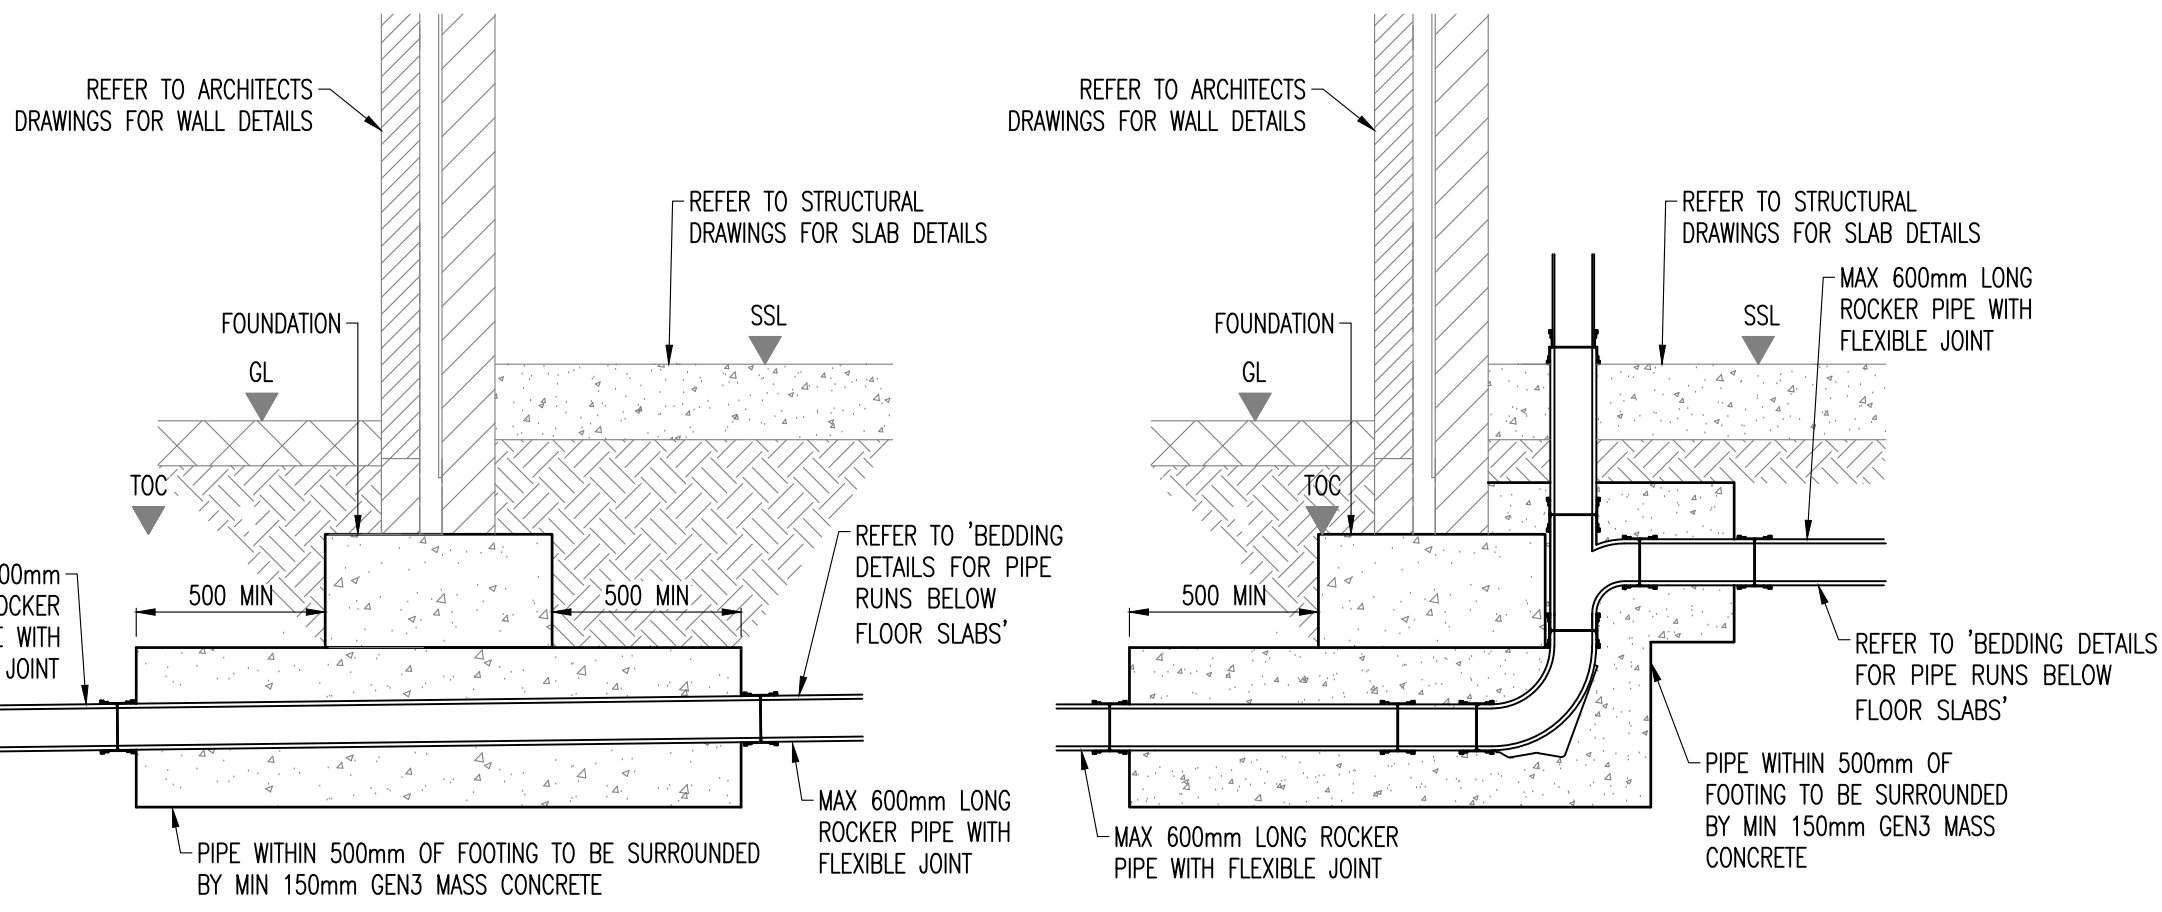


TYPICAL DETAILS OF SHALLOW PIPE RUNS UNDER EXTERNAL WALLS & FOUNDATION

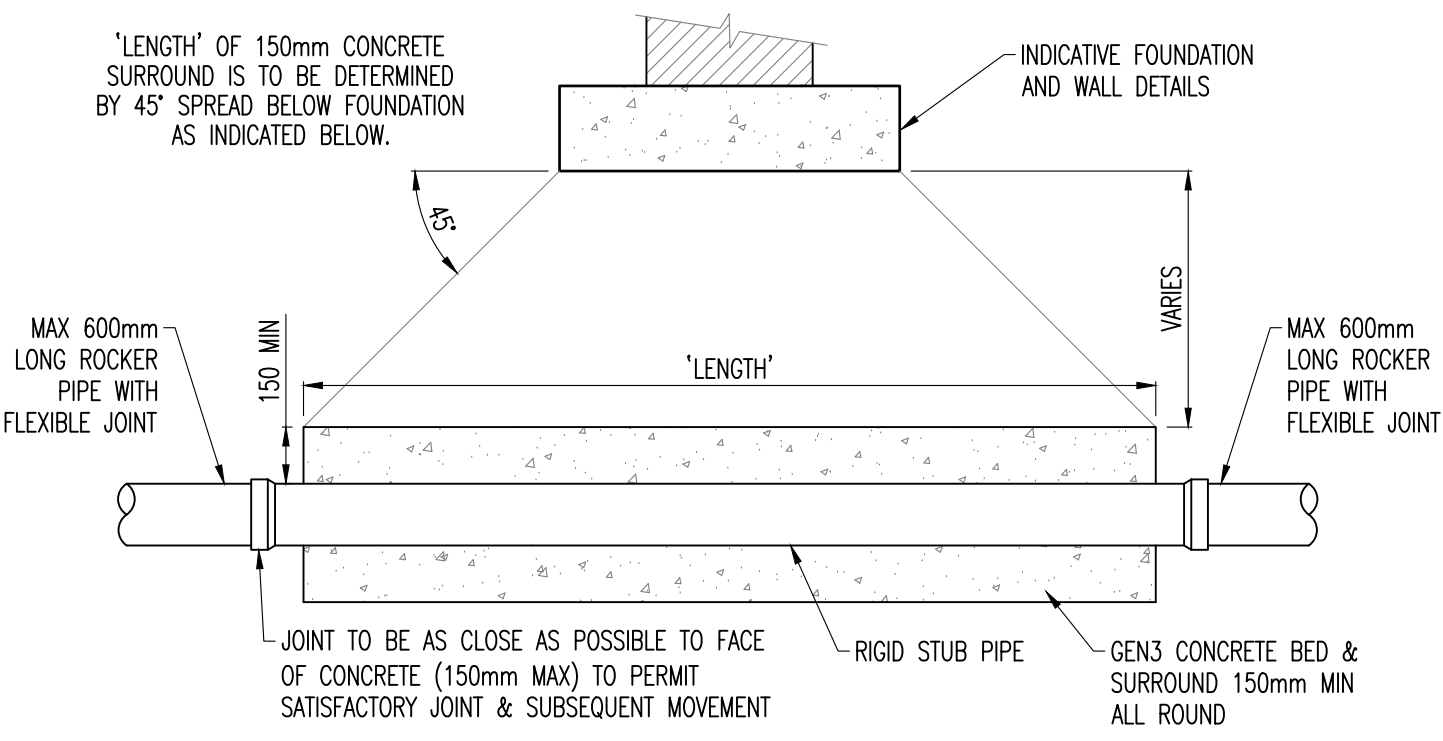


CONCRETE SURROUND


(PROTECTION FOR DEEP DRAINS TO RUN UNDER FOUNDATIONS)

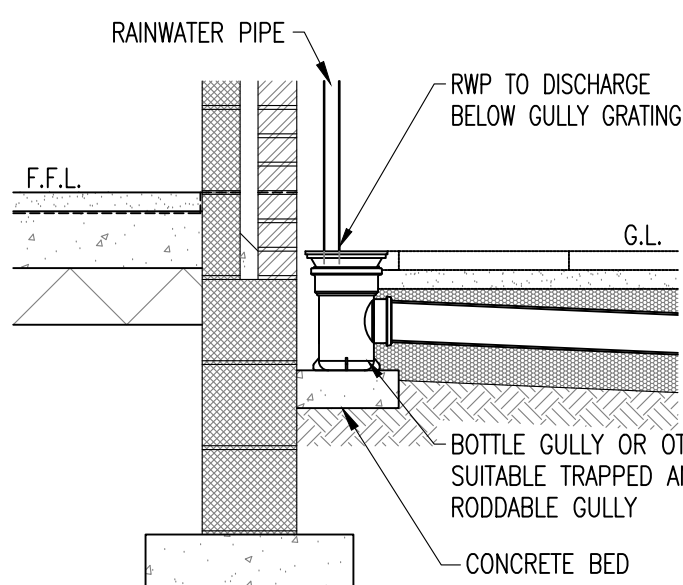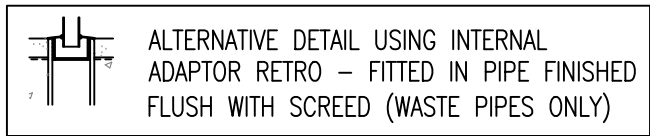

ACCESS GULLY CONNECTION

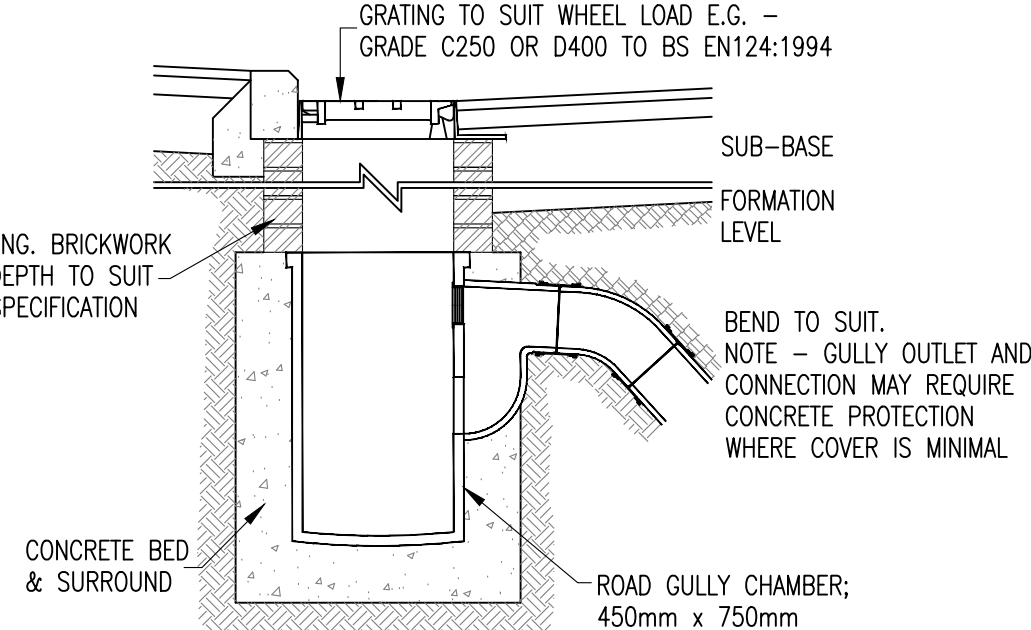

ROAD GULLY CONNECTION

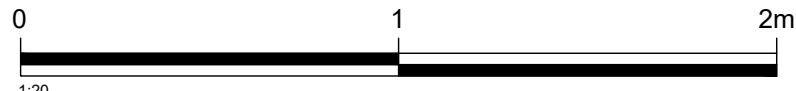

status

TENDER

This drawing is ©Bradshaw Gass & Hope LLP and is not to be copied, reproduced or re-distributed either in whole or in part without the prior written permission of the originator.

The originator shall have no responsibility for any liability, loss, cost, damage or expense arising from or relating to any use of this document other than for its intended purpose on this project.

This drawing shall be read in conjunction with all other relevant drawings, specifications and associated documentation. Any discrepancies, errors or omissions are to be reported to the originator before proceeding with work.

All dimensions are to be checked on site by the contractor prior to proceeding with any work.

Hazard Identification

ref

hazard

date

NOTES

DO NOT SCALE FROM THIS DRAWING. ANY DIMENSIONAL DISCREPANCIES TO BE REPORTED TO THE ENGINEERS.

THIS DRAWING TO BE READ IN CONJUNCTION WITH ALL RELEVANT ARCHITECTS DRAWINGS AND SPECIFICATIONS.

ALL MATERIALS AND WORKMANSHIP SHALL BE IN ACCORDANCE WITH THE RELEVANT SPECIFICATIONS AND BRITISH STANDARDS.

THE CONTRACTOR SHALL COMPLY WITH THE HEALTH AND SAFETY REQUIREMENTS AND LEGISLATION AS SET OUT BY THE CURRENT VERSION OF THE CDM REGULATIONS AND THE HEALTH AND SAFETY EXECUTIVE.

THE CONTRACTOR SHALL ENSURE THE STABILITY OF THE STRUCTURE AND ANY ADJOINING STRUCTURES IS MAINTAINED AT ALL STAGES OF CONSTRUCTION. THE CONTRACTOR SHALL DESIGN, INSTALL AND MAINTAIN ANY NECESSARY TEMPORARY WORKS.

CONTRACTOR TO PROVIDE METHOD STATEMENTS AND RISK ASSESSMENTS TO THE ENGINEER AND PLANNING SUPERVISOR A MINIMUM OF 14 DAYS BEFORE THE WORKS COMMENCE.

ALL DIMENSIONS IN MILLIMETERS UNLESS NOTED OTHERWISE.

T1	ISSUED FOR TENDER	LB	22.08.22
ref	revision	by	date

B&H

Architects
Consulting Engineers
Quantity Surveyors

21 Silverwell Street
Bolton
BL1 1PR
t: 01204 525321
email@bghbolton.co.uk
www.bghbolton.co.uk

client

GREATER MANCHESTER FIRE AND RESCUE SERVICE

project

LITTLEBOROUGH FIRE STATION
EXTENSION AND REFURBISHMENT

drawing

DRAINAGE DETAILS SHEET 1 OF 2

drawn by

LB

date

DEC 2021

checked by

date

scale

1:20

A1

dwg no

1978.37.121

rev

T1