PROPOSED REAR ELEVATION

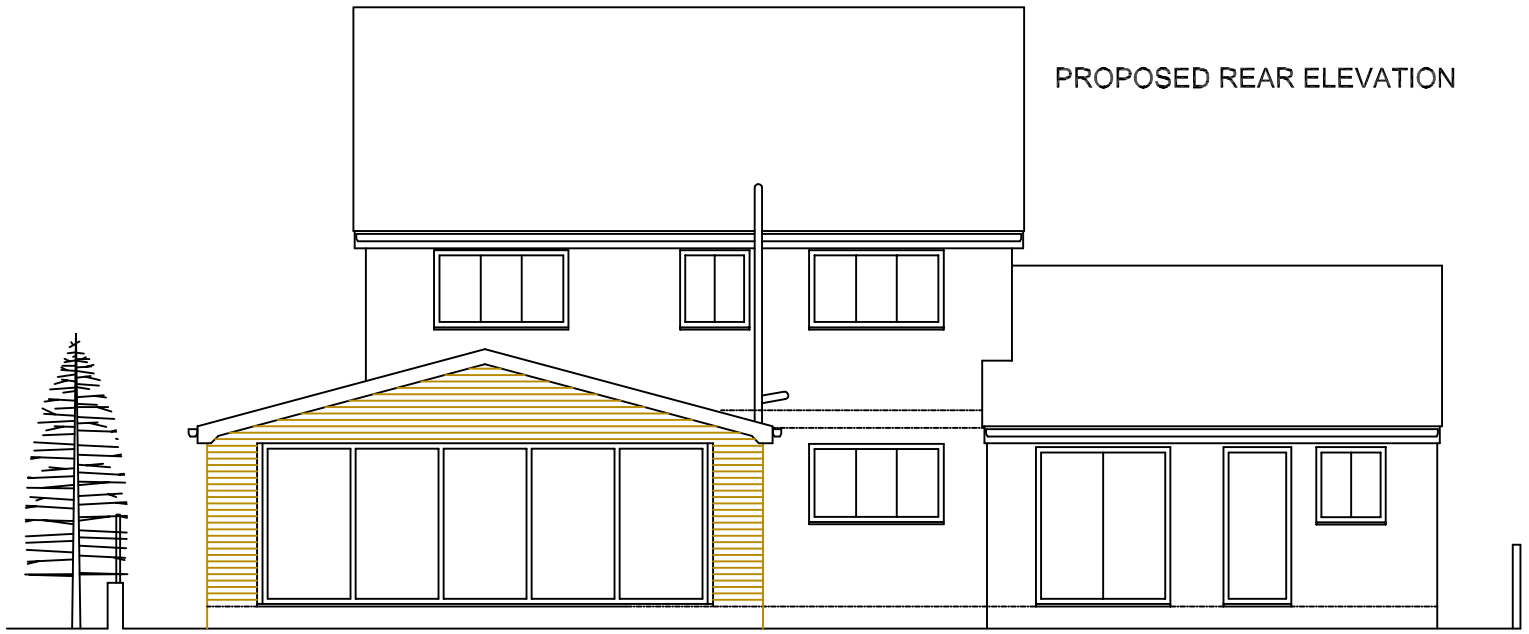

ALIMINIUM FRAMED FULL HEIGHT
GLAZED PANELS TO REAR ELEVATION.

PROPOSED SIDE ELEVATION

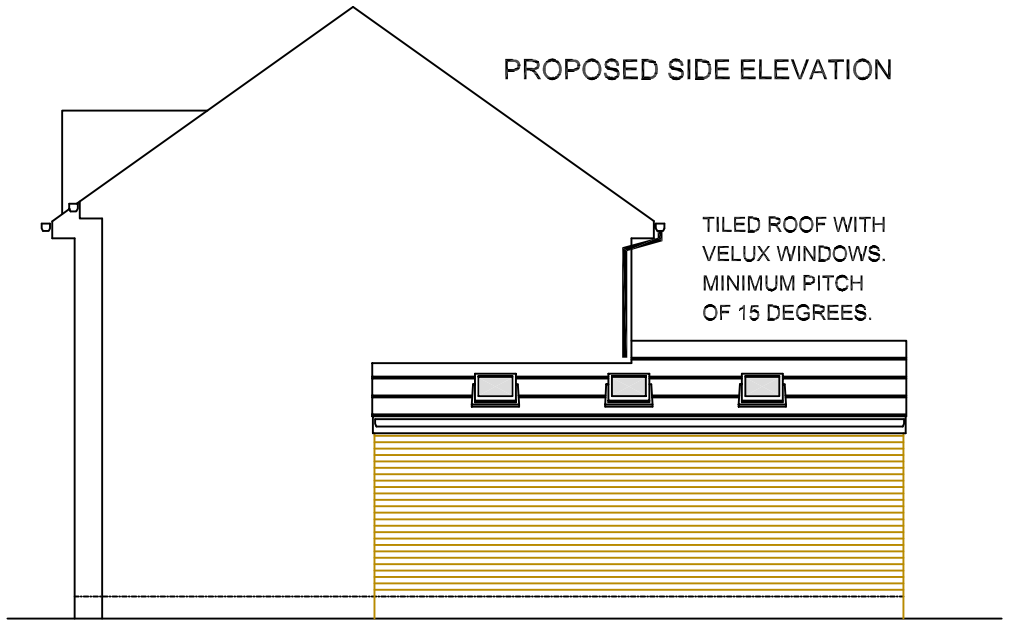

FACING BRICK TO
MATCH EXISTING.

PROPOSED PLAN VIEW

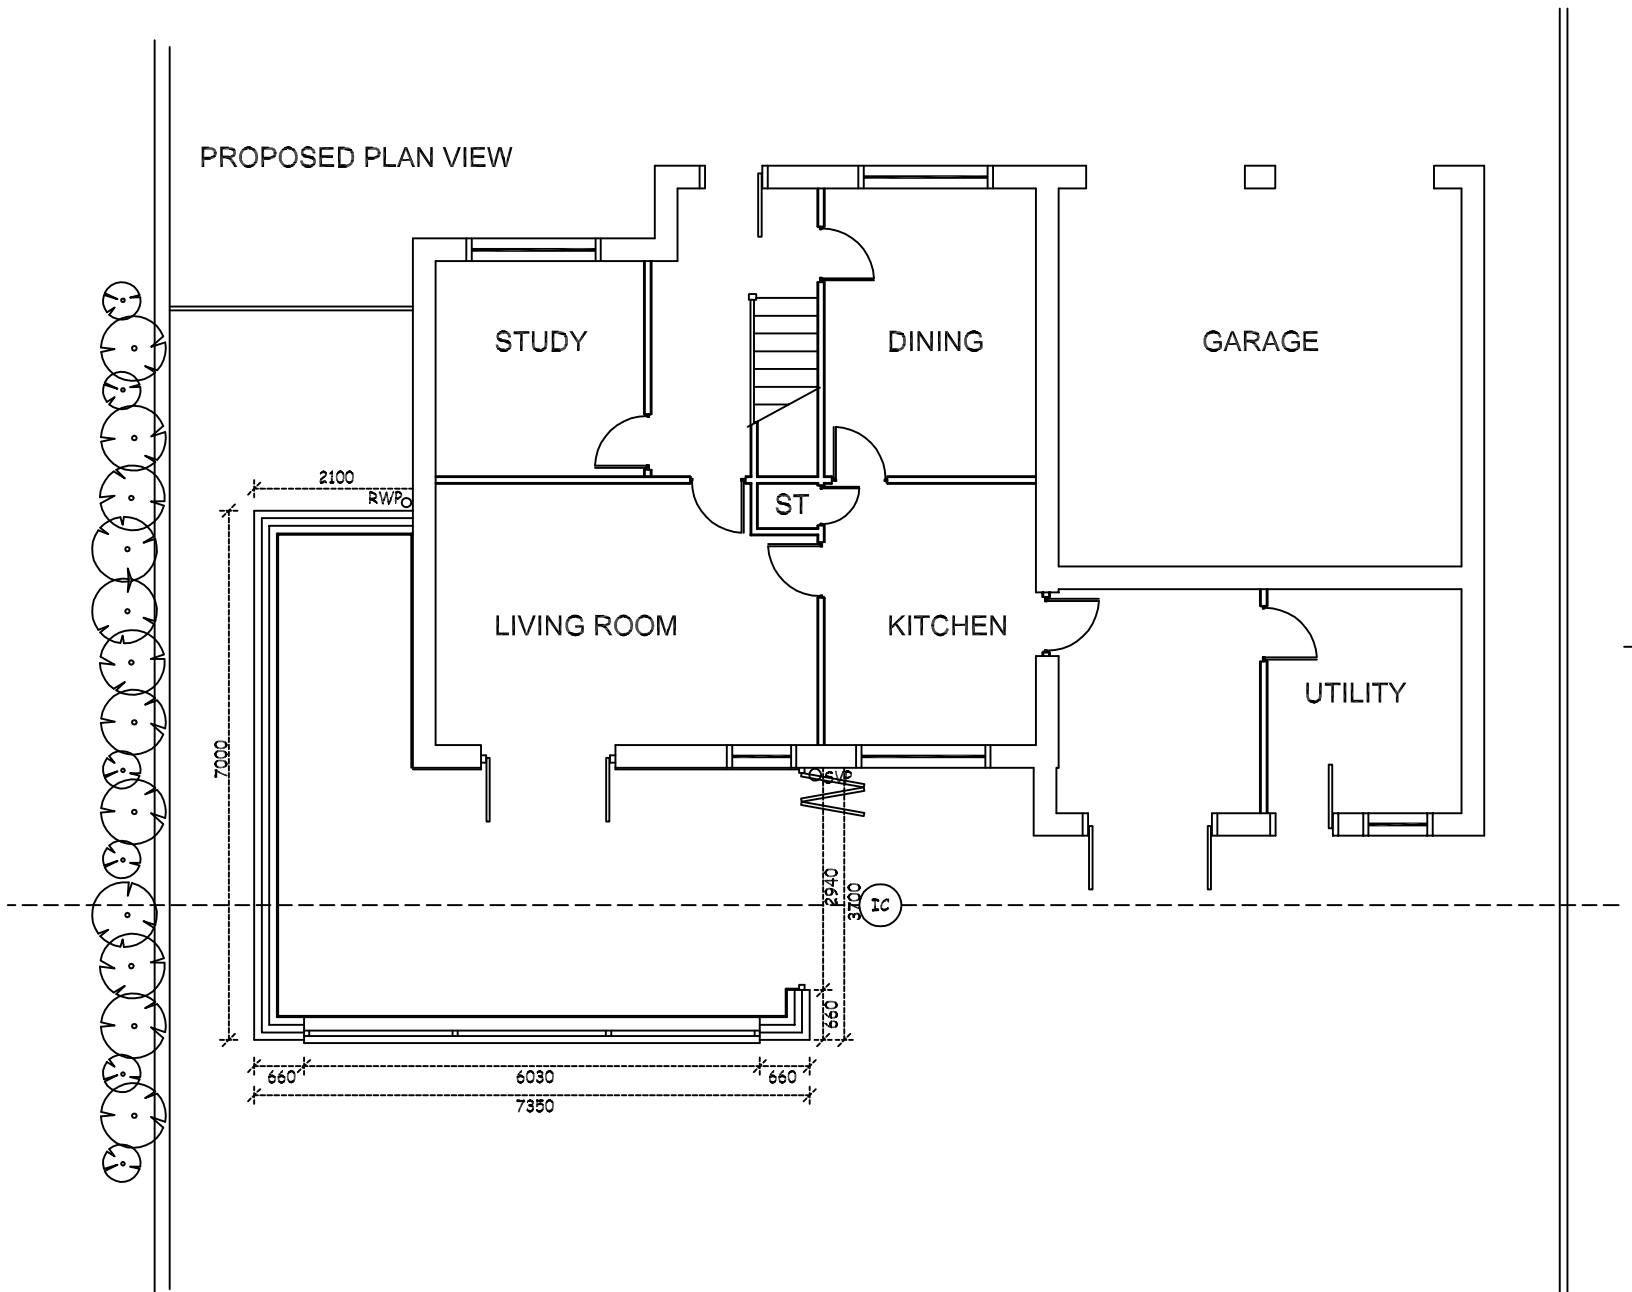

PROPOSED SIDE ELEVATION

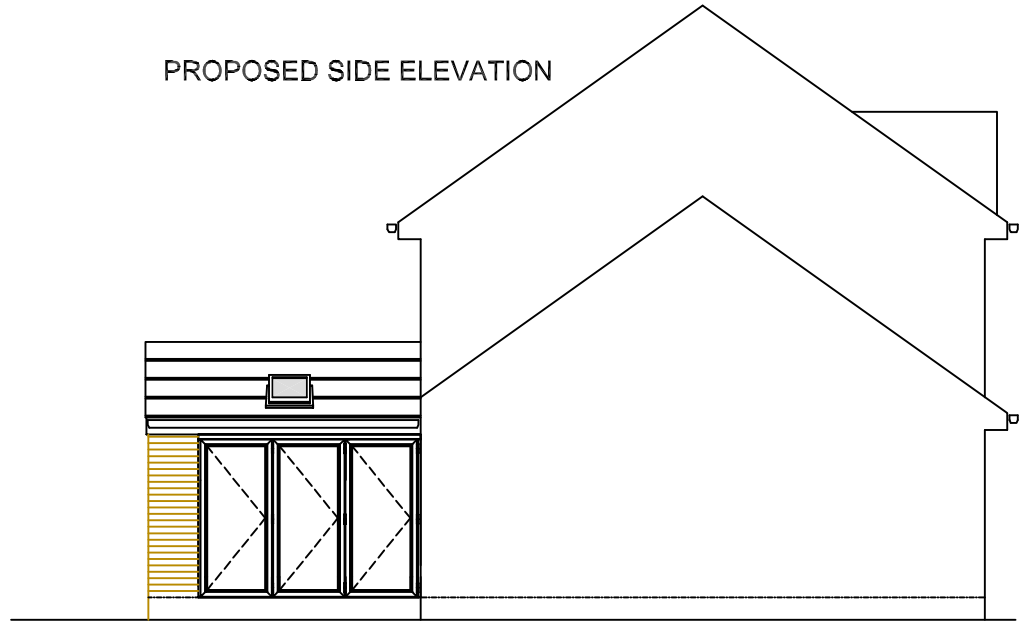

ALIMINIUM FRAMED BIFOLD
DOORS TO SIDE ELEVATION.

PROPOSED ROOF @ 1:200

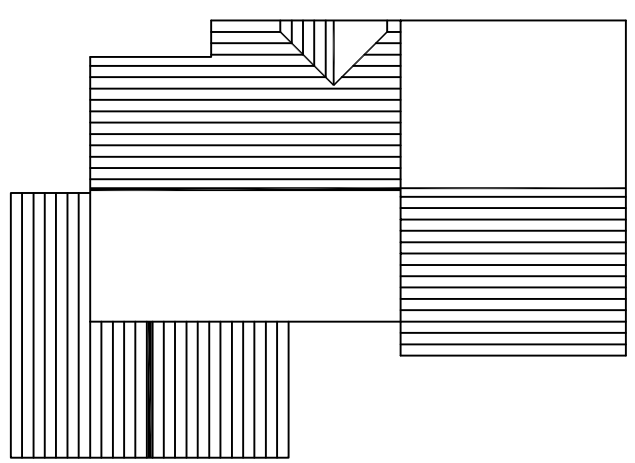

This drawing is supplied for the purpose of obtaining Planning Permission only.

Work carried out prior to all necessary Approvals is considered to be at the applicants own risk.

The designer is not responsible for any drains, voids or other underground obstructions under or near the site.

Notification under the Party Wall Act and the exact boundary location is the responsibility of the client.

1M 2M 3M 4M 5M

SLW DESIGNS
Tel: 0161-678 2055
Mob: 07796-617845
e-mail: brian_slwdesigns@talktalk.net

ADDRESS: 11 BRONTE CLOSE
ROCHDALE
OL12 7PY

PROJECT: SINGLE STOREY
SIDE/REAR EXTENSION

DRAWING: SLW/BC/02

SCALE 1:100 & 1:200 @ A3 DATE 12:03:2019