
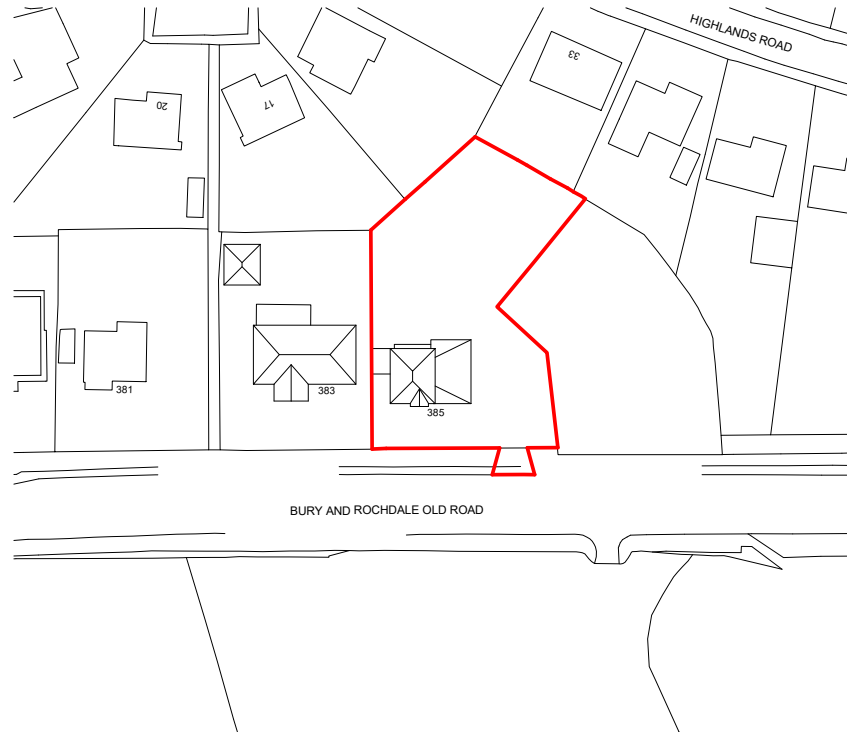


This drawing & design is the copyright of Munshi+Partners and may not be reproduced in any way without prior written consent.

Any discrepancies on this drawing between drawings area to be reported to this office.

Unless specifically specified these drawings are not to be used for construction purposes or placing of any orders.

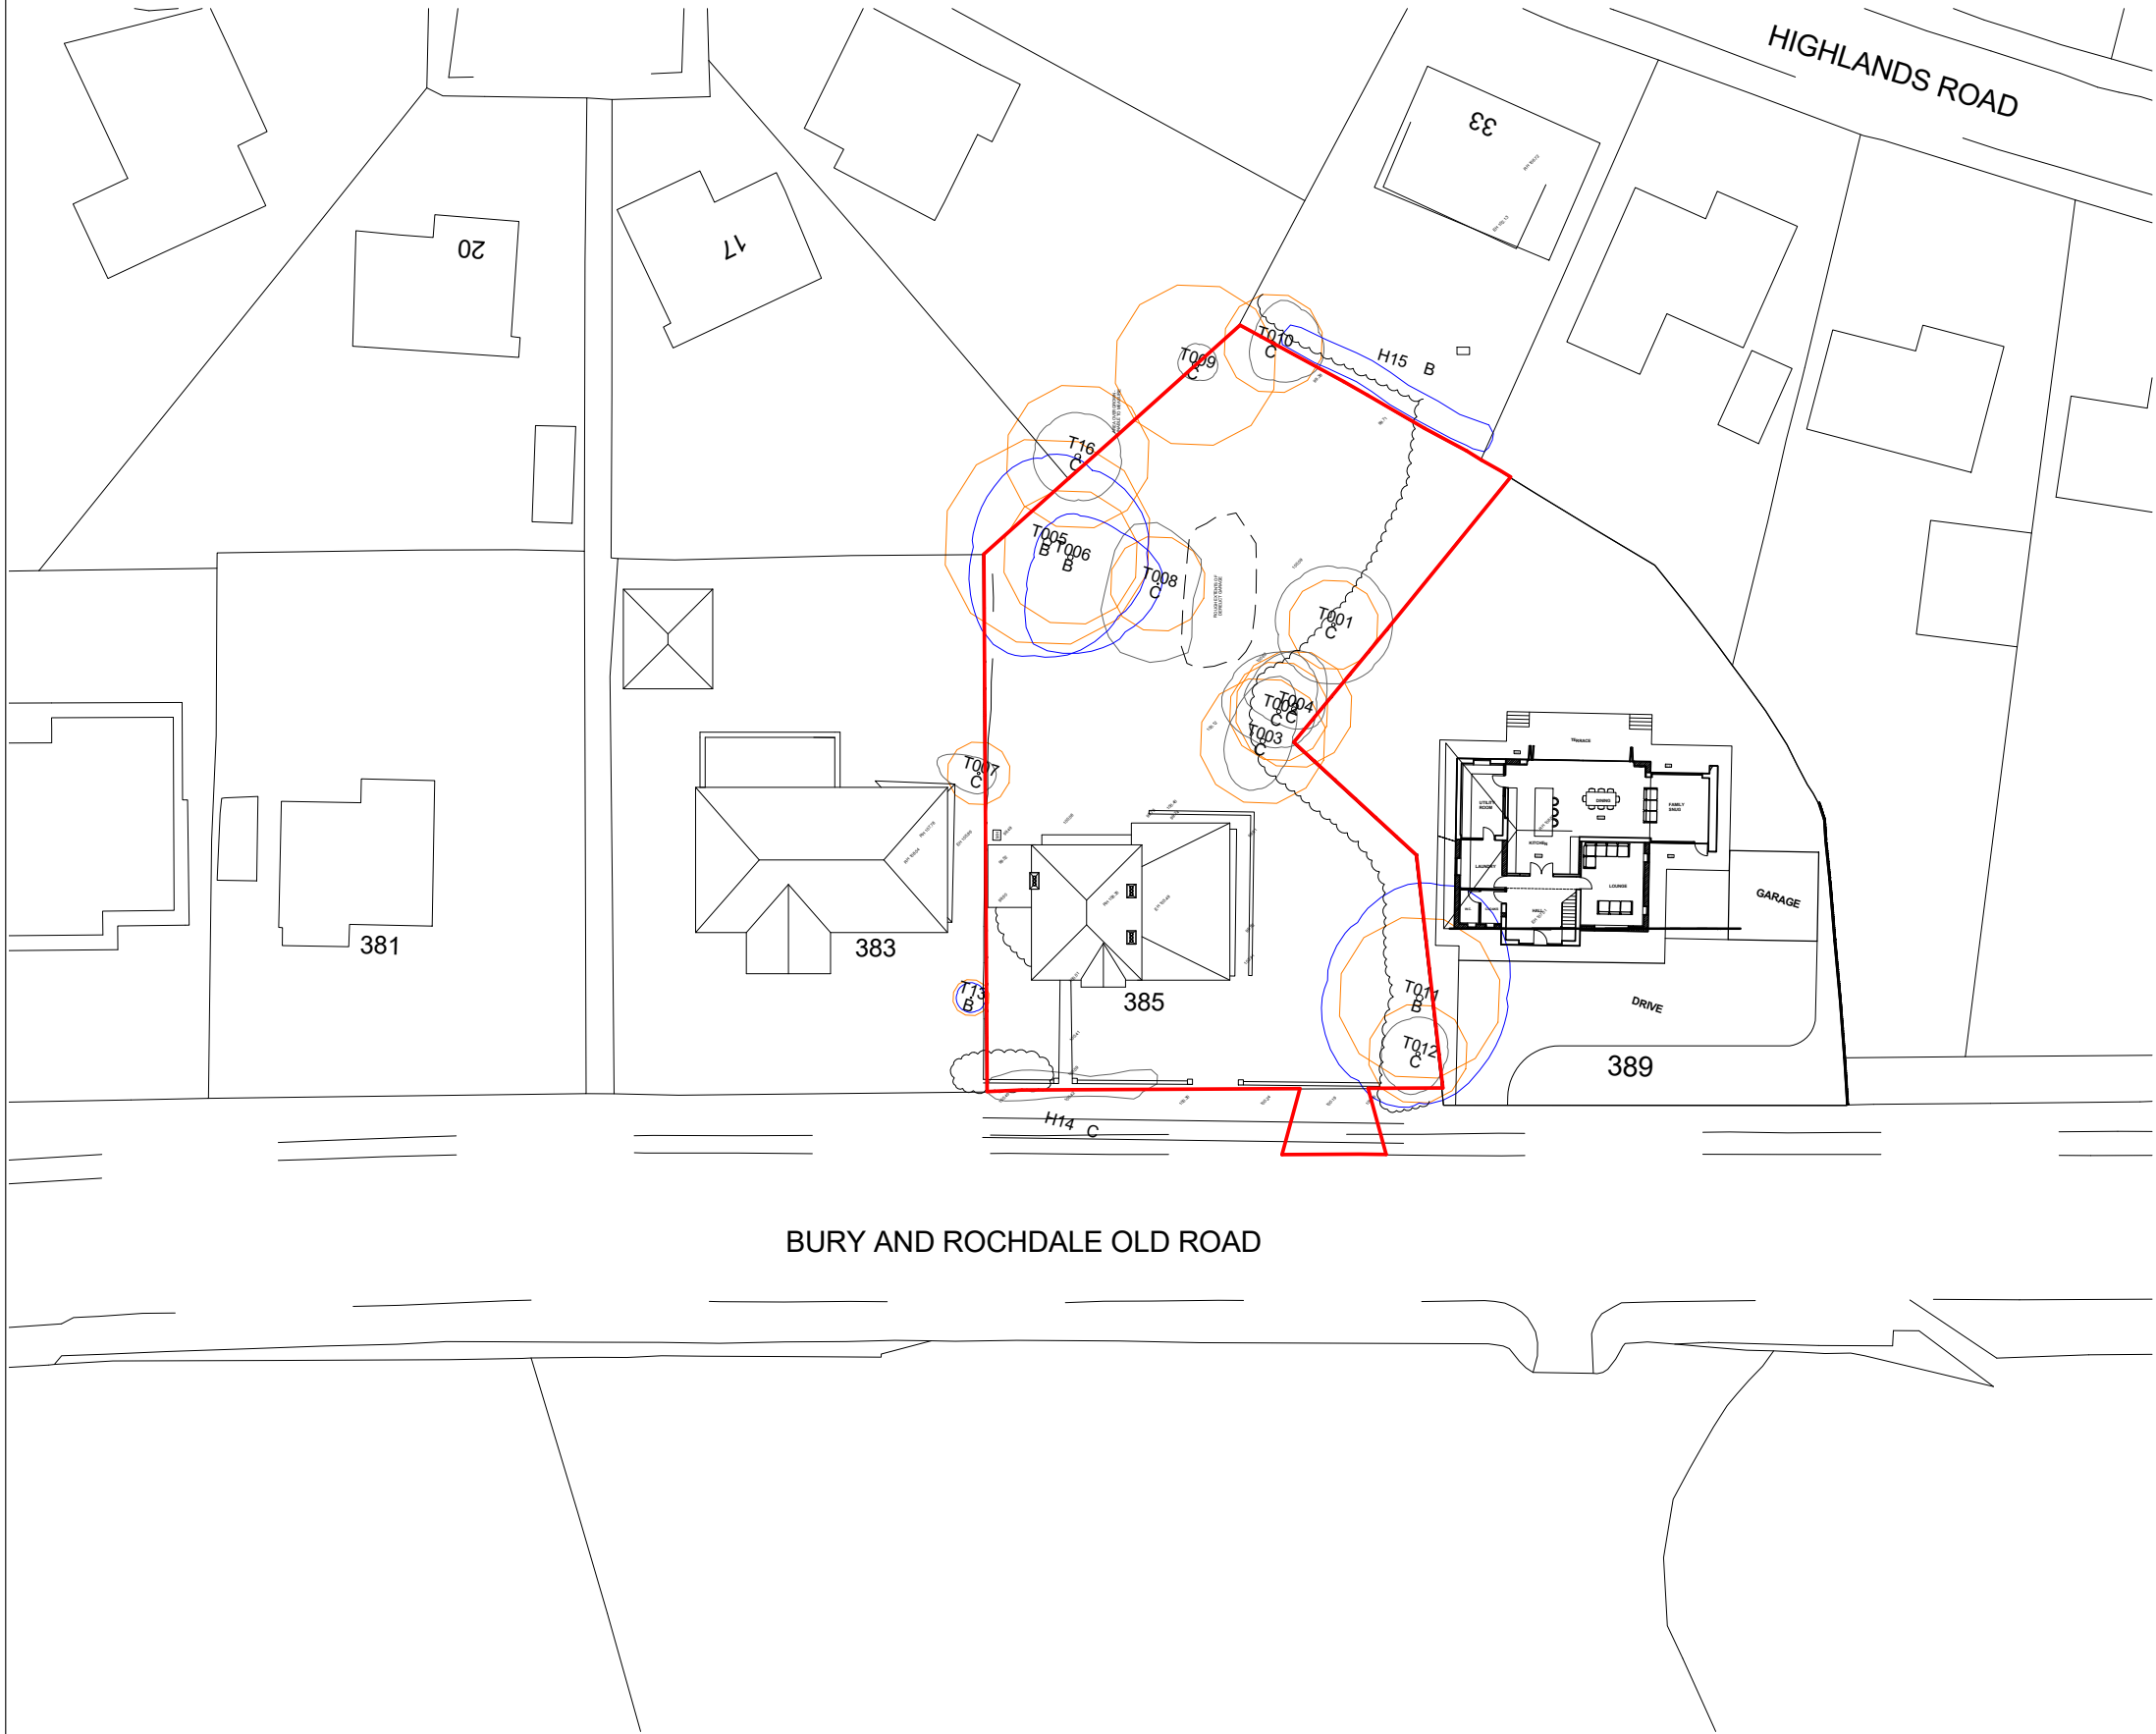

2 Site - Location Plan
1 : 1250

1350sqm/0.33 acres

Status ☐ FEASIBILITY
☒ PLANNING APPROVAL
BUILDING REGULATIONS
☐ TENDER
☐ CONSTRUCTION

Project 385 Bury & Rochdale Old Rd, Rochdale
OL10 4AT

Client Mr N Akhtar

Drawing title Site - Location and Block Plan

Project No	Drawing No	Rev No	Scale	Date
MP337	001		As indicated	02-25

**MUNSHI+
PARTNERS**
ARCHITECTURE & PROPERTIES

No 3 Caxton Road, Fulwood. Preston. PR2 9ZZ.
Tel- 01772 342570
Email- info@munshiandpartners.com

☐ Cheshire

☒ Preston

1 Site - Block Plan
1 : 500

10 0 10 20 30 40 50
SCALE
1: 1250 m

5 0 5 10 15 20 25
SCALE
1: 500 m

