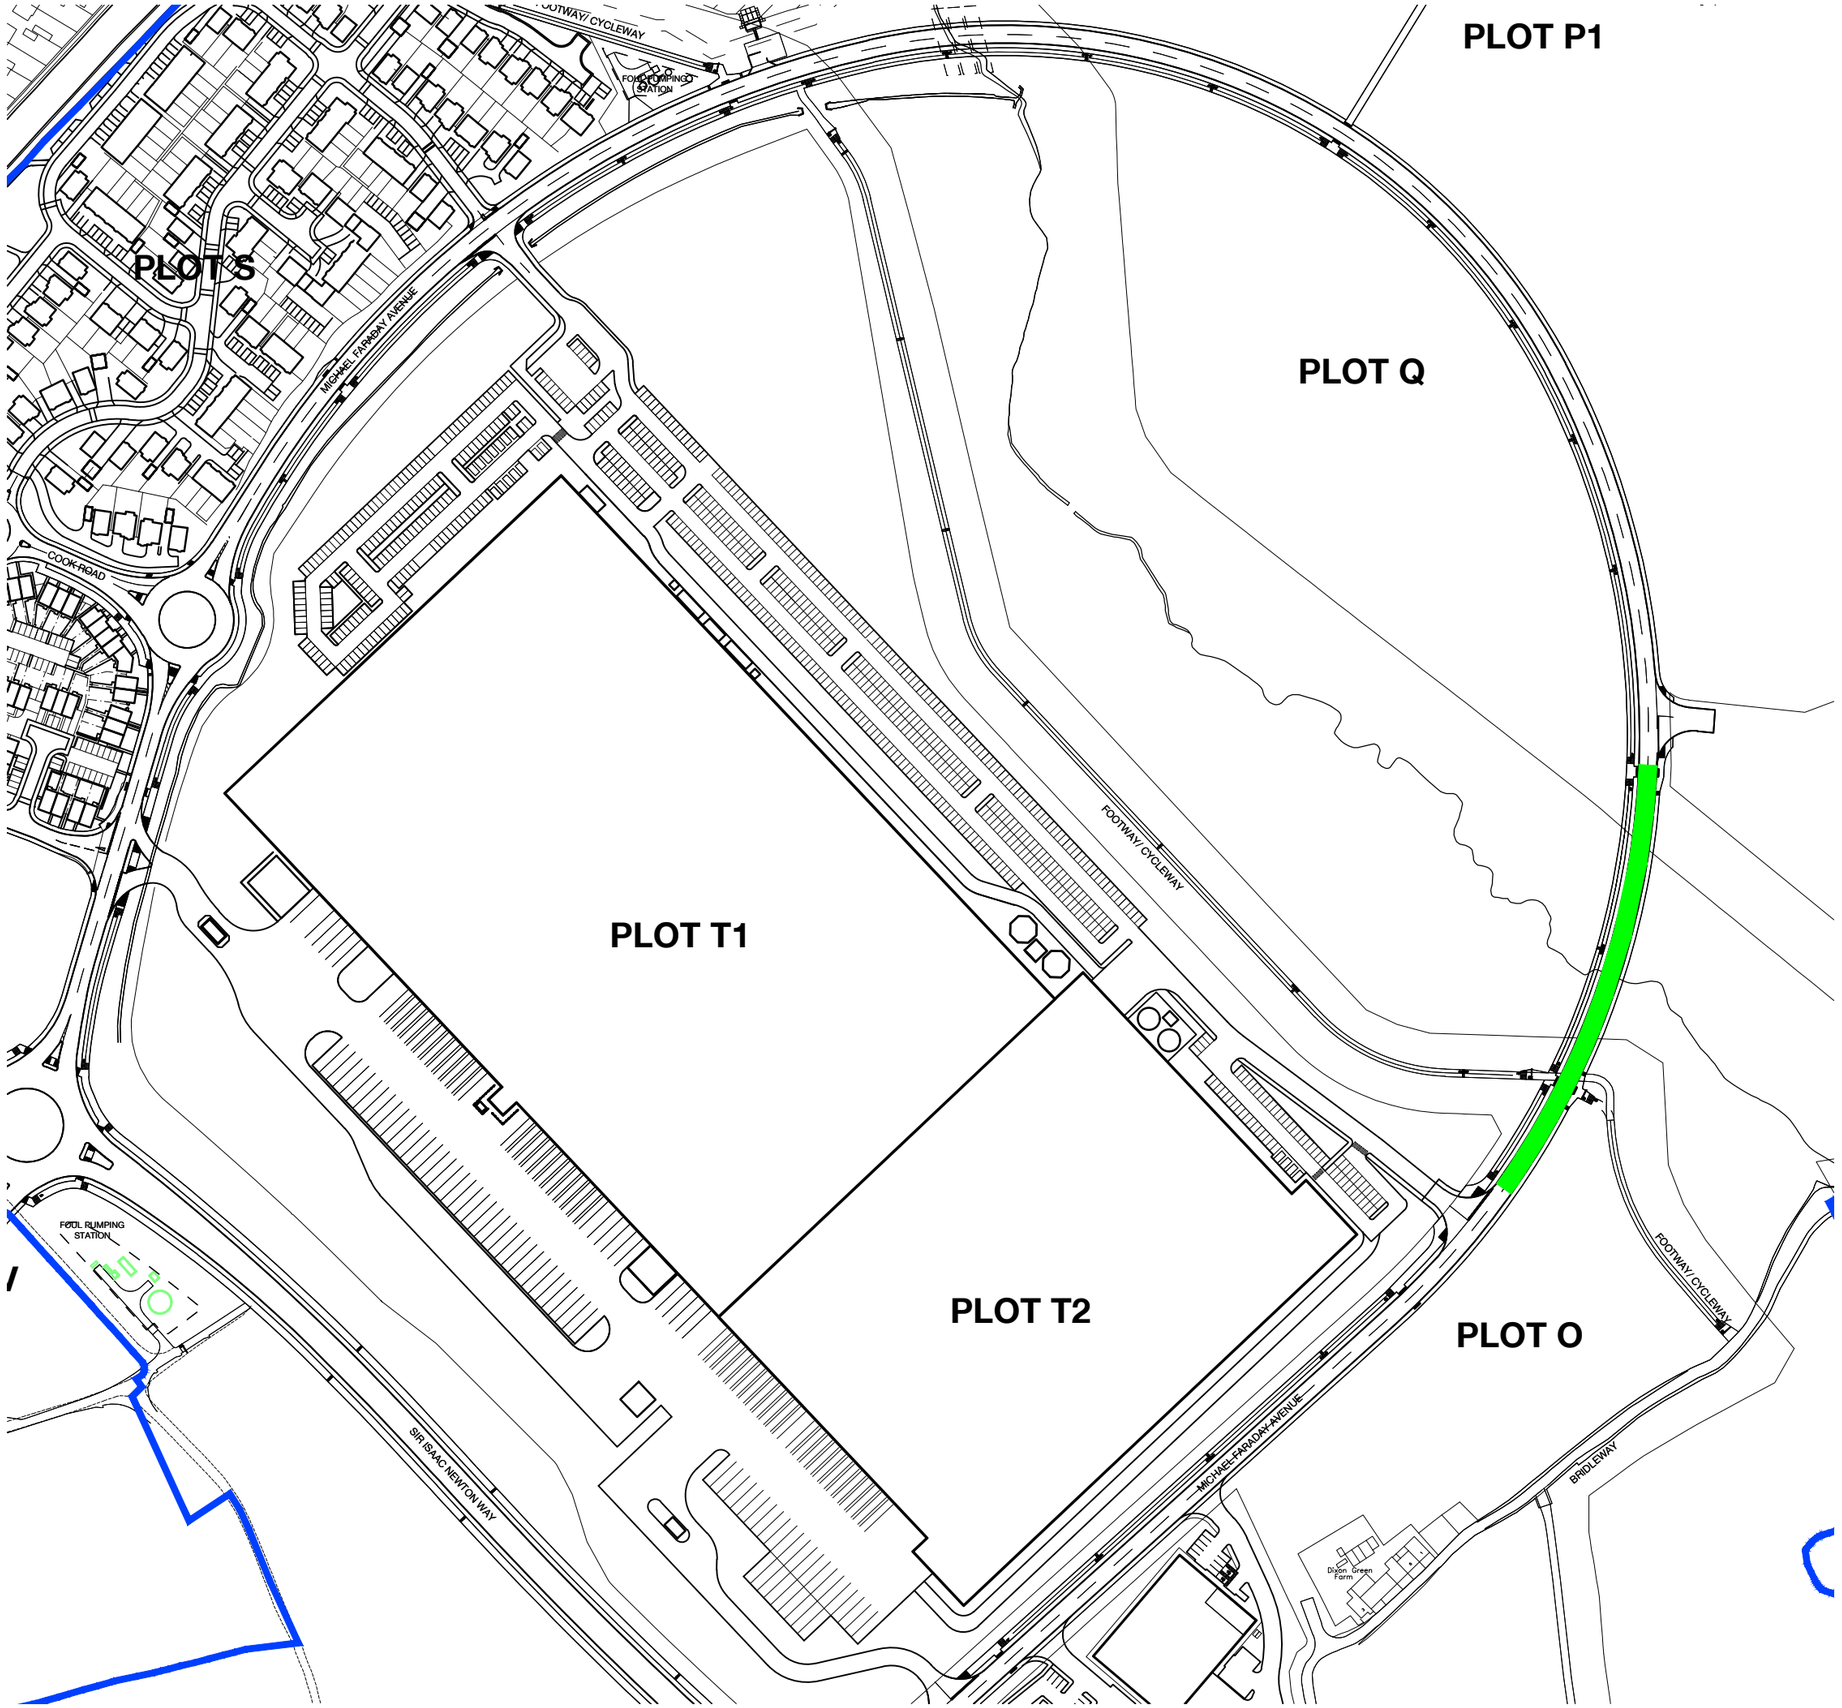

INFORMATION CONTAINED IN THIS DRAWING IS THE SOLE COPYRIGHT OF DLA ARCHITECTURE LTD AND IS NOT TO BE REPRODUCED WITHOUT PERMISSION

DO NOT SCALE, REFER TO FIGURED DIMENSIONS ONLY

REVISIONS

Green line denotes new section of road

N
W E
S
PLAN

Wilson Bowden Developments

dla ARCHITECTURE

55 St Pauls Street | Leeds | LS1 2TE
0113 887 3100
www.dla-architecture.co.uk

PROJECT
KINGSWAY BUSINESS PARK

TITLE
NEW ROAD SECTION

SCALE		DATE
1:2500	@A3	12/03/21

DRAWN	REVIEWED
PSL	BG

DLA REF	NUMBER	REVISION
2020-111	**001**	

STATUS

T:\2020\2020-111\CAD\05-Autocad\Dwgs\001