

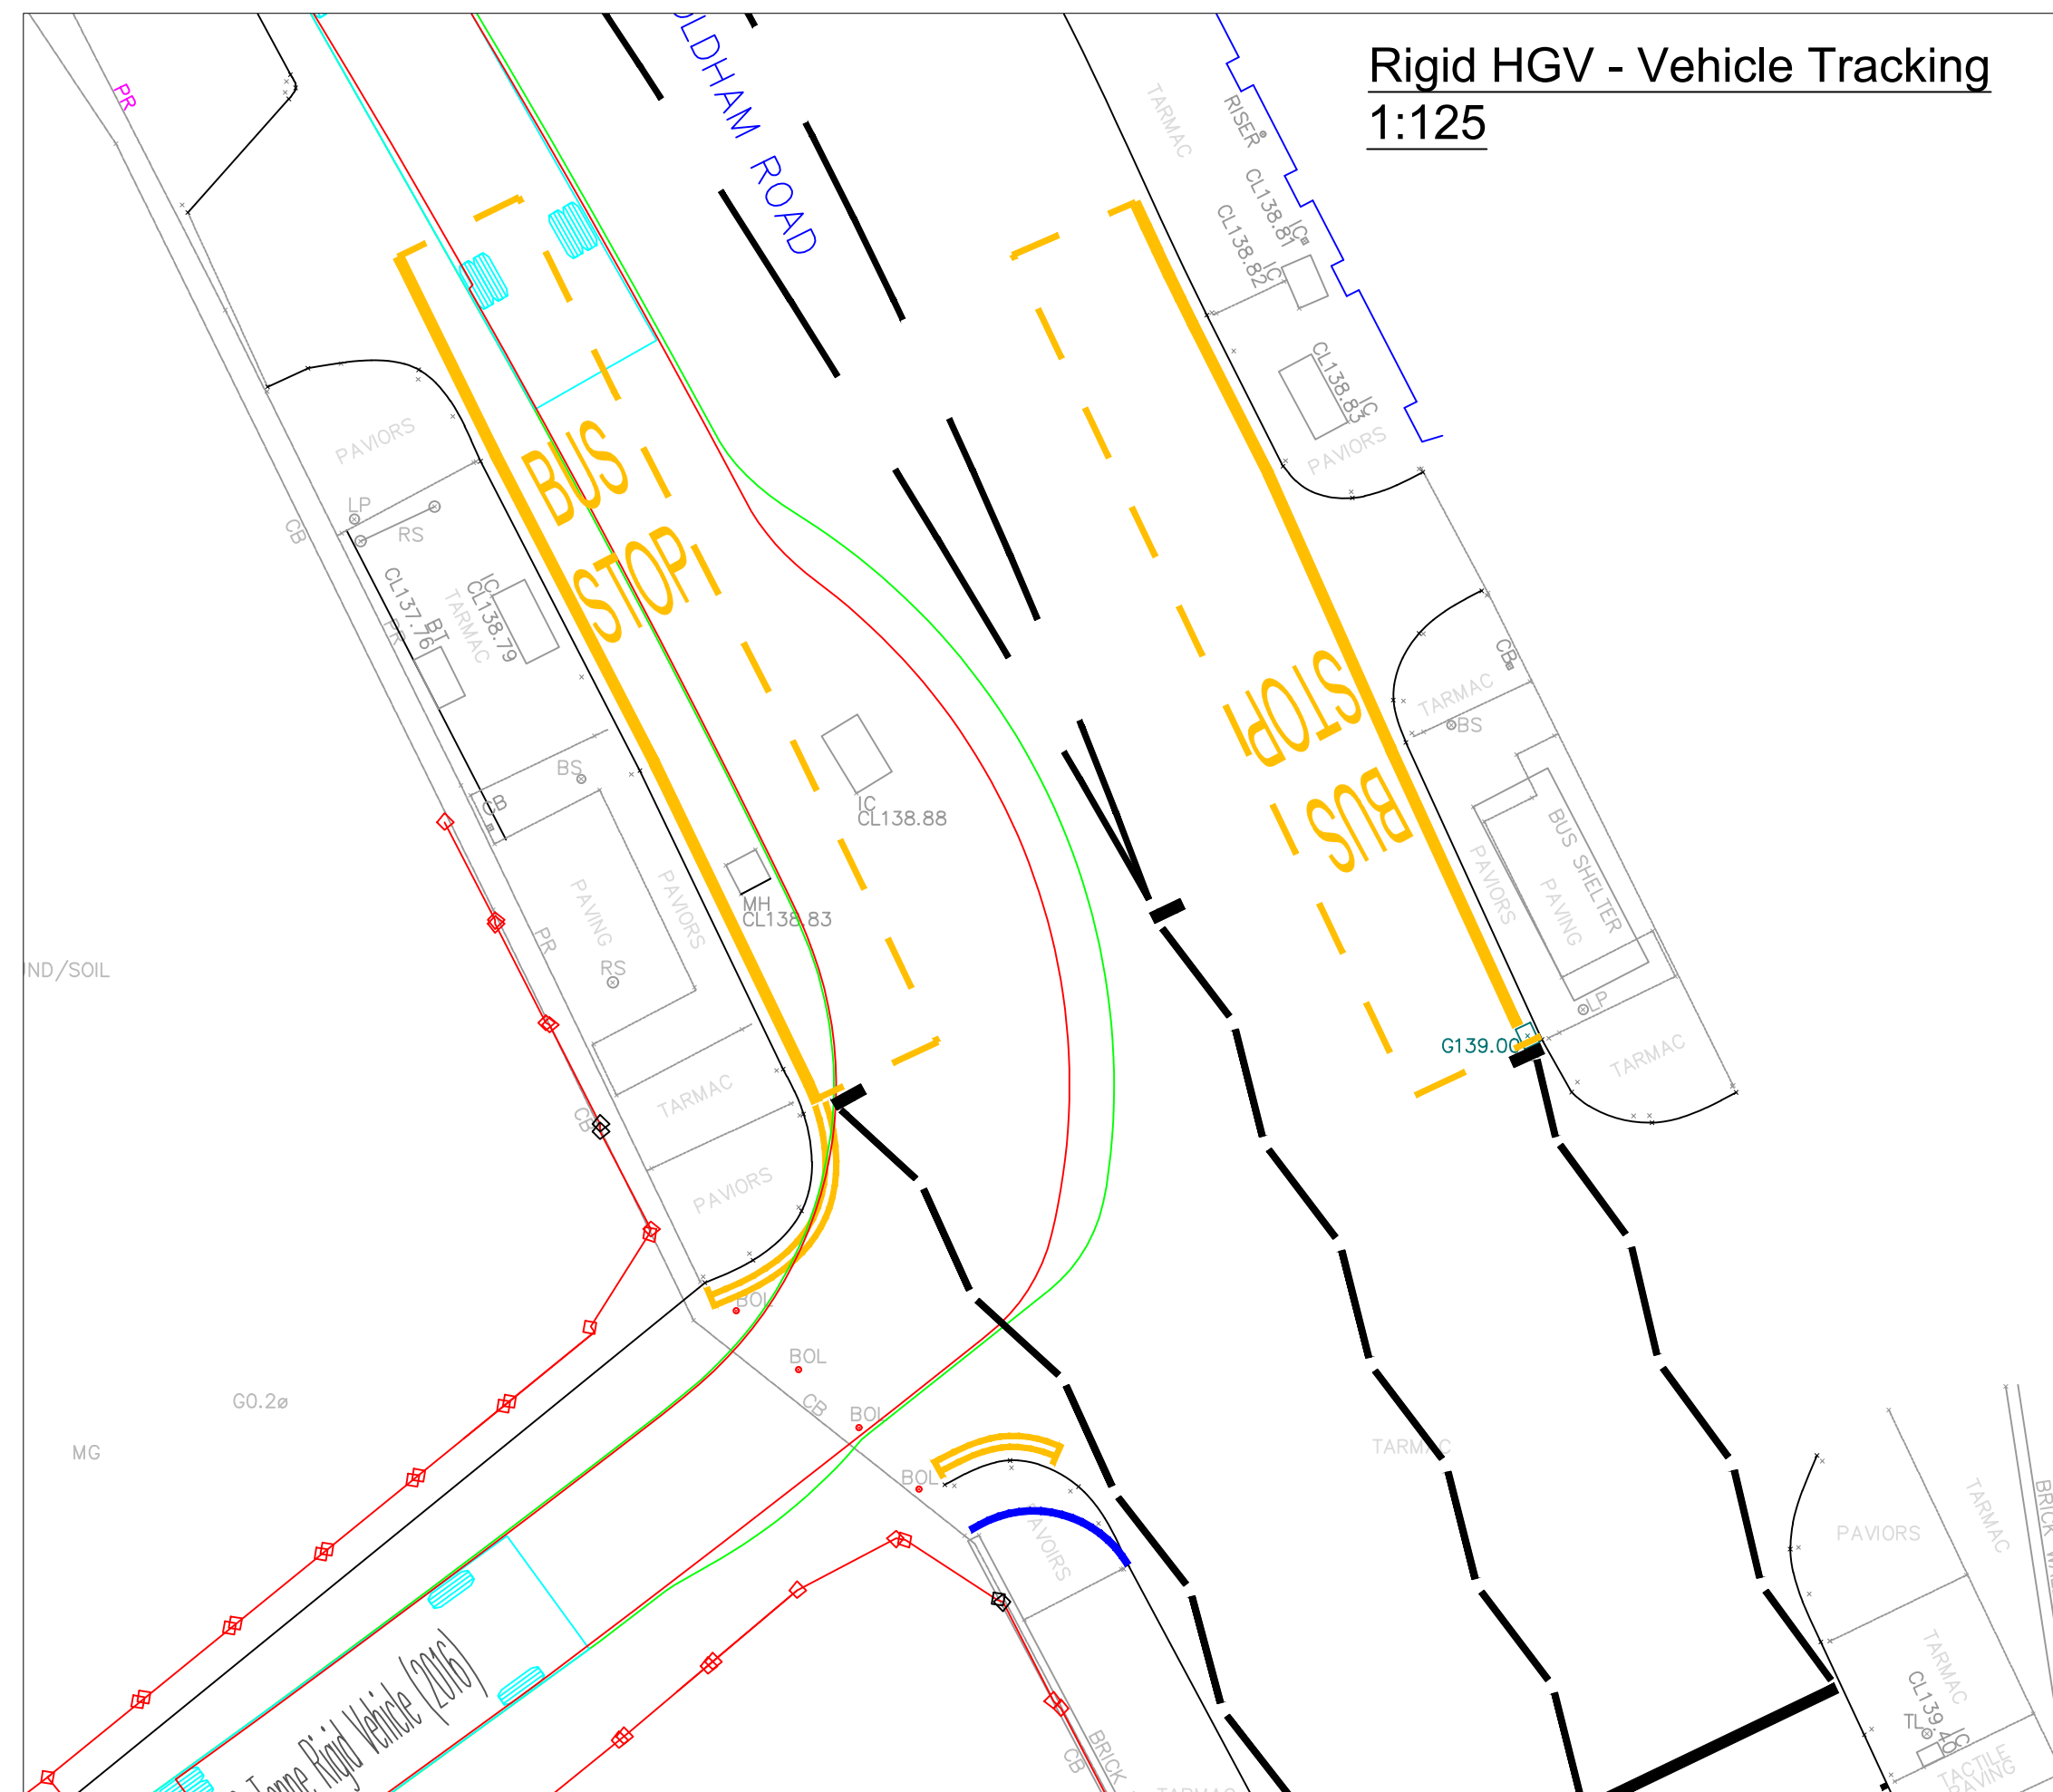
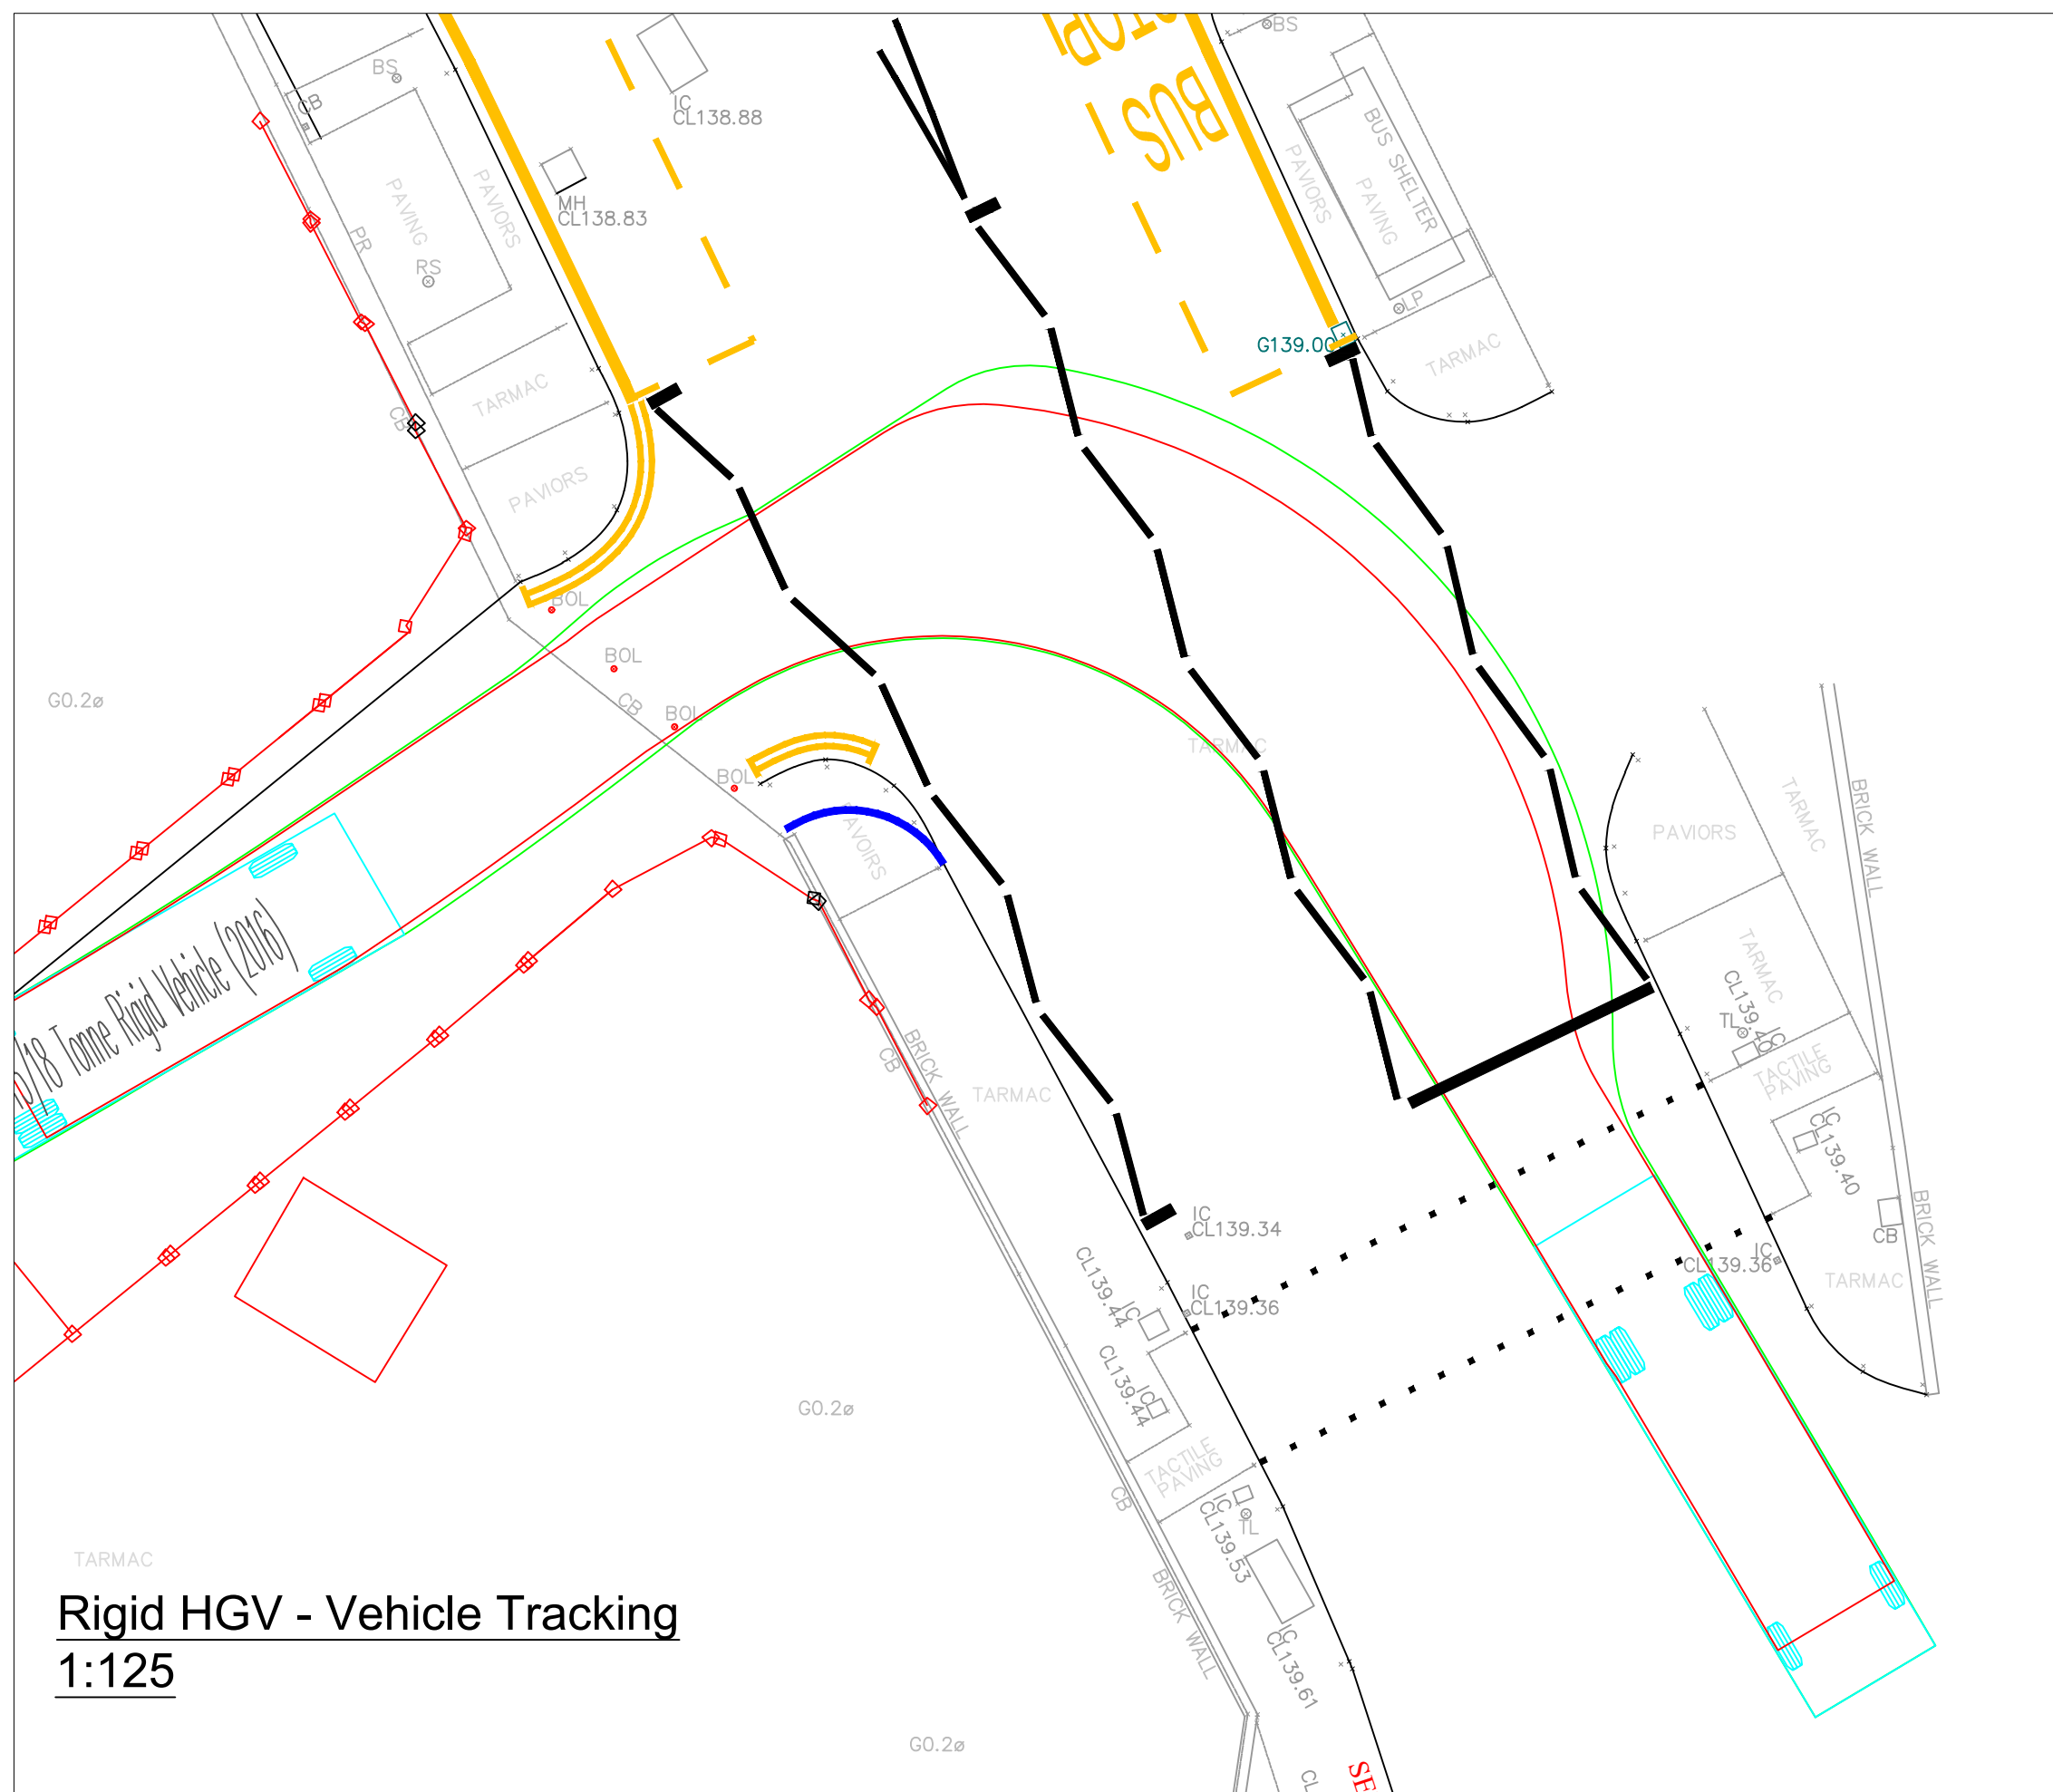
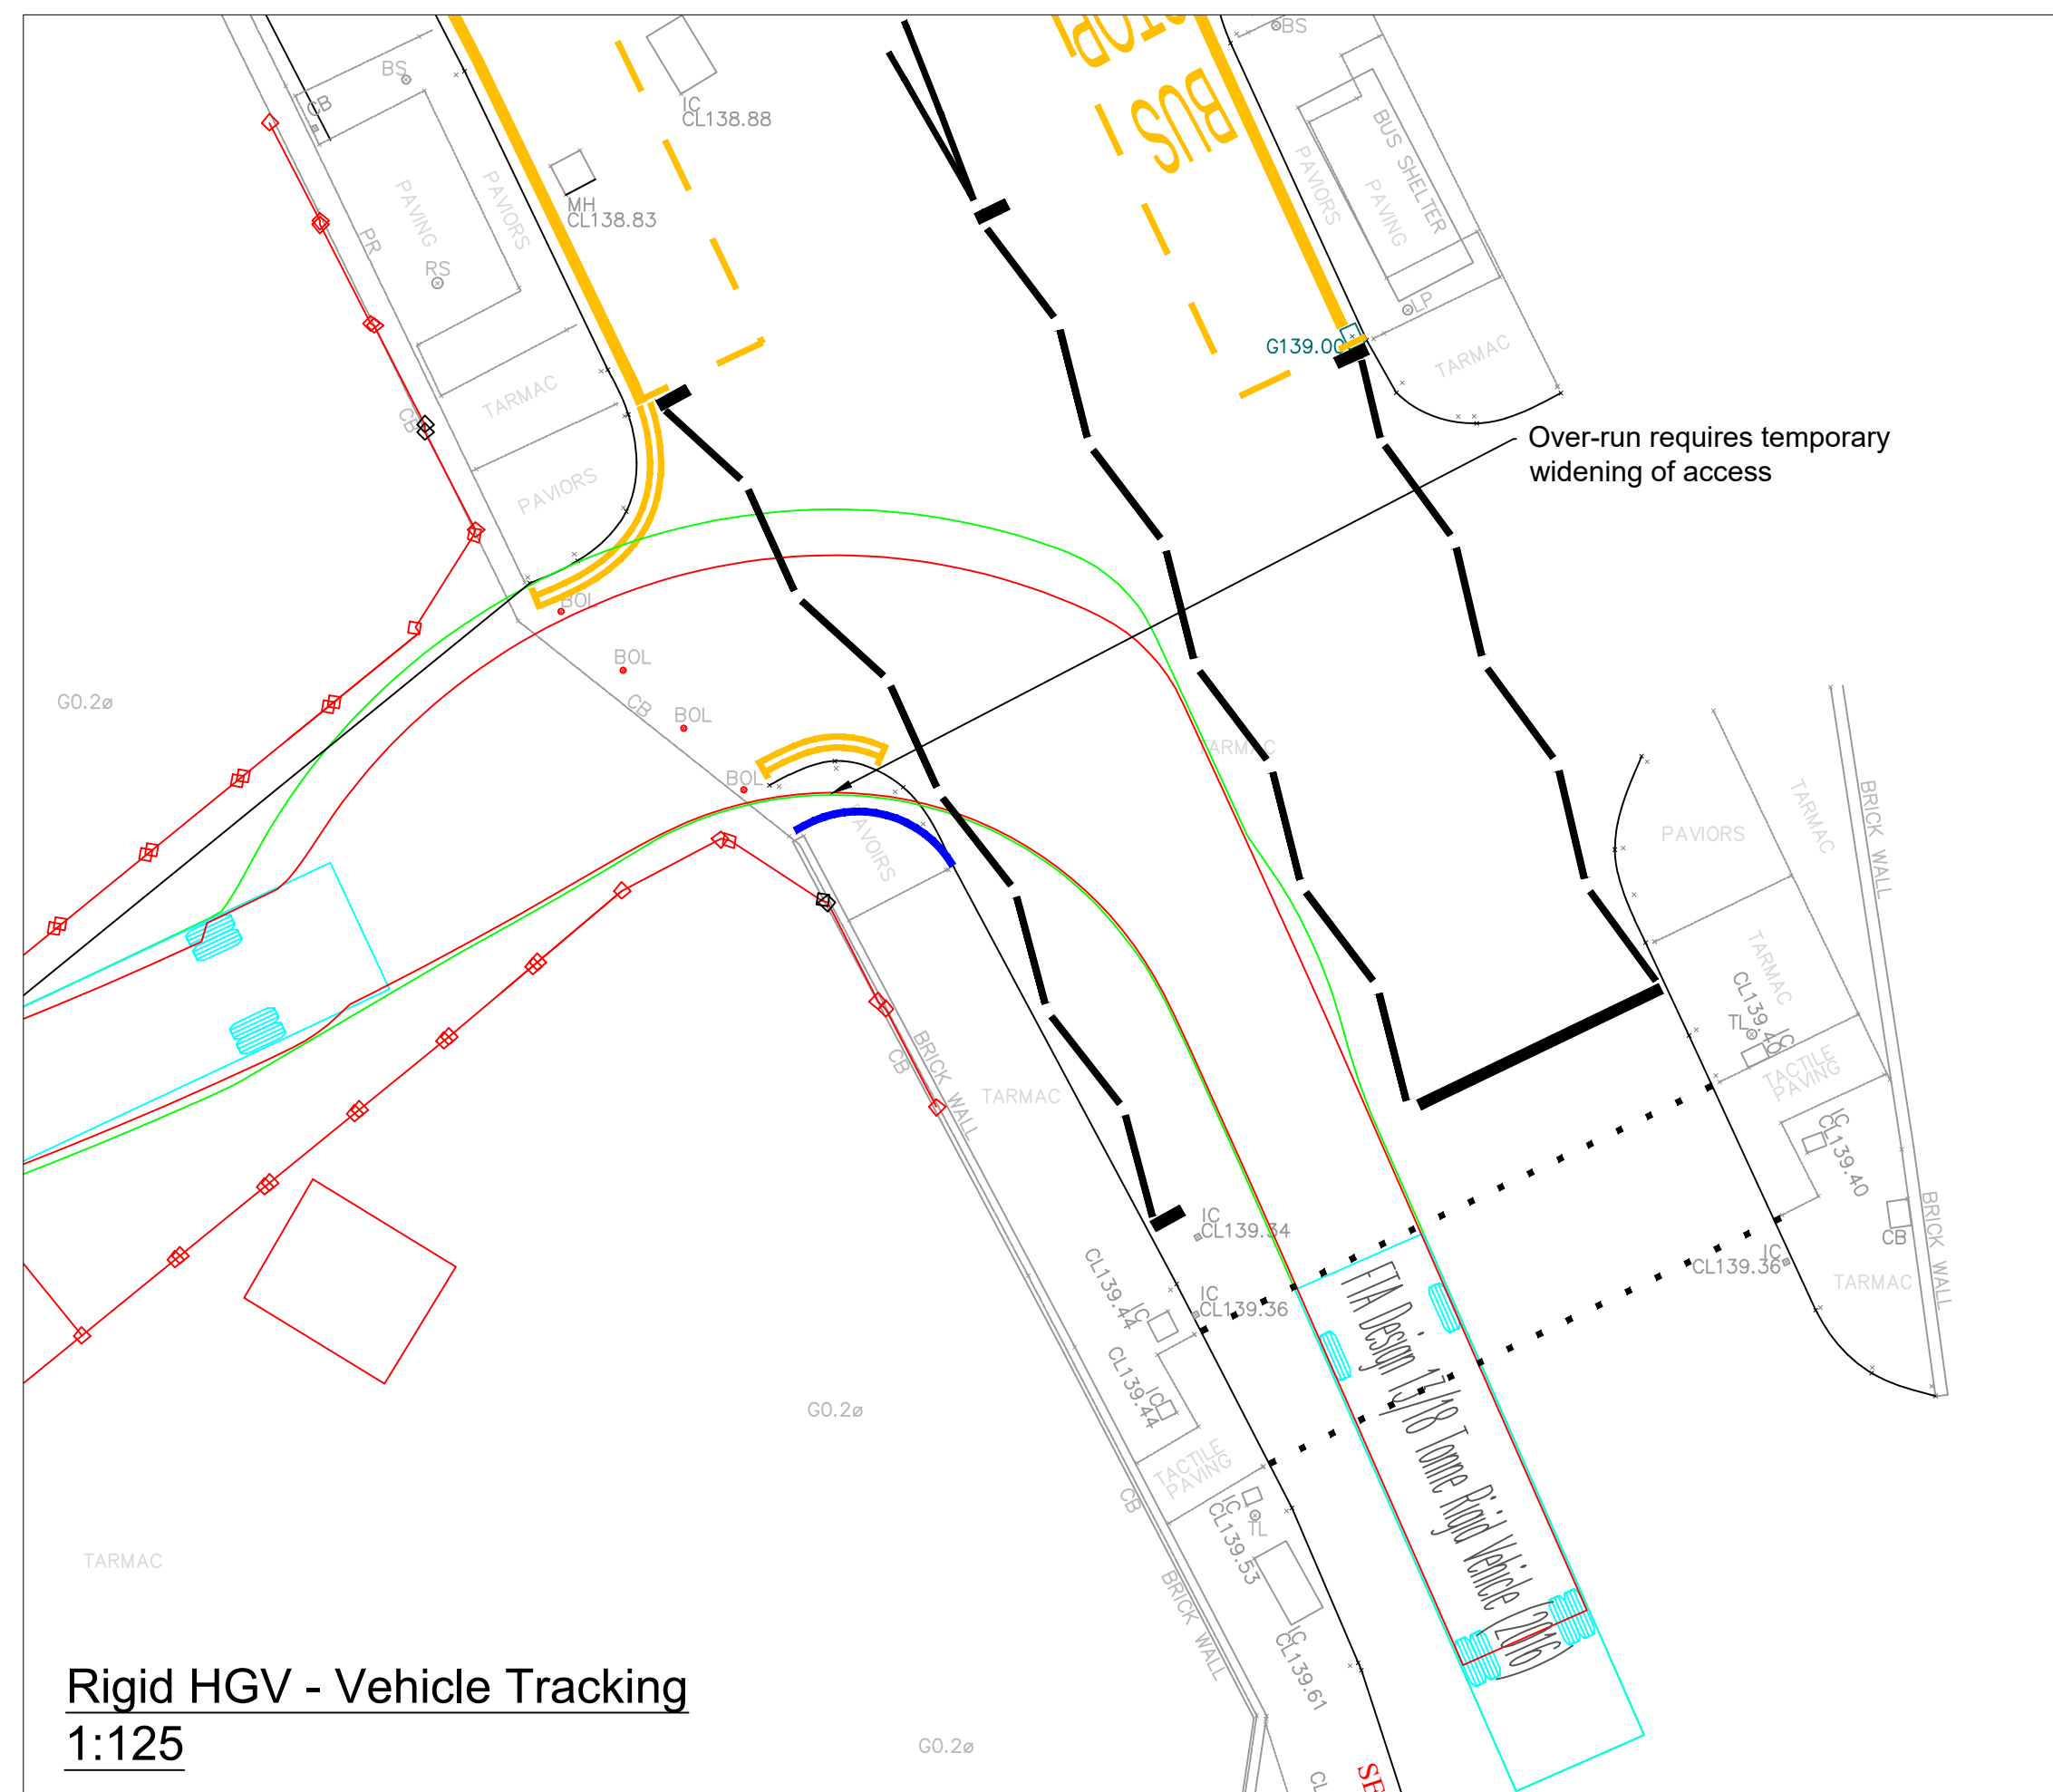


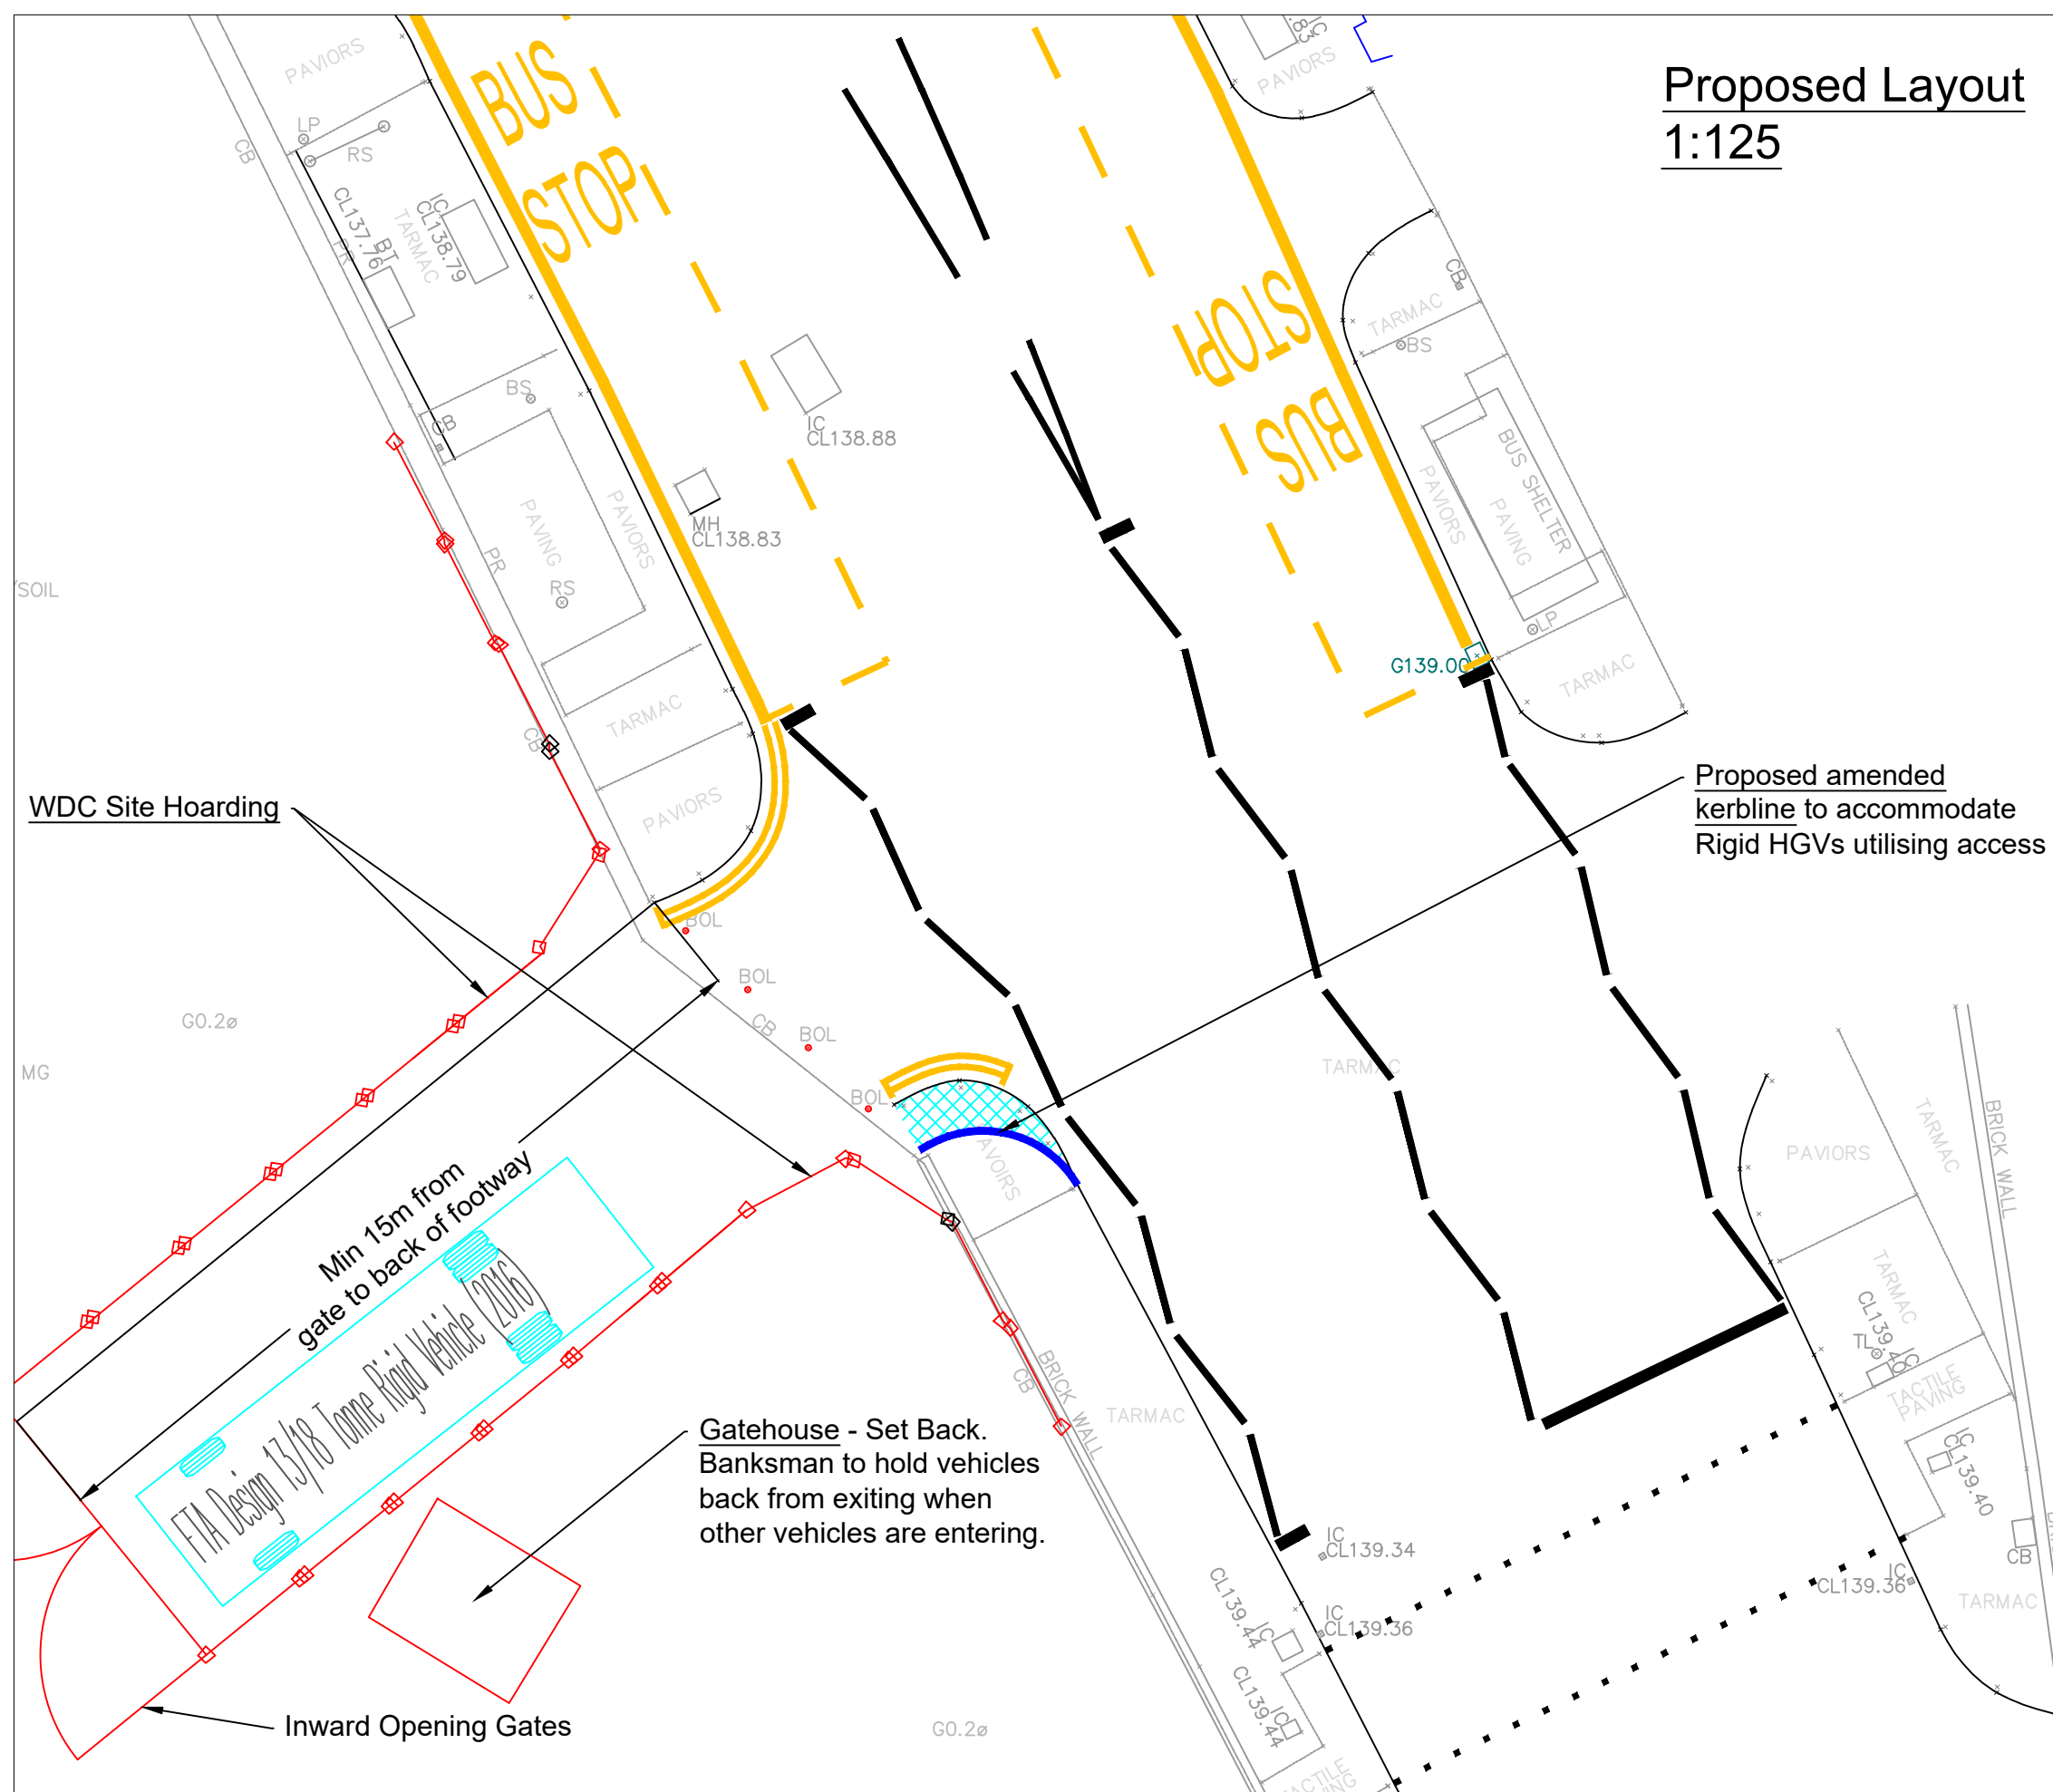

Notes

1. All dimensions are in metres unless otherwise stated.
2. The dimension of the Rigid HGV used is shown below:

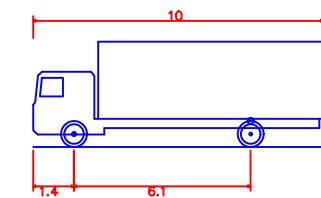

FTA Design 13/18 Tonne Rigid Vehicle (2016)	
Overall Length	10,000mm
Overall Width	2,550mm
Overall Body Height	3,645mm
Min Body Ground Clearance	0,440mm
Track Width	2,470mm
Lock to lock time	3.00s
Kerb to Kerb Turning Radius	11,000mm

P01	08/22	OF	First Issue	IY	KD
Rev	Date	Drawn	Description	Checked	Approved



Project.

Rochdale Neighbourhood

Drawing Title.
Construction Management Plan
Proposed access arrangement at
Gate 2

AutoCAD Location. 70116/Surveys&Drawings/FC

Designed By OF	Checked By IY	Approved By KD
Date 08/22	Date 08/22	Date 08/22
Scale at A1 AS SHOWN	Status S1	Rev P01