DRAWING No. 2019_03_04_04

EXISTING AS DOG GROOMERS

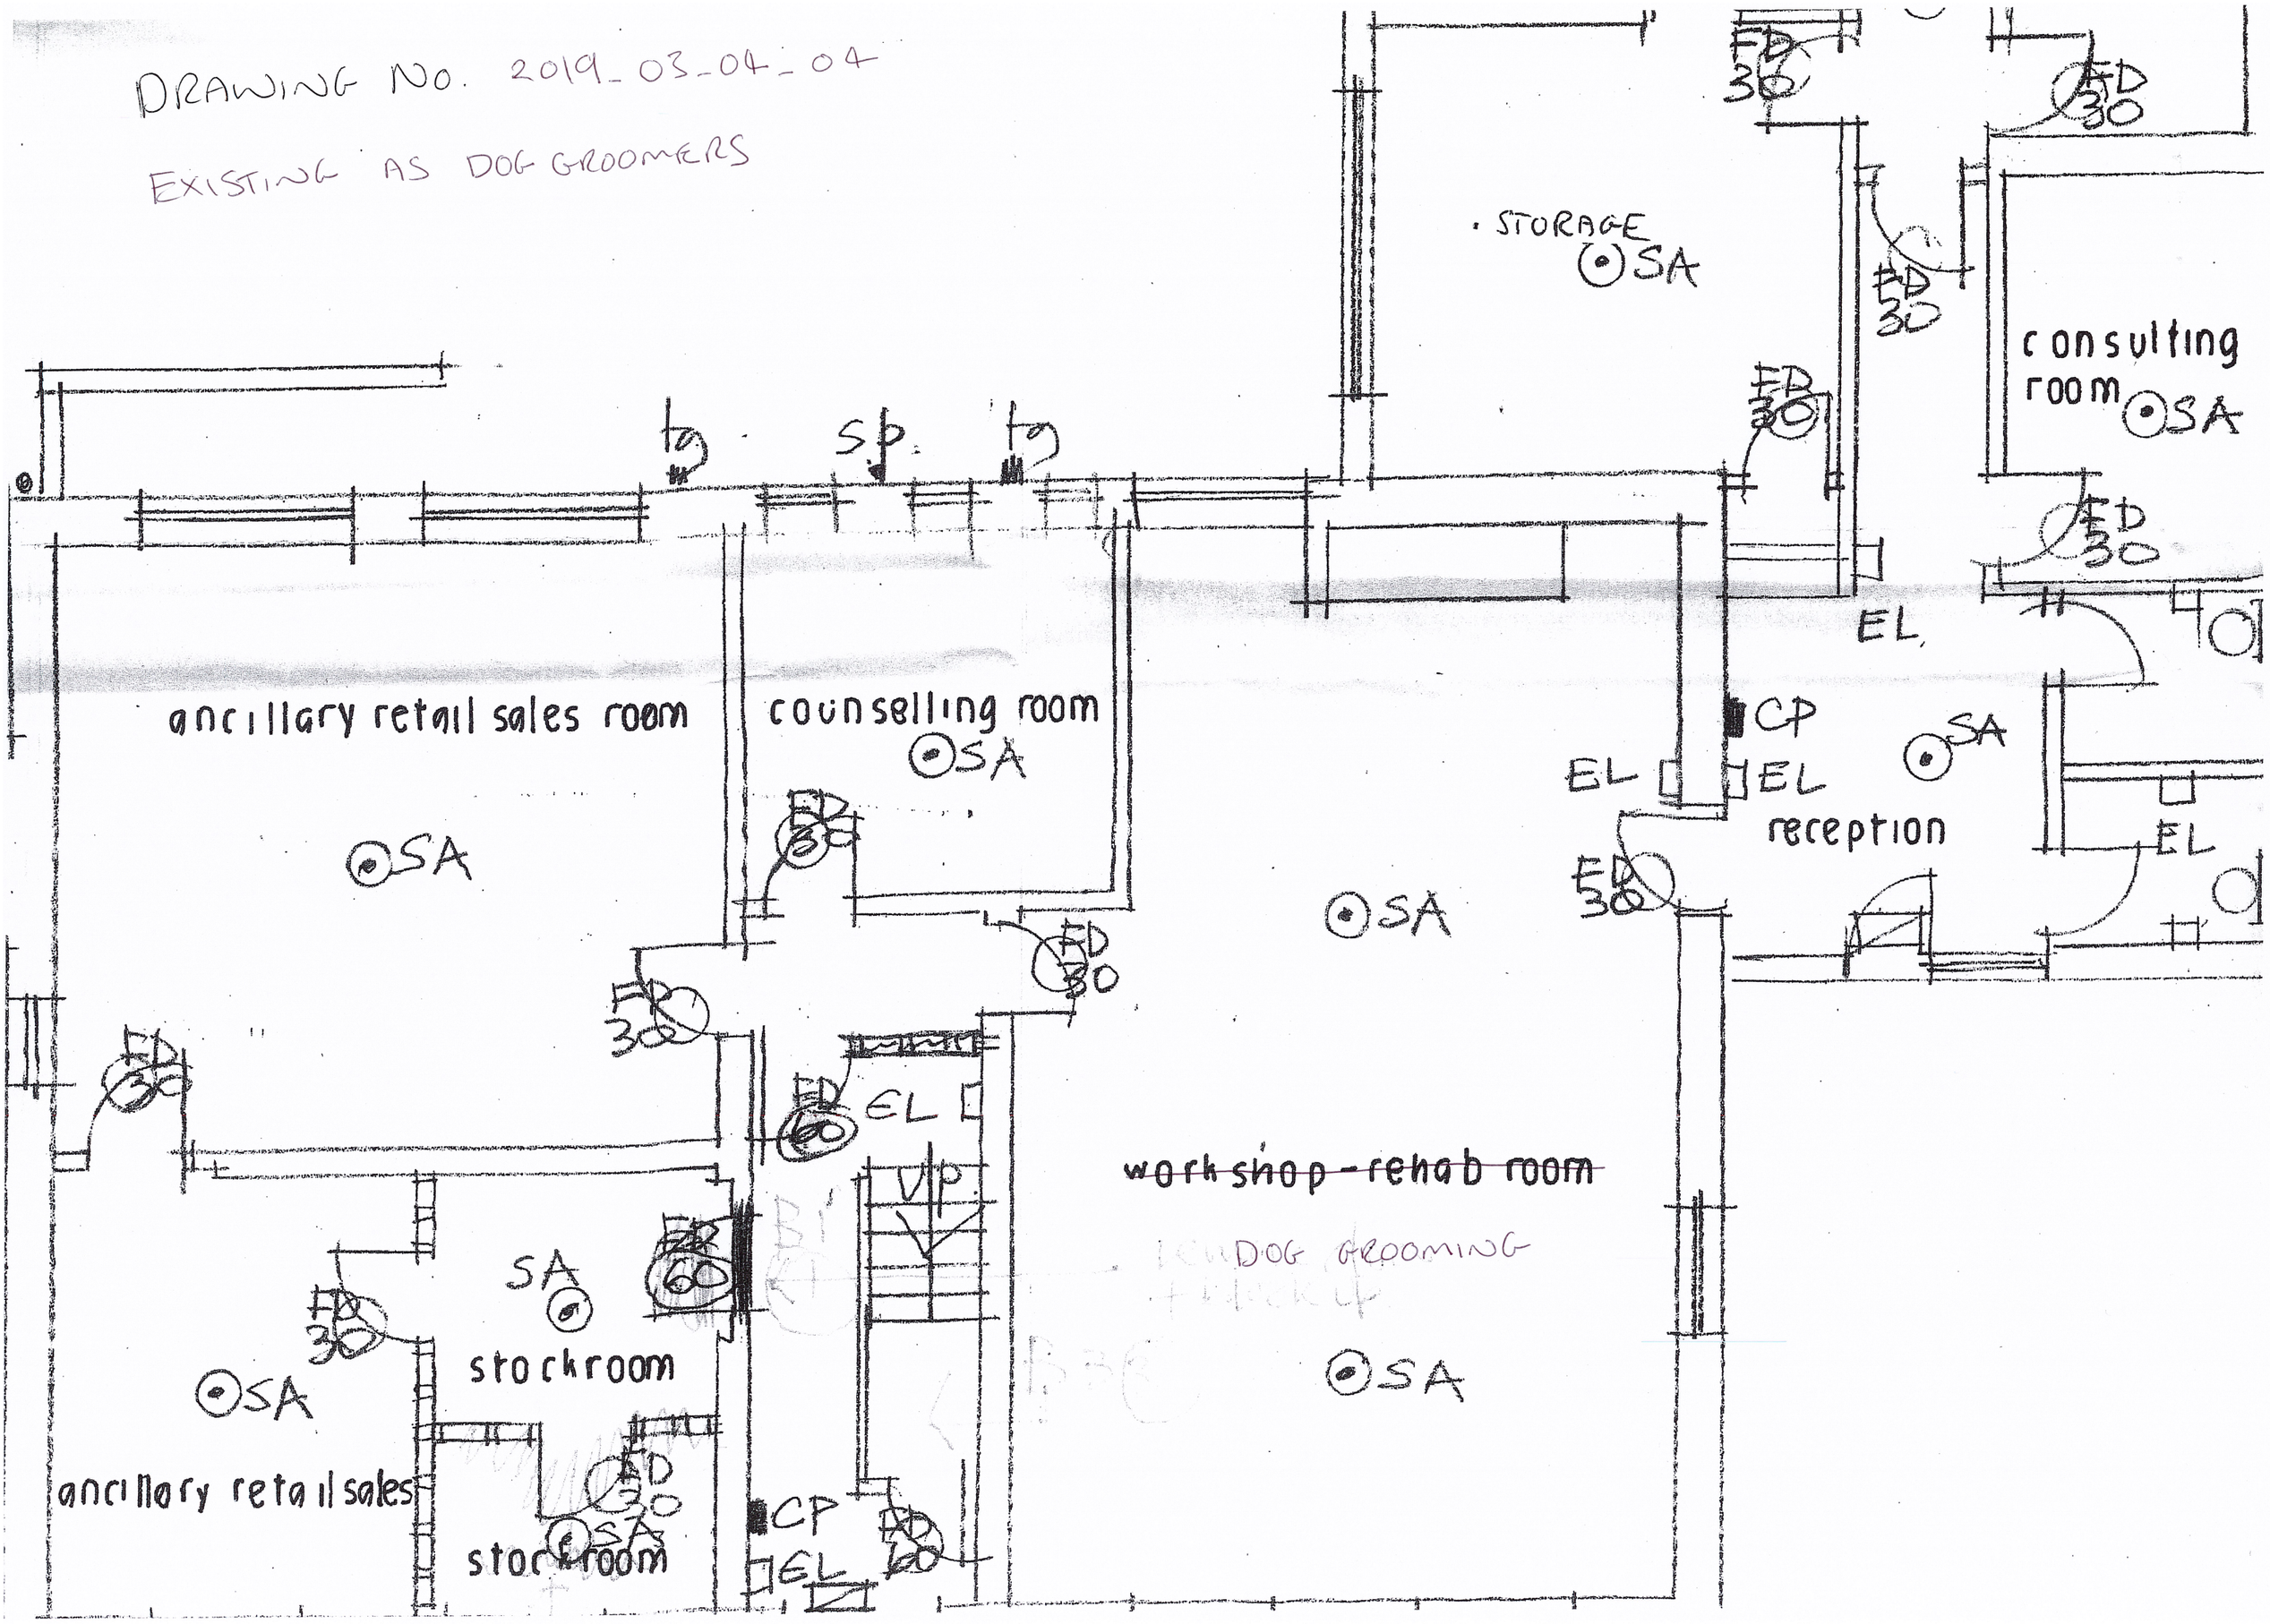

DRAWING NO. 2019_03_04_05

PROPOSED BACK TO FUNURAL DIRECTORS

