9 Harwin Close Two Storey Extension

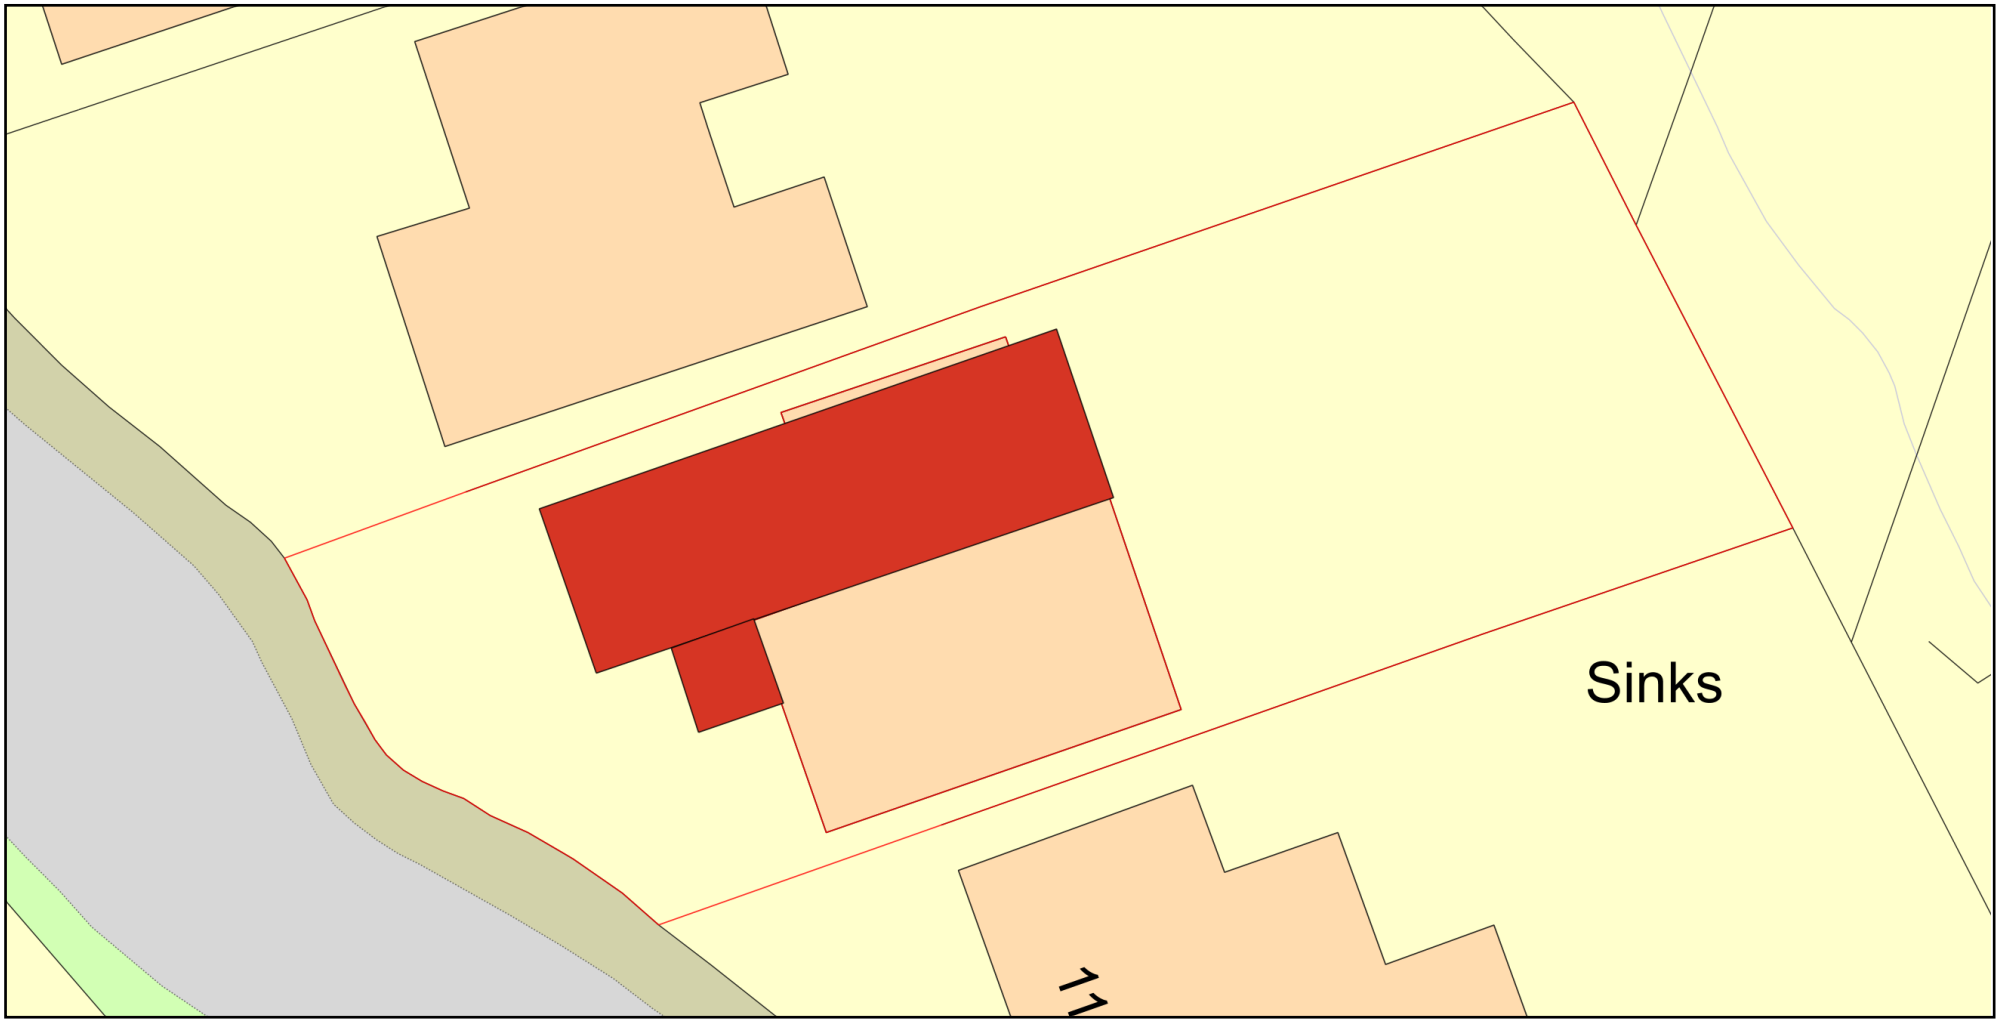

ReQuestaPlan

N

Plan Produced for:	Mr S G Berry
Date Produced:	02 Jul 2019
Plan Number/Project ID:	TQRQM19183211645576
Scale:	1:200 @ A4

© Crown copyright, All rights reserved. 2019 Licence number 0100042766