


MATERIALS:- ROOF IN NATURAL
GREY PROFILE 6 CEMENT FIBRE
SHEETS
WALLS IN TANALIZED TIMBER
YORKSHIRE BOARDS AND PRE
CAST CONCRETE PANELS

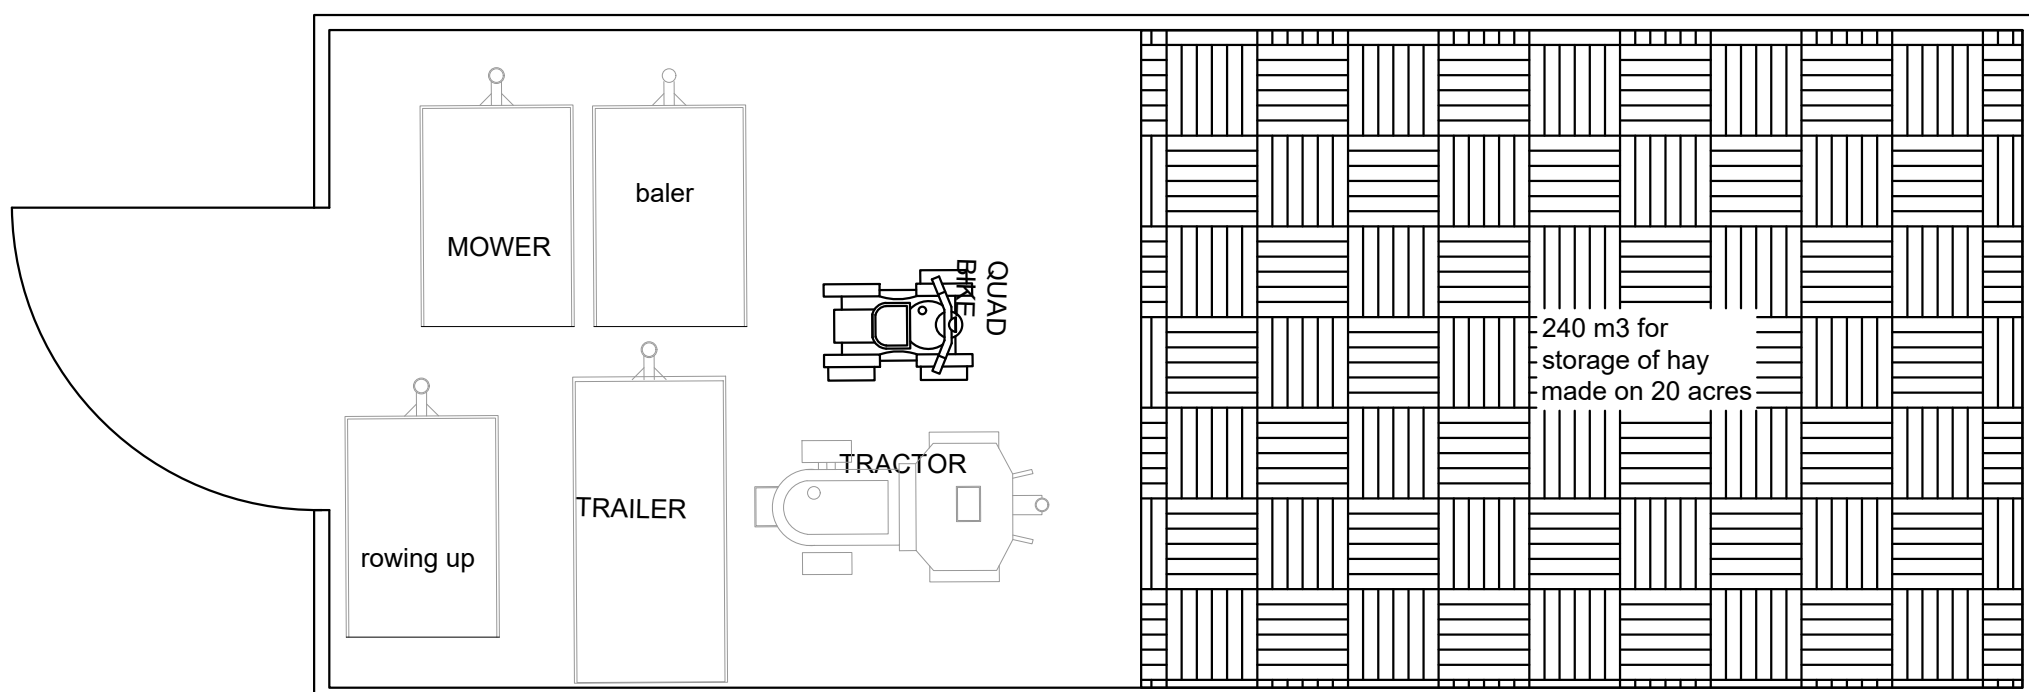

DRAWN BY:  Planning Consultancy Ltd 5 Bobbin Mill Cottages, Stubbins Lane, Cloughton-on-Brock, Preston. PR30PL Telephone 01995 640135 Mobile 07813 296 287 e-mail: mel@mlplanning.co.uk	CLIENT: MR J SPENCE PROJECT : PRIOR NOTICE AGRICULTURAL STORAGE BUILDING LOCATION: LAND TO THE EAST OF WOODHOUSE LANE, NORDEN, ROCHDALE OL12 7TB	DATE: 30TH NOVEMBER 2022 DWG NO. ML/JS/6130 SCALE: 1:100 A2
---	--	--